



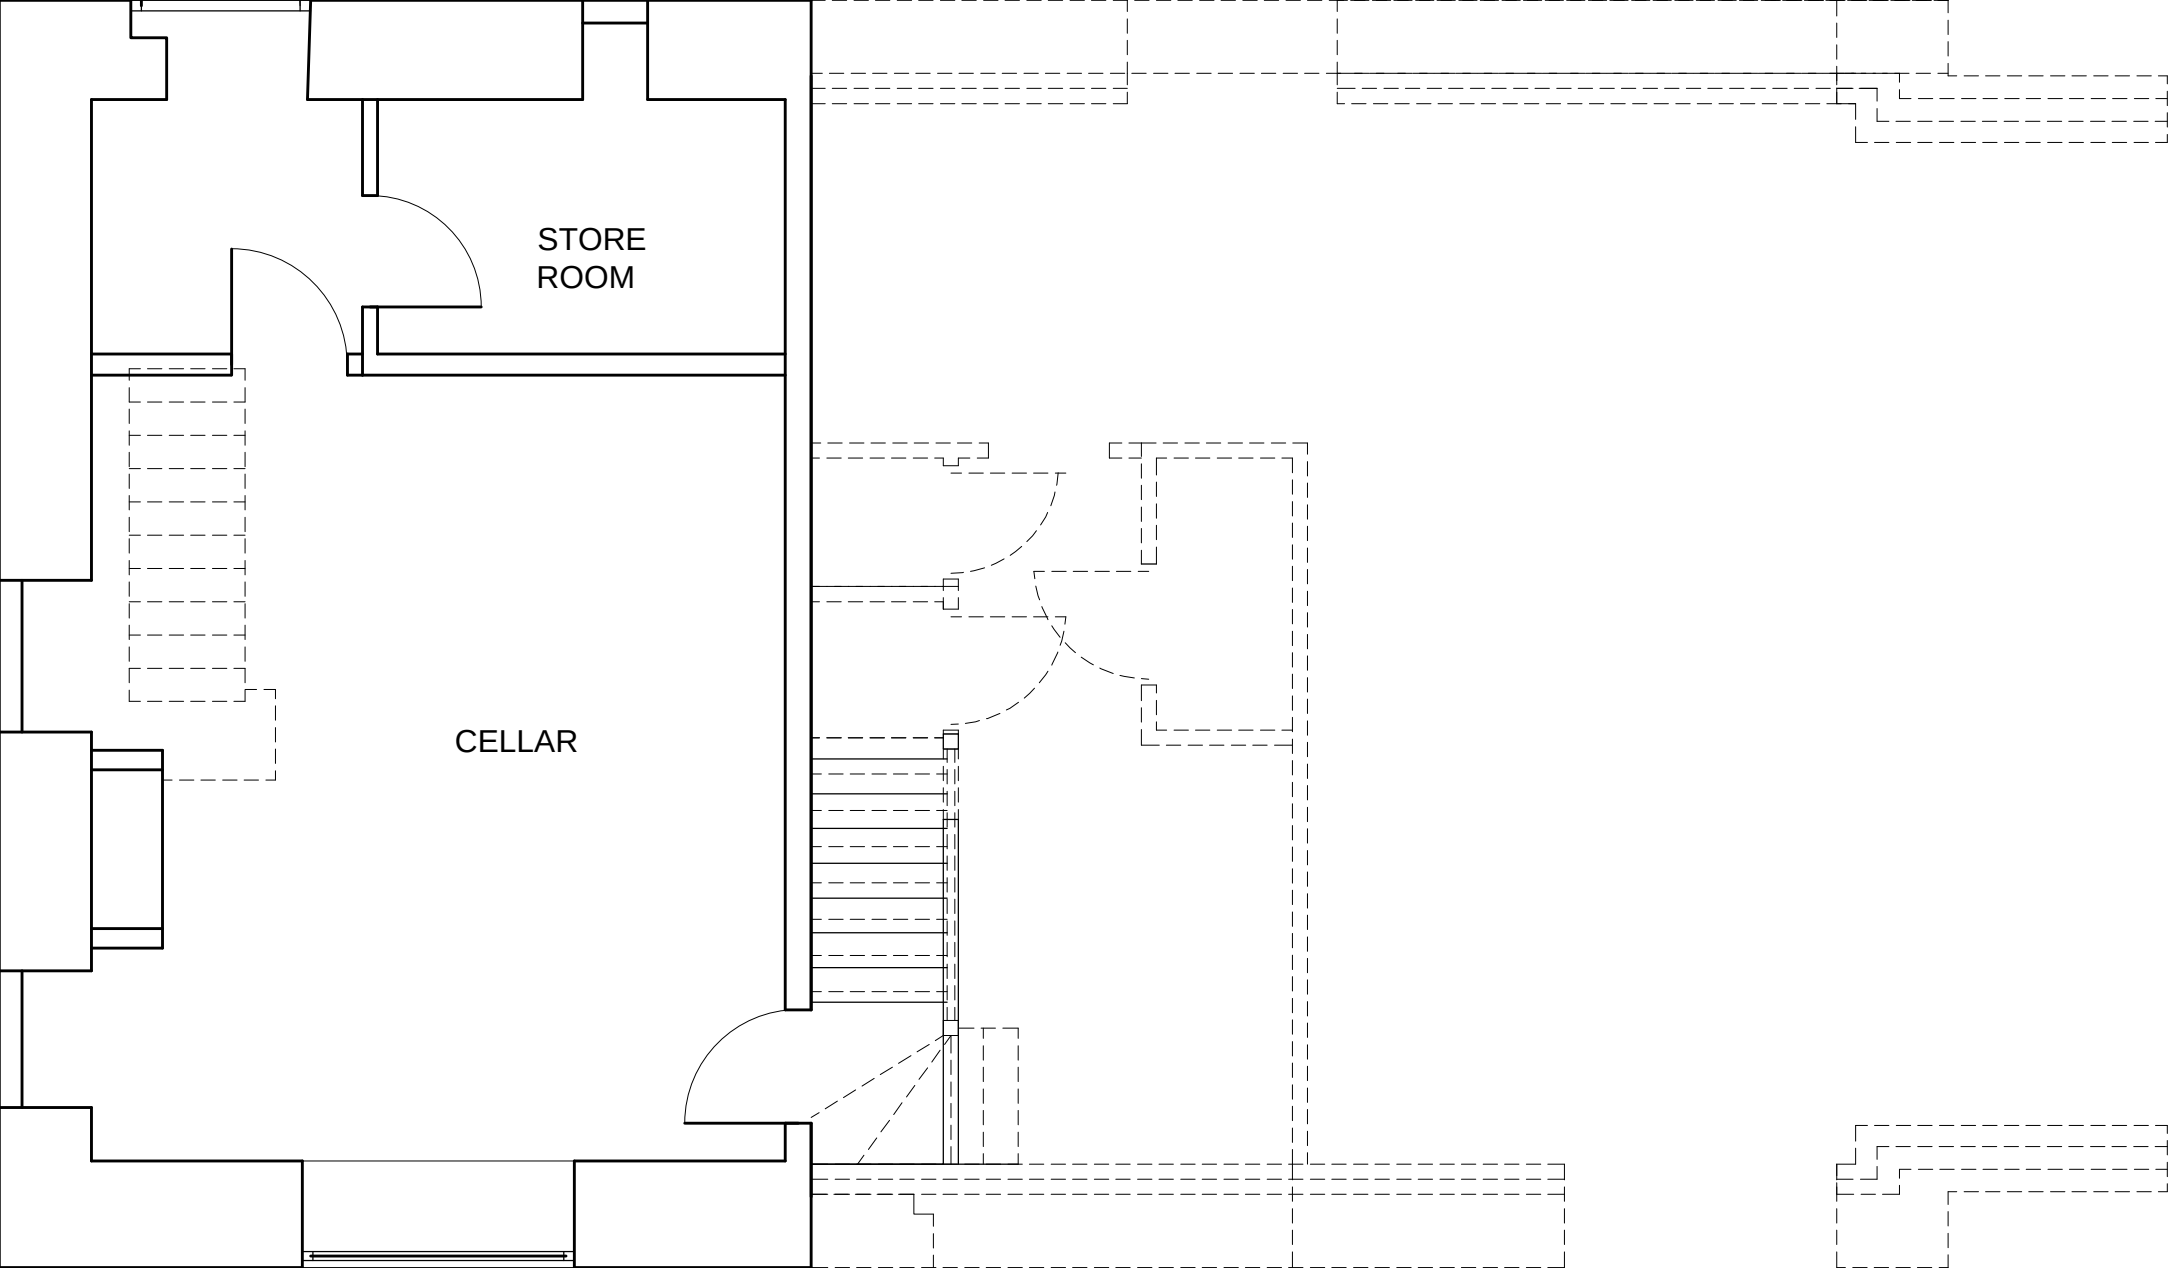

PROPOSED BASEMENT PLAN

FRONT OF HOUSE

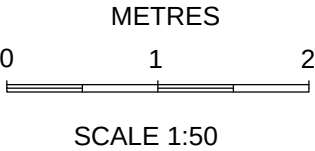

B				PLANNING			
19-10-2024				Extension length increased 600mm, and bay length increased by 200mm			
A	19-10-2024	Extension front and rear walls setback 500mm, and roof height reduced. Balcony set in 1m each side from original. (Bay below reduced in size, 225mm each side.)					
REV	DATE	AMENDMENTS				INT	
Harry Jackson Surveyors Limited							
Unit 4A Farnworth Park Industrial Estate Wellington Street, Farnworth, Bolton BL4 7BY Tel: 01204 701740 Mobile: 07931 321879							
CLIENT		Mr Joe Mannion					
ADDRESS		Height Barn Cottage, Harwood Road Walshaw, Bury, BL8 3PR					
PROJECT		Extension					
TITLE		Proposed Basement Plan					
DRAWING No.		8		REV		B	
SCALES		1:50		DATE		May 2024	
DRAWN BY		BE		SHEET SIZE		A3	
CHECKED BY		HJ		COPYRIGHT		©	