


BOUNDARY FENCE
- CONIFERS

PAVED PATIO

* THIS DRAWING SHOWS THE BUILDING AS IT IS NOW. IT IS NOT POSSIBLE TO REPRESENT WHAT IT WAS LIKE BEFORE WORK COMMENCED. THE PREVIOUS USE WAS AS STORAGE. THE BUILDING IS CURRENTLY VACANT. THE INTENDED USE OF THE ROOMS IS INDICATED NOT THE ACTUAL USE. *

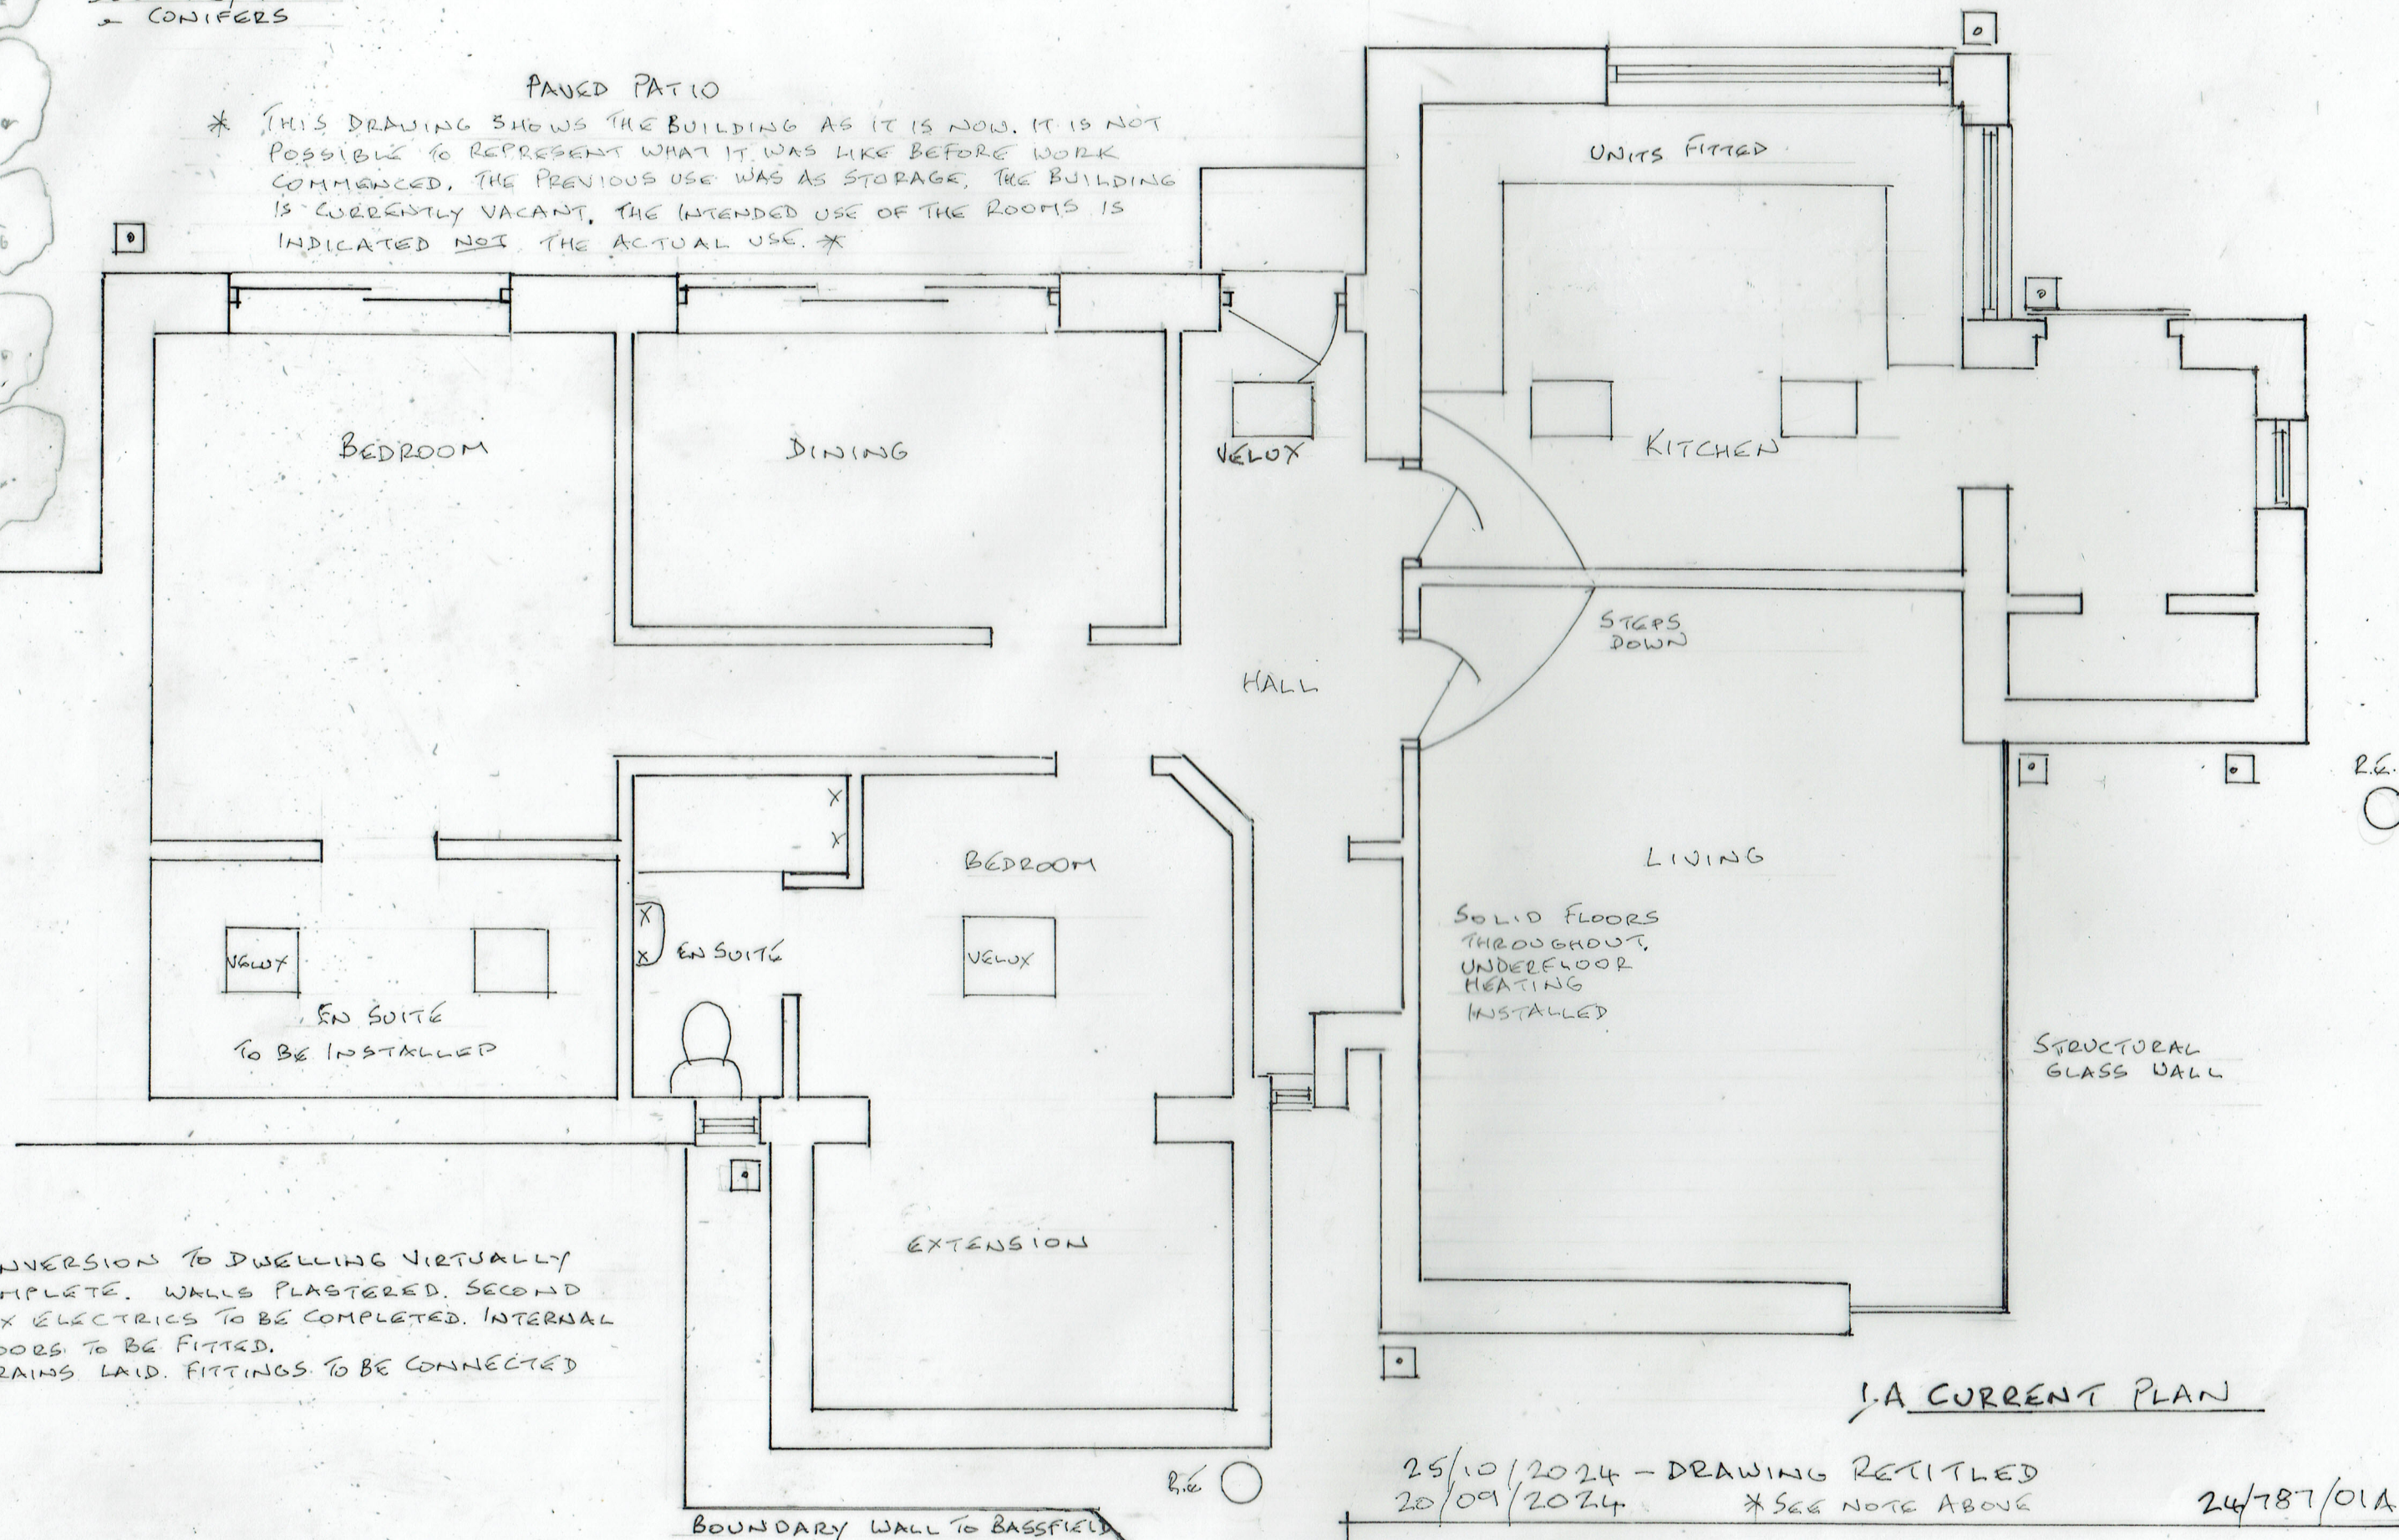

CONVERSION TO DWELLING VIRTUALLY COMPLETE. WALLS PLASTERED. SECOND FIX ELECTRICS TO BE COMPLETED. INTERNAL DOORS TO BE FITTED. DRAINS LAID. FITTINGS TO BE CONNECTED

1/A CURRENT PLAN

25/10/2024 - DRAWING RETITLED
20/09/2024 * SEE NOTE ABOVE

24/787/01A

CONVERSION TO DWELLING
BASSFIELD FARM, MANCHESTER RD. RAMSBOTTOM
BLA SLY

0 METRES 5
SCALE 1:50 @ A3