


As Existing

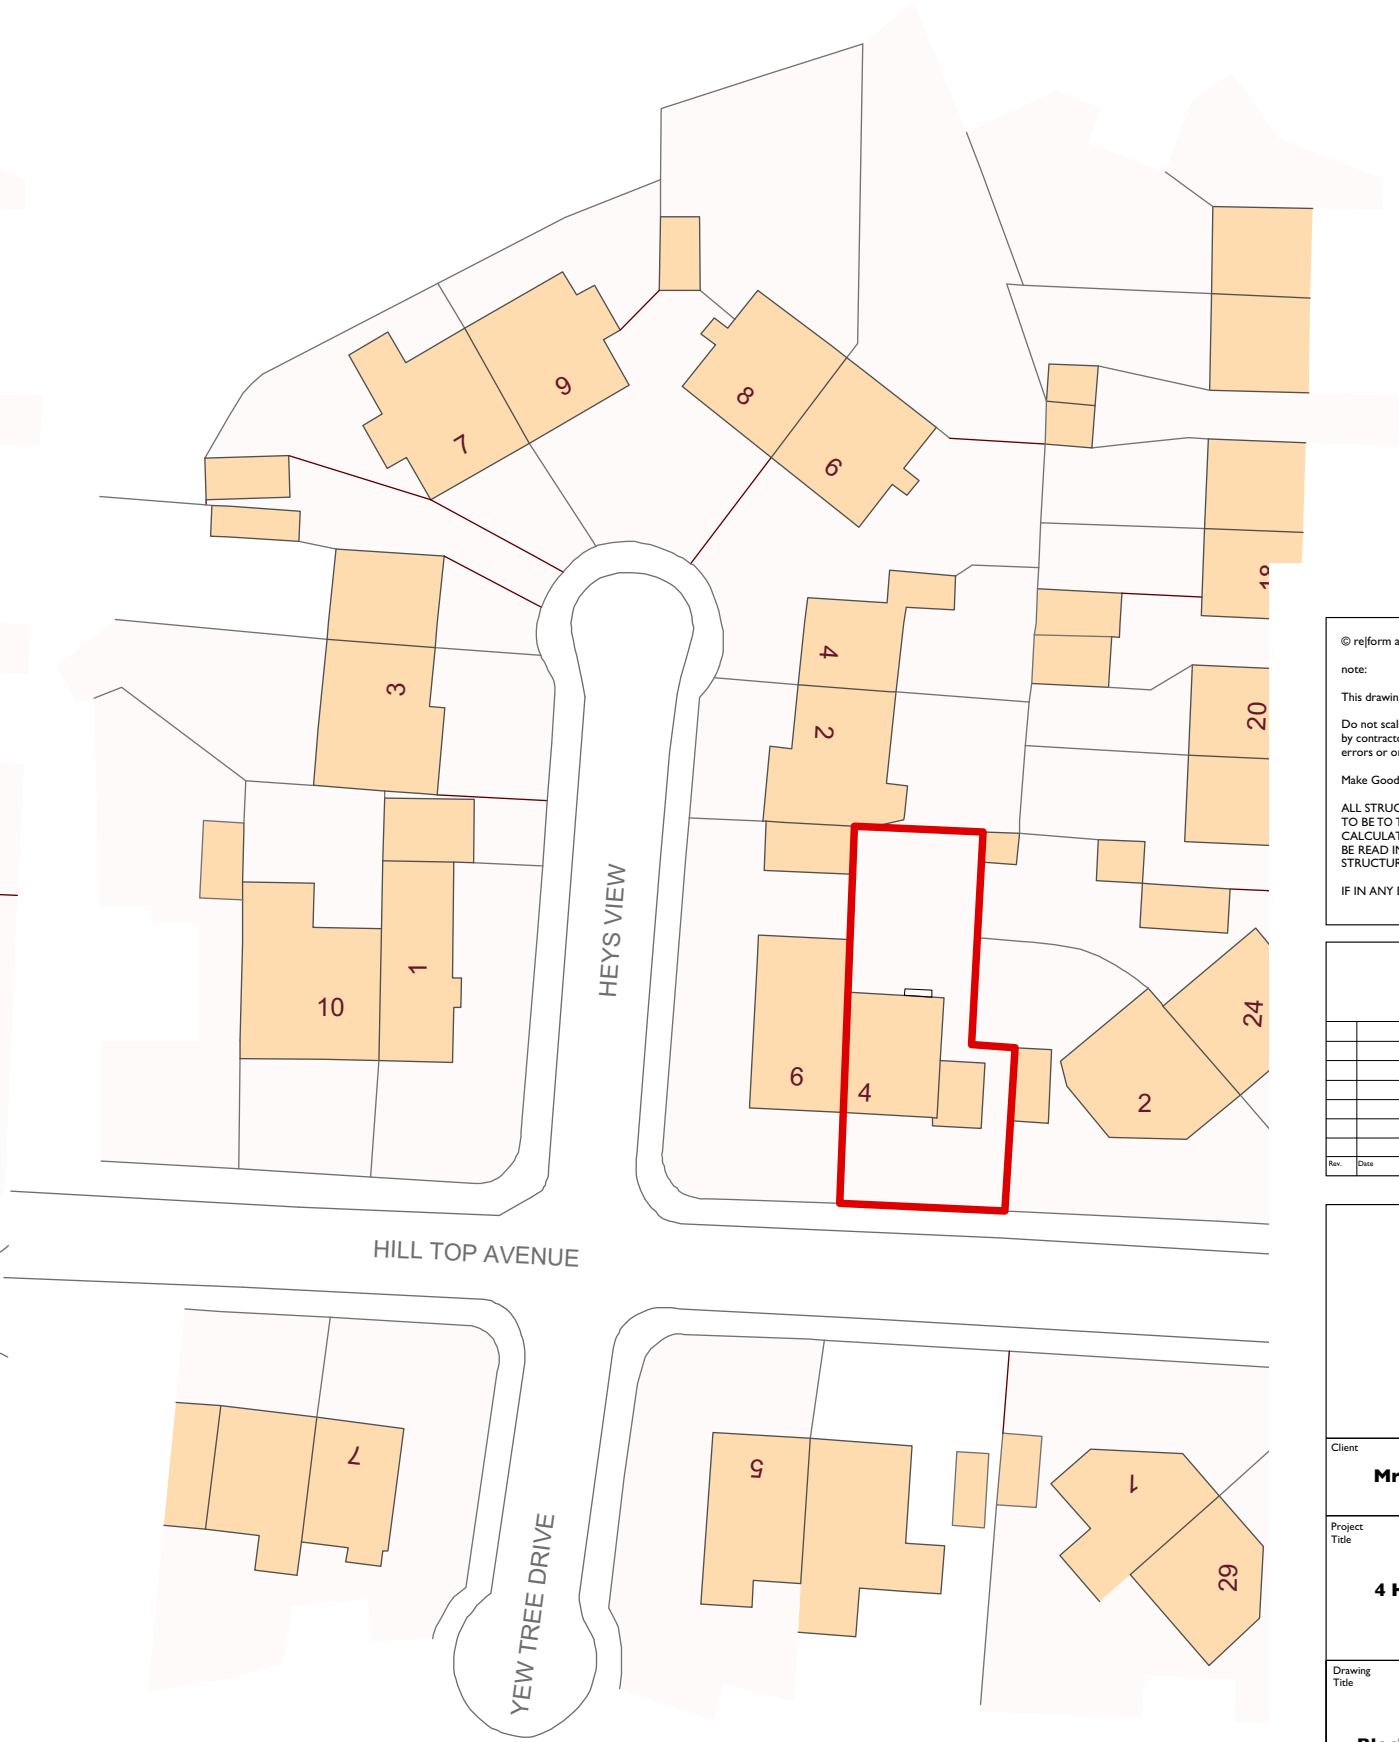

As Proposed

© re|form architects
note:
This drawing is copyright.
Do not scale off dimensions, all dimensions are to be checked on site by contractor. Contractor to report any dimensional discrepancies errors or omissions prior to commencing on site.
Make Good to all surfaces disturbed
ALL STRUCTURAL STEELWORK AND RELATING STRUCTURES TO BE TO THE STRUCTURAL ENGINEERS DESIGNS. CALCULATIONS AND CONFIRMATION THIS DRAWING IS TO BE READ IN CONJUNCTION WITH ALL THE APPROPRIATE STRUCTURAL ENGINEER'S INFORMATION.
IF IN ANY DOUBT ASK

Rev.	Date	Comments

re|form
[architects and urban strategists] ltd
14 Ashol Road | Whalley Range| Manchester | M16 8QN
T+44[0] 7976 760 680
e| studio@rsaus.co.uk

Client
Mr & Mrs S Kyle

Project Title
**Proposed Alterations to
4 Hill Top Avenue, Prestwich,
Manchester. M25 1LL**

Drawing Title
**Block Plans Existing
And Proposed**

Job No.
E|SR|21-429

Status
C

Scale
1:500@A3

Rev.
003