



REVISIONS			
Rev	By	Date	Comment
1			


UNIT A1

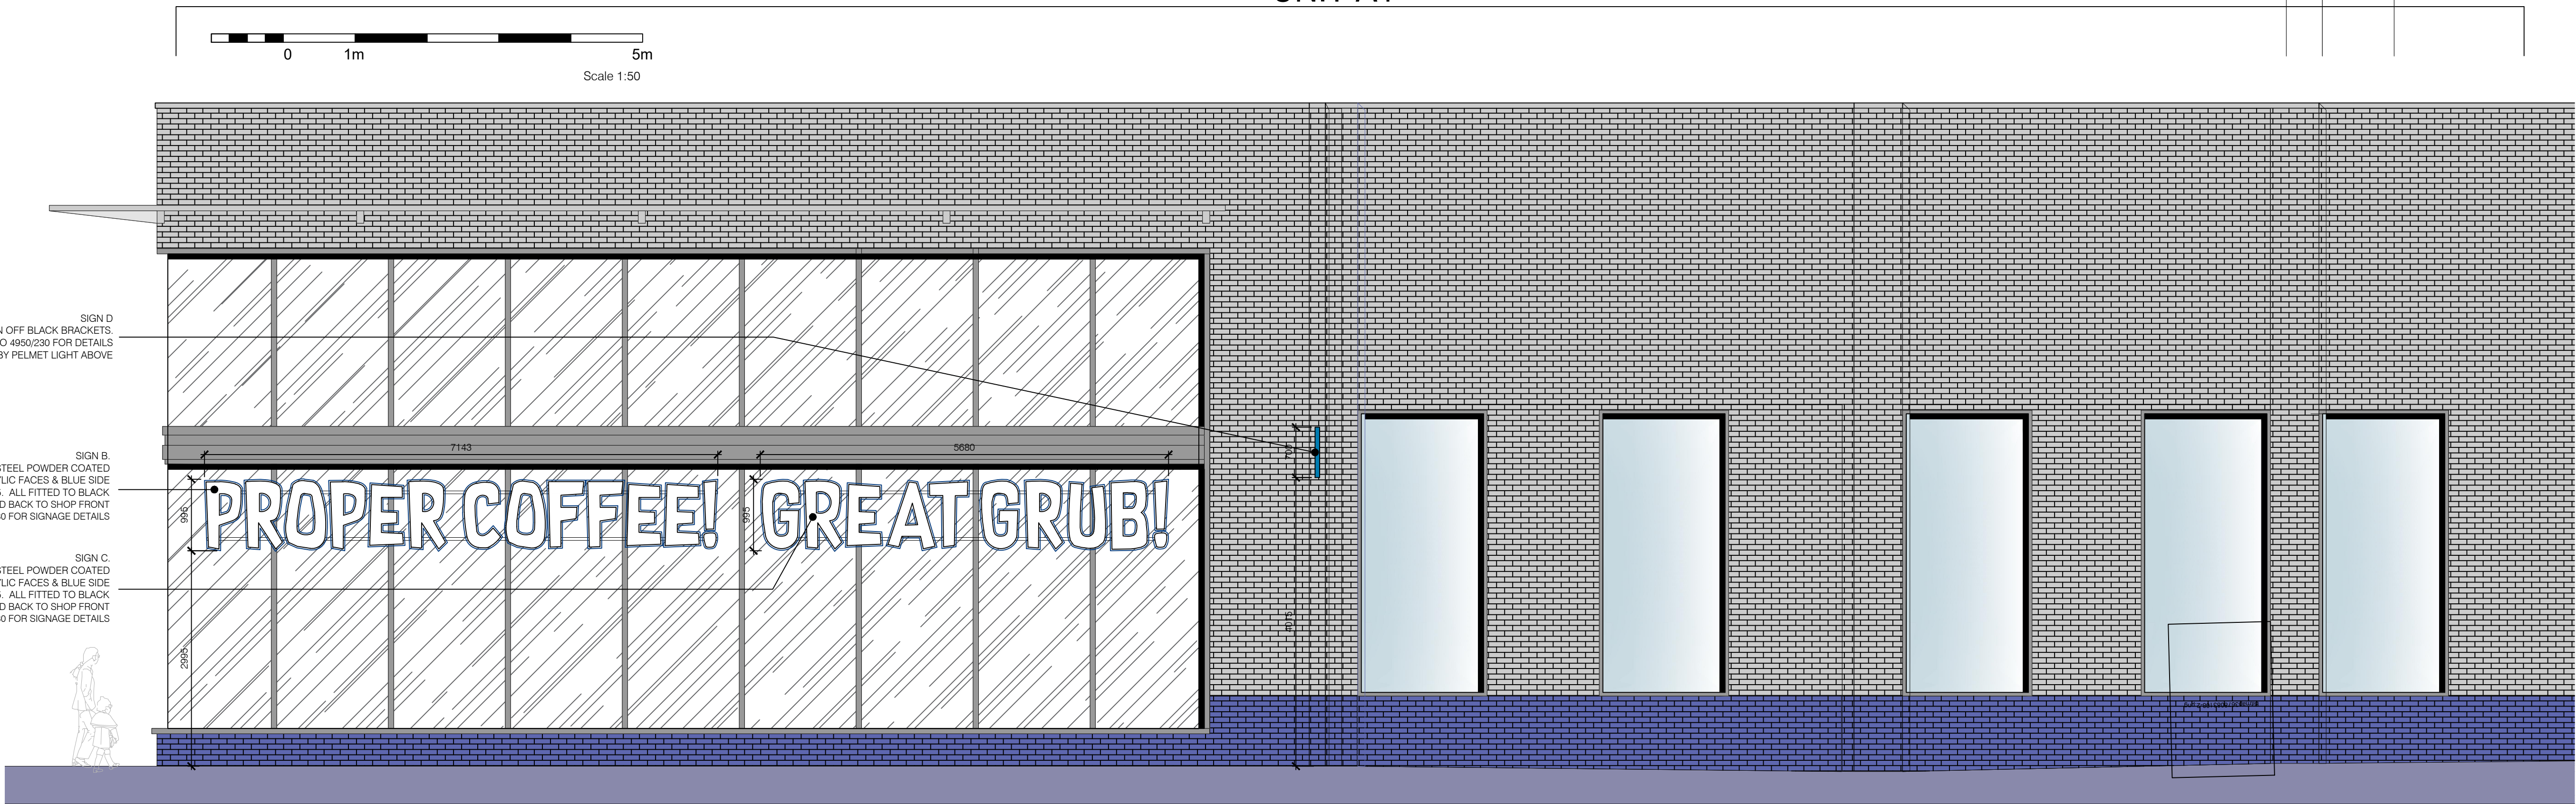

1 NORTH FACING ELEVATION
SCALE 1:50

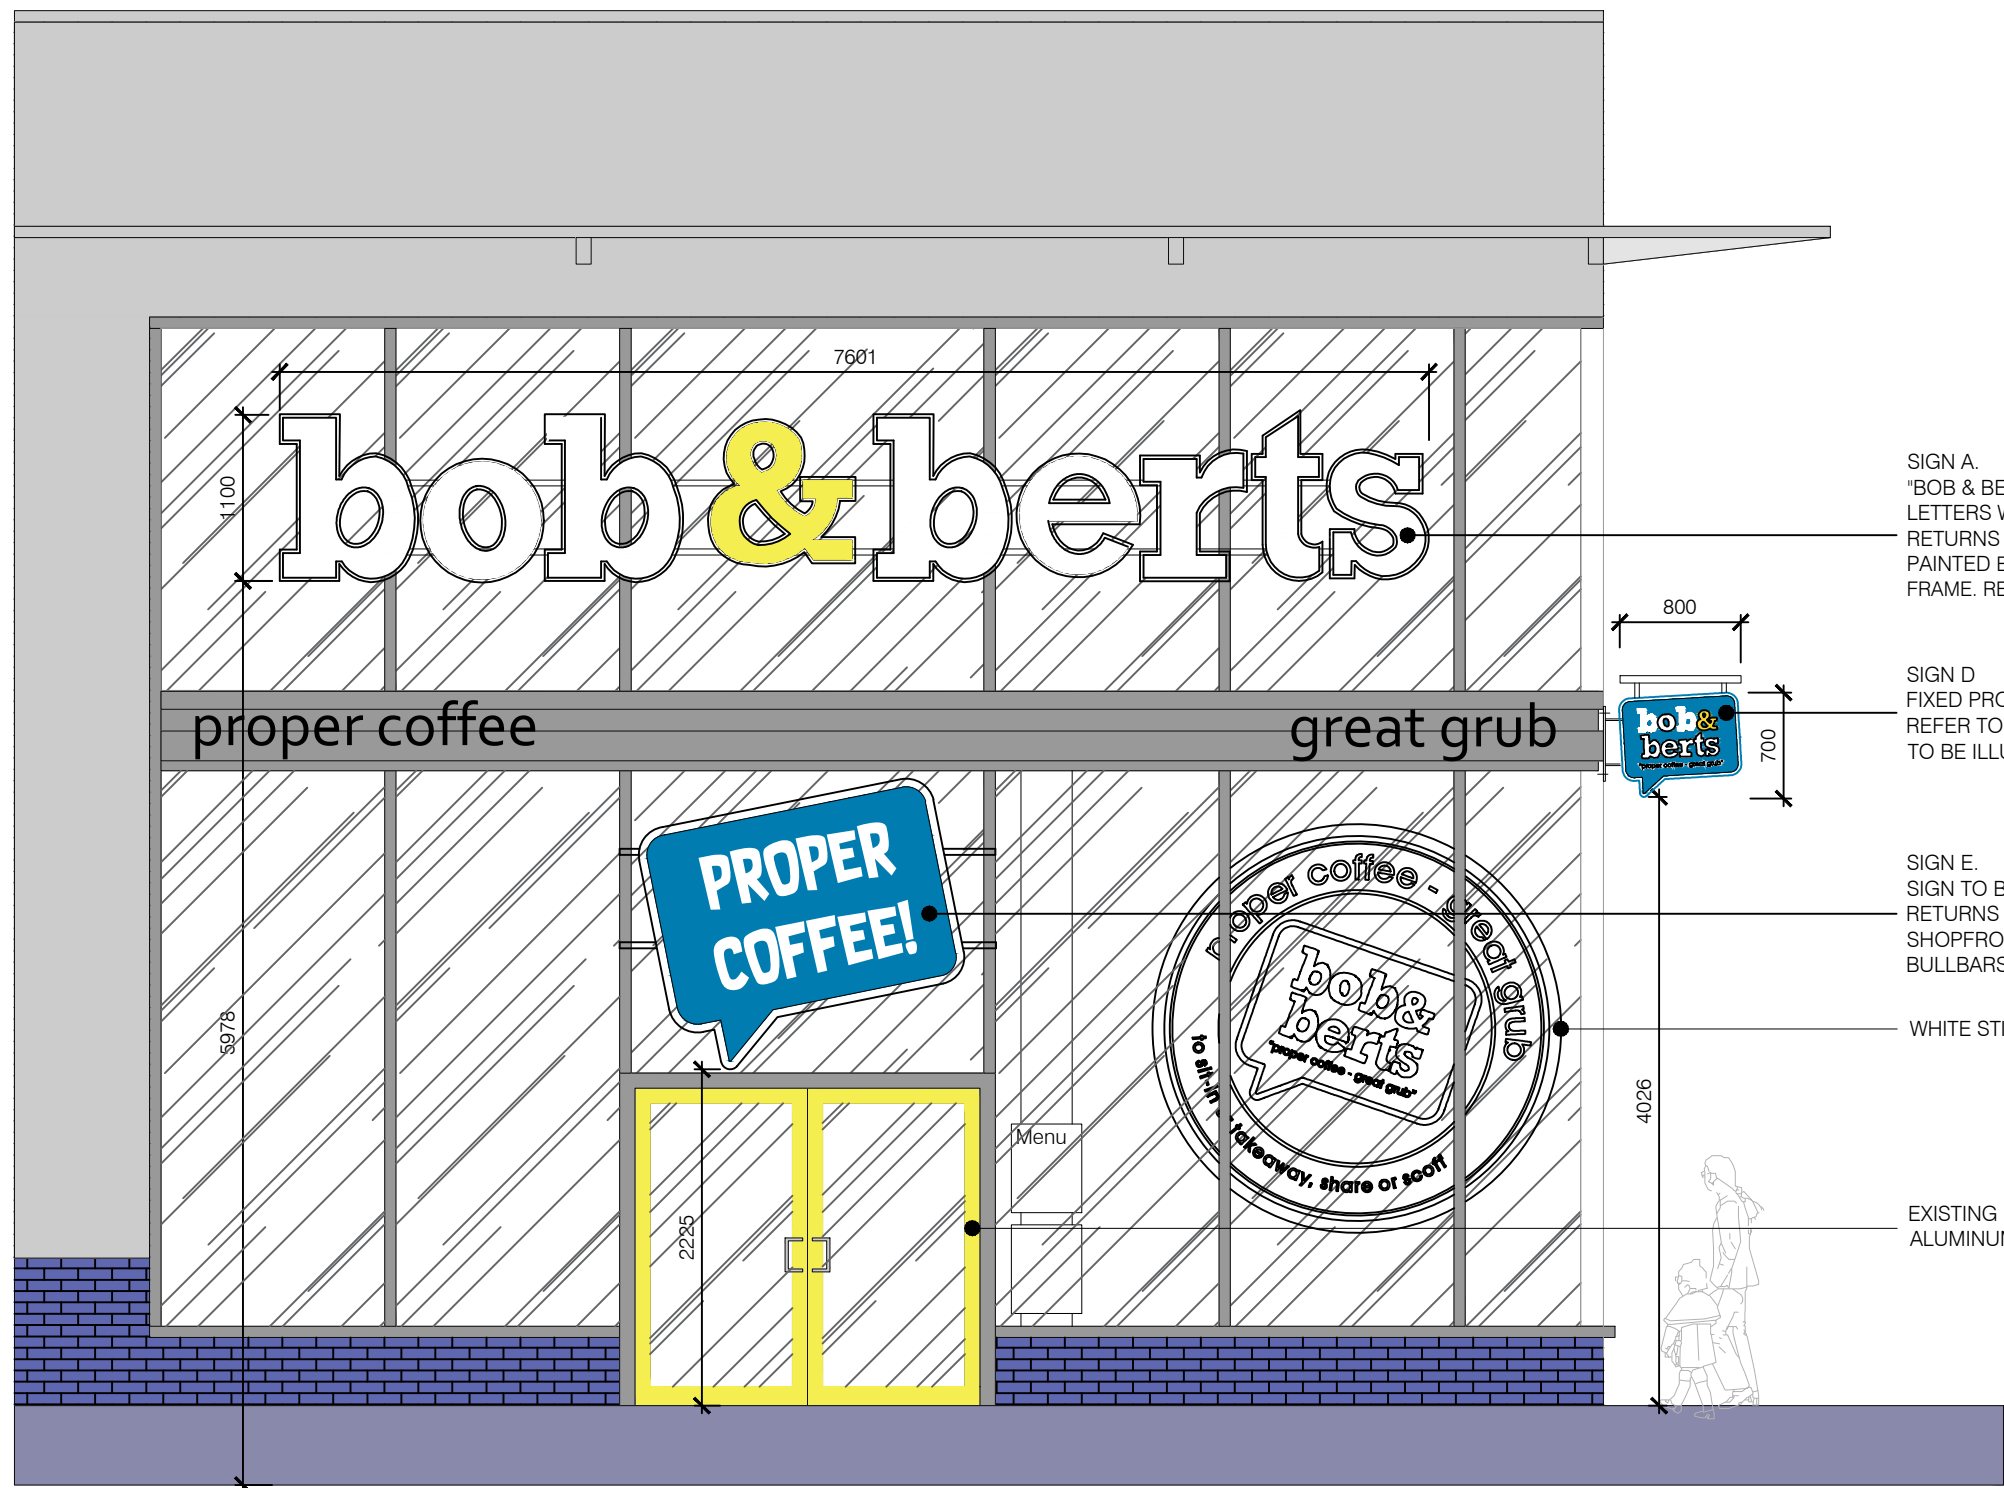

2 EAST FACING ELEVATION
SCALE 1:50

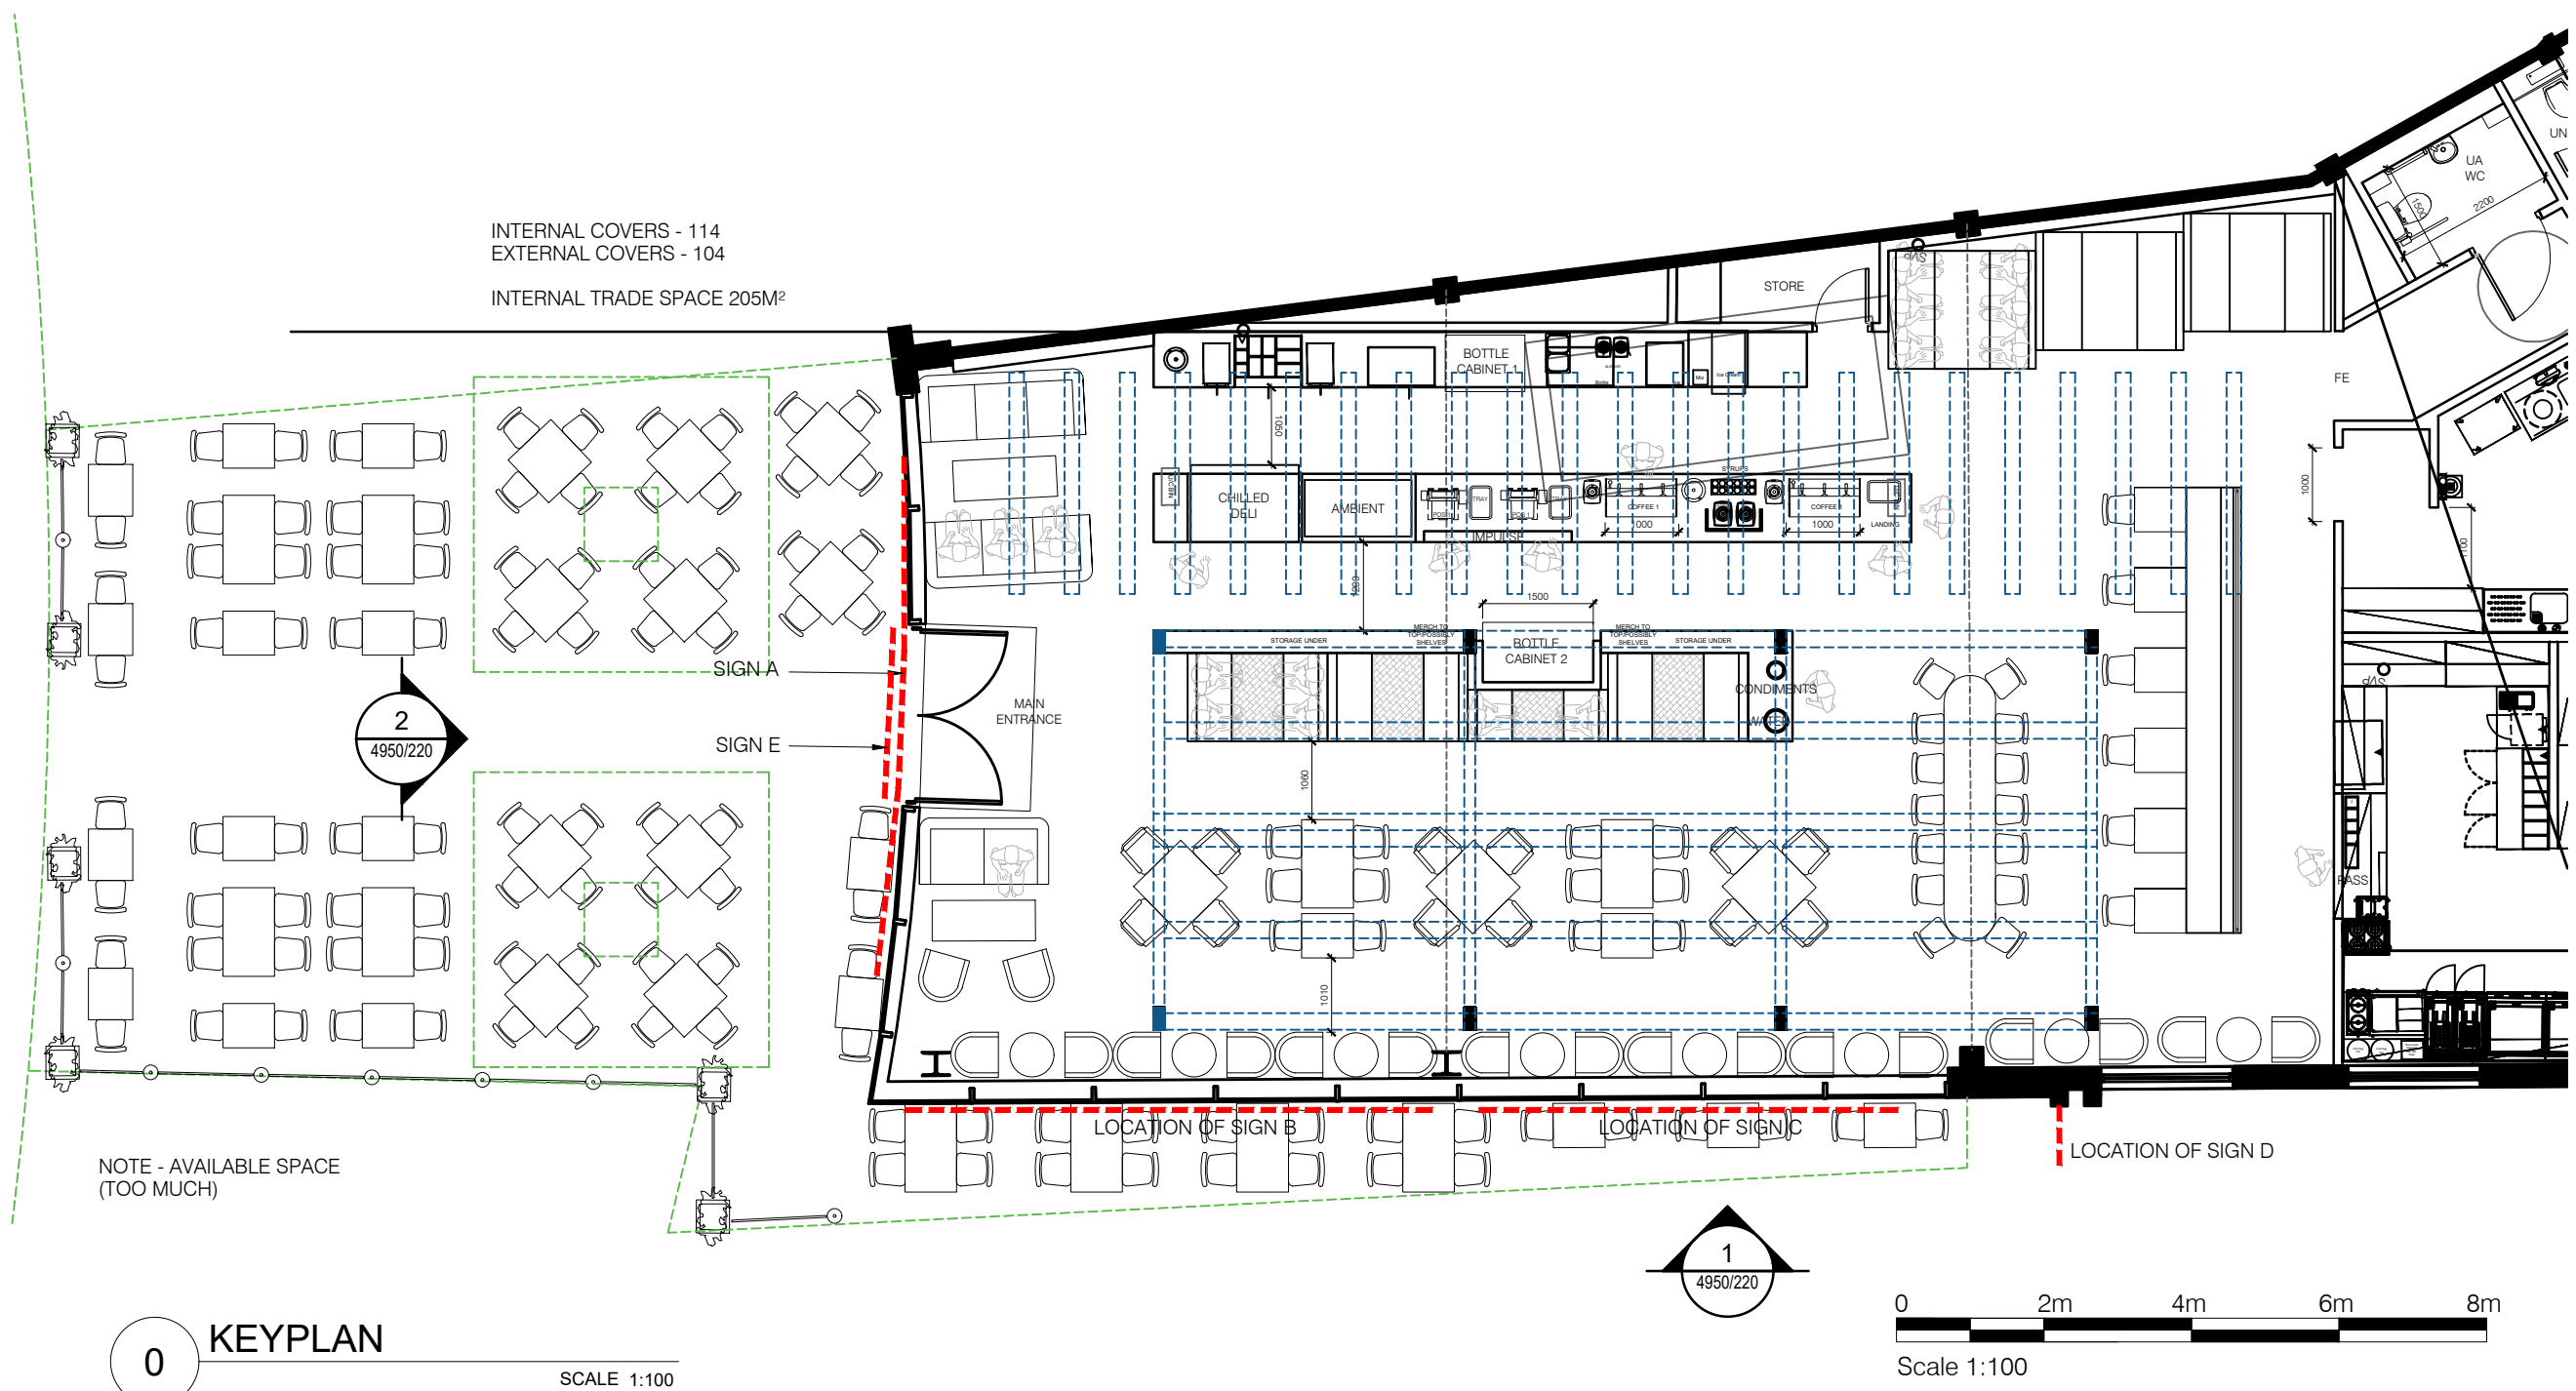

0 KEYPLAN
SCALE 1:100

THE SIGNAGE IS POWDER COATED
TO THE CORPORATE COLOURS
DICTATED IN THE BOB & BERTS
COLOURS

SKY BLUE - RAL 5015
SIGNAL YELLOW - RAL 1003
PURE WHITE - RAL 9010

CLIENT **bob & berts**

PROJECT
UNIT1A - BLOCK A, CLERKE STREET
BURY
BL9 OPN
TITLE
EXTERNAL ELEVATIONS
PROPOSED

DRAWN _____ CHECKED _____
CS _____
SCALE @ A1 _____ DATE _____
1:50
DRAWING NO. _____
4950/220/

SEPT 2021