

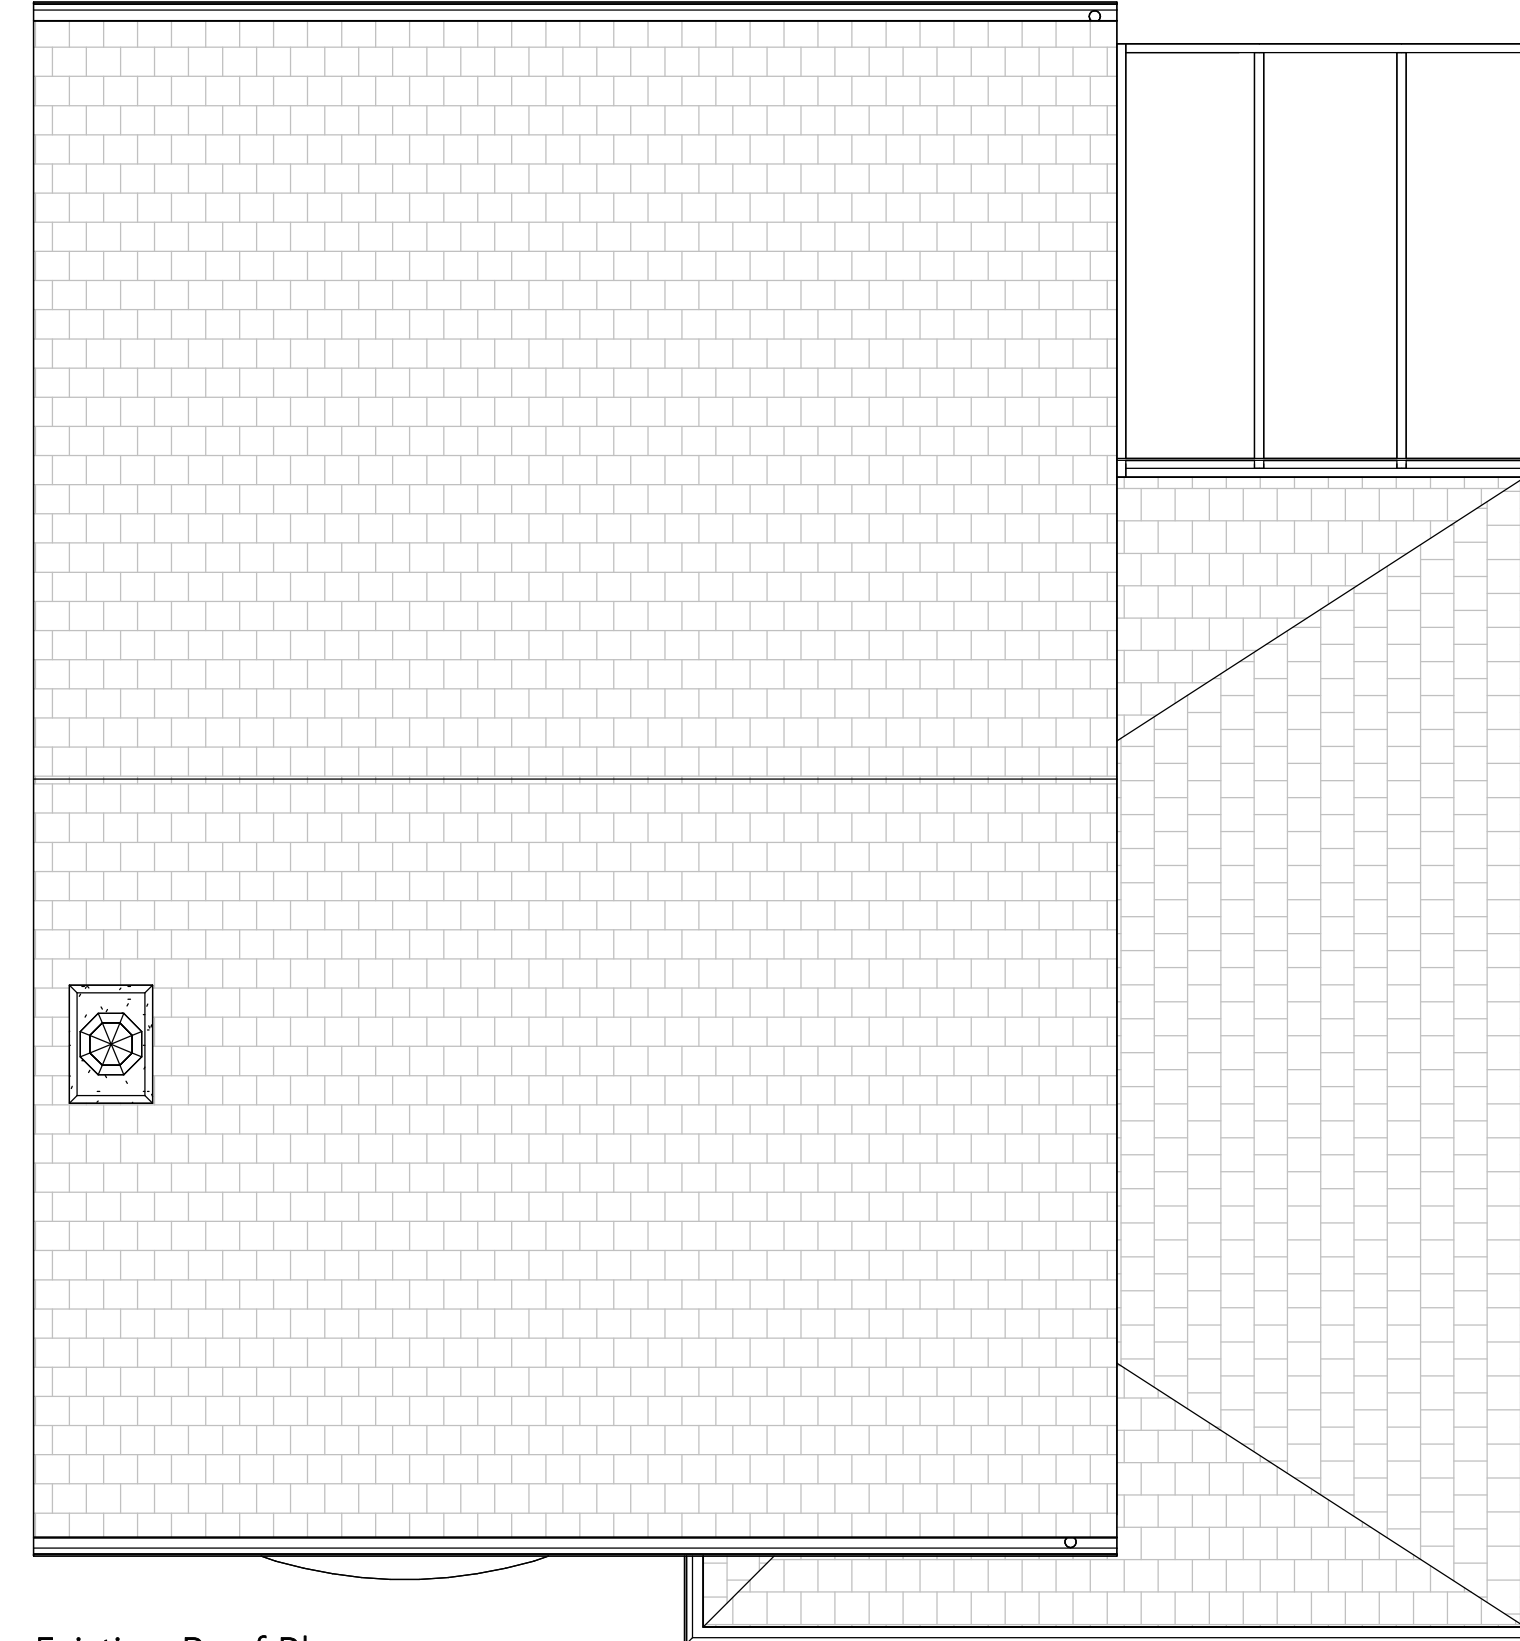
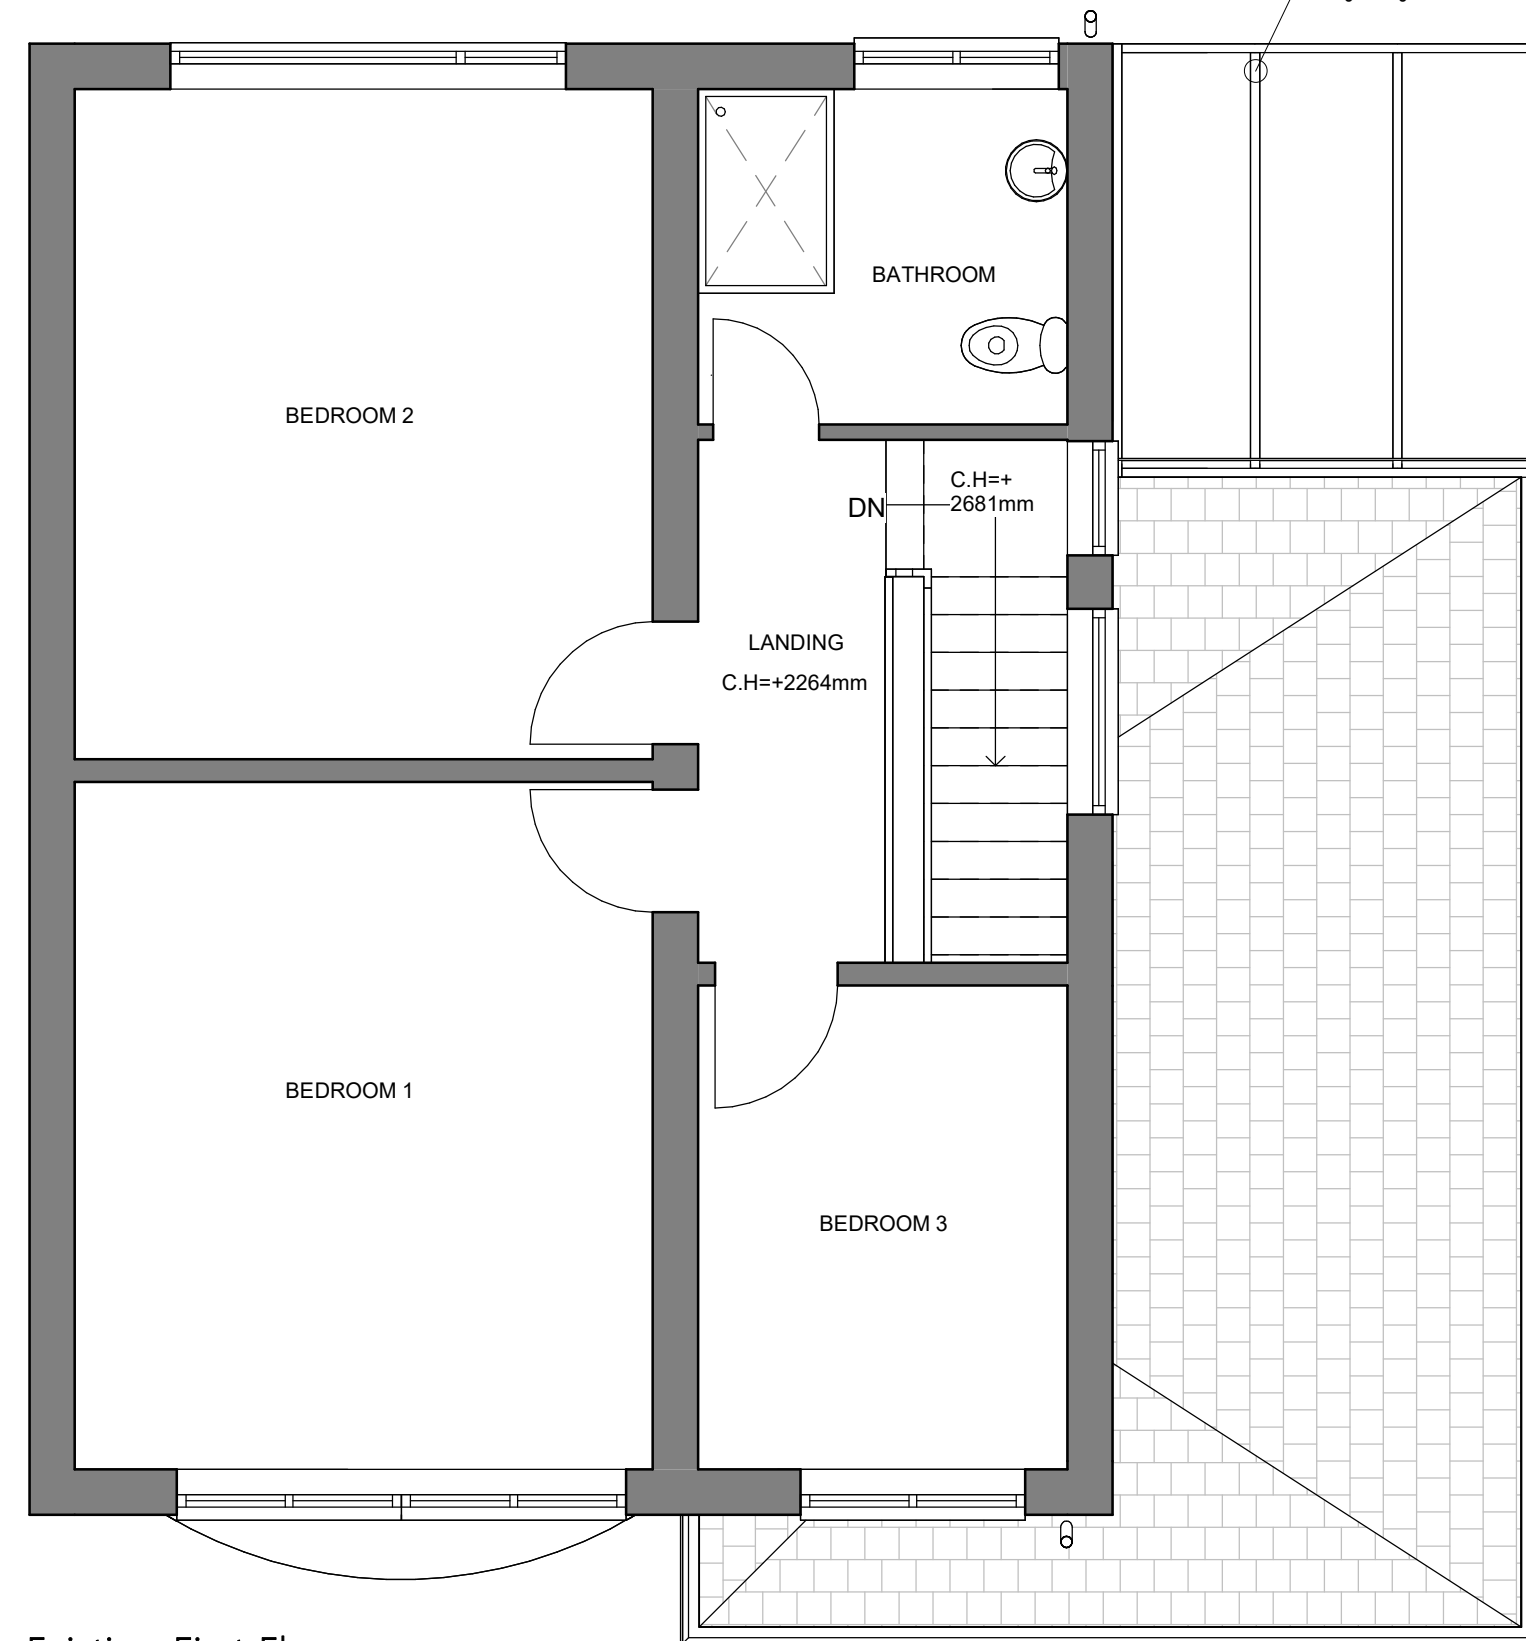
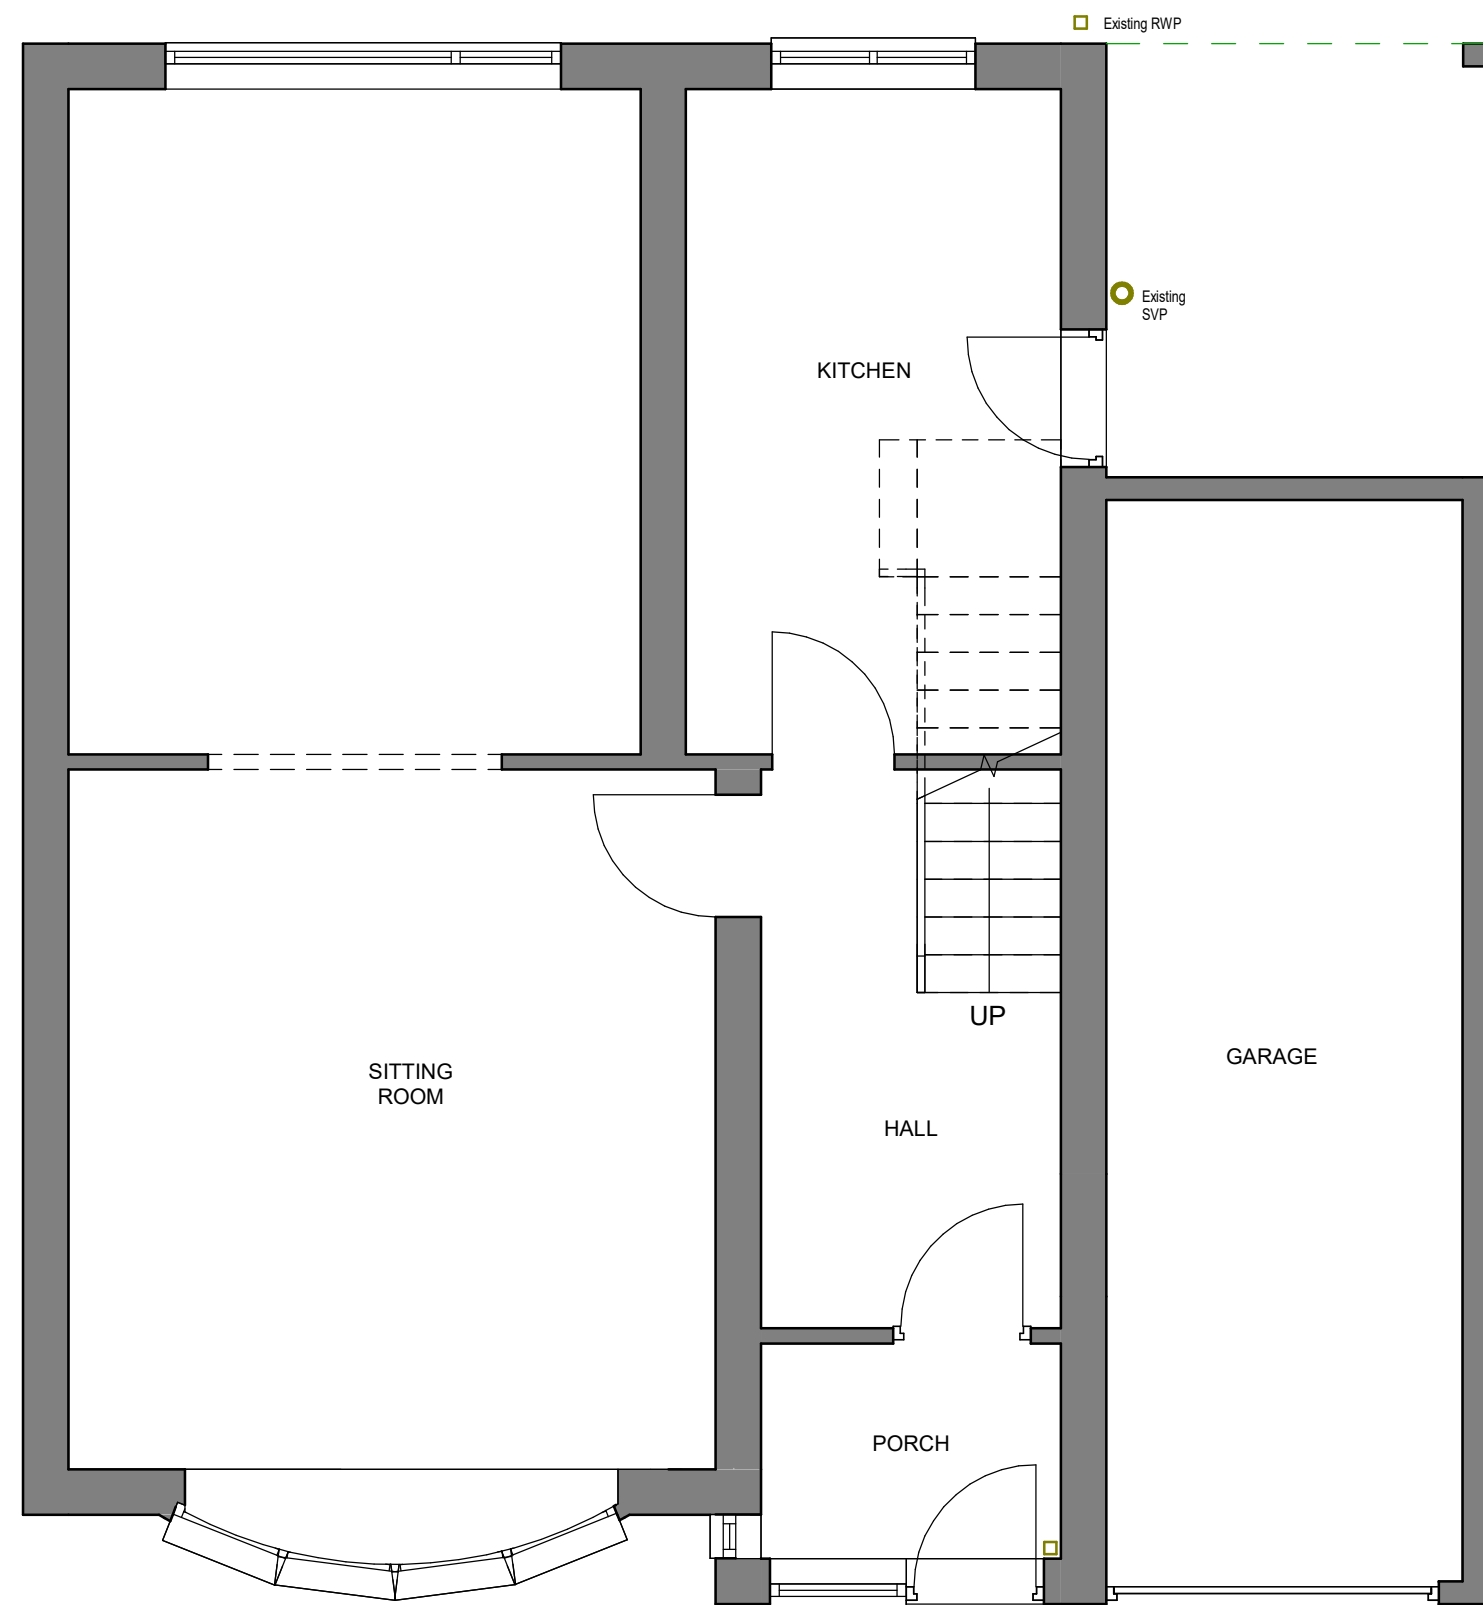
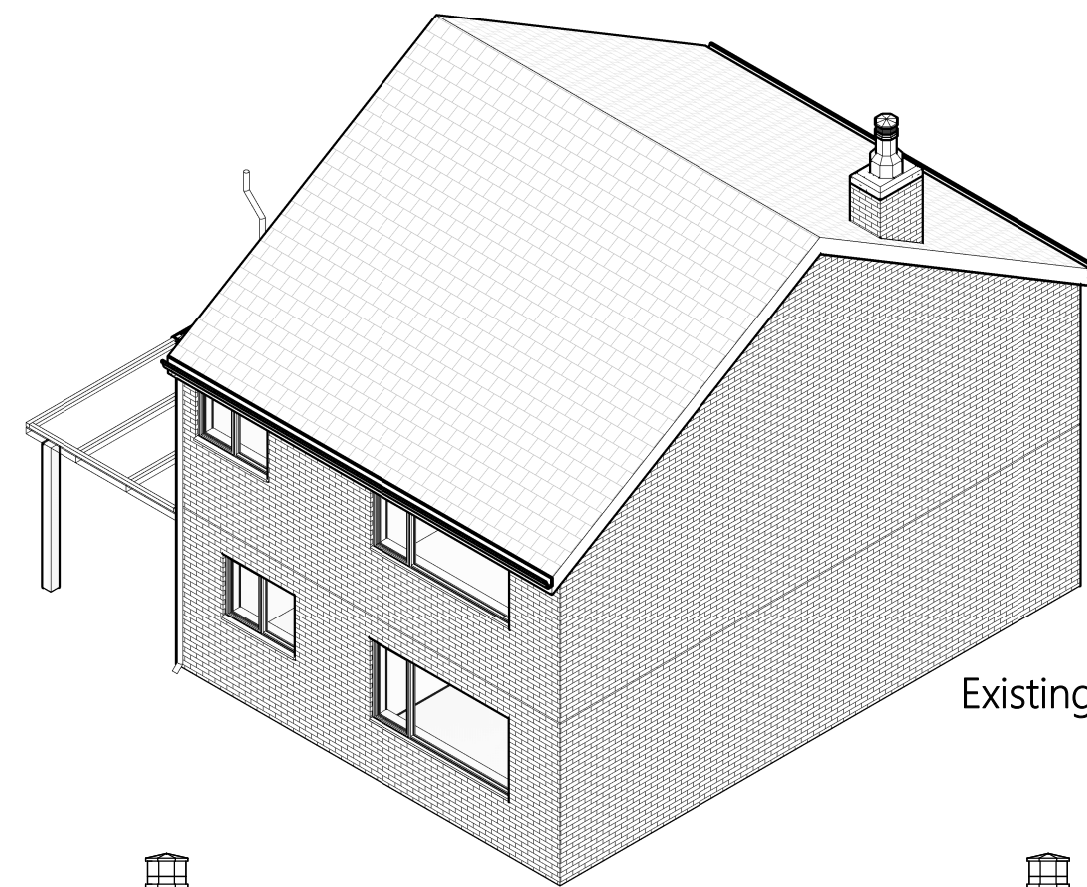


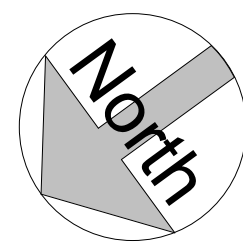


IMPORTANT NOTICE:





THE BOUNDARY LINES DEPICTED IN OUR DRAWINGS ARE BASED ON THE ORDNANCE MAP AND ARE INTENDED FOR INDICATIVE PURPOSES ONLY. THESE LINES SHOULD NOT BE RELIED UPON FOR BOUNDARY DETERMINATION. THE ACTUAL BOUNDARY OF A PROPERTY MAY VARY, APPEARING EITHER CLEAR OR AMBIGUOUS, AND IT IS TYPICALLY ESTABLISHED THROUGH AGREEMENT WITH THE ADJOINING NEIGHBOUR.

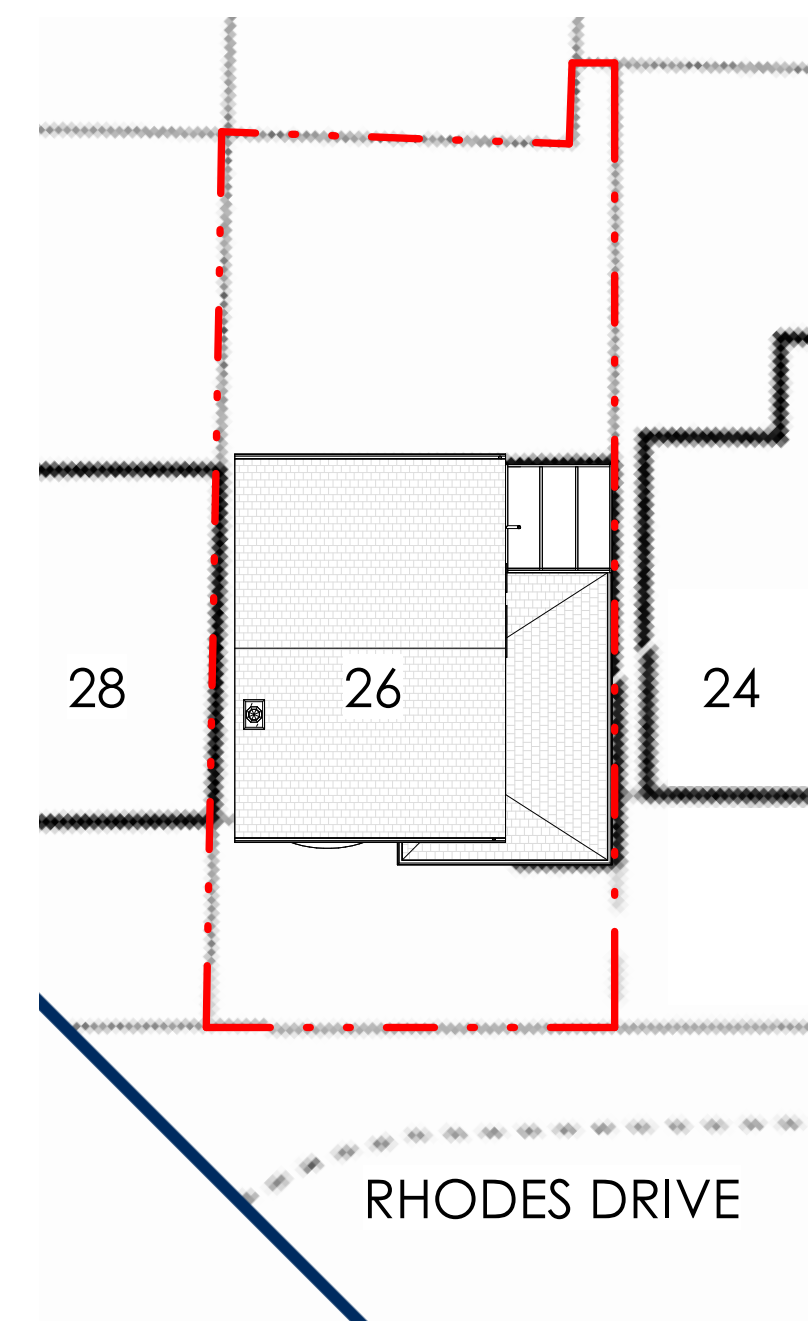

Existing Front-Right 3D View

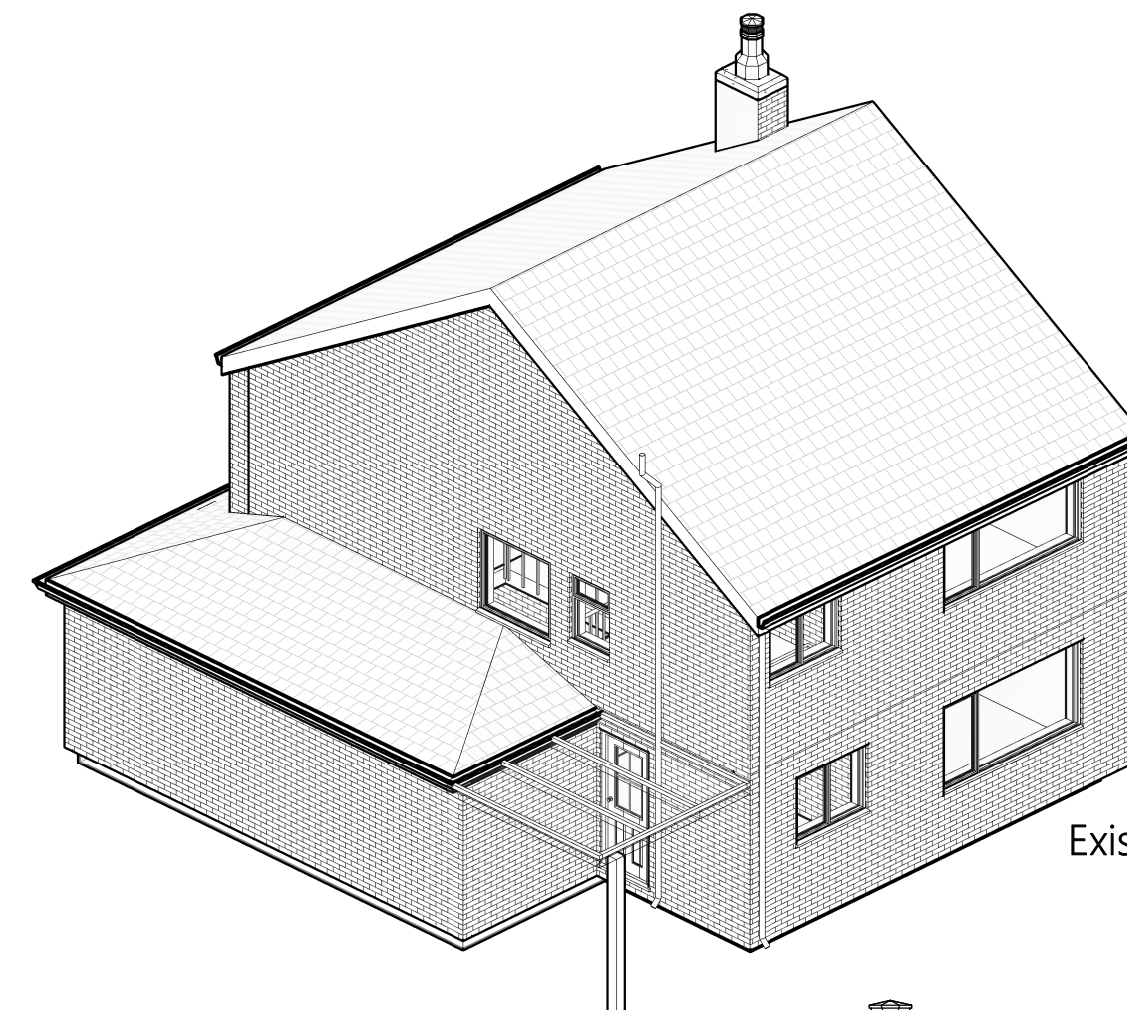

Existing Rear-Right 3D View

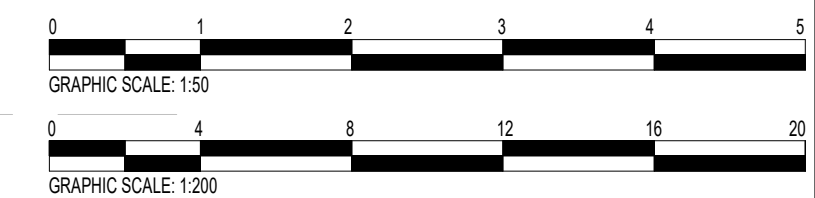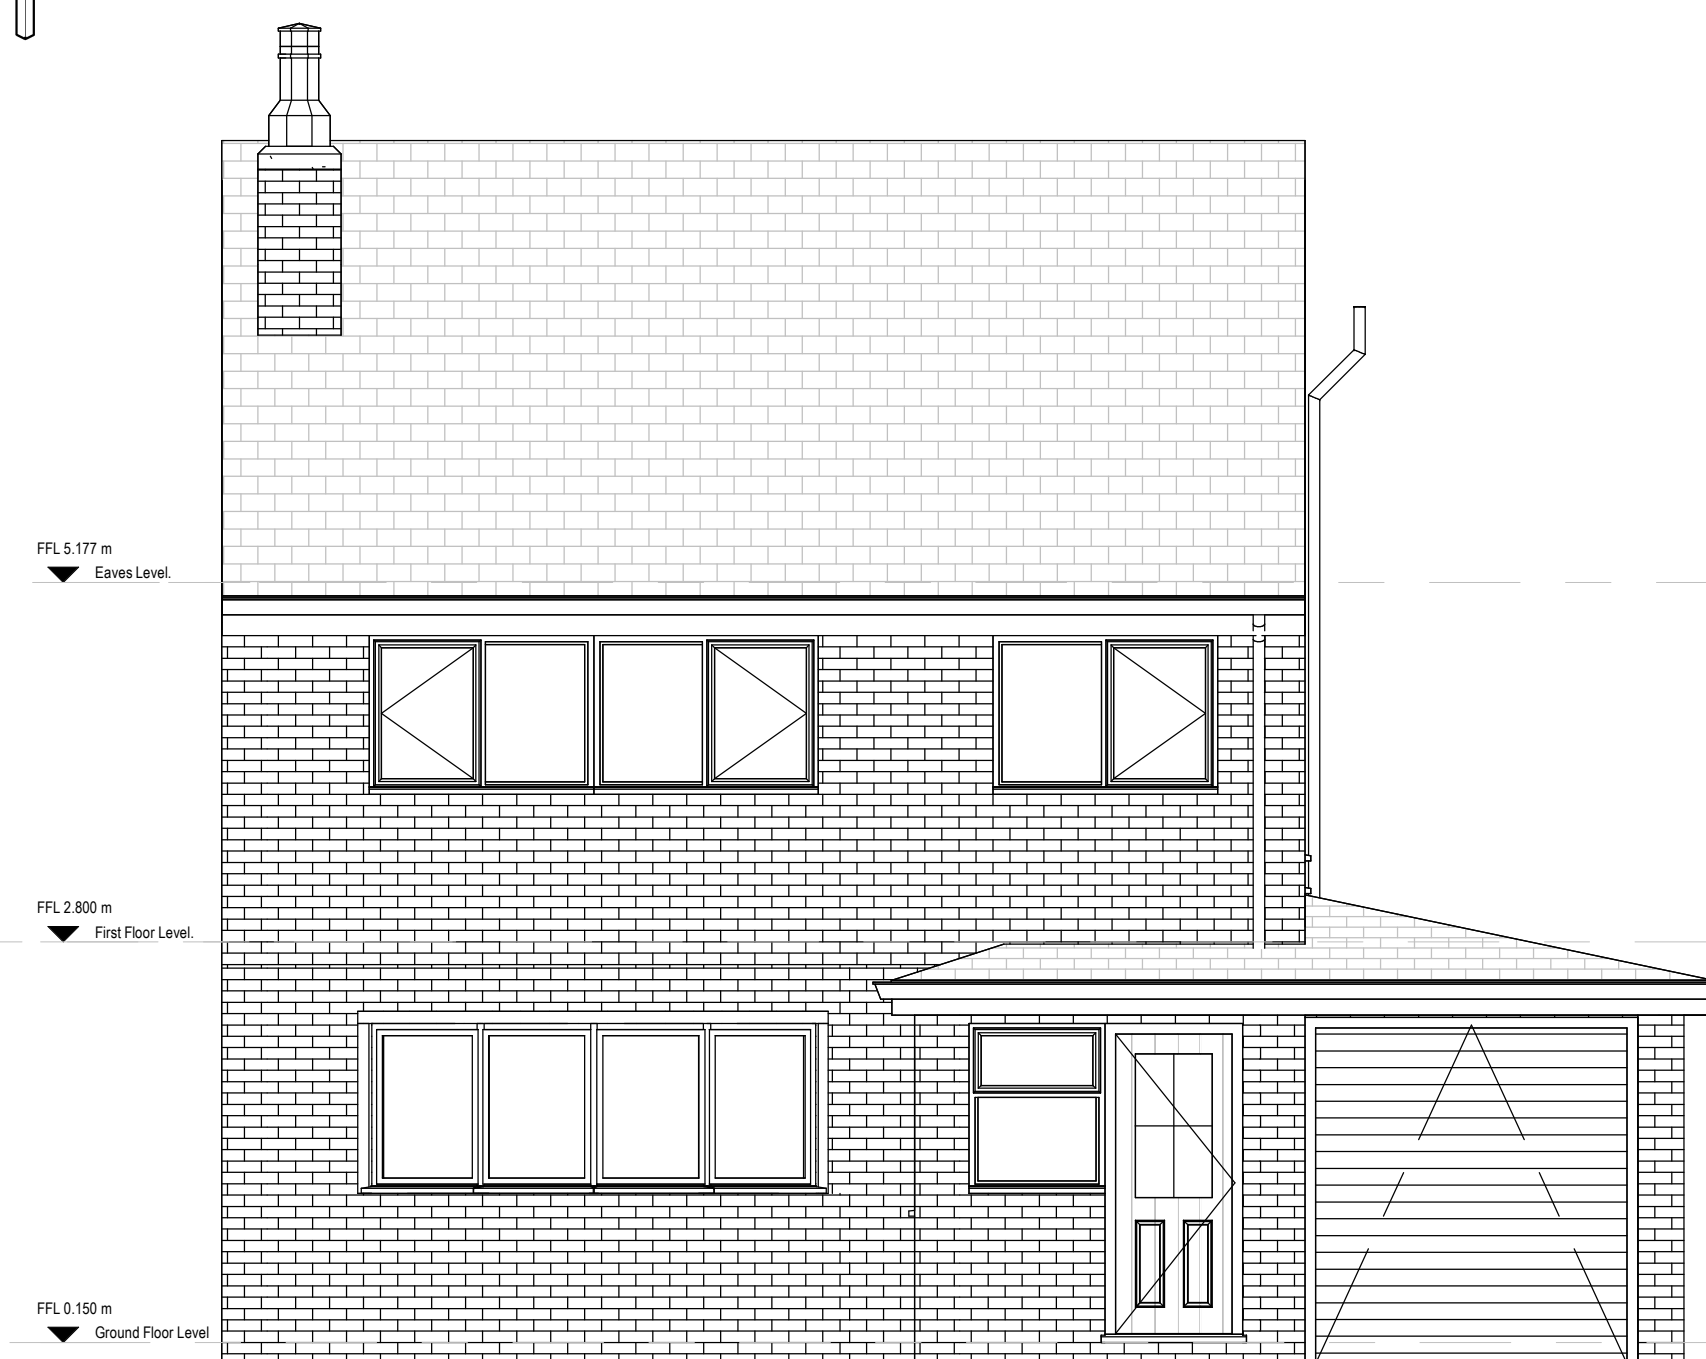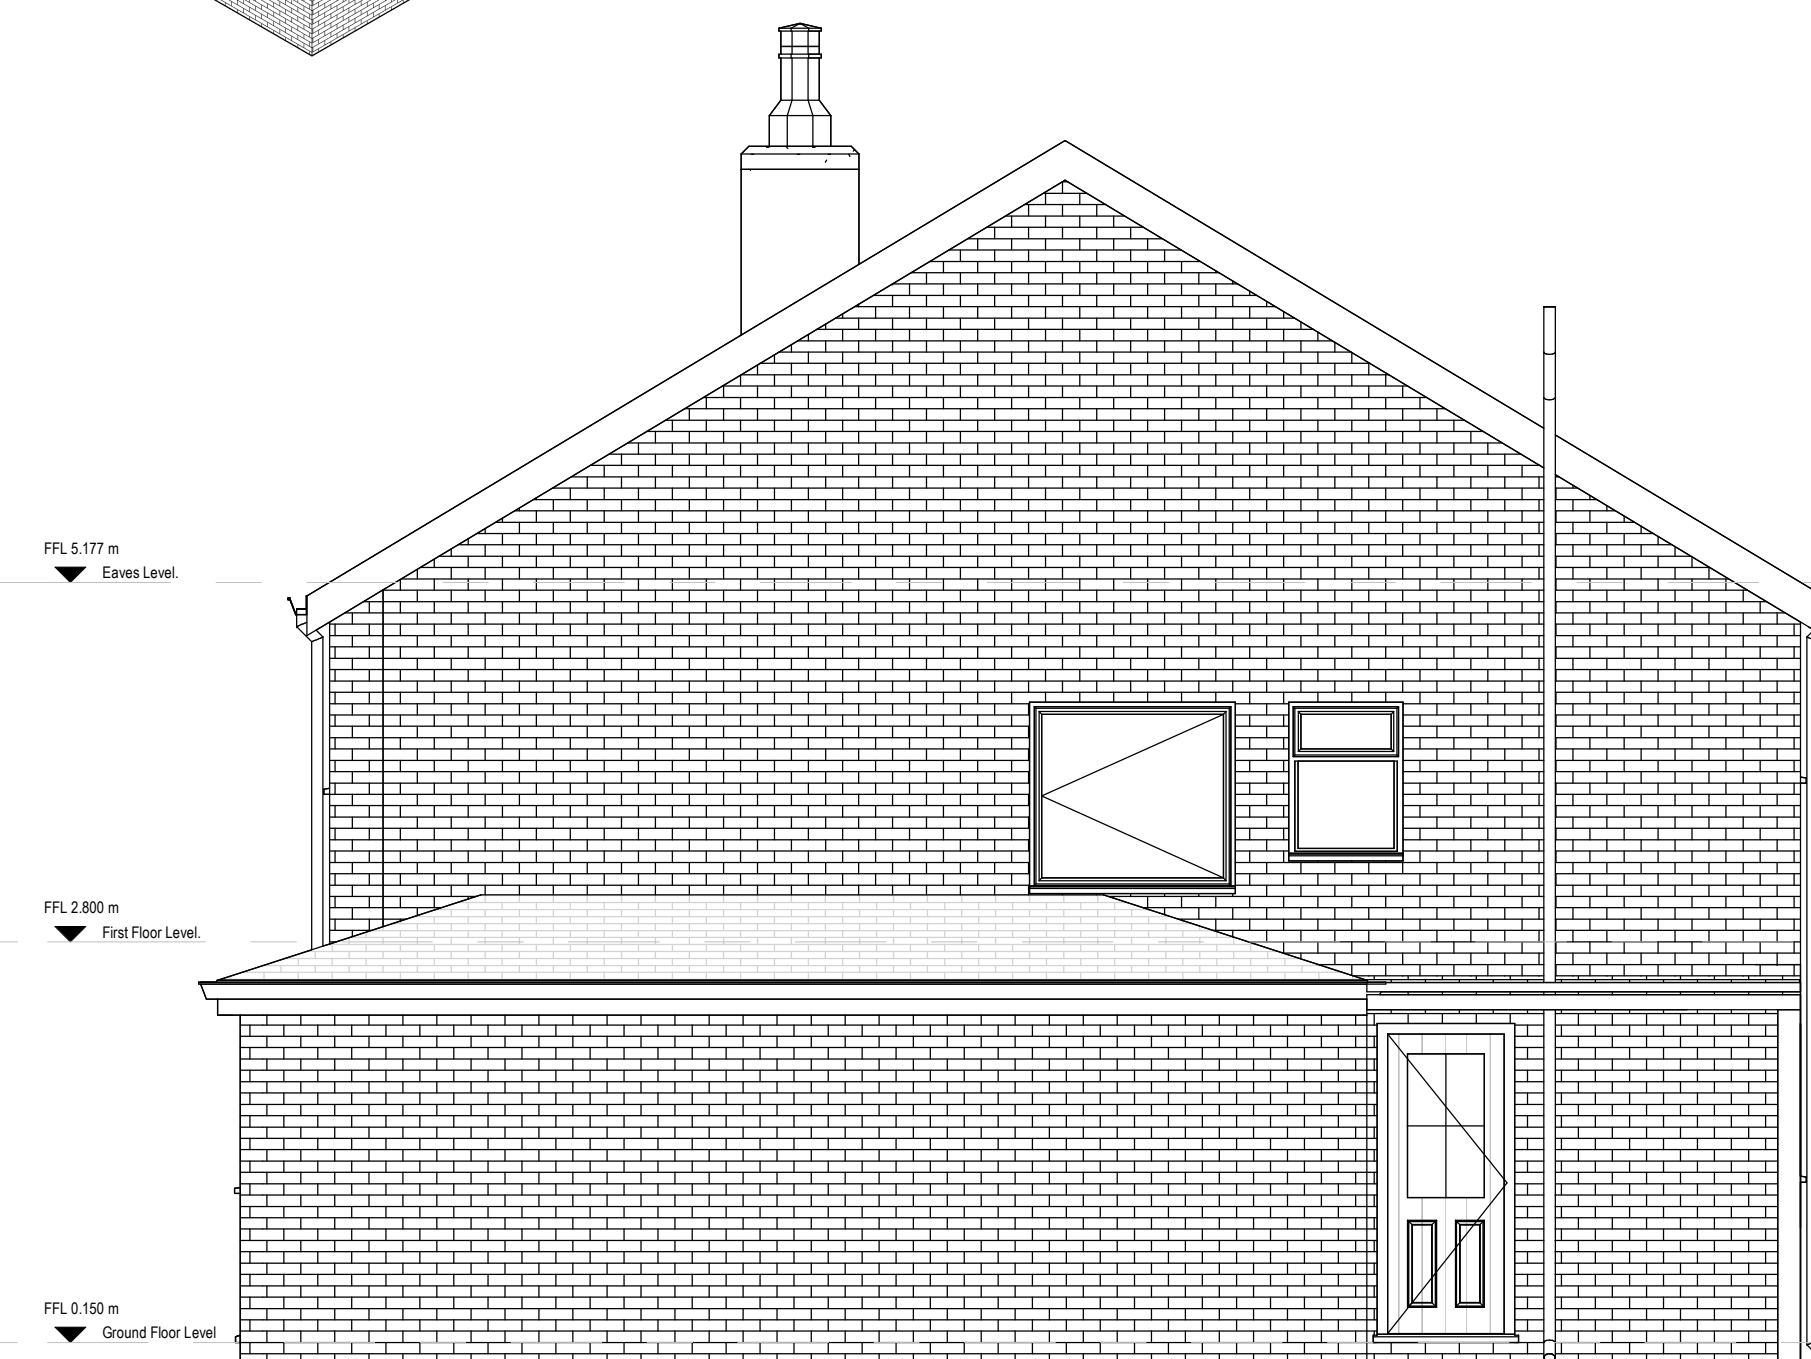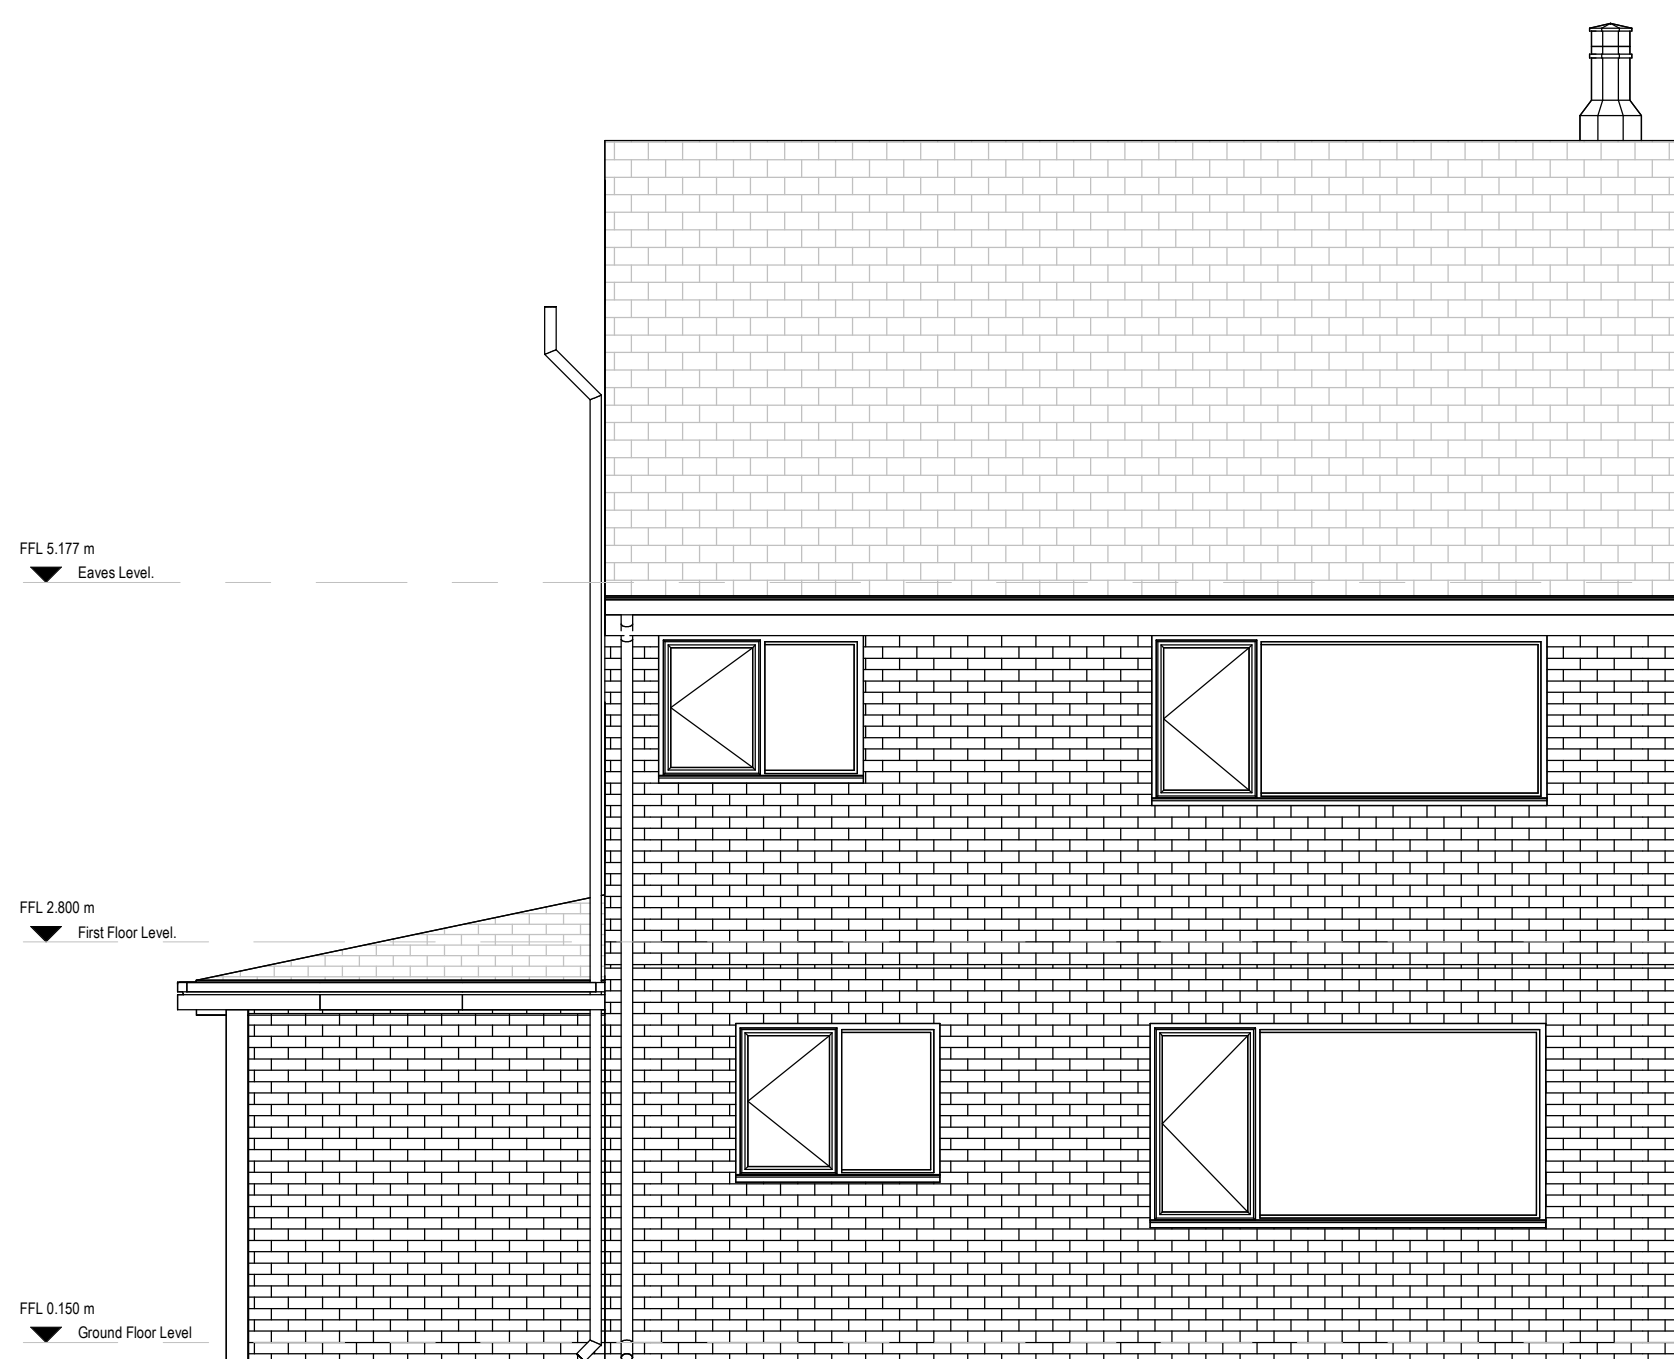

PROJECT: 26 Rhodes Dr, Unsworth, Bury BL9 8NH		
SHEET: Existing Drawings		
CLIENT: Yunjin Gao		
Scale (@ A1): As indicated		
Drawn by: RA	DRAWING NUMBER: DR_201	REV: P-02
Checked by: KK		