


BLOCK PLAN SCALE 1:500@a4 The Dunes, Moorside Road, Tottington, BL8 3HW

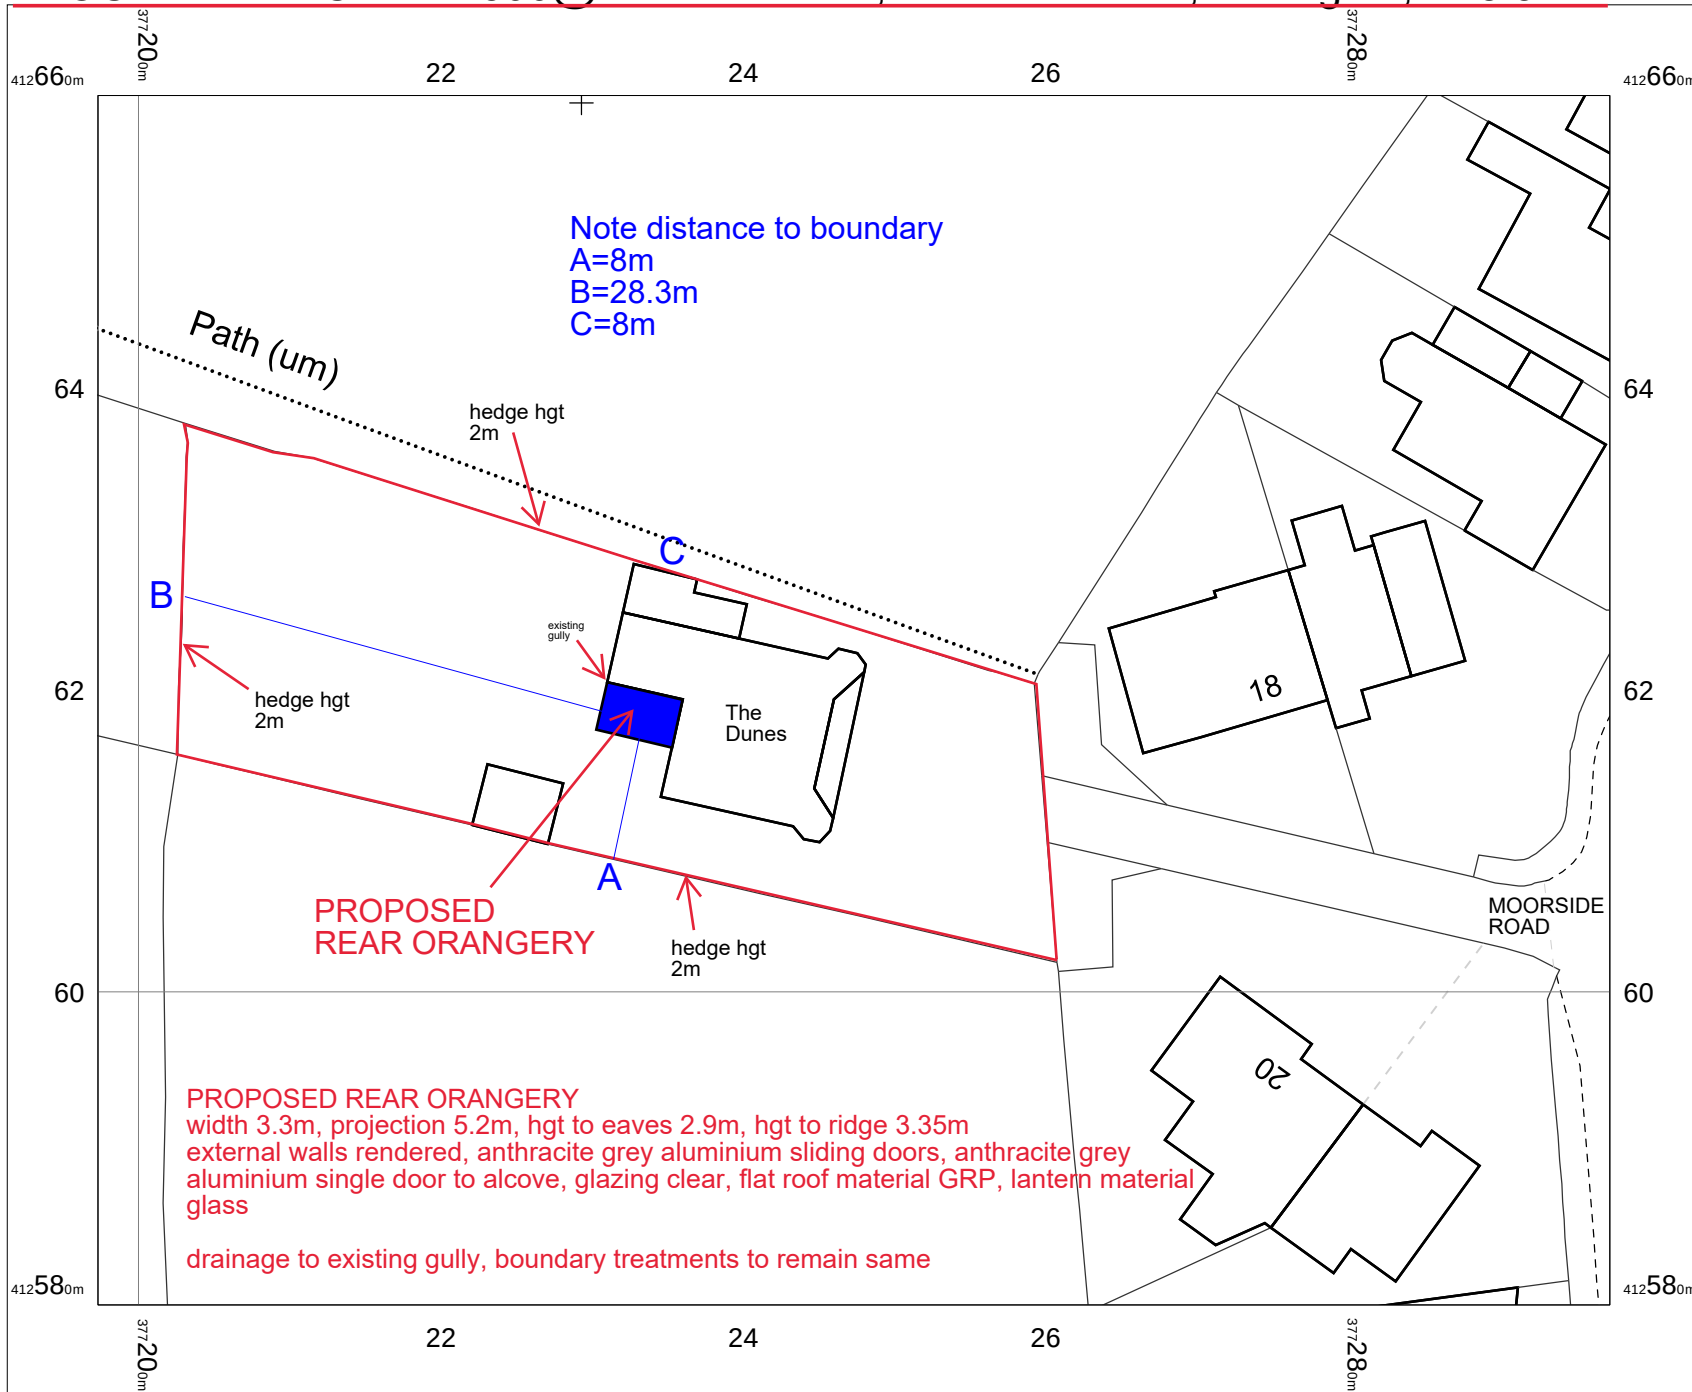

OS MasterMap 1250/2500/10000
scale
Thursday, February 13, 2025, ID:
CM-01207273
www.centremapslive.co.uk

1:500 scale print at A4, Centre:
377247 E, 412619 N

©Crown Copyright Ordnance
Survey. Licence no. AC0000849896



**CENTRE
MAPS
LIVE.**

FOR A BETTER POINT OF VIEW