


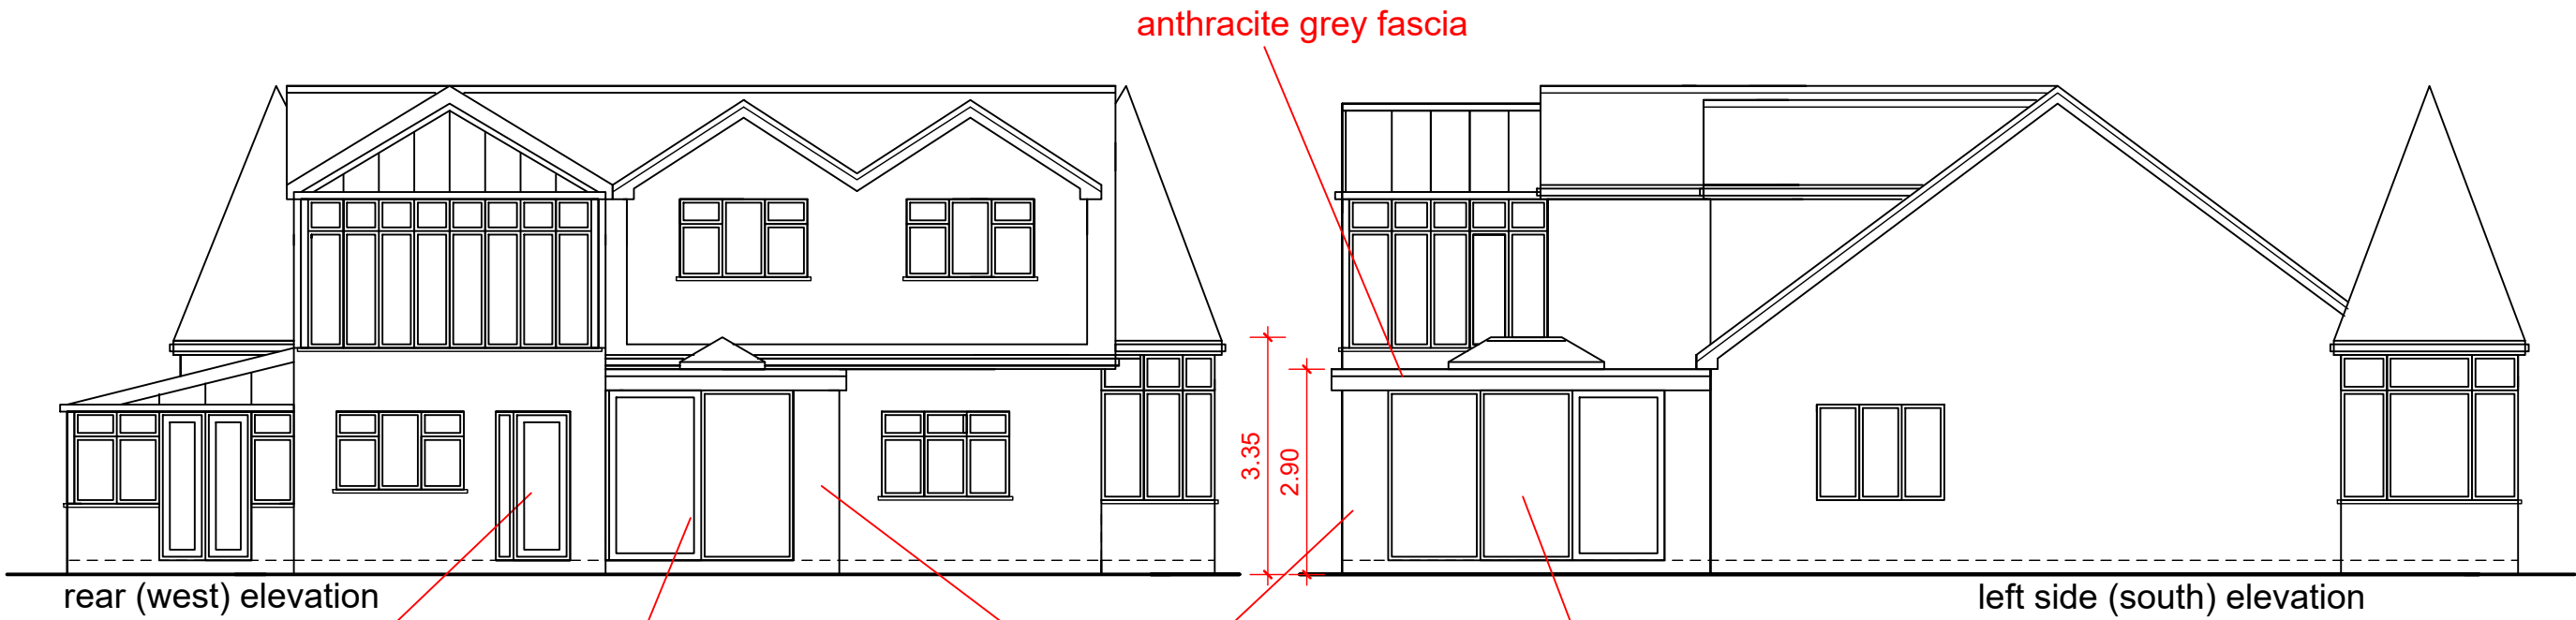


fully glazed
anthracite grey
aluminium door



anthracite grey aluminium
sliding doors

walls rendered


anthracite grey aluminium
sliding doors

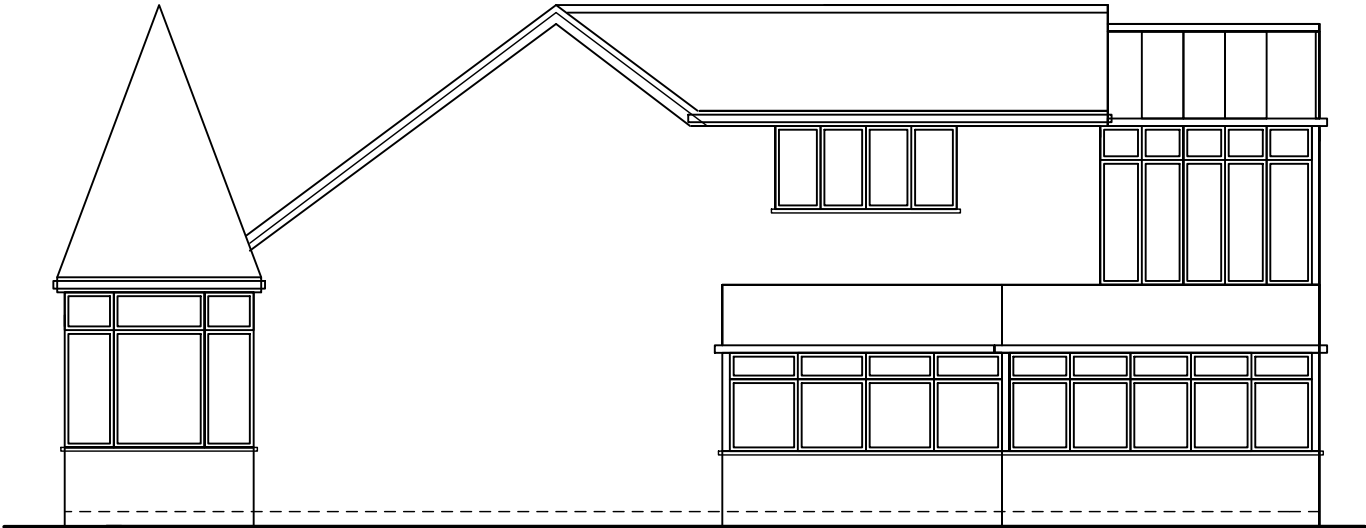

right side (north) elevation

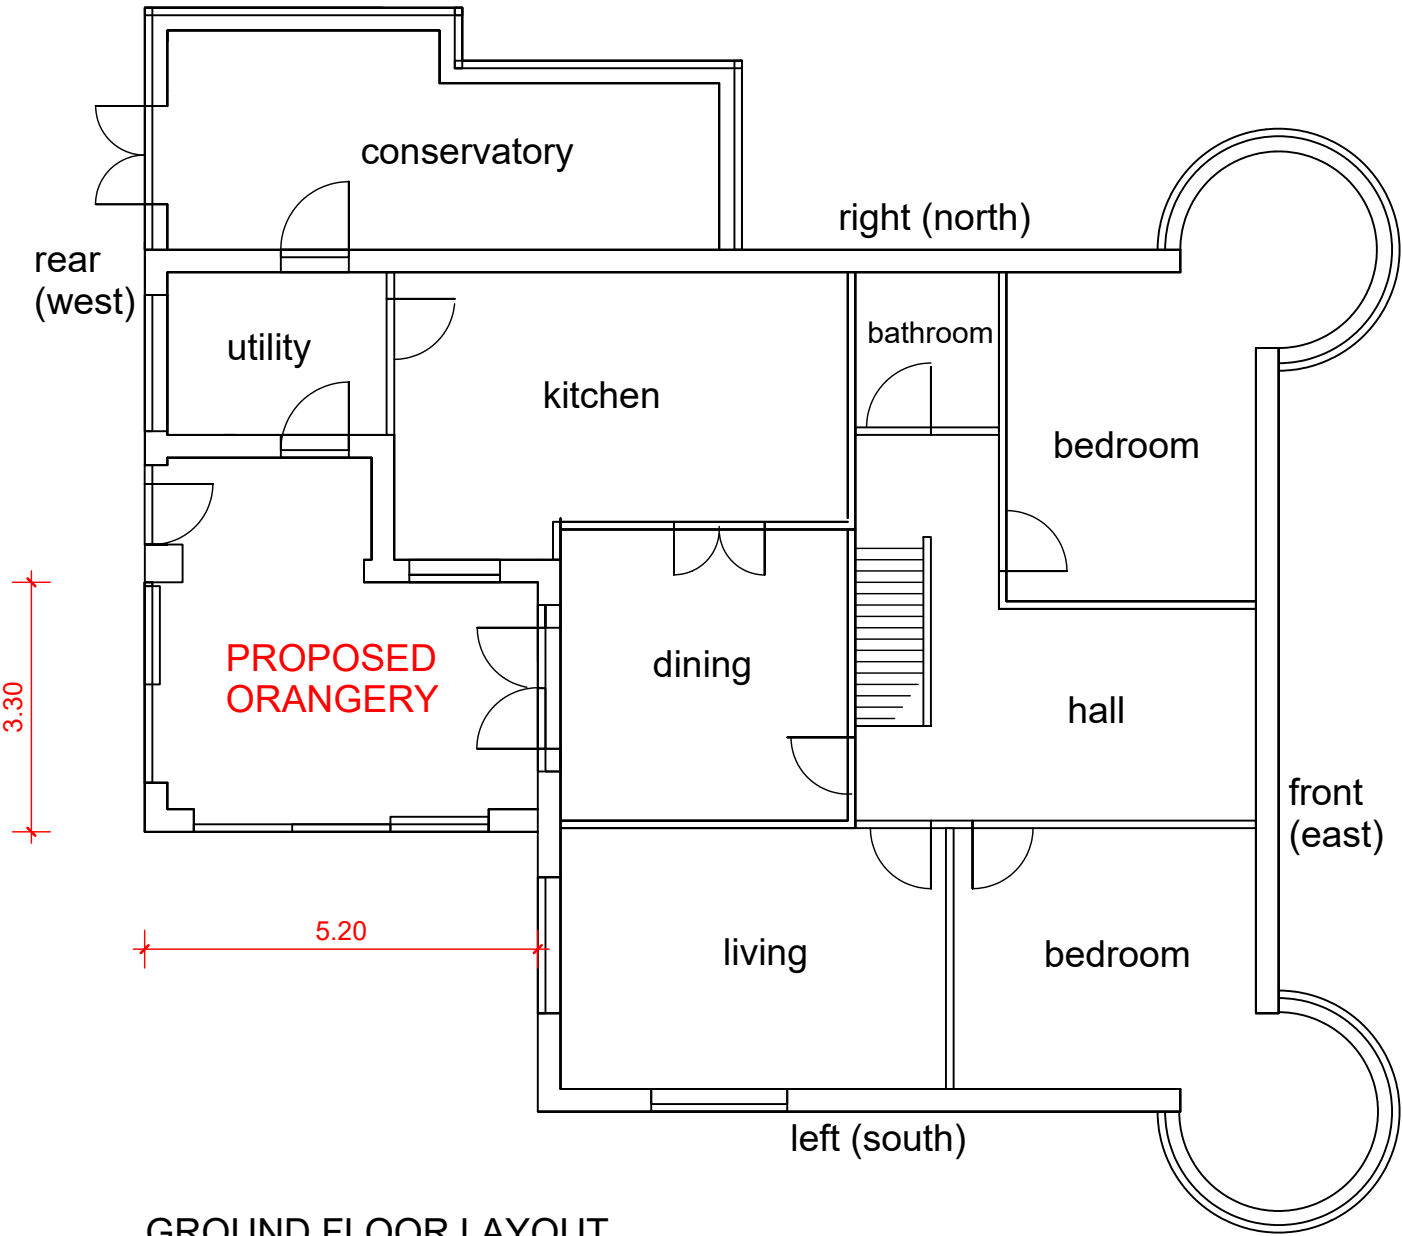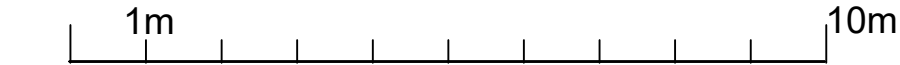

GROUND FLOOR LAYOUT

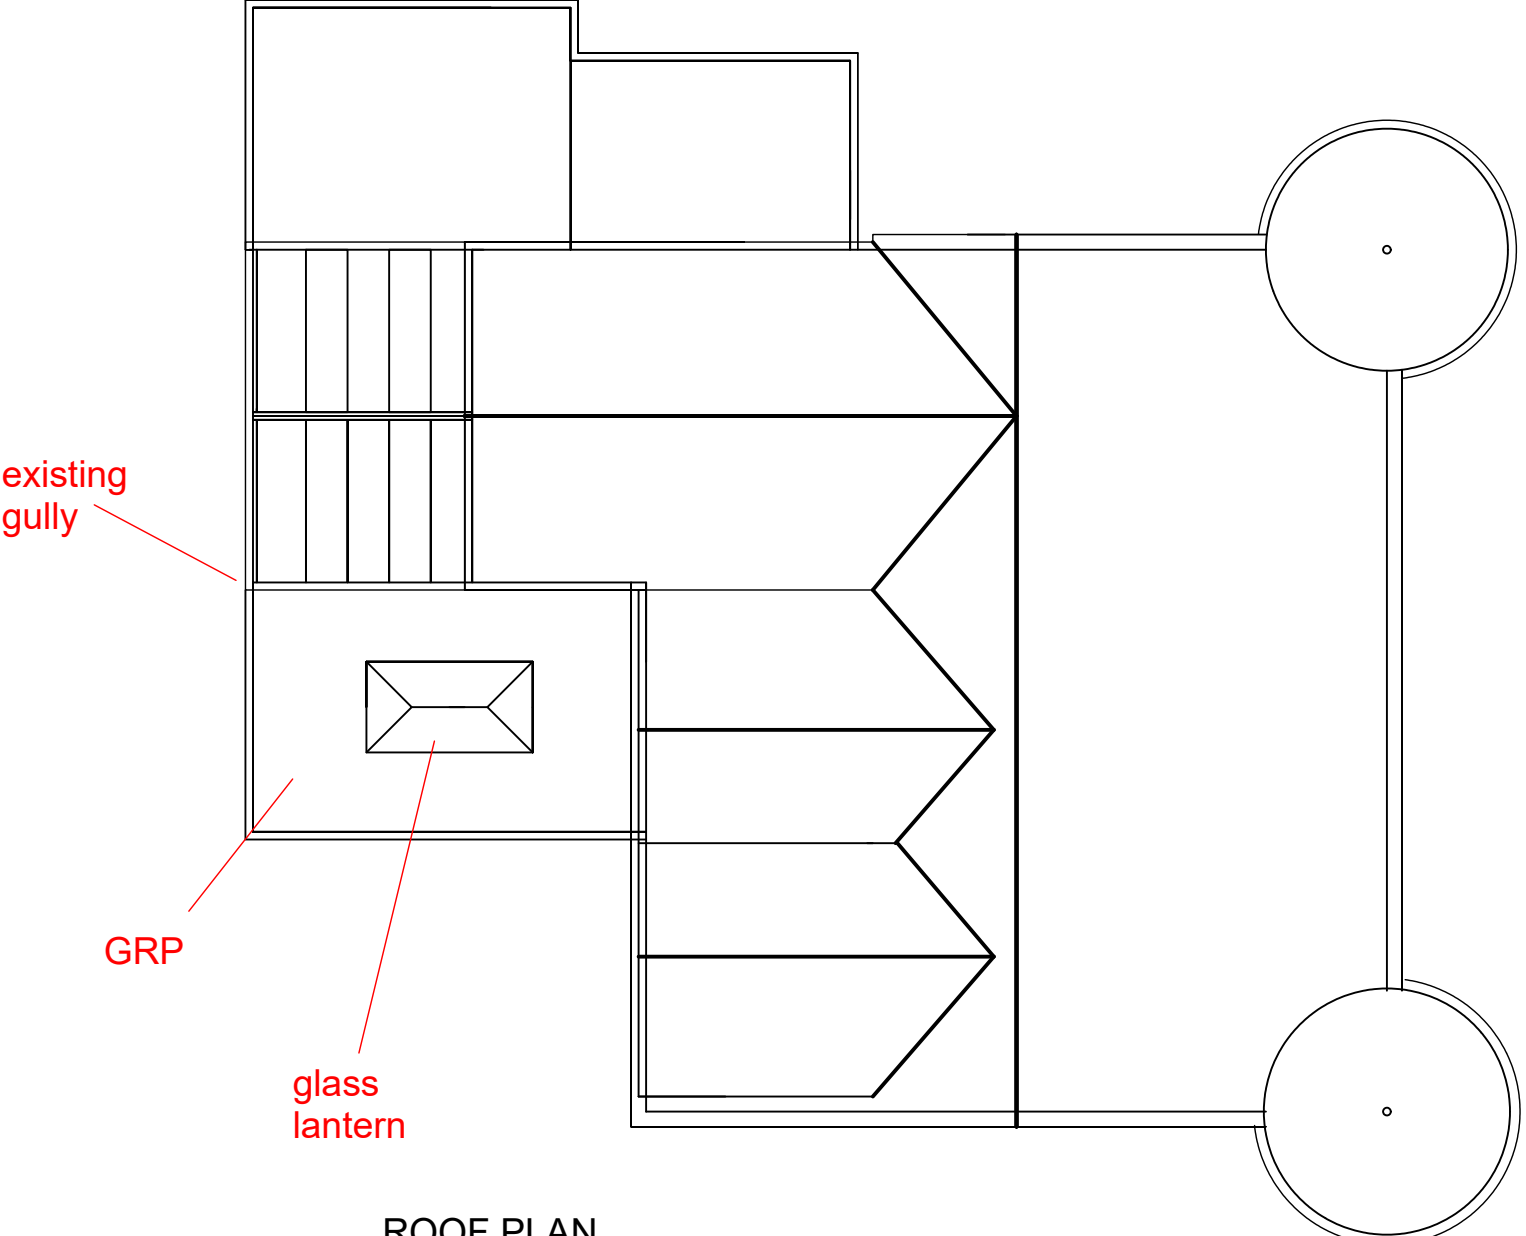

ROOF PLAN

PROPOSED REAR ORANGERY
width 3.3m, projection 5.2m, hgt to eaves 2.9m, hgt to ridge 3.35m
external walls rendered, anthracite grey aluminium sliding doors, anthracite grey
aluminium single door to alcove, glazing clear, flat roof material GRP, lantern material
glass

drainage to existing gully, boundary treatments to remain same