



14 Crosfield Avenue

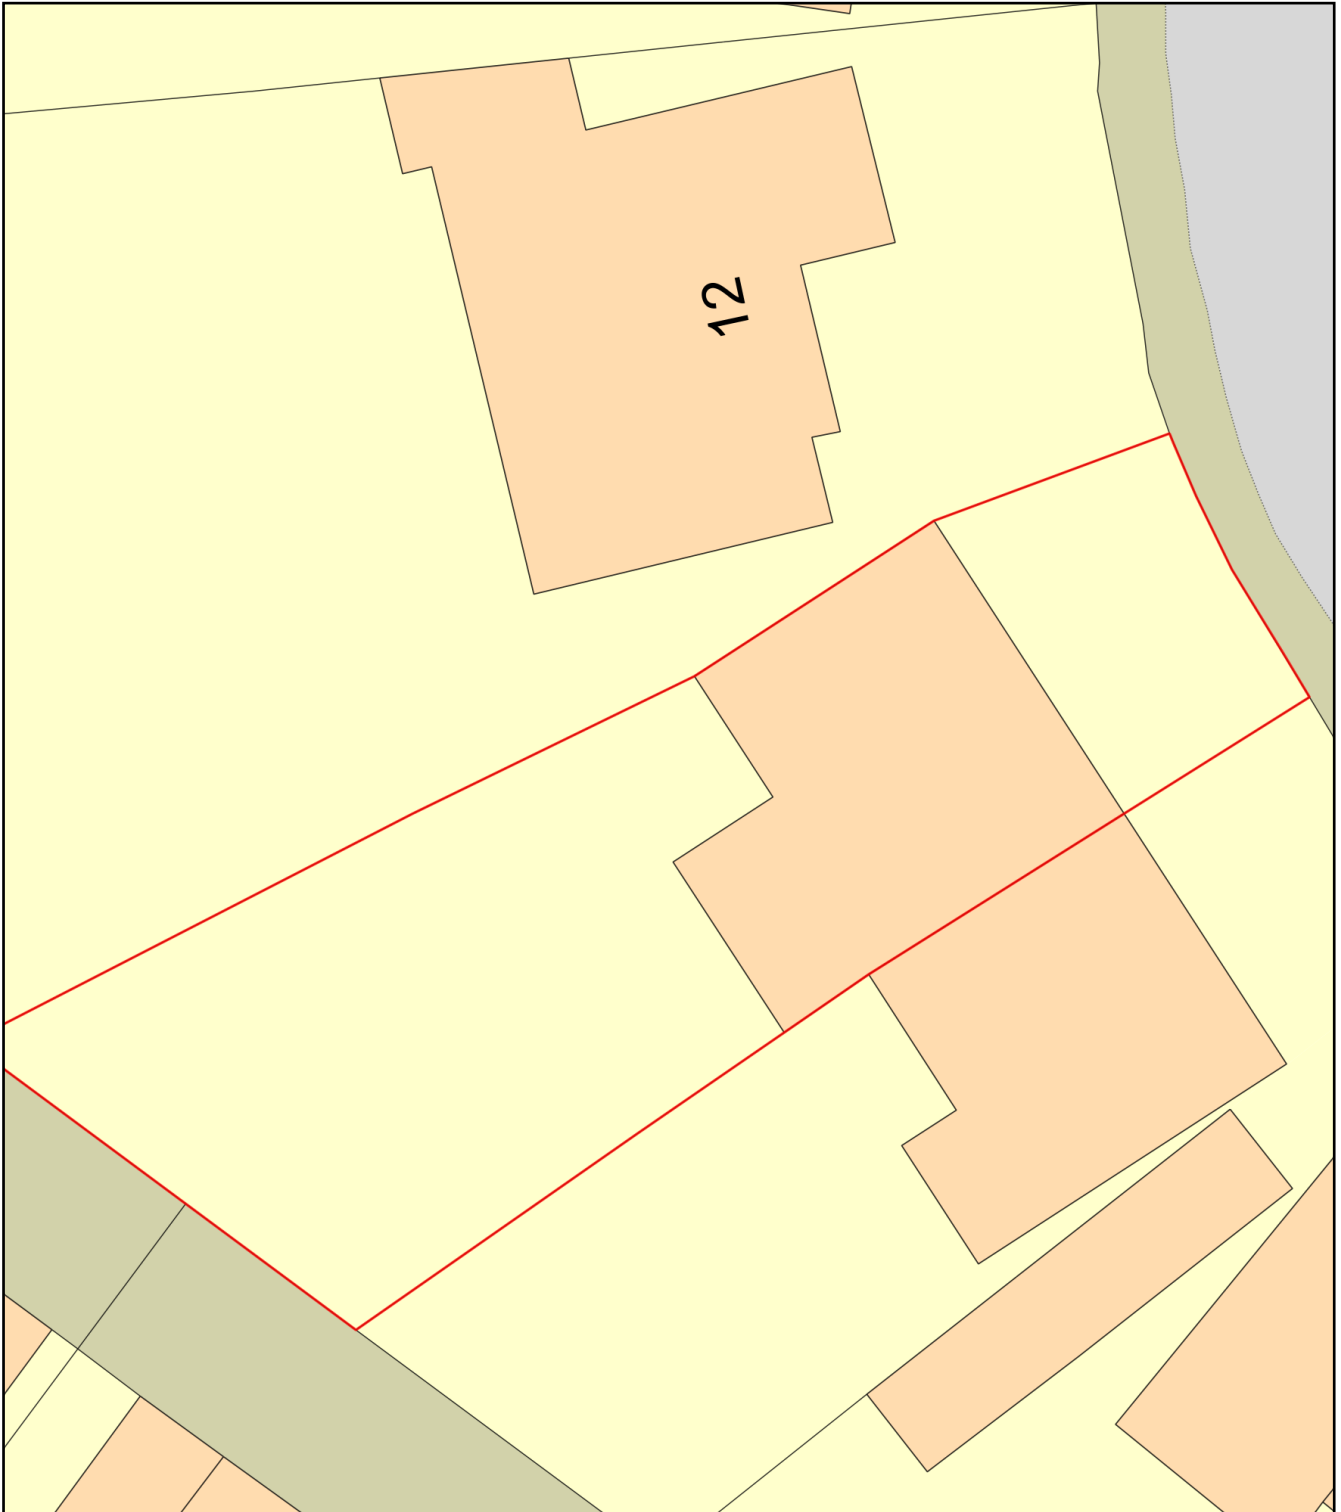

0 10
Metres

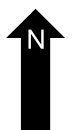

Plan Produced for: Mr A Smith

Date Produced: 10 Feb 2022

Plan Reference Number: TQRQM22041143059917

Scale: 1:200 @ A4