



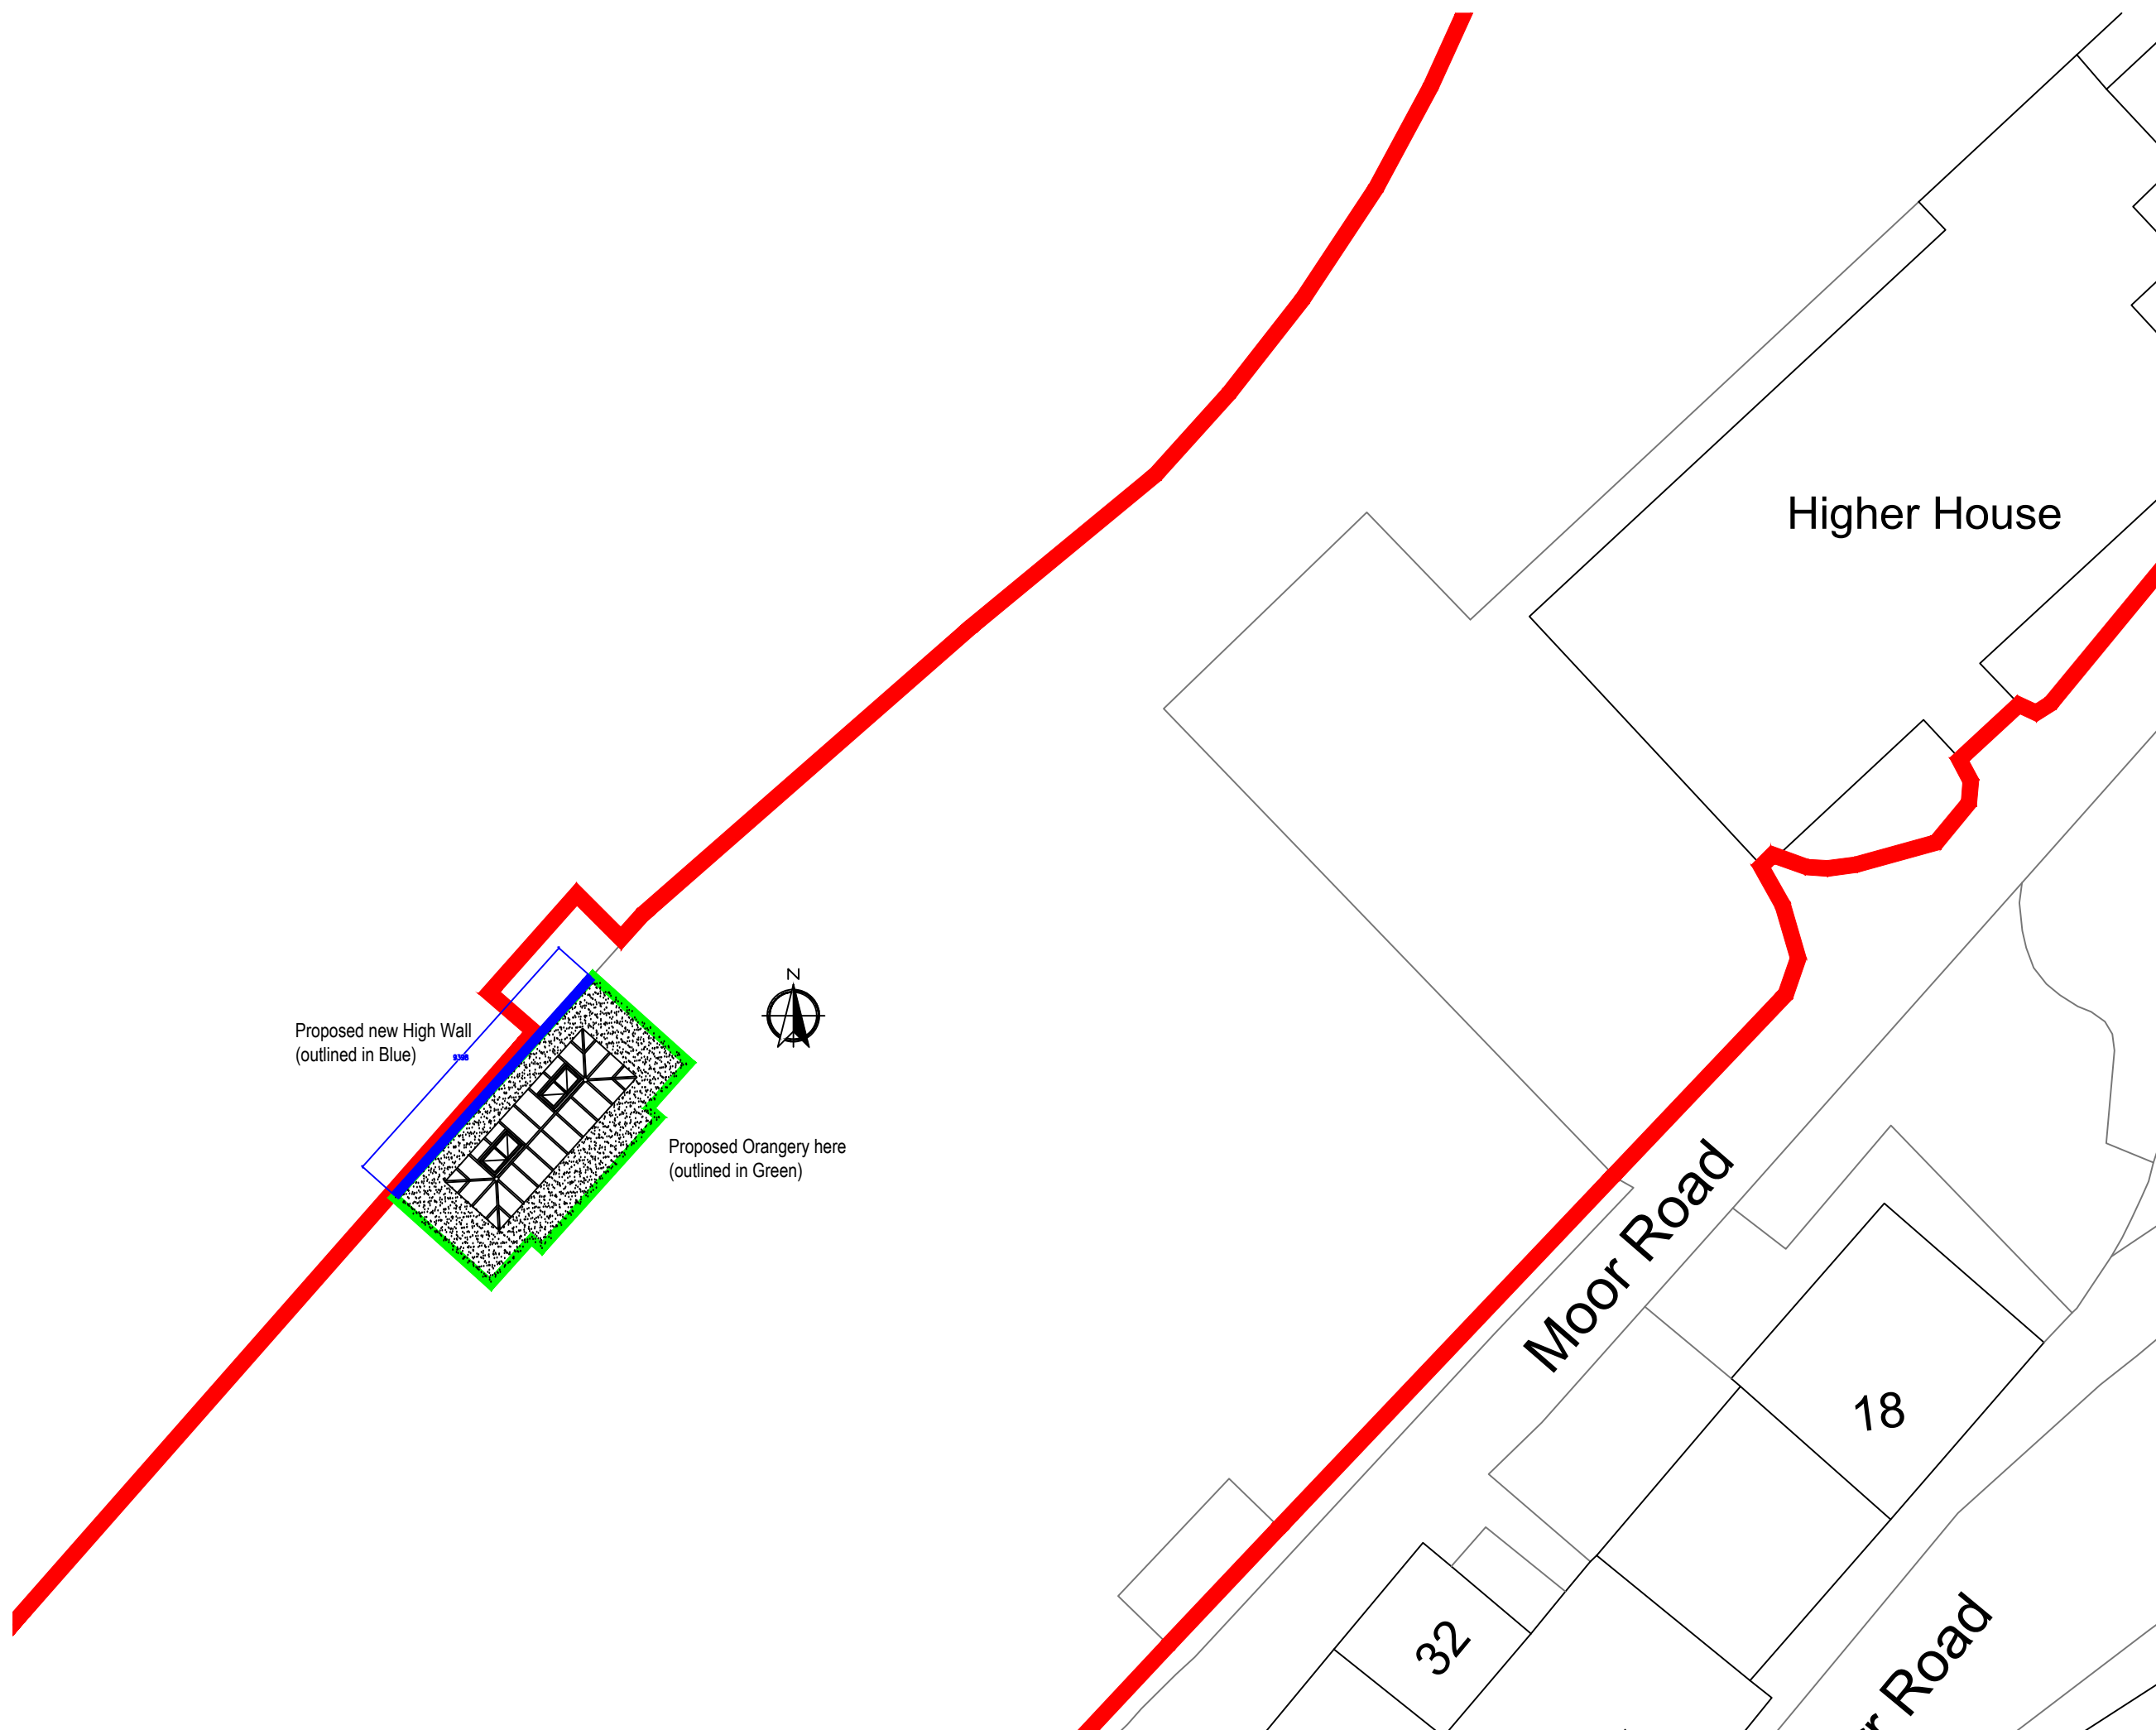

Proposed new High Wall  
(outlined in Blue)

Proposed Orangery here  
(outlined in Green)

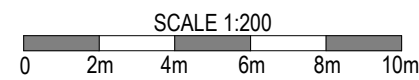

| REVISION | DATE | COMMENT |
|----------|------|---------|
|          |      |         |

|                                                                              |                |        |
|------------------------------------------------------------------------------|----------------|--------|
| client<br>Higher House<br>Moor Road<br>Bury<br>Greater Manchester<br>BL8 4NX |                |        |
| Drawing:<br>Block Plan                                                       |                |        |
| scale: 1:200@A3                                                              | dwg: 12617 /03 | rev: - |
| date: January '23                                                            |                |        |

  
**David Salisbury**  
Bennett Road,  
Isleport Business Park,  
Highbridge, Somerset, TA9 4PW  
Tel: 01278-764400 Fax:  
01278-764422