






1 : 100

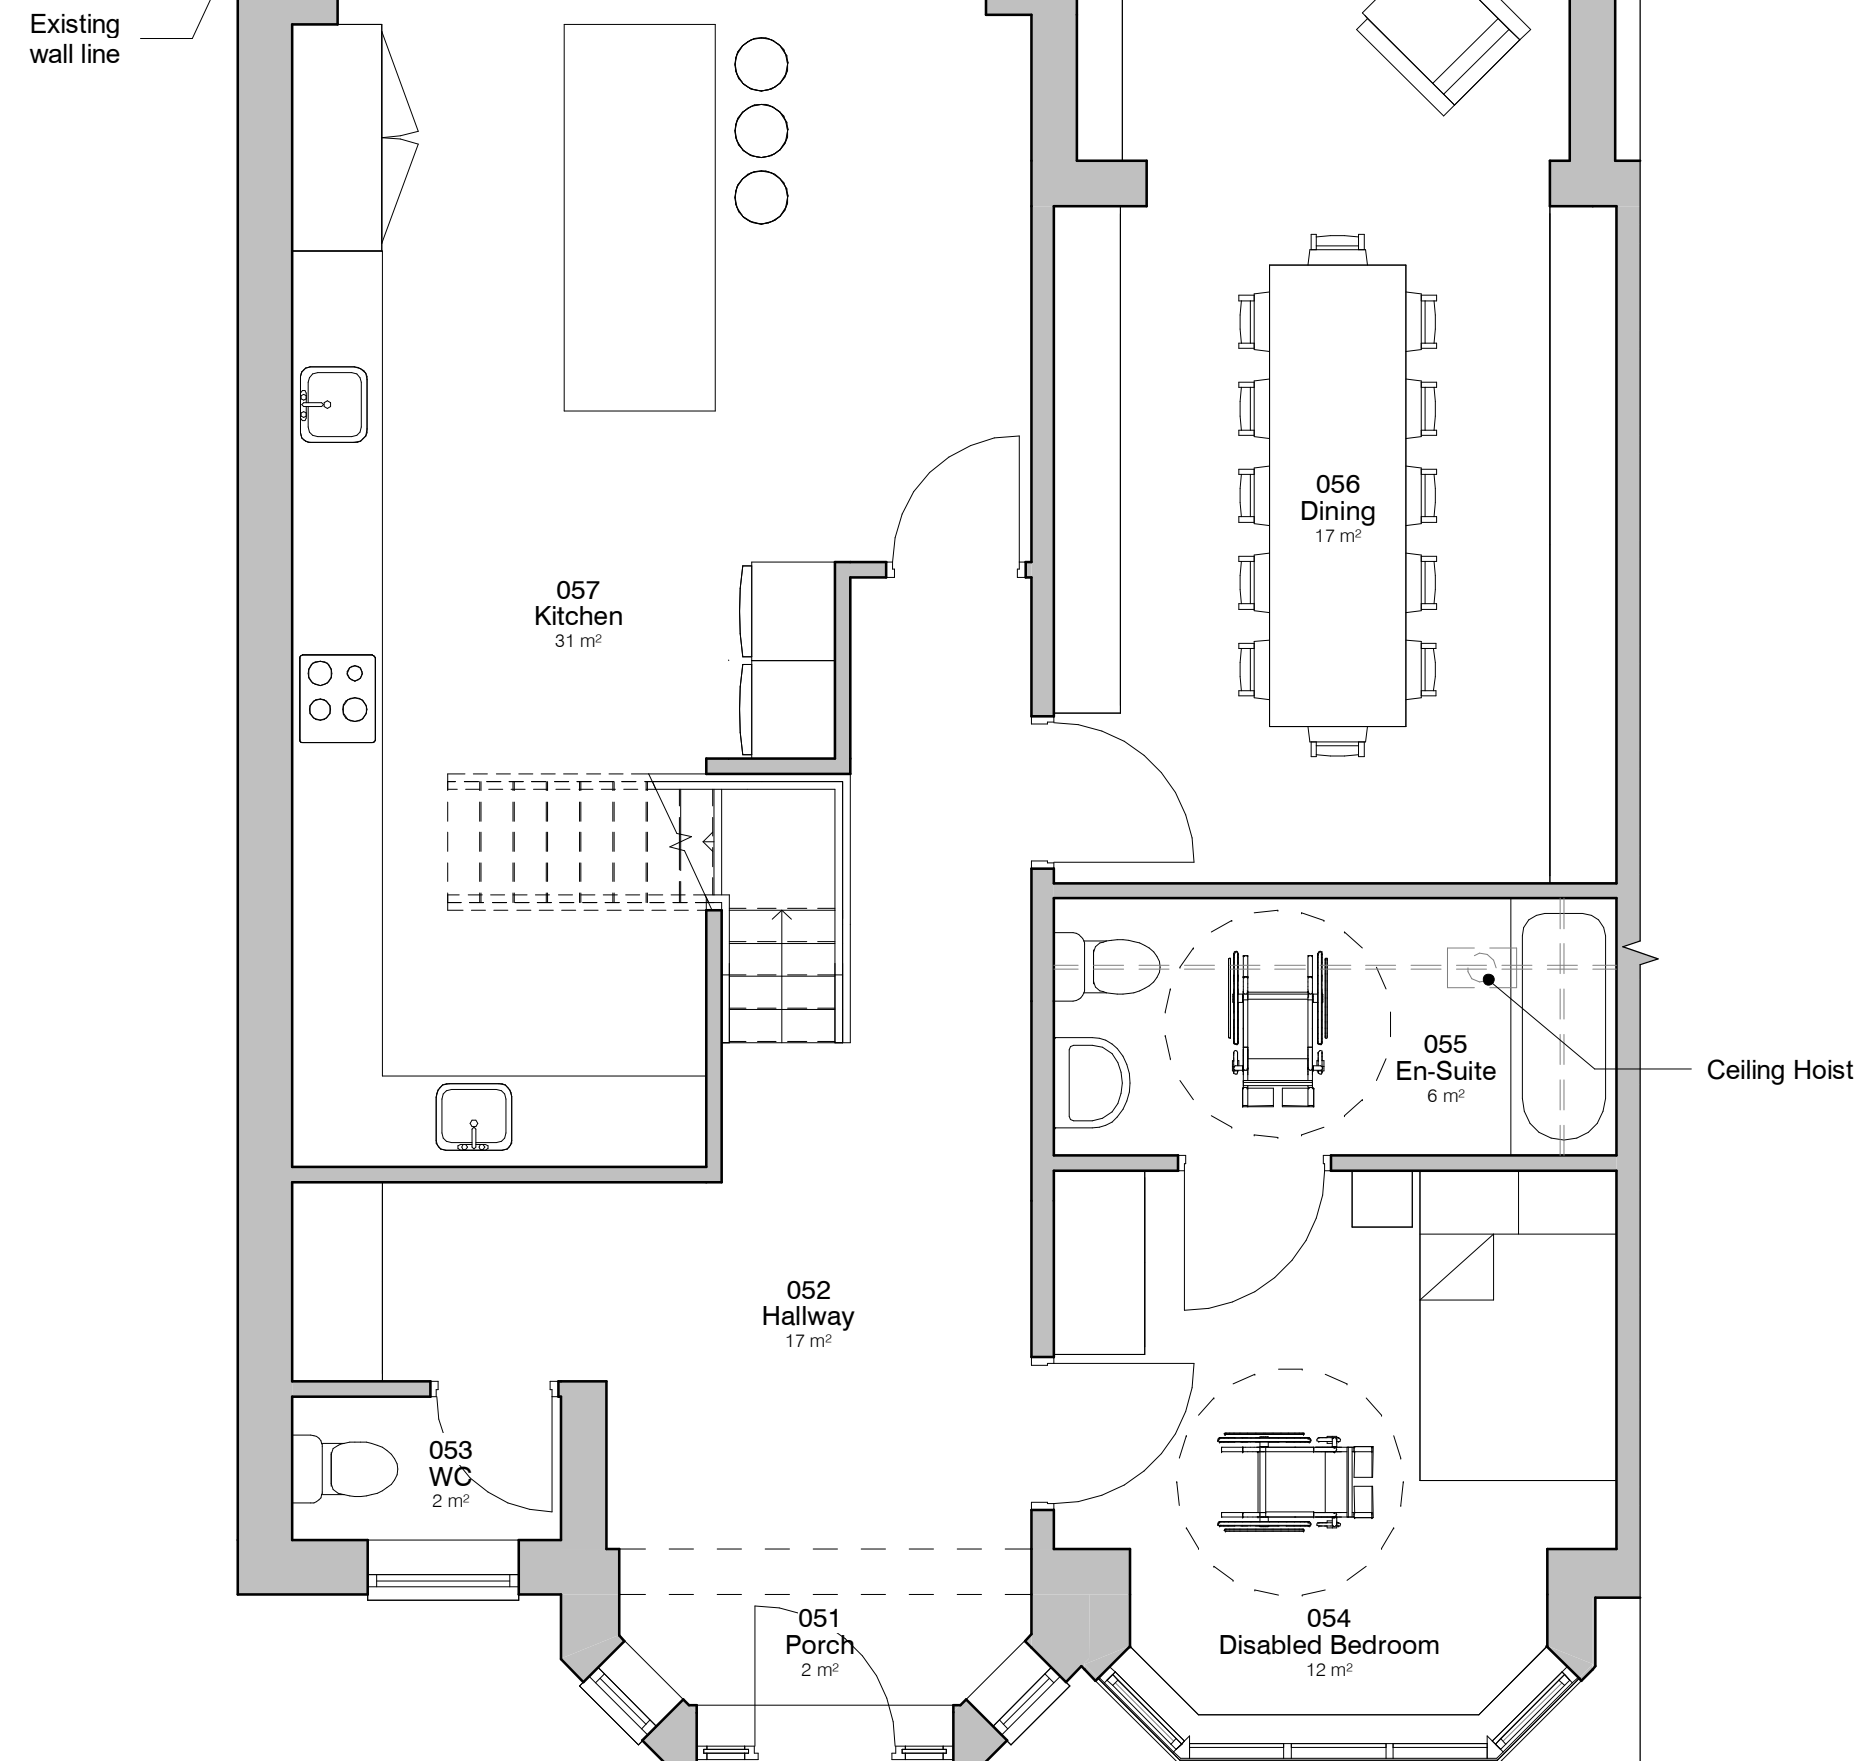


1 : 50

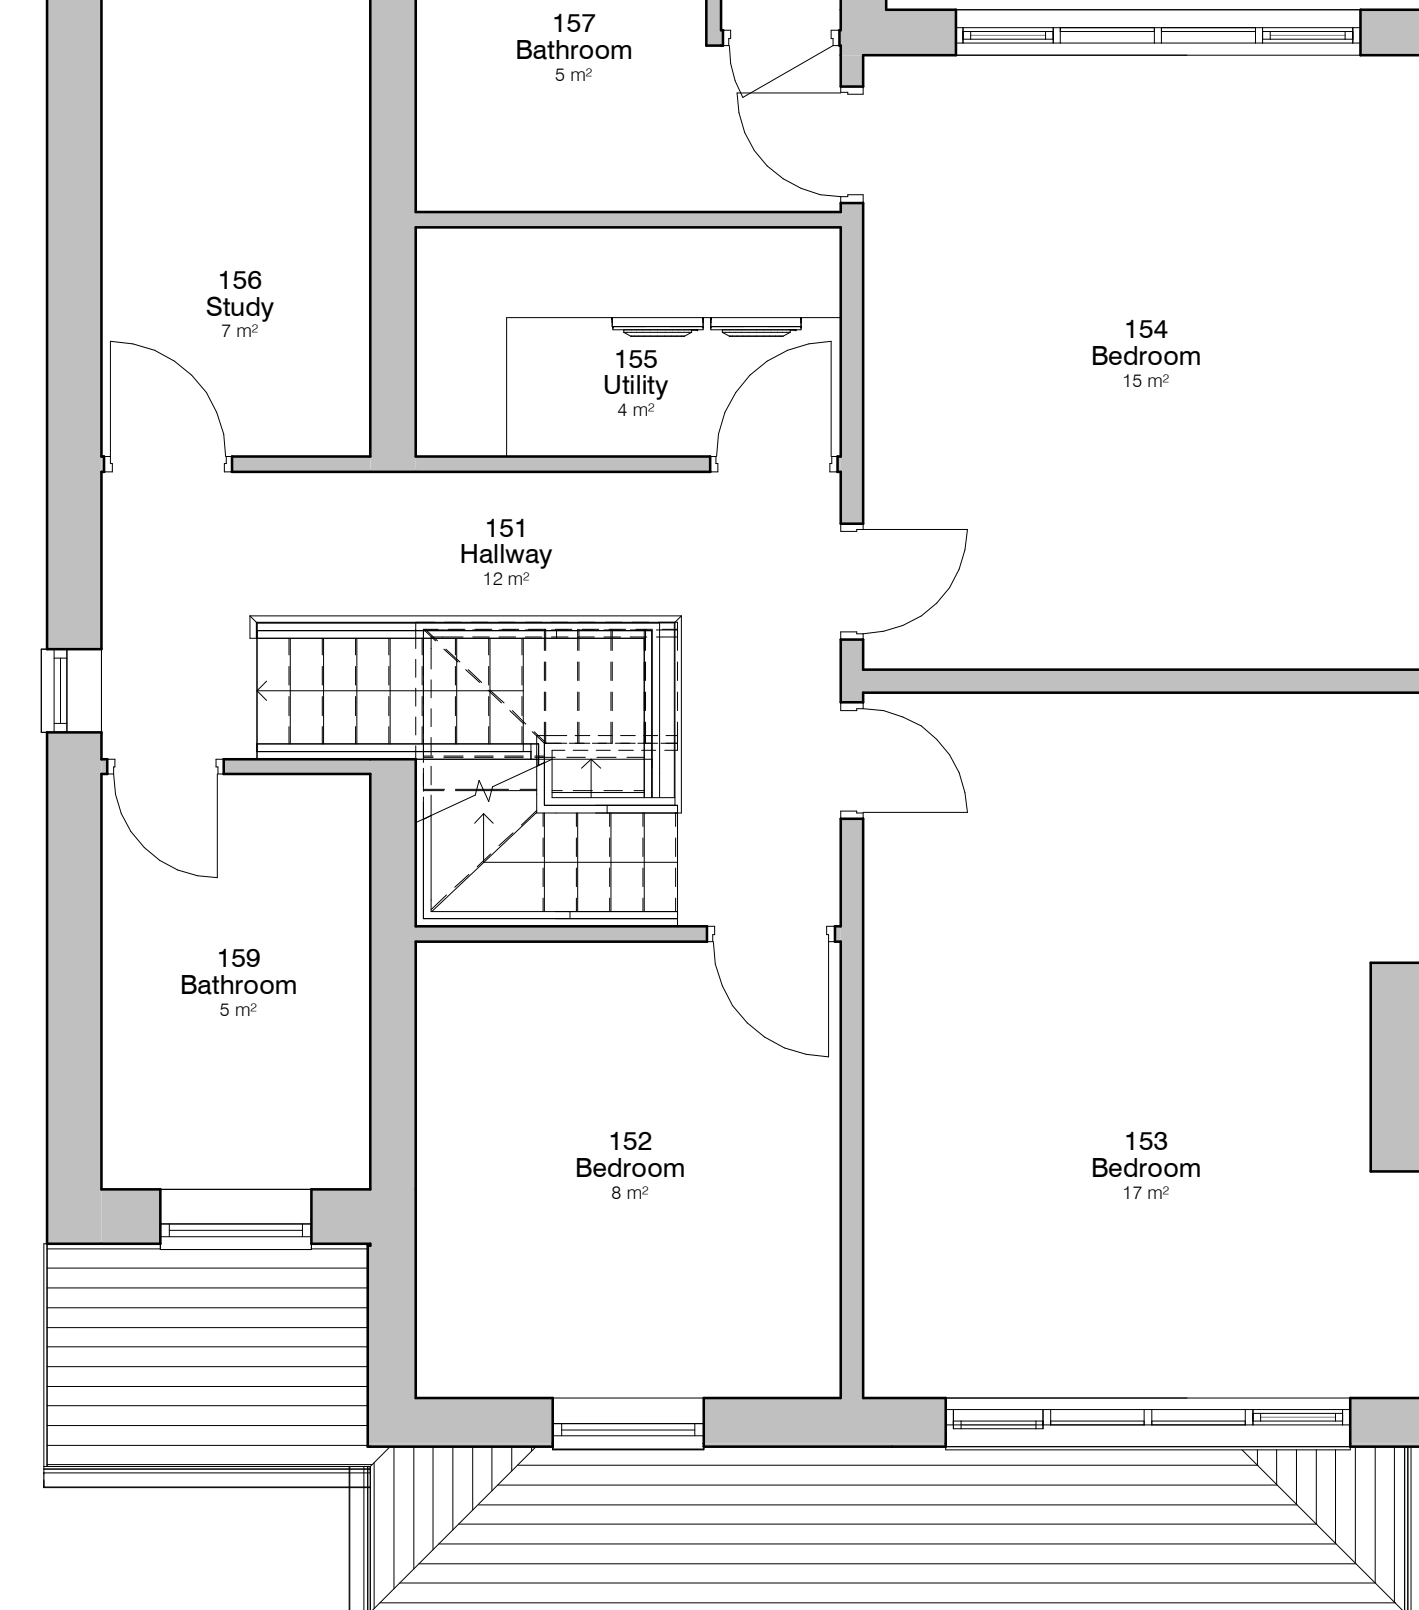

1 : 50

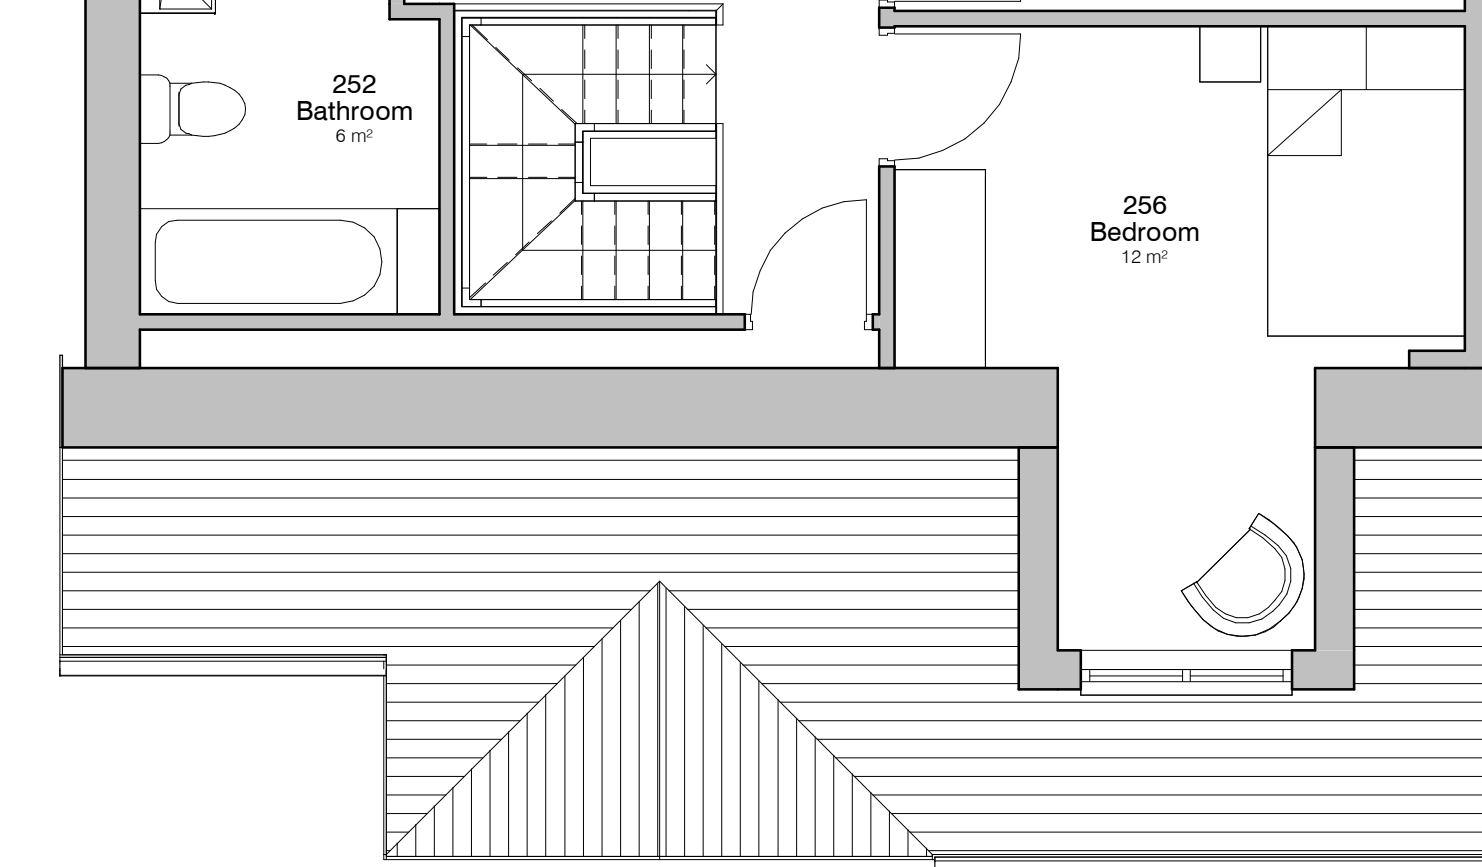

1 : 50

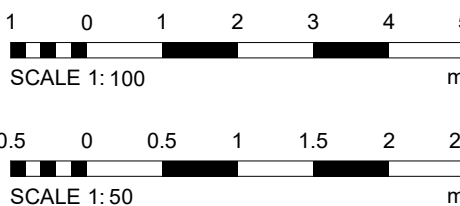

PROJECT	SCALE @ A1	DATE	DRAWING NO.
10 Cranbrook	As indicated	25 FEB 25	CW
CLIENT	STATUS		
Tolly Rosenberg	PLANNING		
TITLE	PROJECT NO.	DRAWING NO.	REV.
Proposed GA Plans and Elevations	DA25007.	003.	5
 NOTES THIS DRAWING MUST NOT BE REPRODUCED OR FURTHER PUBLISHED WITHOUT CONSENT OF DEBTAL ARCHITECTURE. ANY UNAUTHORIZED REPRODUCTION OR FURTHER PUBLICATION OF THIS DRAWING WITHOUT THE WRITTEN CONSENT OF DEBTAL ARCHITECTURE IS PROHIBITED. DEBTAL ARCHITECTURE ACCEPTS NO LIABILITY FOR ANY INACCURACIES OR OMISSIONS IN THIS DRAWING. THE CLIENT AGREES TO HOLD DEBTAL ARCHITECTURE HARMLESS FROM AND AGAINST ALL CLAIMS, DAMAGES, LOSSES AND EXPENSES, INCLUDING REASONABLE ATTORNEY'S FEES, ARISING OUT OF OR RESULTING FROM THE USE OF THIS DRAWING. DEBTAL ARCHITECTURE'S LIABILITY IS LIMITED TO THE DESIGN SERVICES PROVIDED BY DEBTAL ARCHITECTURE TO THE CLIENT.			