


Copyright retained by the Architect and to be reproduced with permission only.

Do not scale from drawing.

Drawing to be read in conjunction with NBS, H&S Plan, and all other relevant drawings as listed below:

Proposed Side Elevation

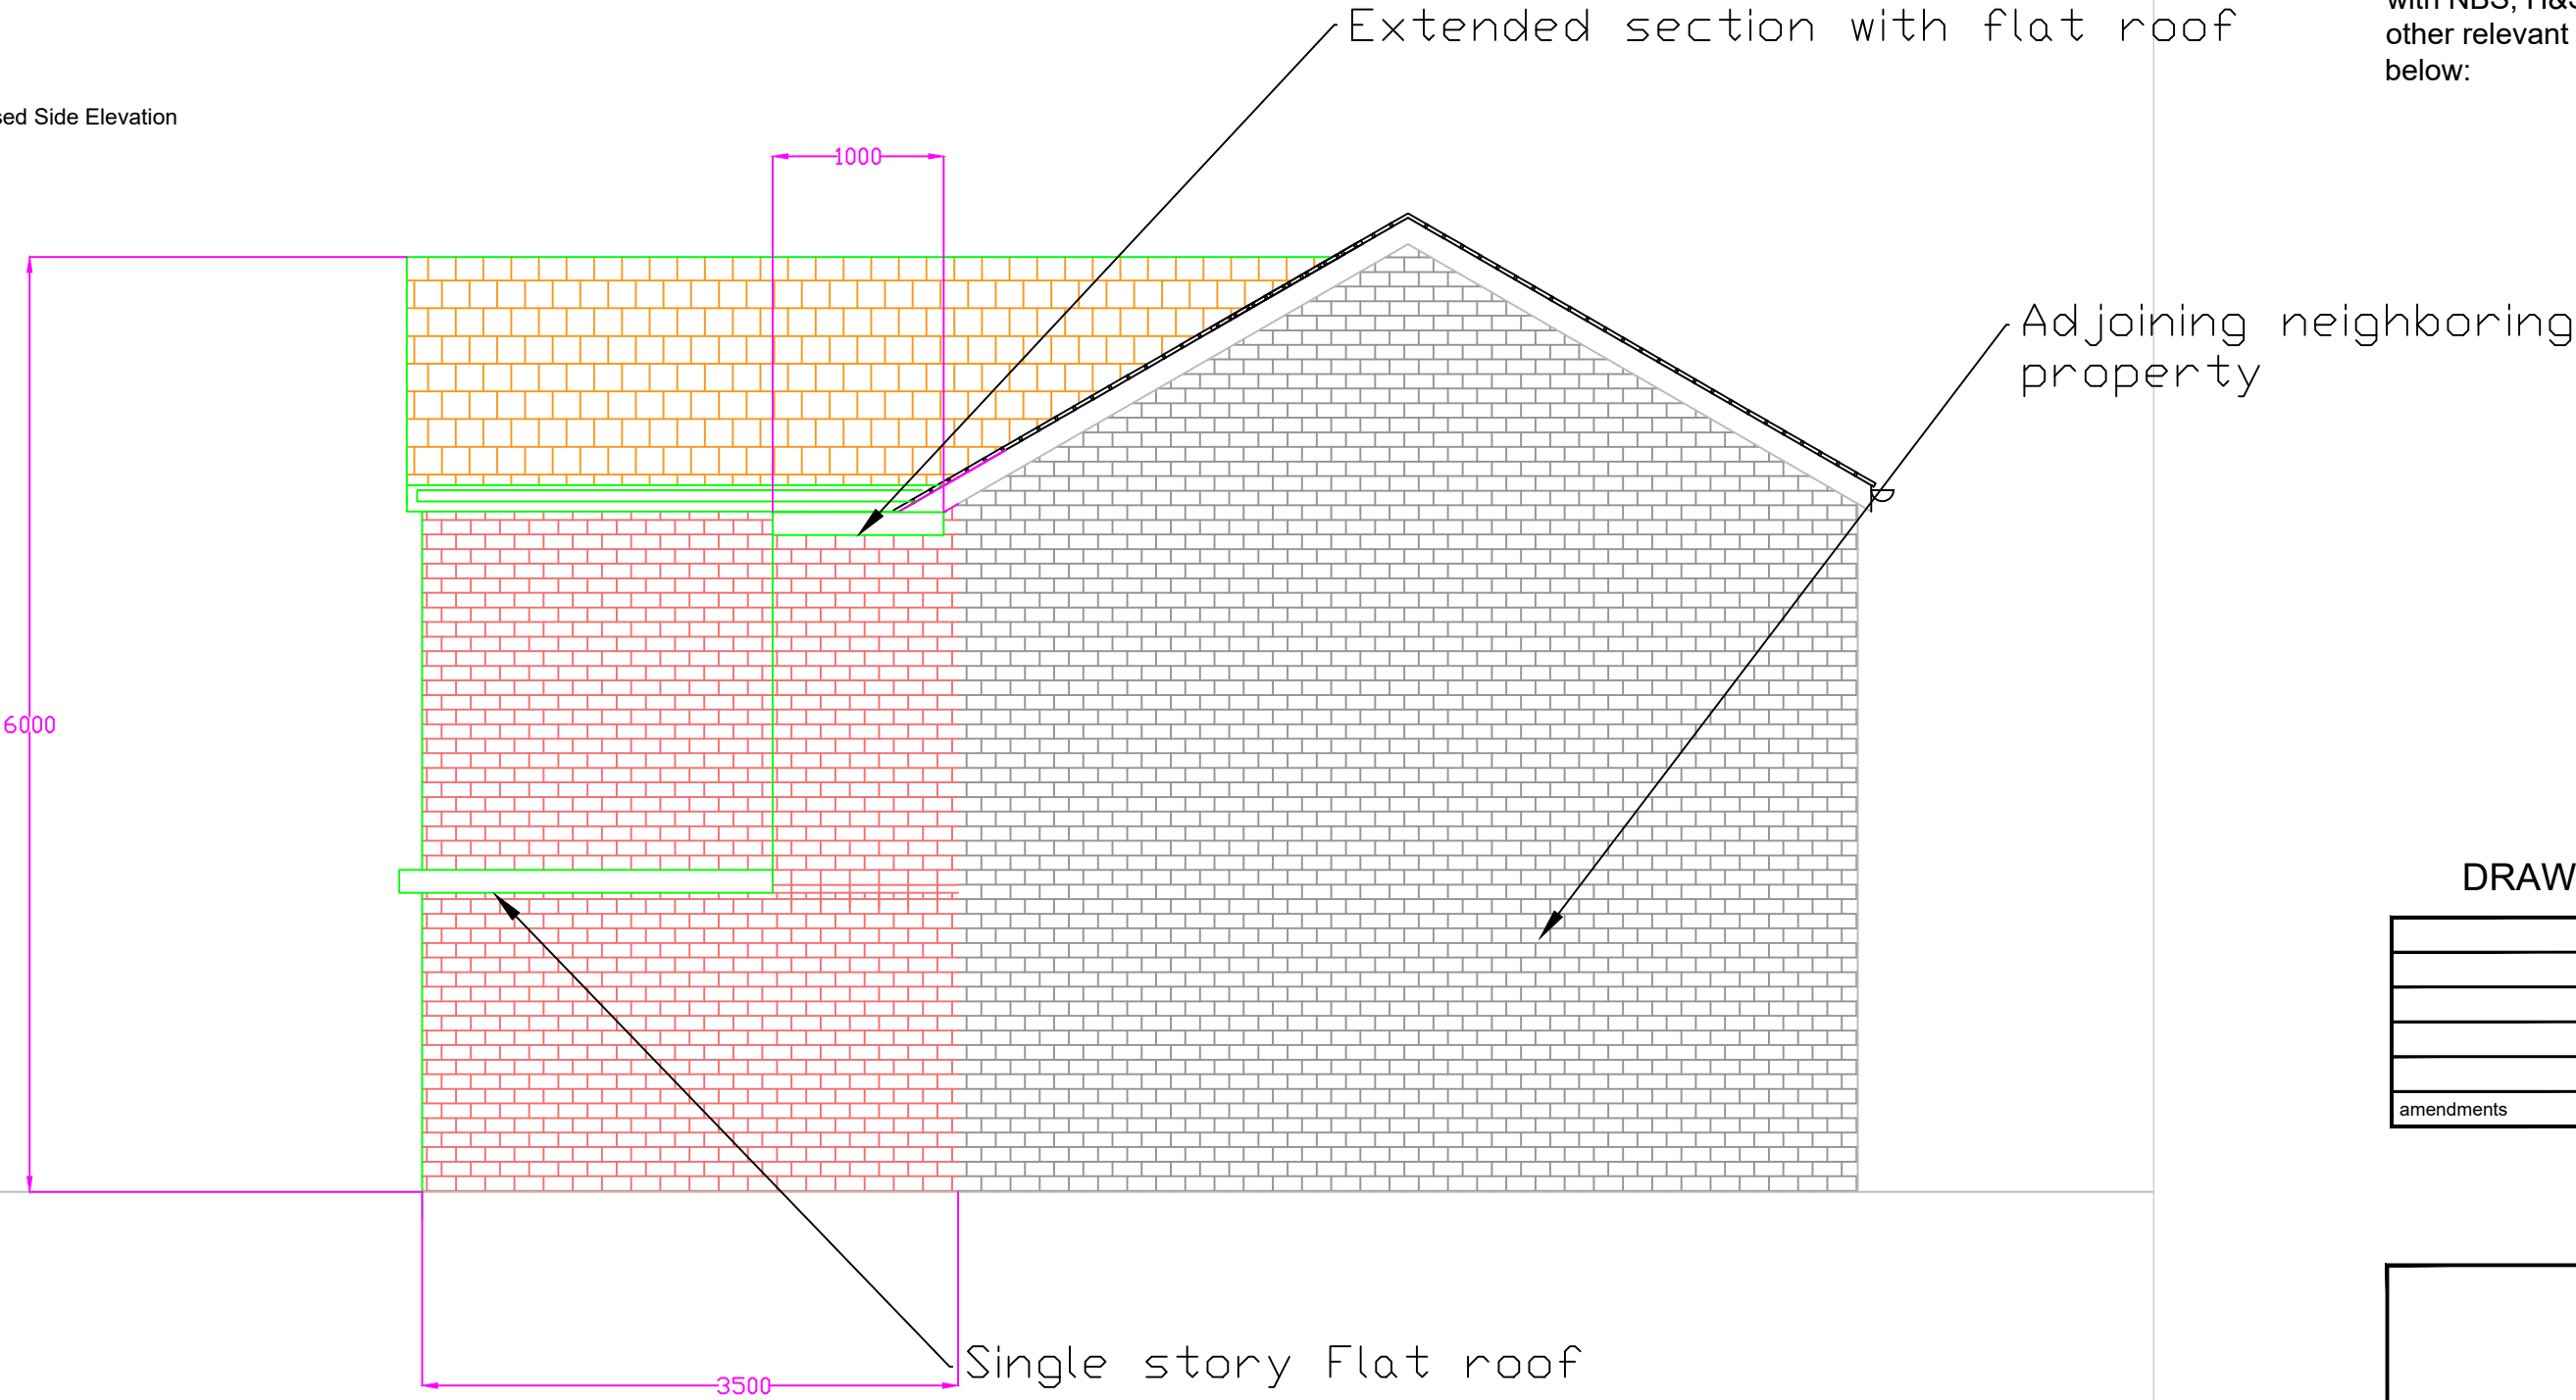

DRAWING-ISSUE

amendments	by	date

title	
86 Topping Fold Road, Bury, BL9 7NS - Proposed Side Elevations	
scale: 1/50	date: FEB 2022
drawn by: DR	checked by DR
drawing no. Sam01	rev. 01A