



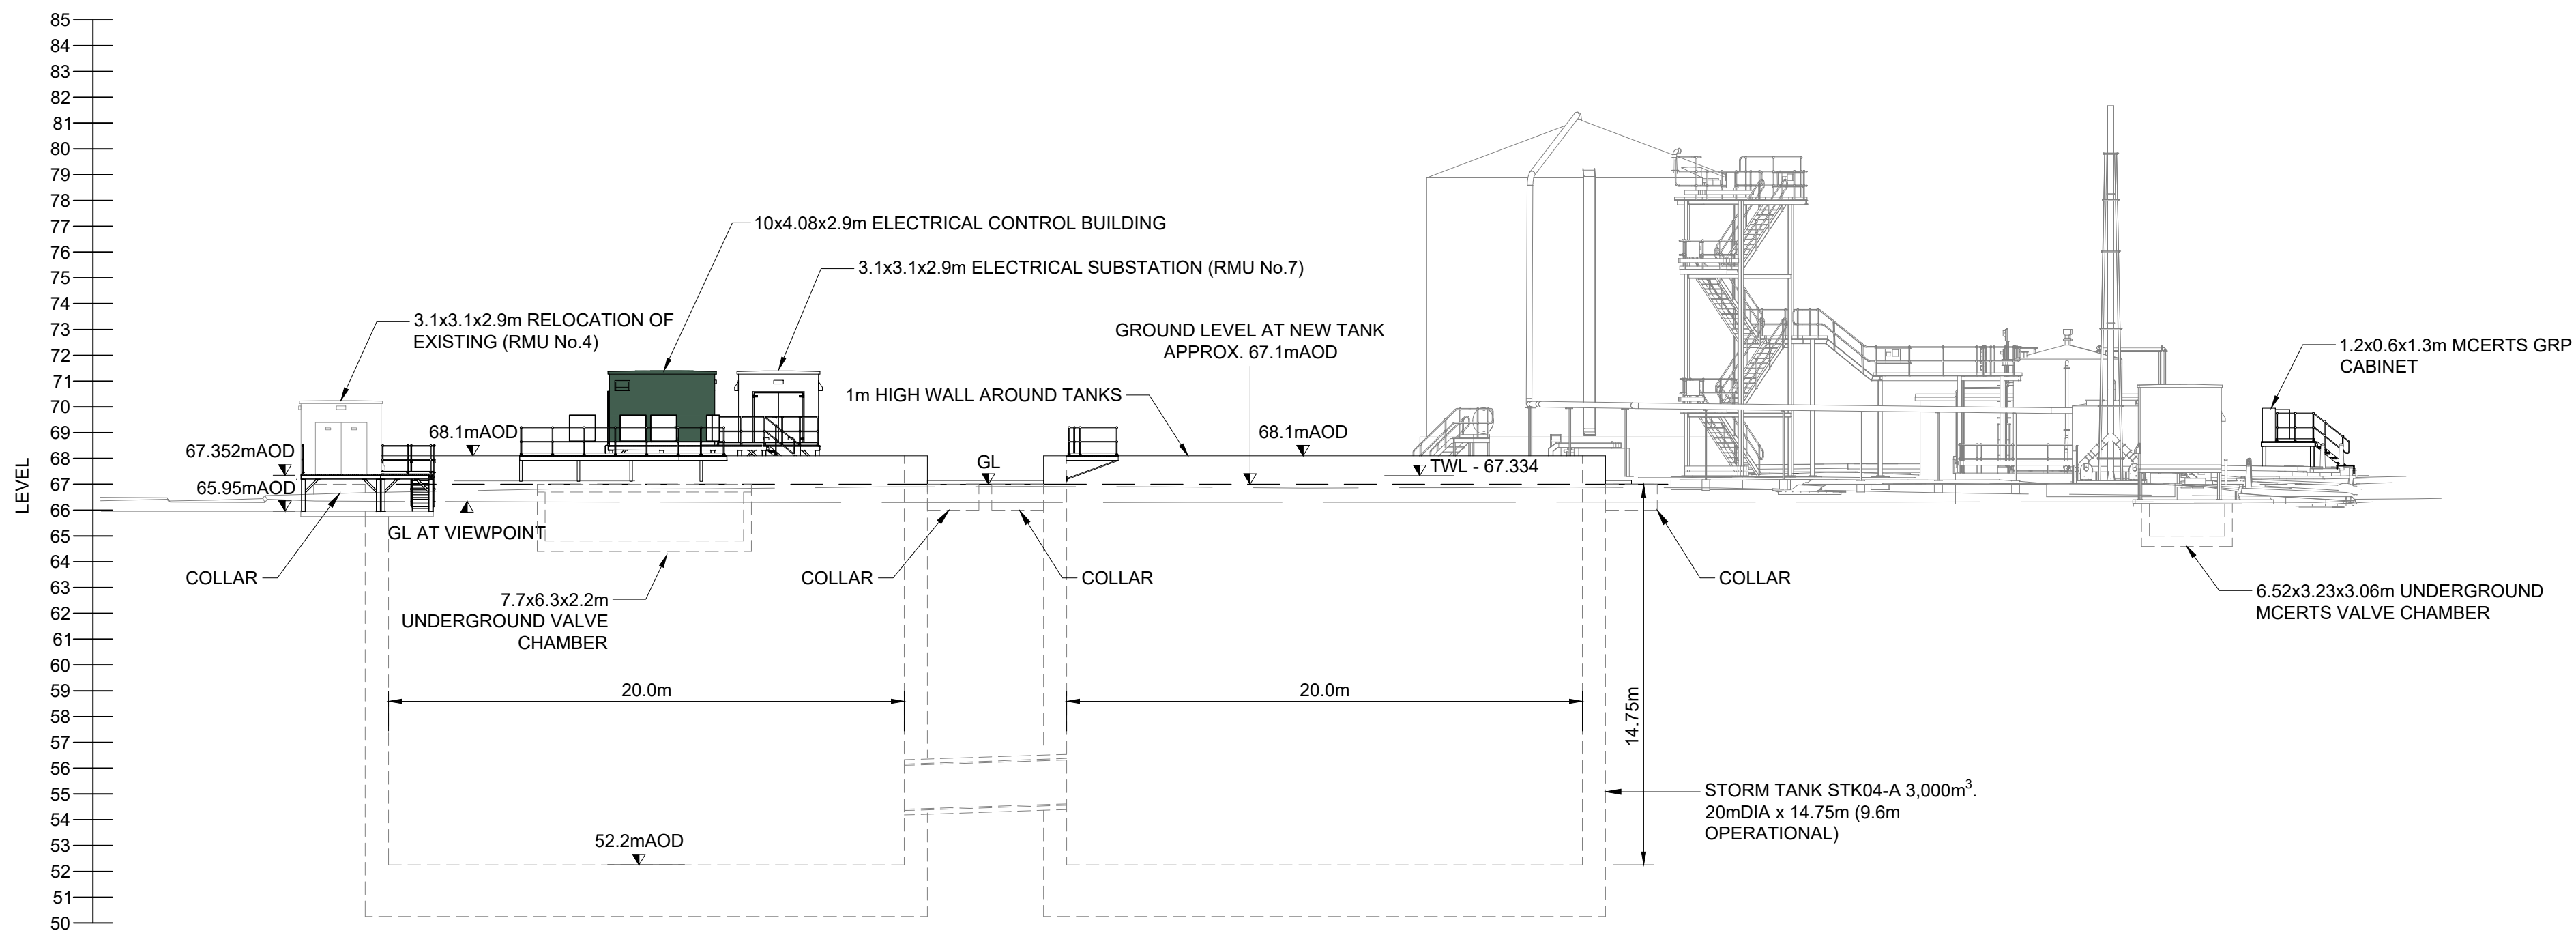

ELEVATION C1 - C1

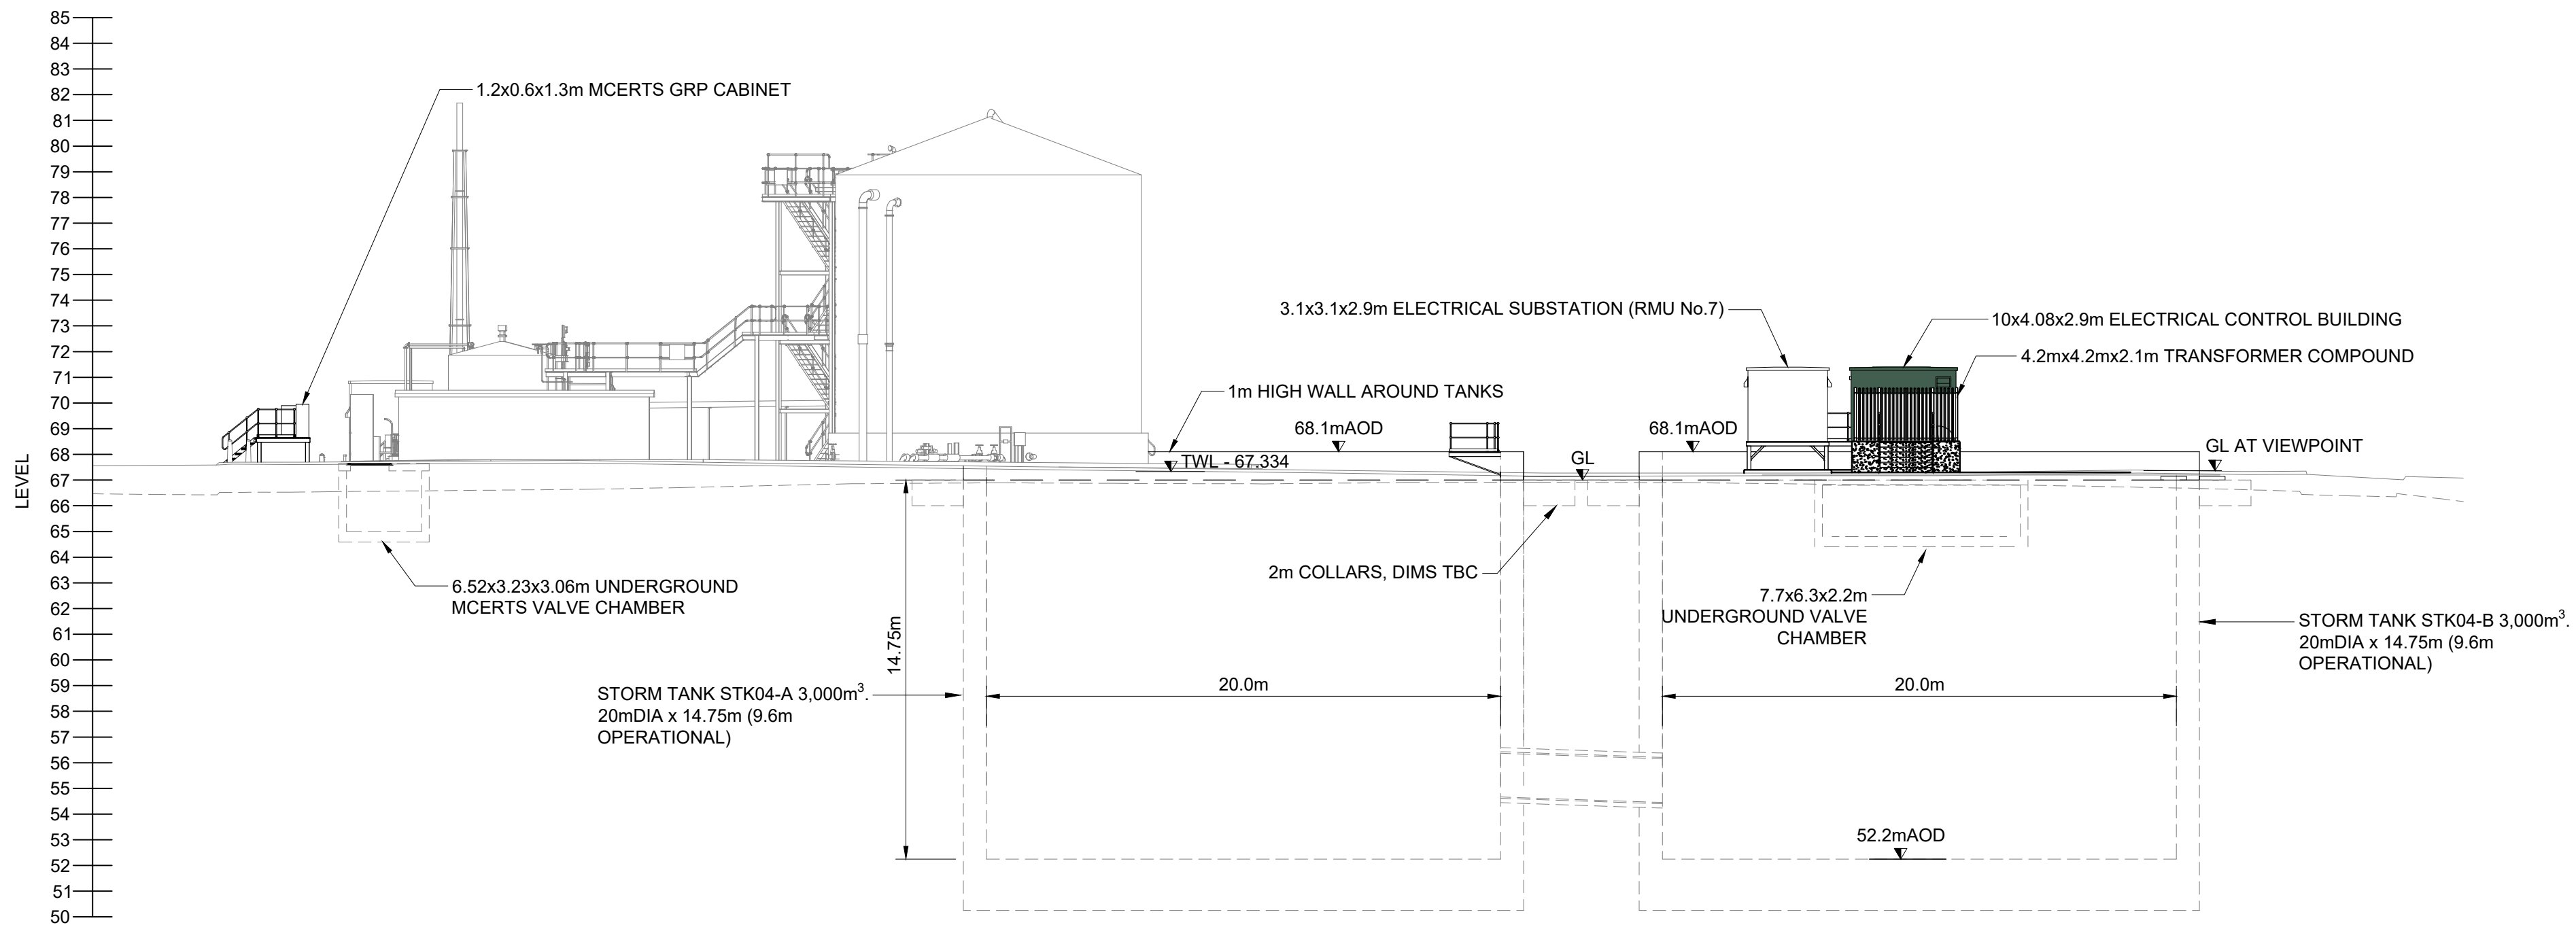

ELEVATION D1 - D1

- NOTES:
- ALL DIMENSIONS AND LEVELS ARE IN METRES AOD UNLESS NOTED OTHERWISE.
 - REFER TO DRAWING No's:
80062960-02-UU-BURYZ-97-DR-C-00012 PROPOSED SITE LAYOUT PLAN.
80062960-02-UU-BURYZ-97-DR-C-00013 PROPOSED SITE ELEVATIONS SHEET 1 OF 2.


- LEGEND:
- NEW UNDERGROUND STRUCTURES
 - NEW ABOVE GROUND STRUCTURES
 - PROPOSED STRUCTURE REQUIRING PLANNING PERMISSION

CURRENT ISSUE INFORMATION

P03	KA	NG	NG	For Information	08/06/23
VERSION	AUTH	CHKD	REVD	REASON FOR ISSUE	DATE
S2				Issued for Information	
SUITABILITY CODE	SUITABILITY DESCRIPTION				



GREEN RECOVERY BURY WwTW STORM TANKS
BURY WwTW SCHEME
PLANNING APPLICATION
PROPOSED SITE ELEVATIONS
SHEET 2 OF 2

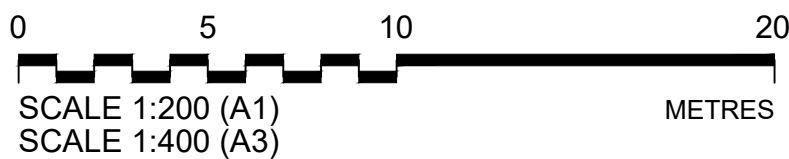

SCALE 1:200	SHEET SIZE A1
DRAWING NUMBER 80062960-02-UU-BURYZ-97-DR-C-00014	REVISION P03