


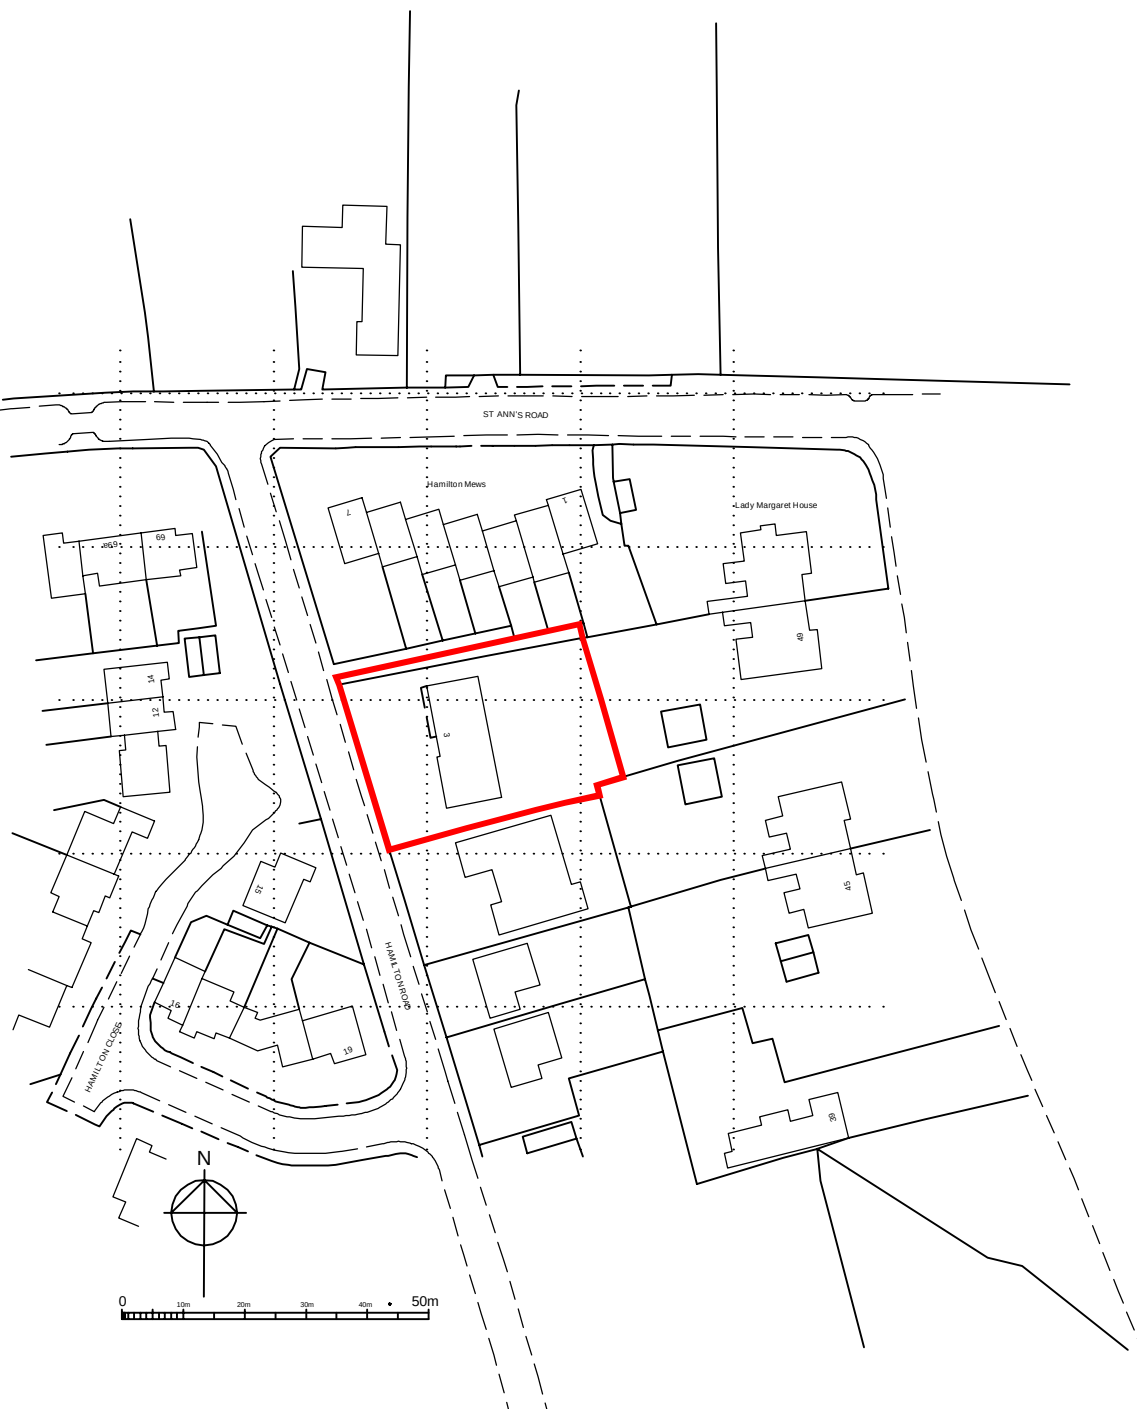

revisions

3 hamilton road site location plan

date: sept 10

scale 1:1250 @a4

status: for comment

dwg. d466 01

DO NOT SCALE – IF DIMENSIONS ARE NOT GIVEN PLEASE ASK
COPYRIGHTED TO ARCHITECTURAL DESIGNWORKS LTD

architectural designworks limited

designworks



fourth floor, 50 newcastle, manchester M1 2AQ t: 0161 332 1043 e: architects@architecturaldesignworks.co.uk