


29, Chestnut Avenue, Tottington, Bury, BL8 3EE

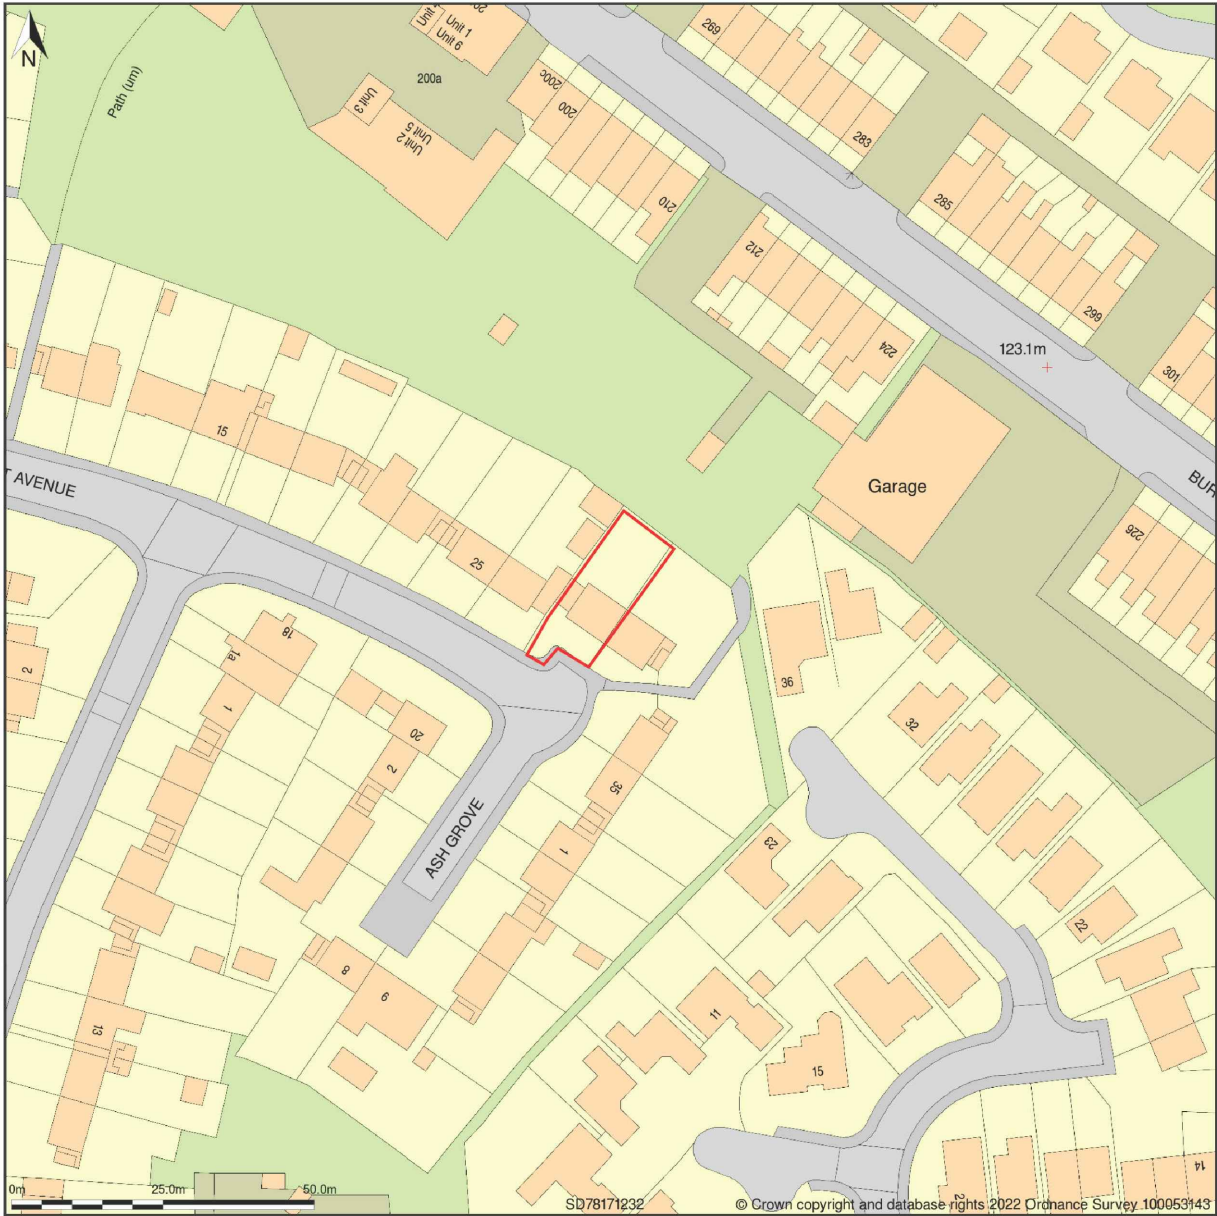

Location Plan 1:1250



Block Plan 1:200

Revn.	Description.	Date.
Project: 29 Chestnut Ave. Tottington, Bury. BL8 3EE		
Title: Location and Block plan		
Date: Sept 2022		Drawing No: HP-CHA-01
Scale: As noted		
Copyright © 2022 Heal Planning Appeals		