


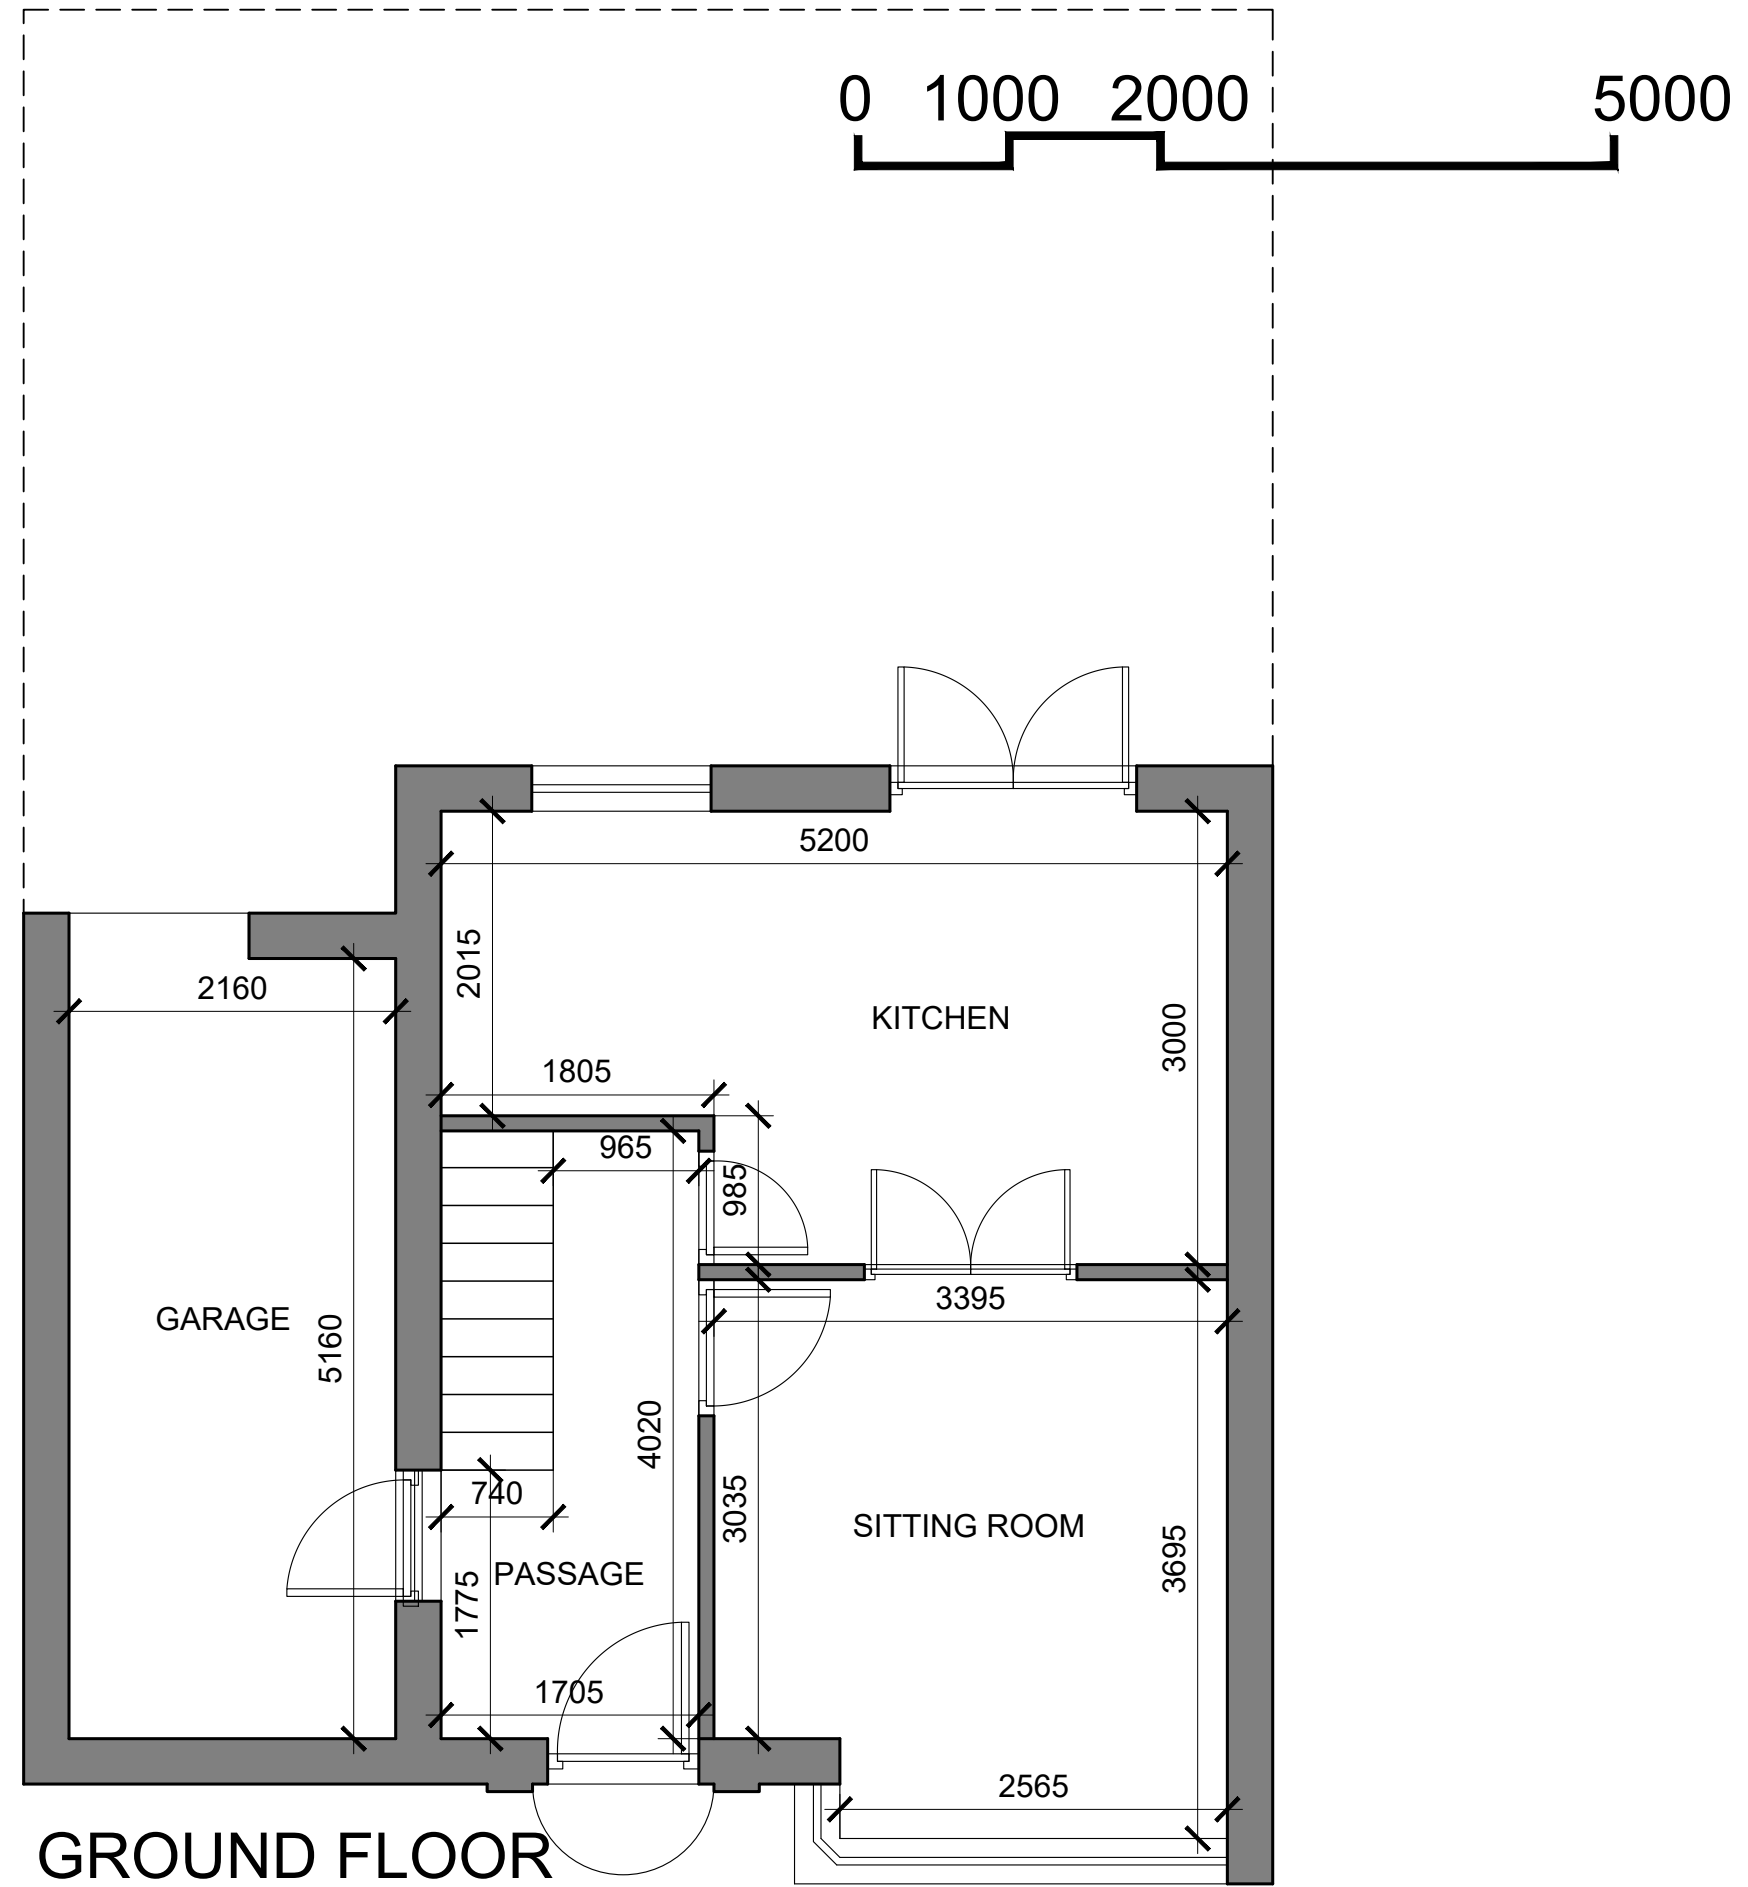

General Notes

No.	Revision/Issue	Date


Firm Name and Address

 Mason and Marlowe
Project Managers and Quantity Surveyors
3 Colman Gardens,
Salford Quays, M5 3NT

Project Name and Address

**377 Middleton Road
Manchester, M24 4QZ**

Project	Sheet
Date 29/05/2022	A3
Scale 1/50	

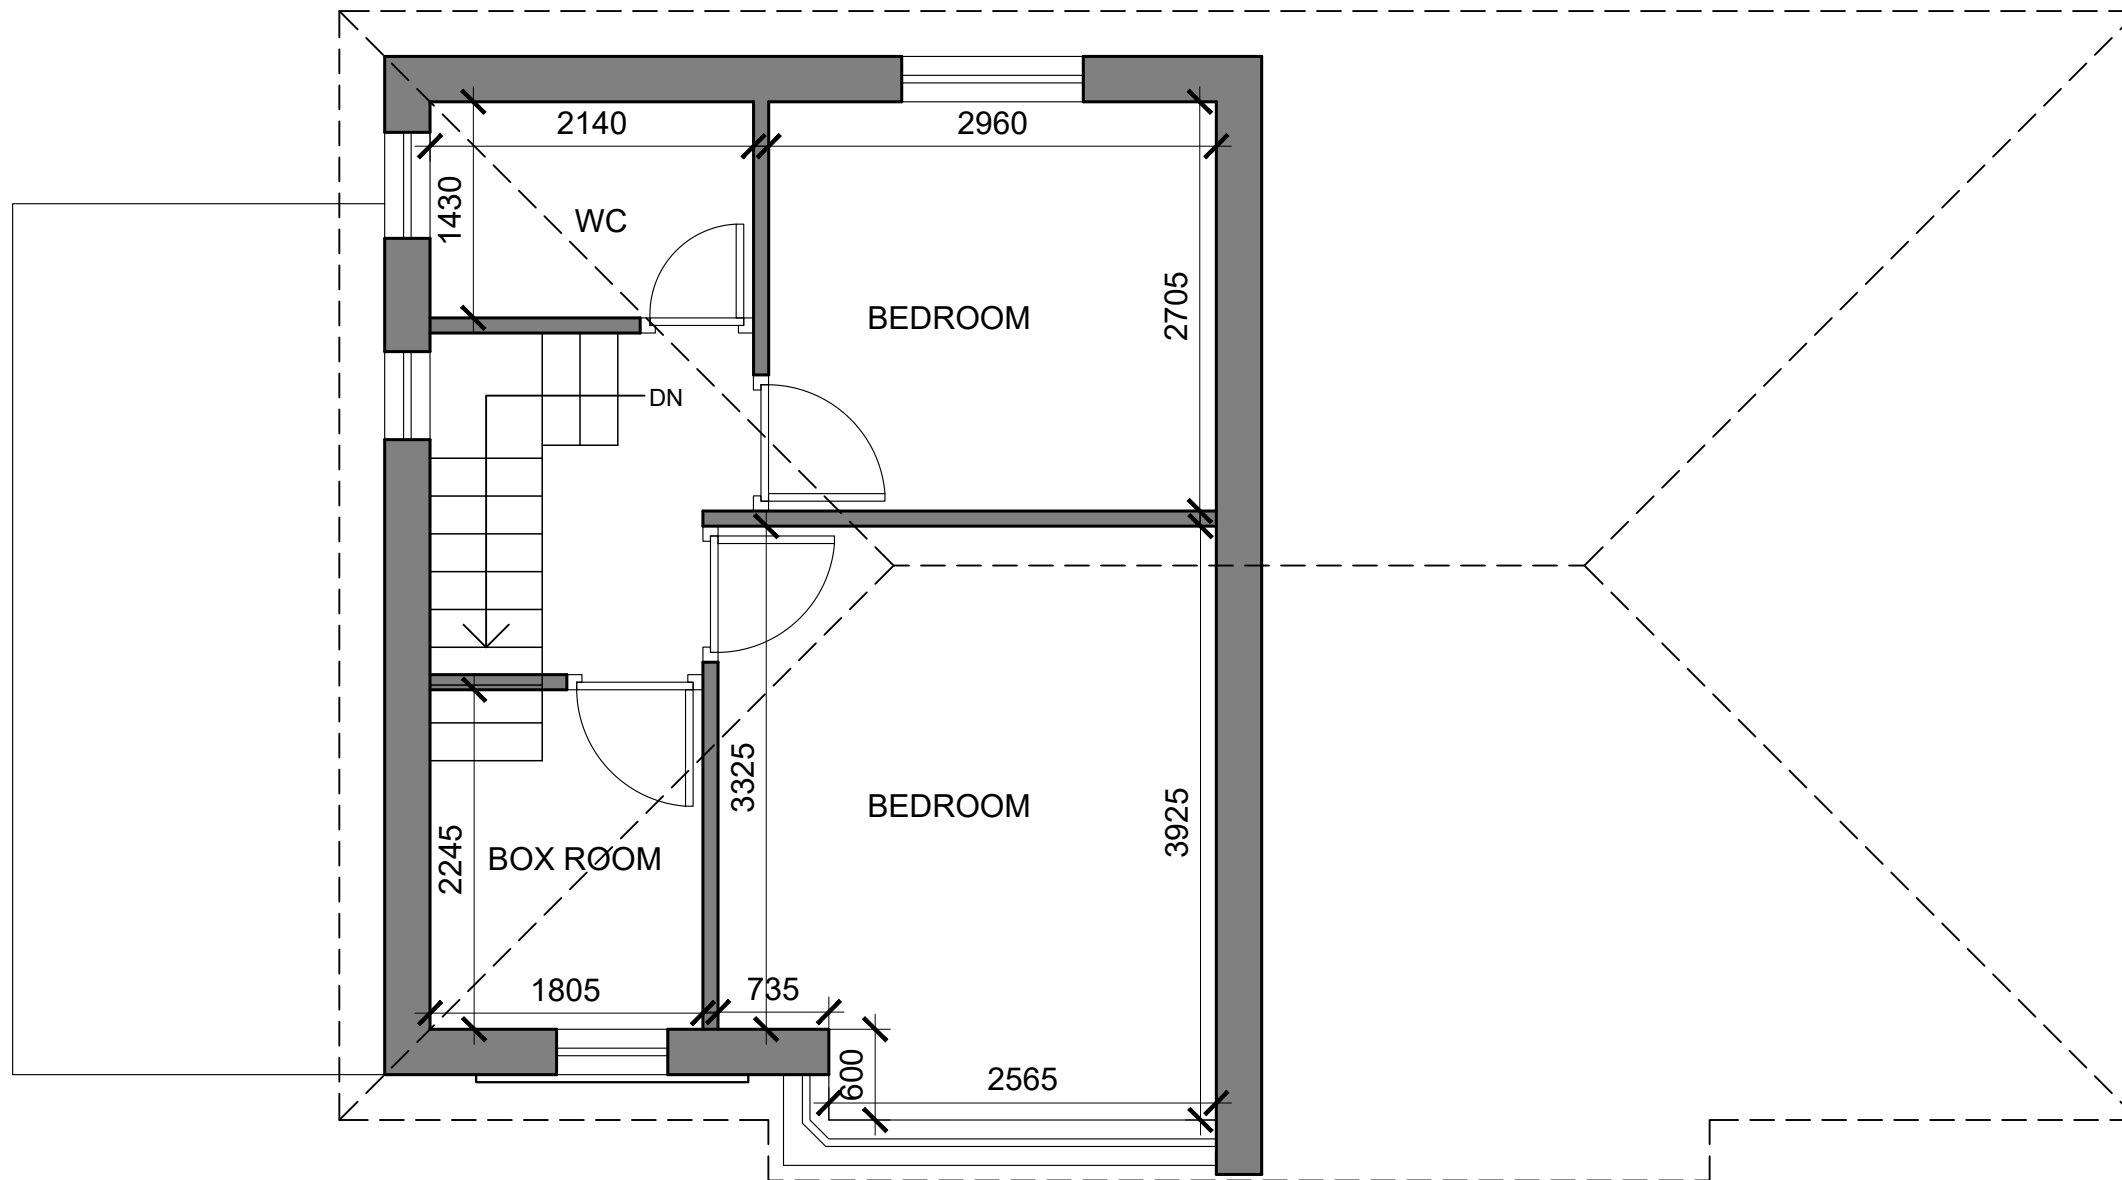

FIRST FLOOR



General Notes

No.	Revision/Issue	Date


Firm Name and Address

 **Mason and Marlowe**
Project Managers and Quantity Surveyors
3 Colman Gardens,
Salford Quays, M5 3NT


Project Name and Address

377 Middleton Road
Manchester, M24 4QZ

Project	Sheet
Date 29/05/2022	A3
Scale 1/50	

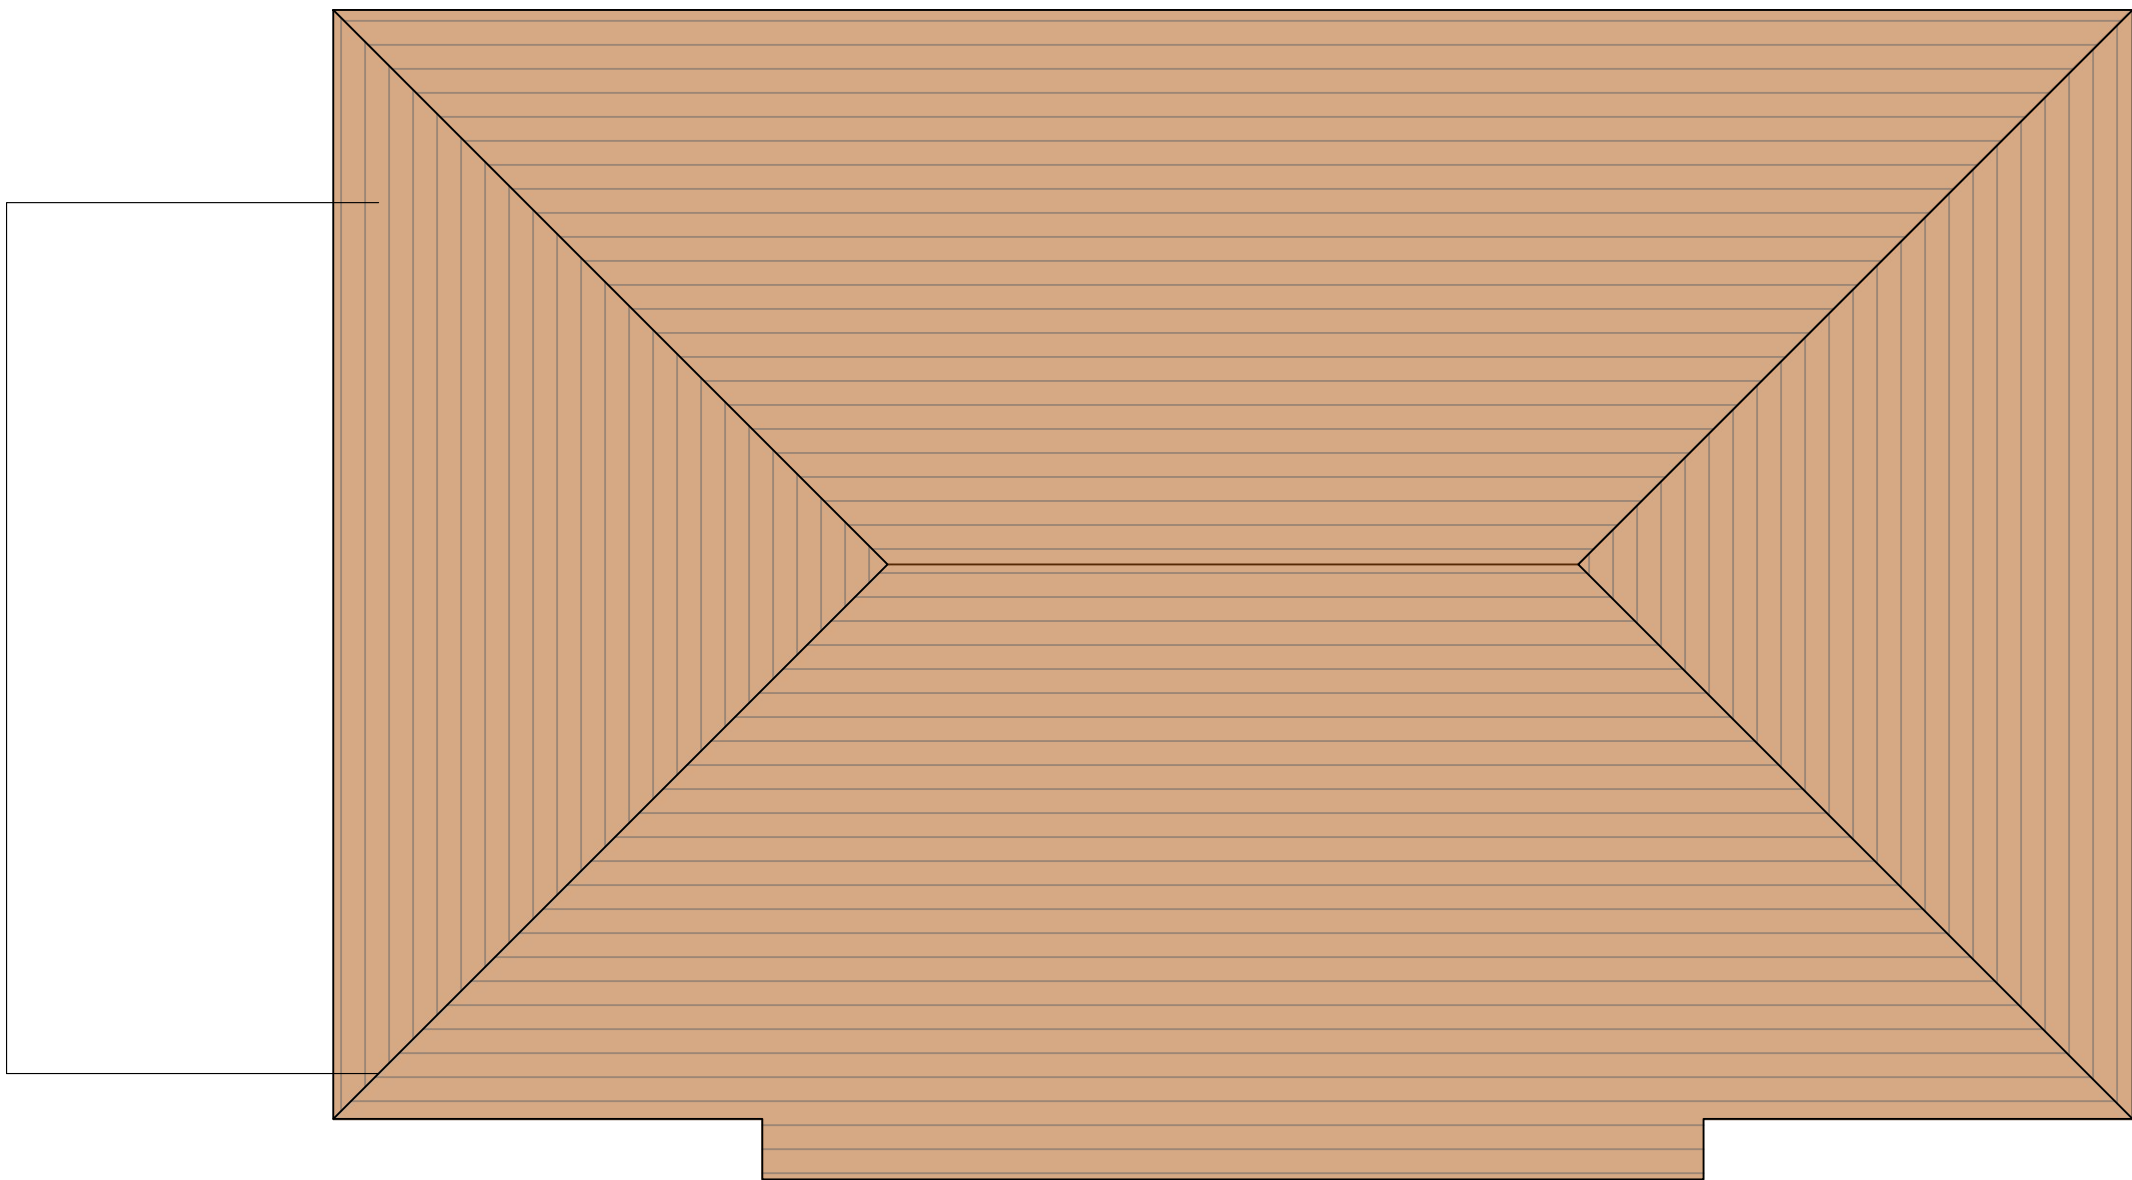

ROOF PLAN

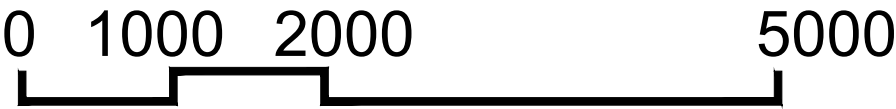

General Notes

No.	Revision/Issue	Date

Firm Name and Address

 Mason and Marlowe
Mason and Marlowe Ltd.
Project Managers and Quantity Surveyors
3 Colman Gardens,
Salford Quays, M5 3NT

Project Name and Address

377 middelton Road
Manchester, M24 4QZ

Project	Sheet A3
Date 29/05/2022	
Scale 1/50	



FRONT ELEVATION



General Notes

No.	Revision/Issue	Date


Firm Name and Address

 **Mason and Marlowe**
Project Managers and Quantity Surveyors
3 Colman Gardens,
Salford Quays, M5 3NT

Project Name and Address

377 Middleton Road
Manchester, M24 4QZ

Project	Sheet
Date 29/05/2022	A3
Scale 1/50	

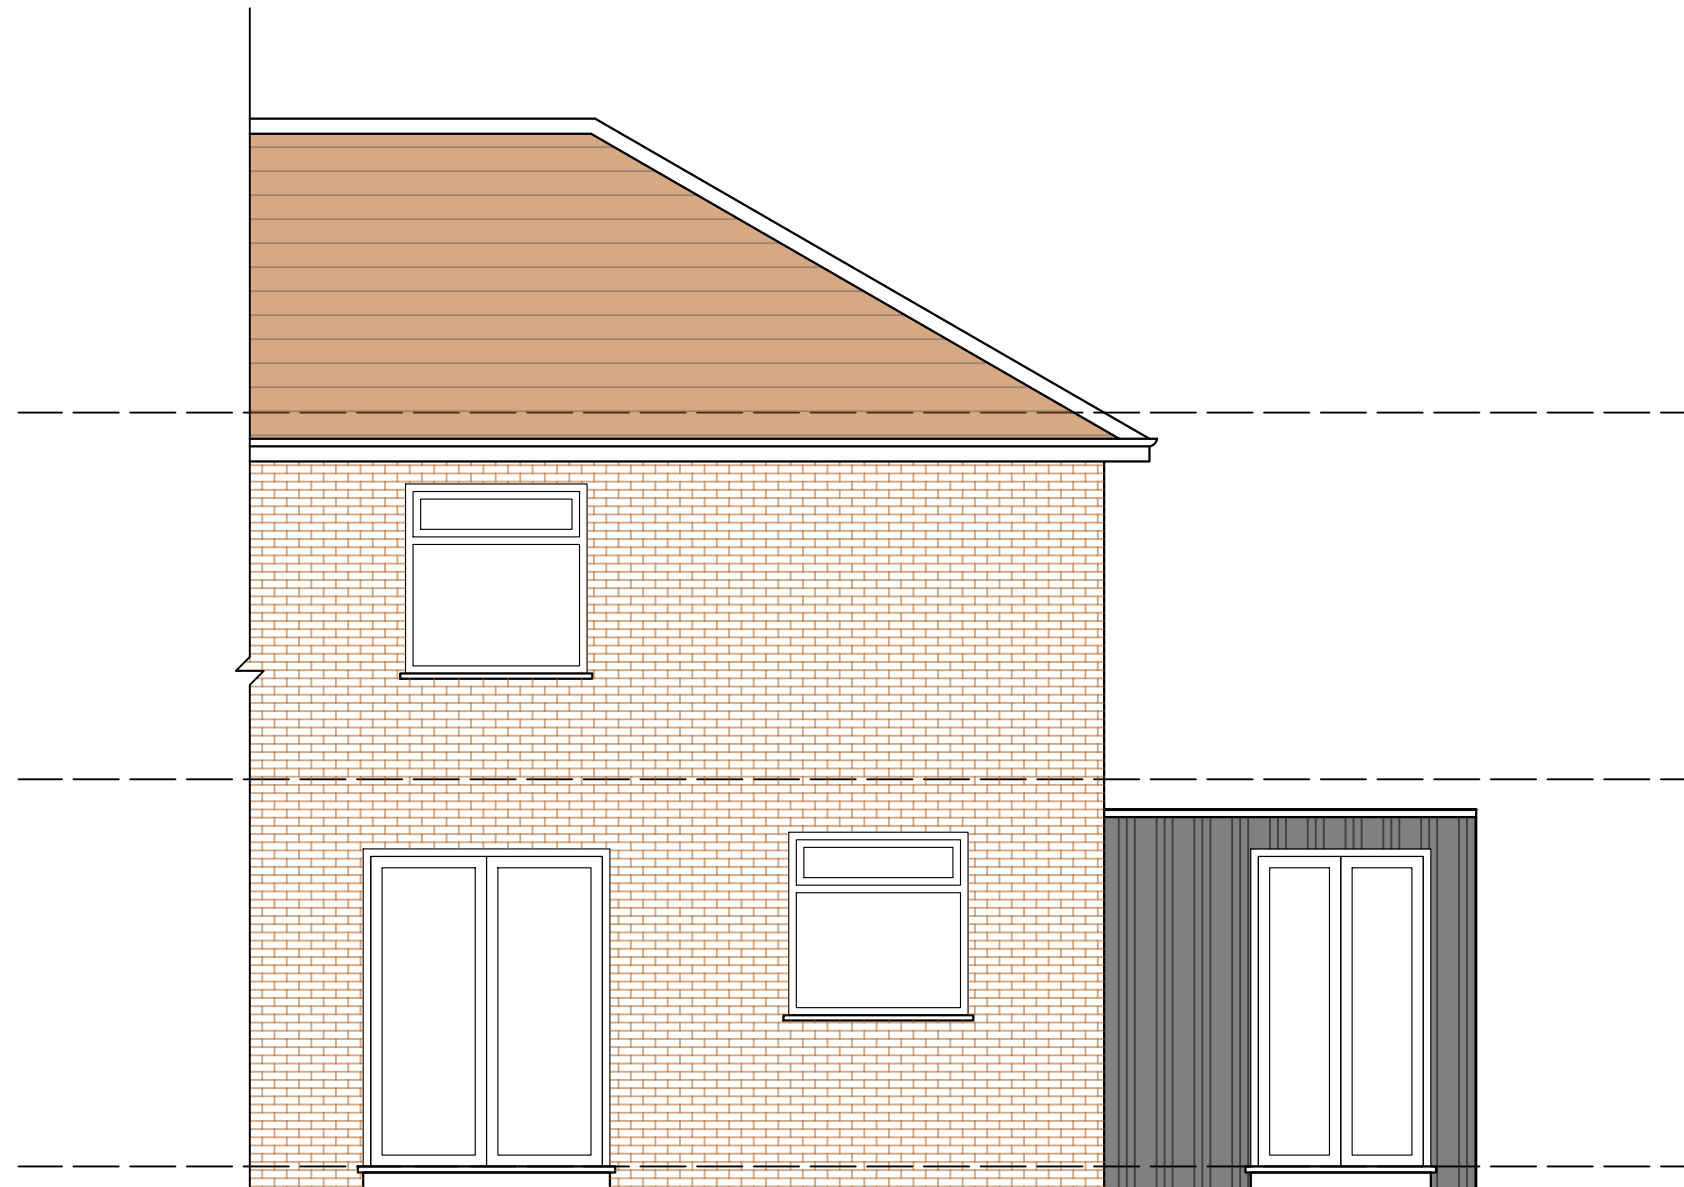

REAR ELEVATION




General Notes

No.	Revision/Issue	Date


Firm Name and Address
 Mason and Marlowe
Mason and Marlowe Ltd.
Project Managers and Quantity Surveyors
3 Colman Gardens,
Salford Quays, M5 3NT

Project Name and Address
377 Middleton Road
Manchester, M24 4QZ

Project	Sheet
Date 29/05/2022	A3
Scale 1/50	

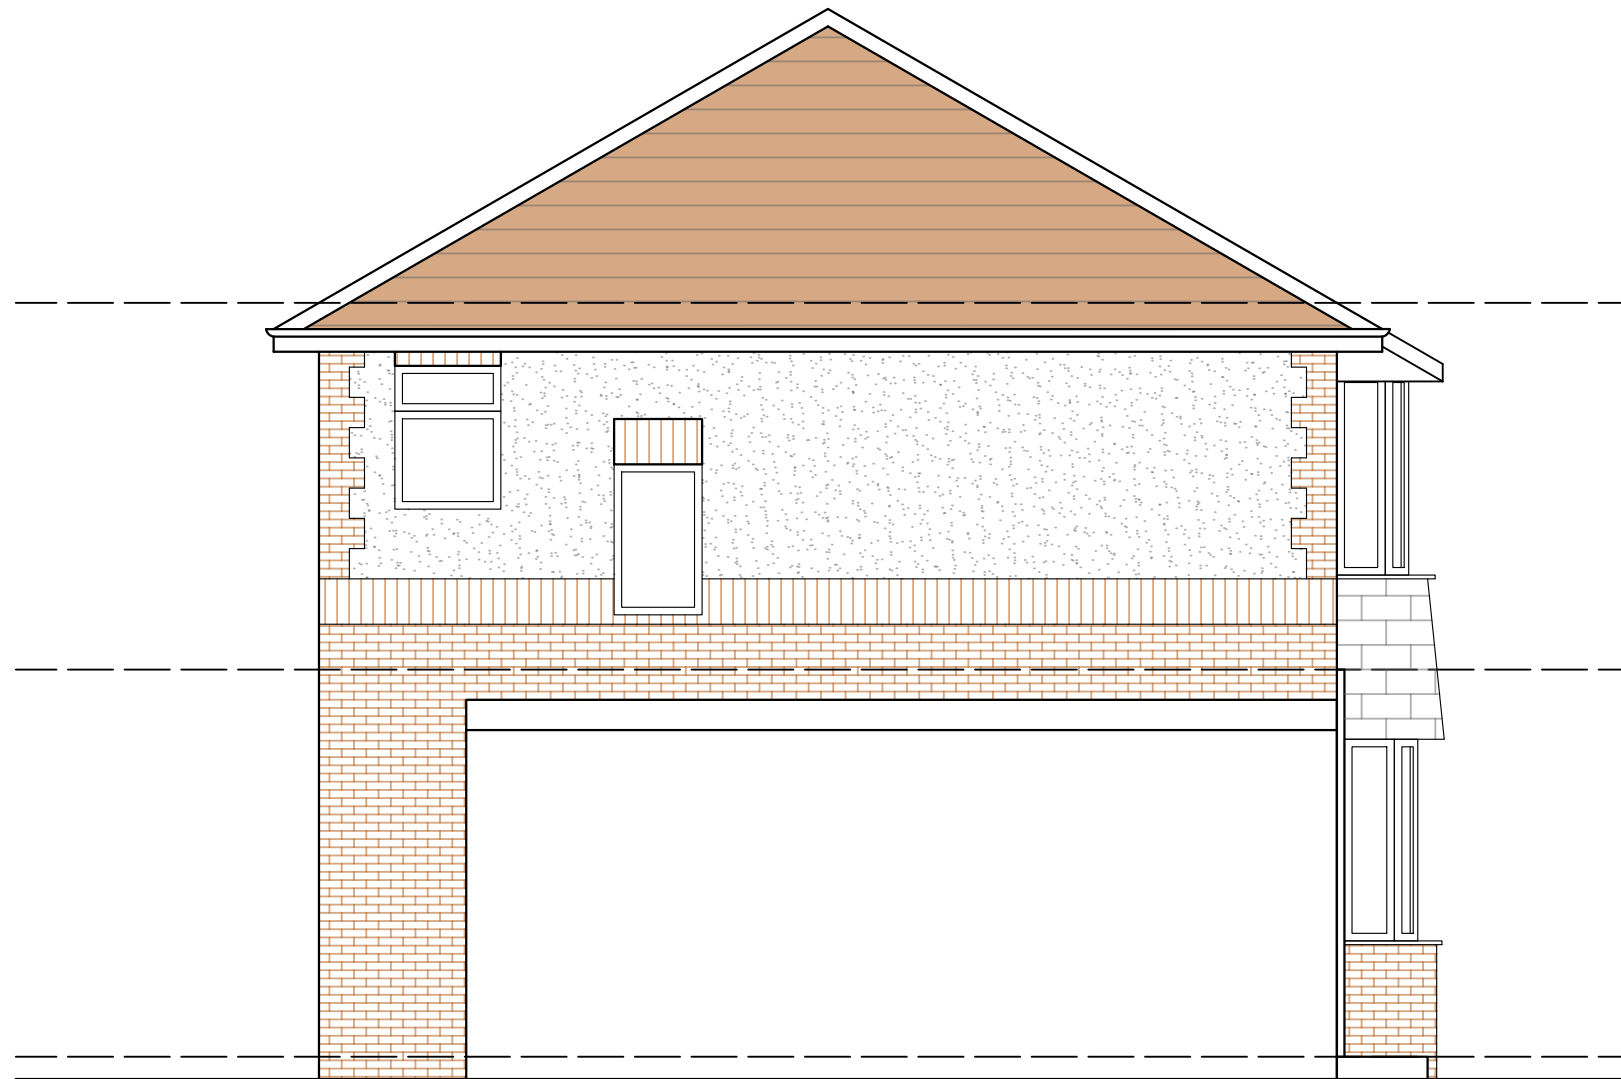

SIDE ELEVATION

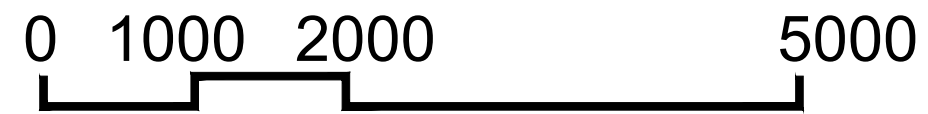

General Notes

No.	Revision/Issue	Date

Firm Name and Address

 Mason and Marlowe


Mason and Marlowe Ltd.
Project Managers and Quantity Surveyors

3 Colman Gardens,
Salford Quays, M5 3NT


Project Name and Address

377 middelton Road
Manchester, M24 4QZ

Project	Sheet
Date 29/05/2022	A3
Scale 1/50	

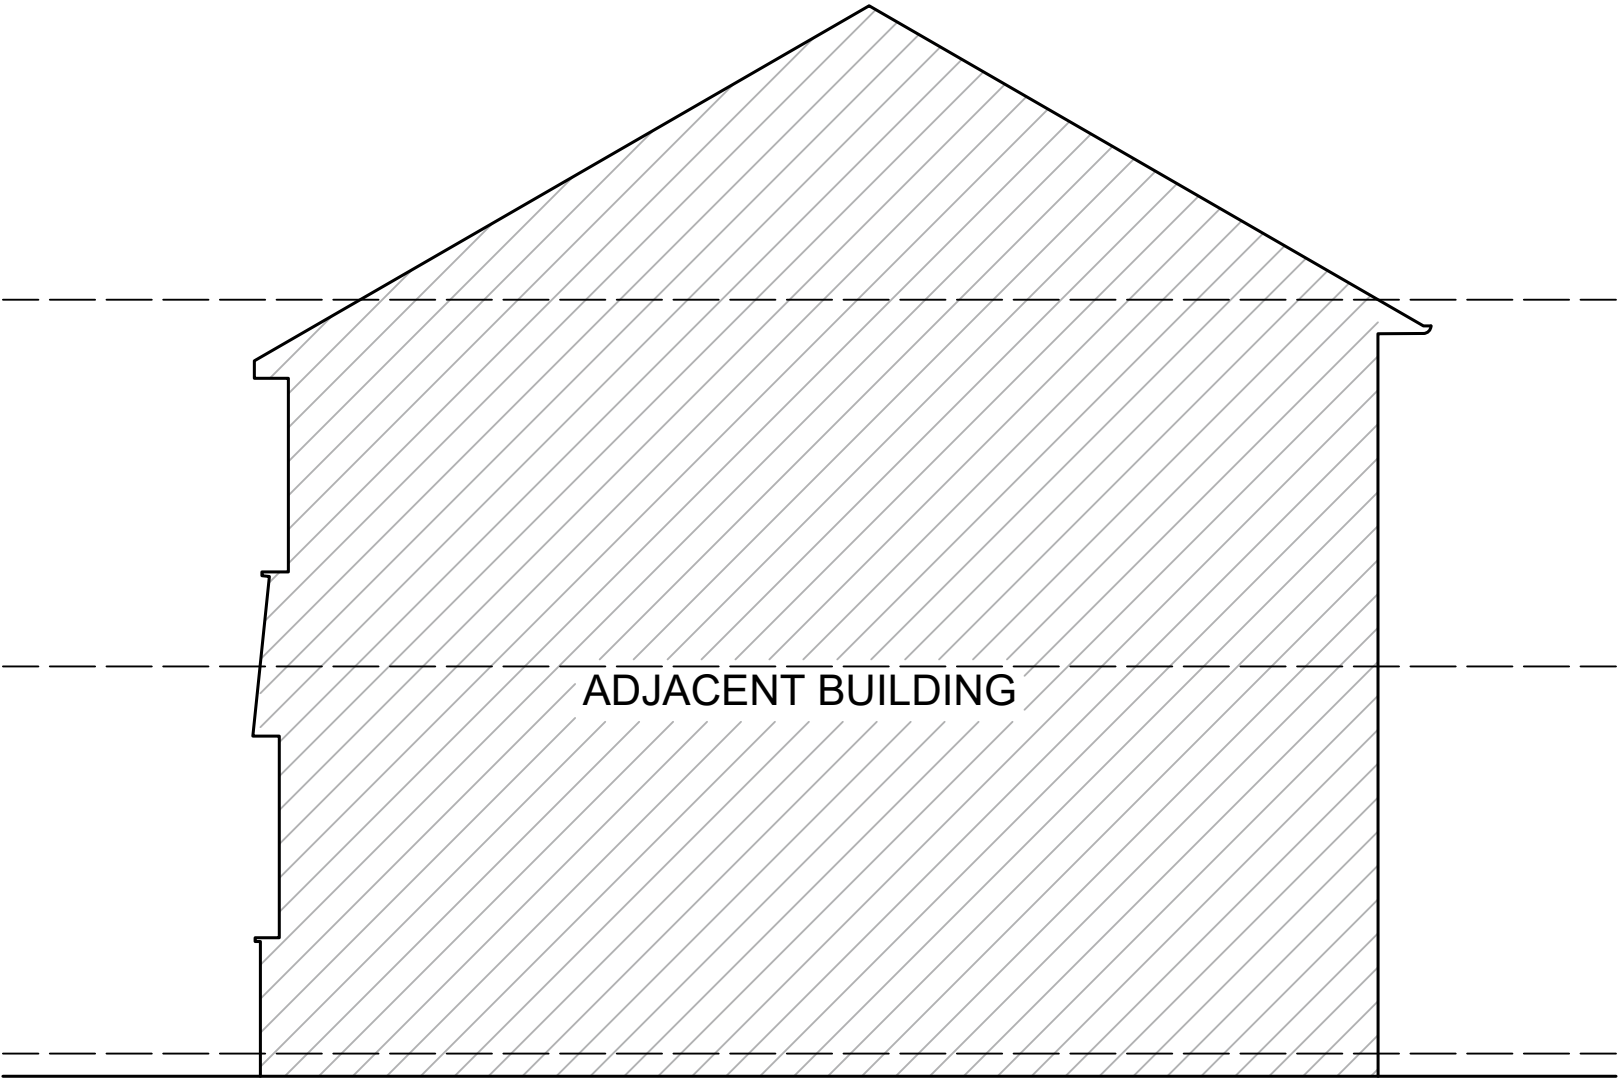

SIDE ELEVATION

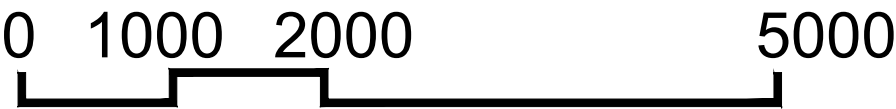

General Notes

No.	Revision/Issue	Date


Firm Name and Address

 Mason and Marlowe
Mason and Marlowe Ltd.
Project Managers and Quantity Surveyors
3 Colman Gardens,
Salford Quays, M5 3NT

Project Name and Address

377 middelton Road
Manchester, M24 4QZ

Project	Sheet
Date 29/05/2022	A3
Scale 1/50	

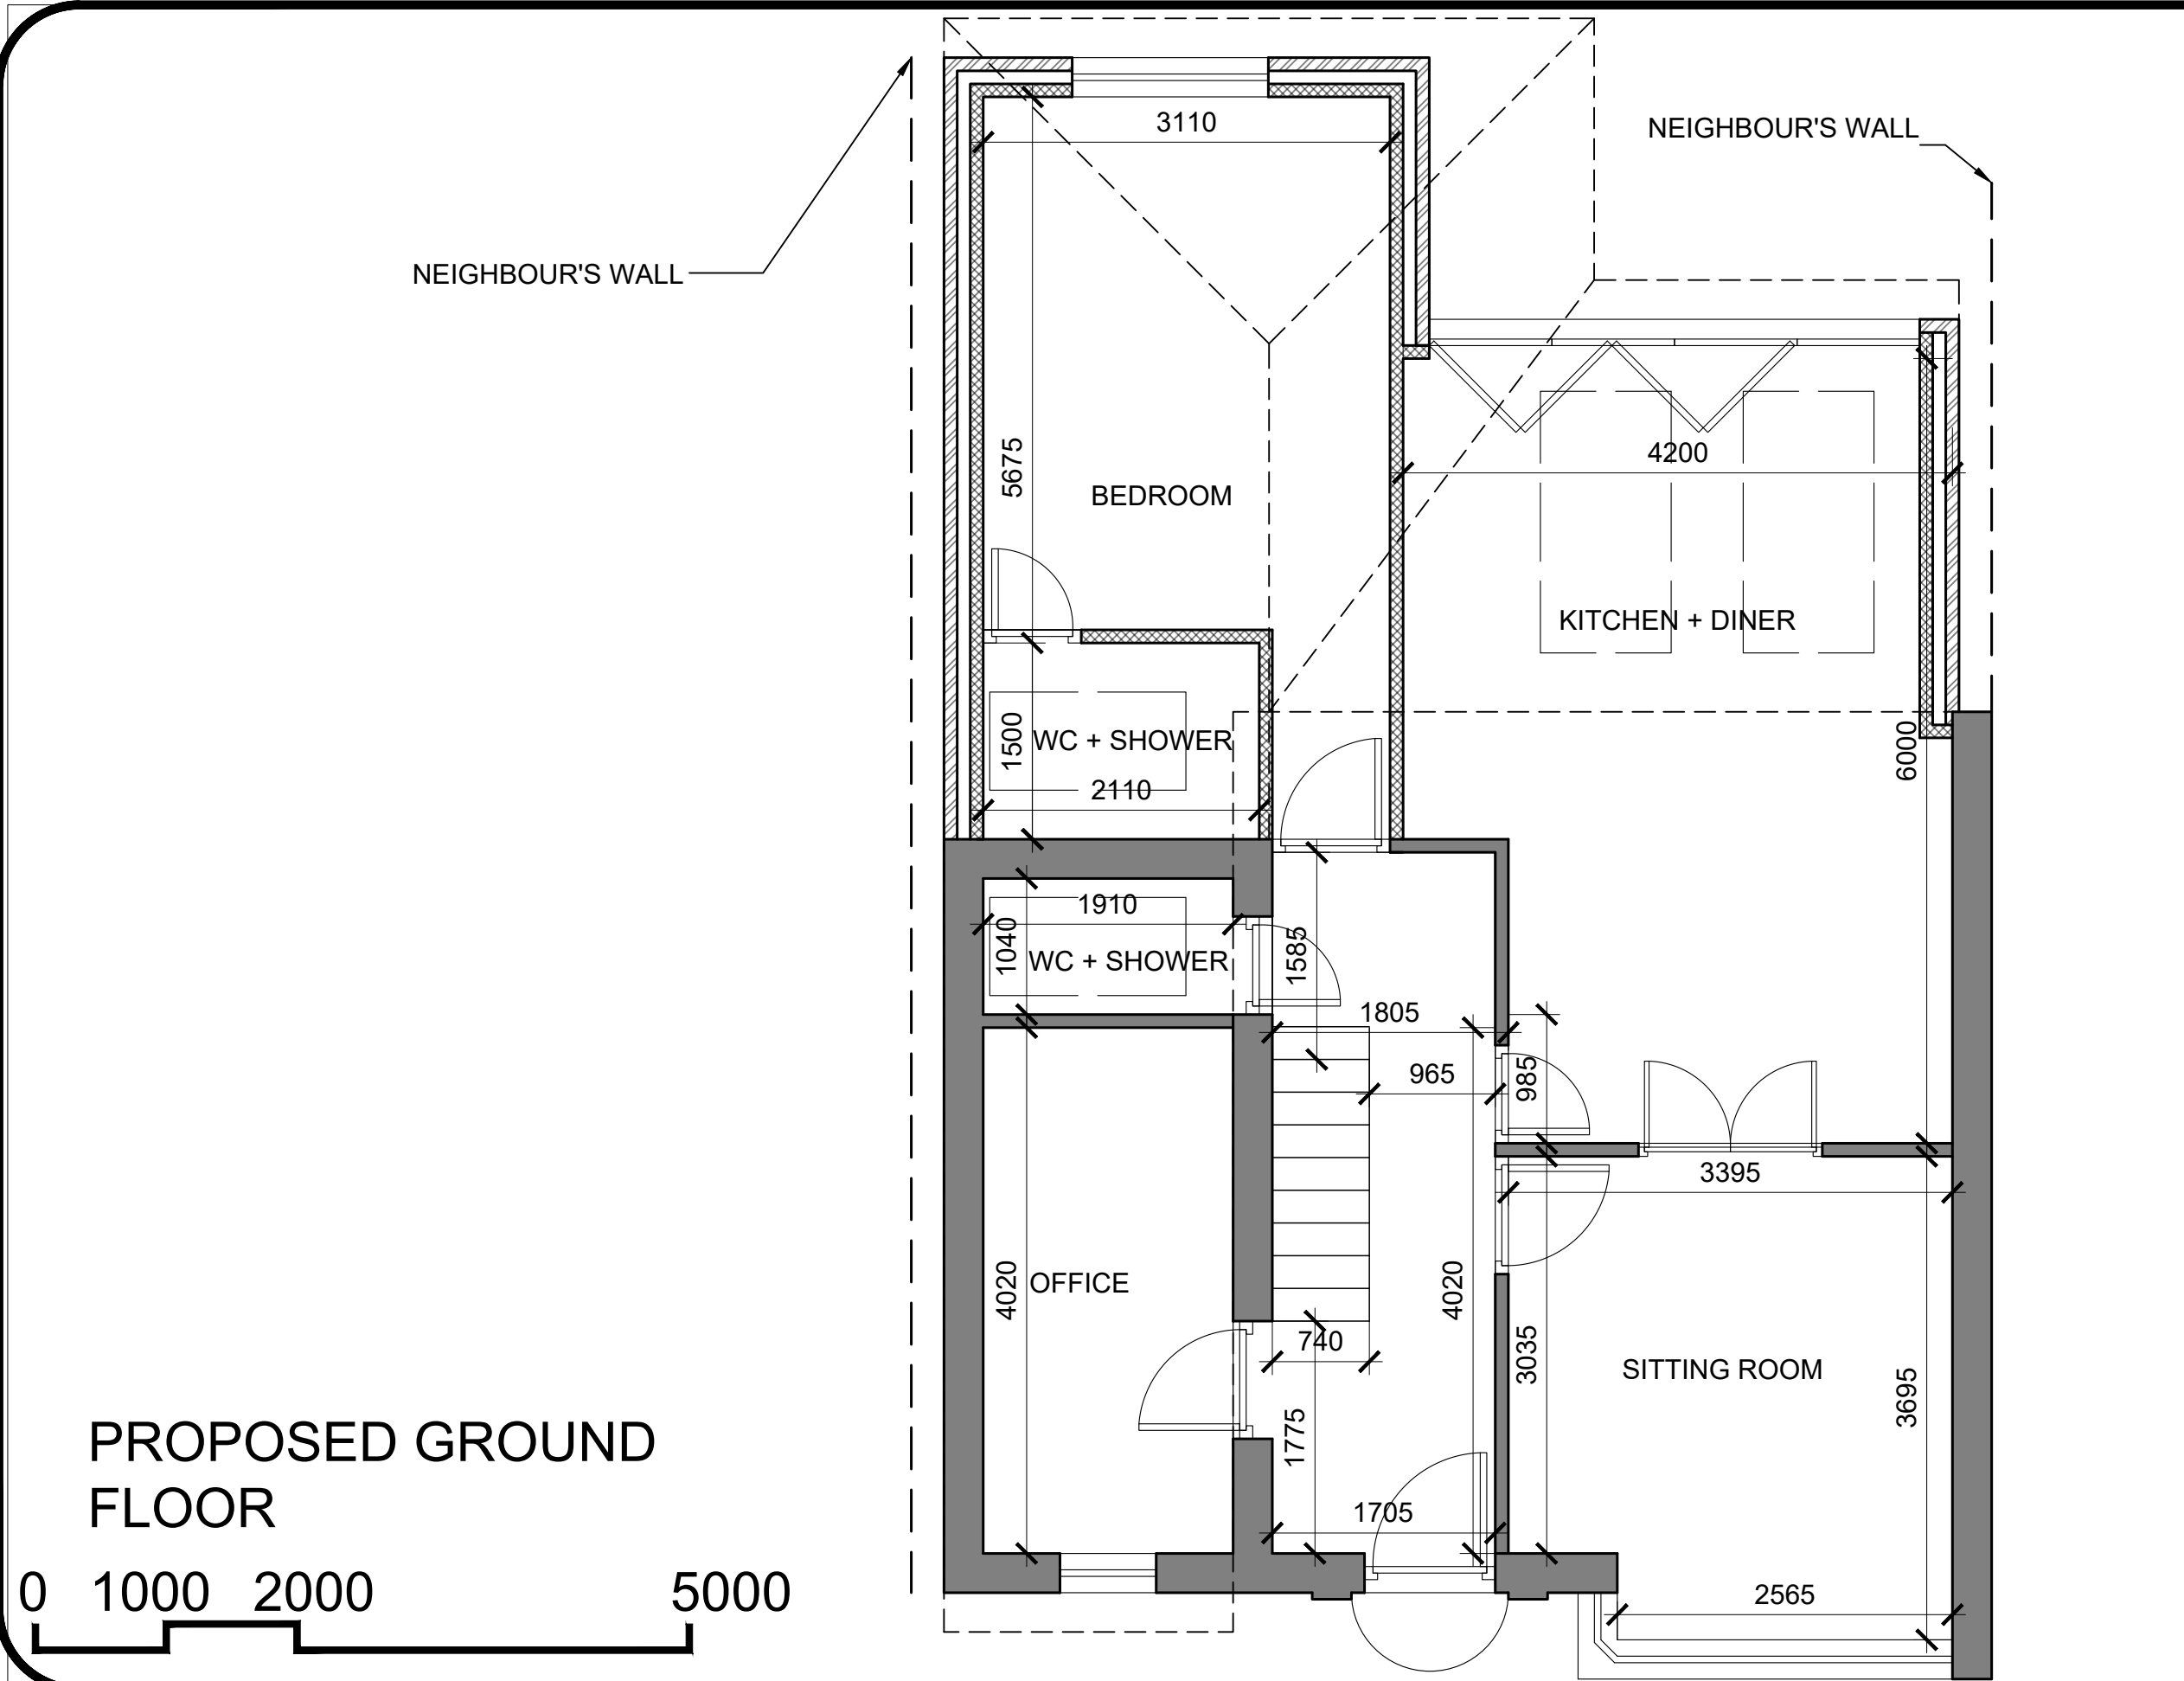

General Notes

No.	Revision/Issue	Date


Firm Name and Address

 Mason and Marlowe
Project Managers and Quantity Surveyors
3 Colman Gardens,
Salford Quays, M5 3NT

Project Name and Address

**377 Middleton Road
Manchester, M24 4QZ**

Project	Sheet
Date 29/05/2022	A3
Scale 1/100	

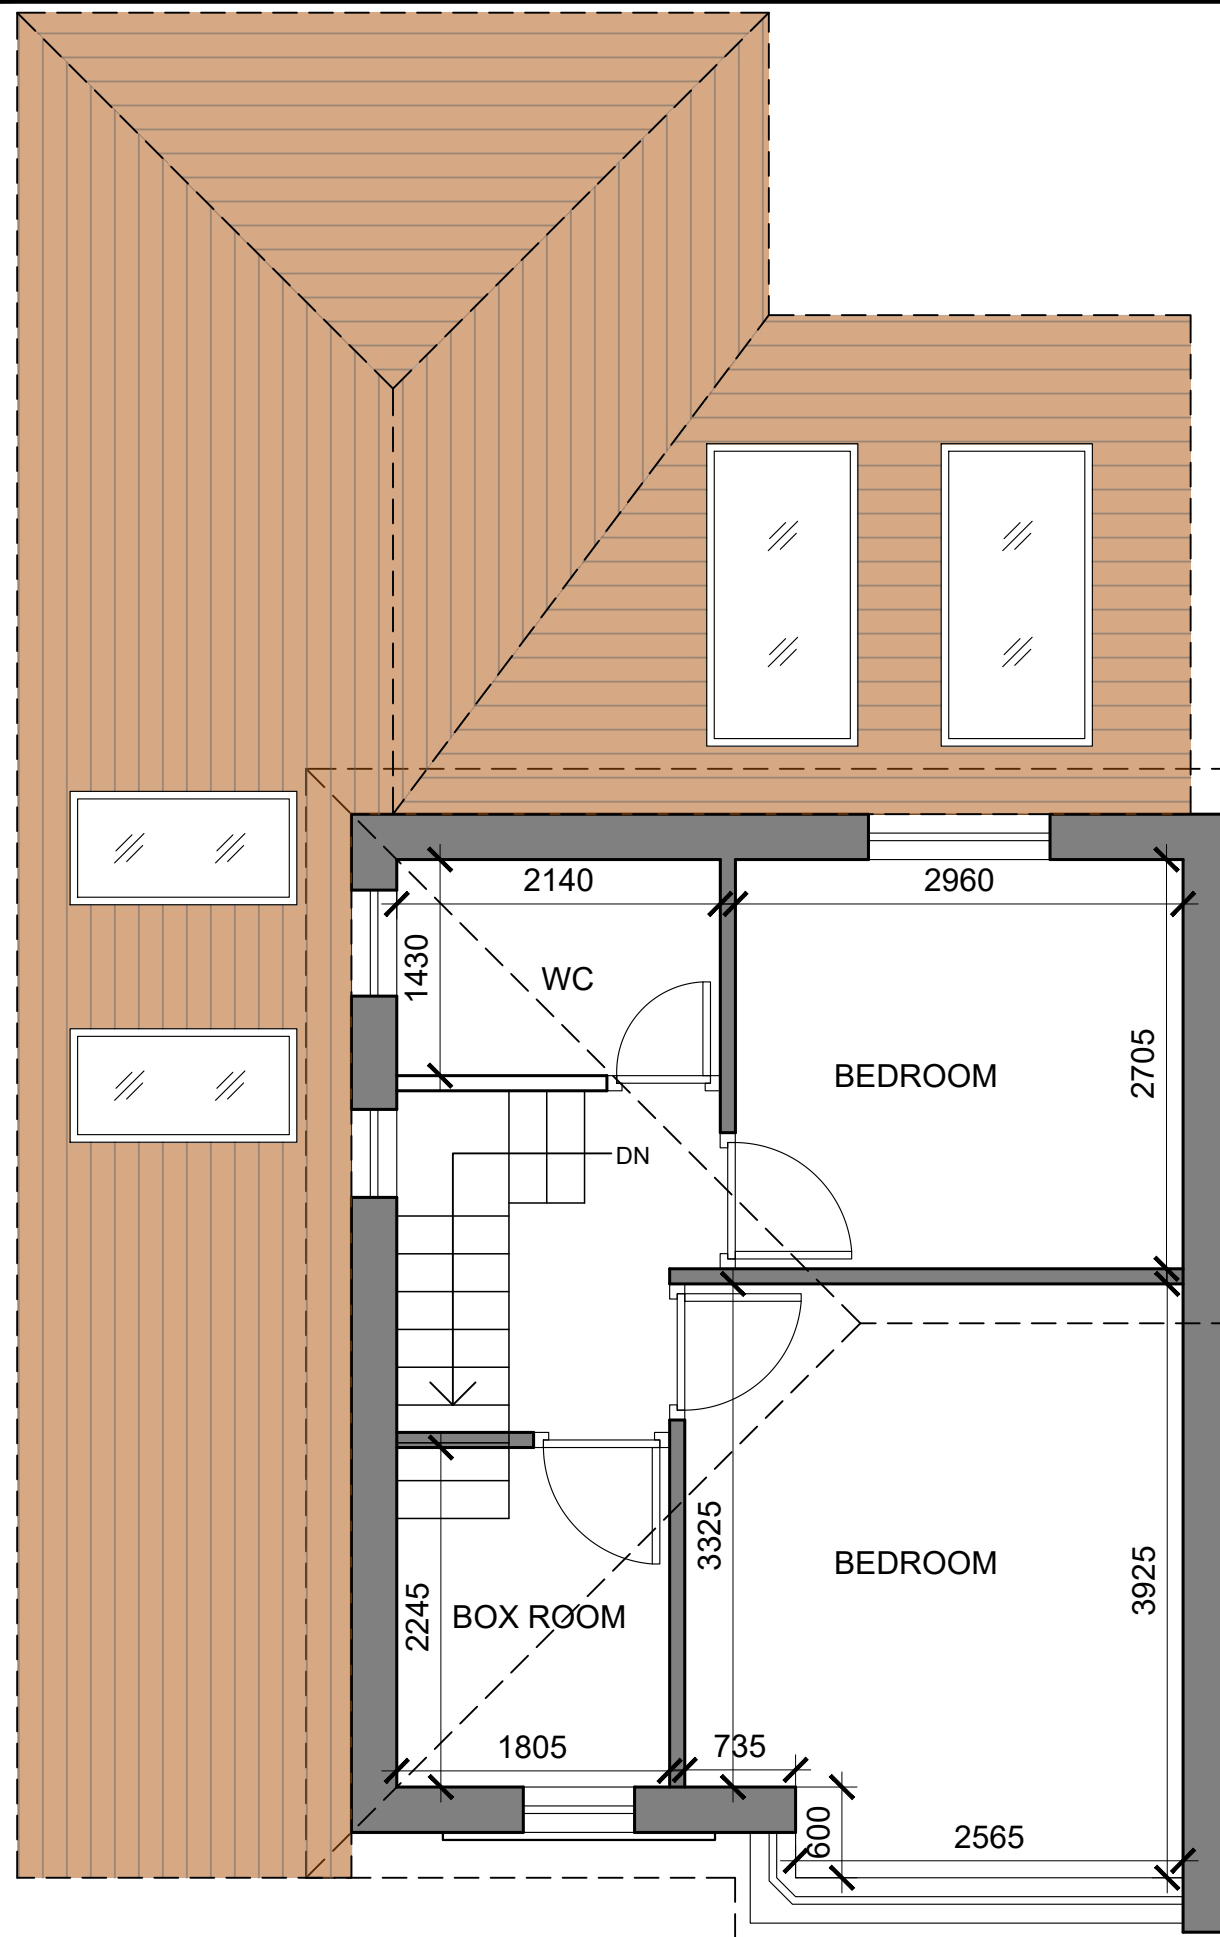

0 1000 2000 5000

PROPOSED FIRST FLOOR


General Notes

No.	Revision/Issue	Date

Firm Name and Address
 **Mason and Marlowe**
Project Managers and Quantity Surveyors
3 Colman Gardens,
Salford Quays, M5 3NT

Project Name and Address
377 Middleton Road
Manchester, M24 4QZ

Project	Sheet
Date 29/05/2022	A3
Scale 1/50	

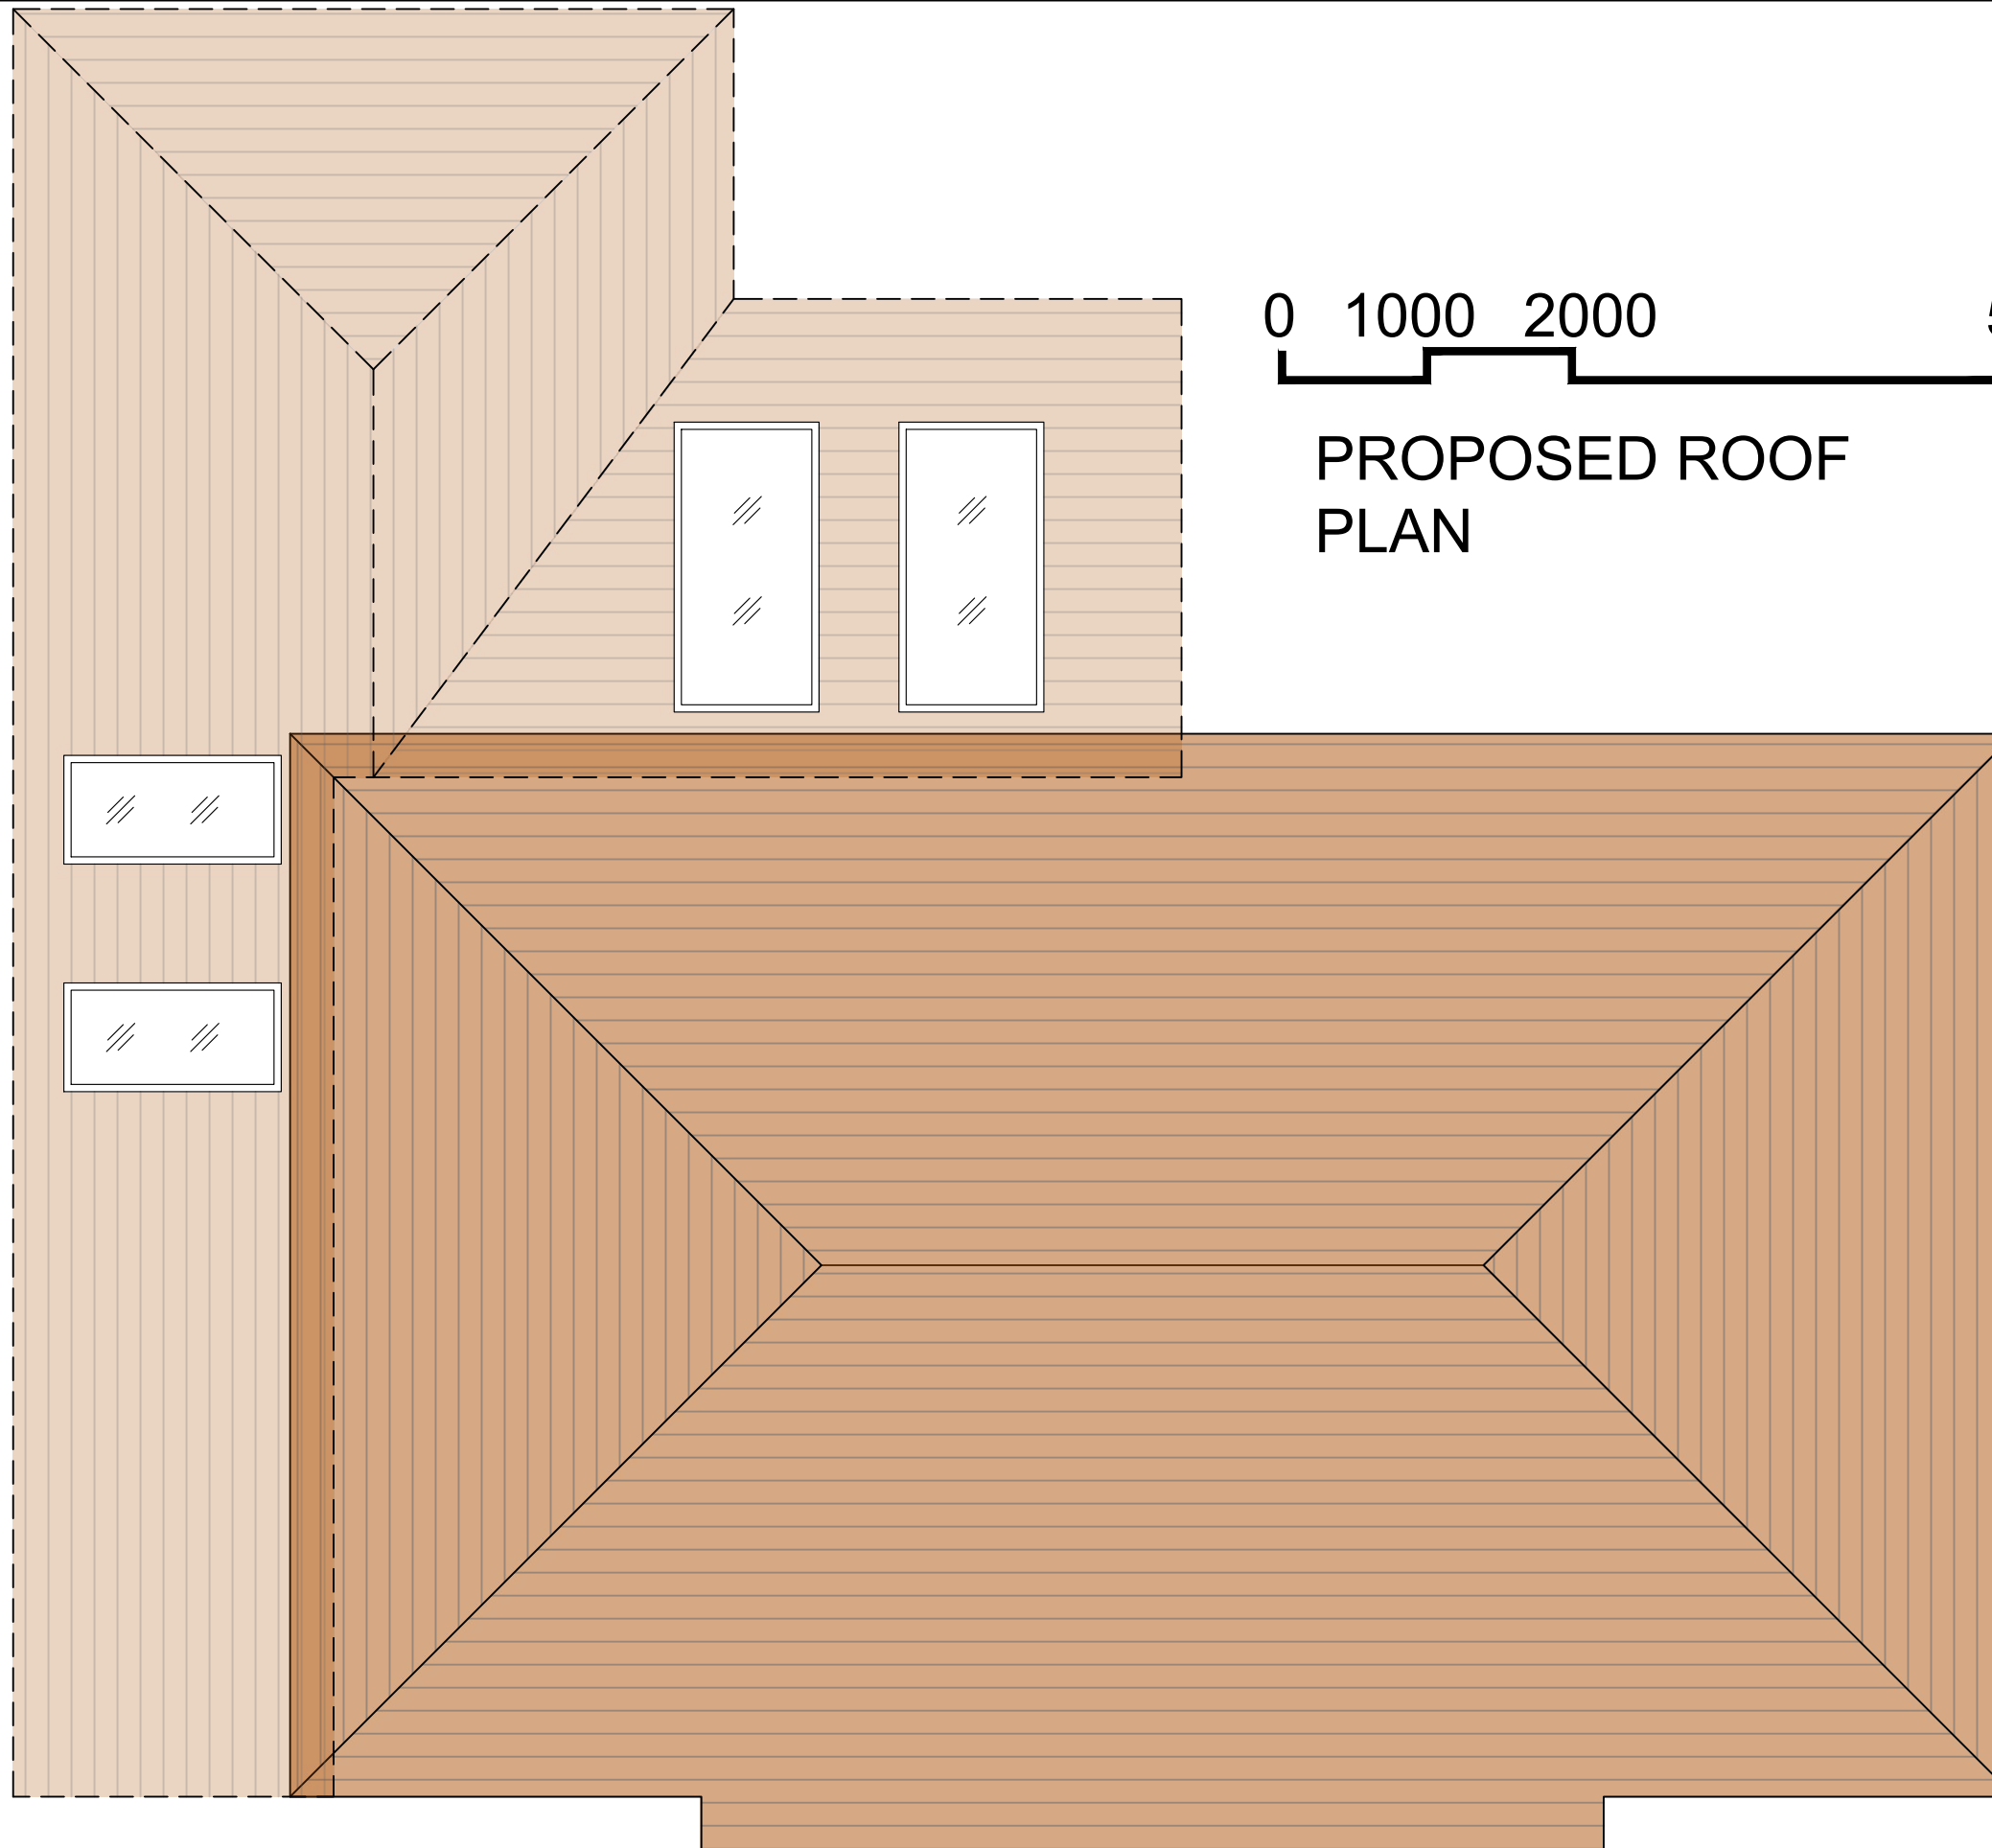

0 1000 2000 5000

PROPOSED ROOF PLAN


General Notes

No.	Revision/Issue	Date

Firm Name and Address
 Mason and Marlowe
Mason and Marlowe Ltd.
Project Managers and Quantity Surveyors
3 Colman Gardens,
Salford Quays, M5 3NT

Project Name and Address
377 middelton Road
Manchester, M24 4QZ

Project	Sheet
Date 29/05/2022	A3
Scale 1/50	

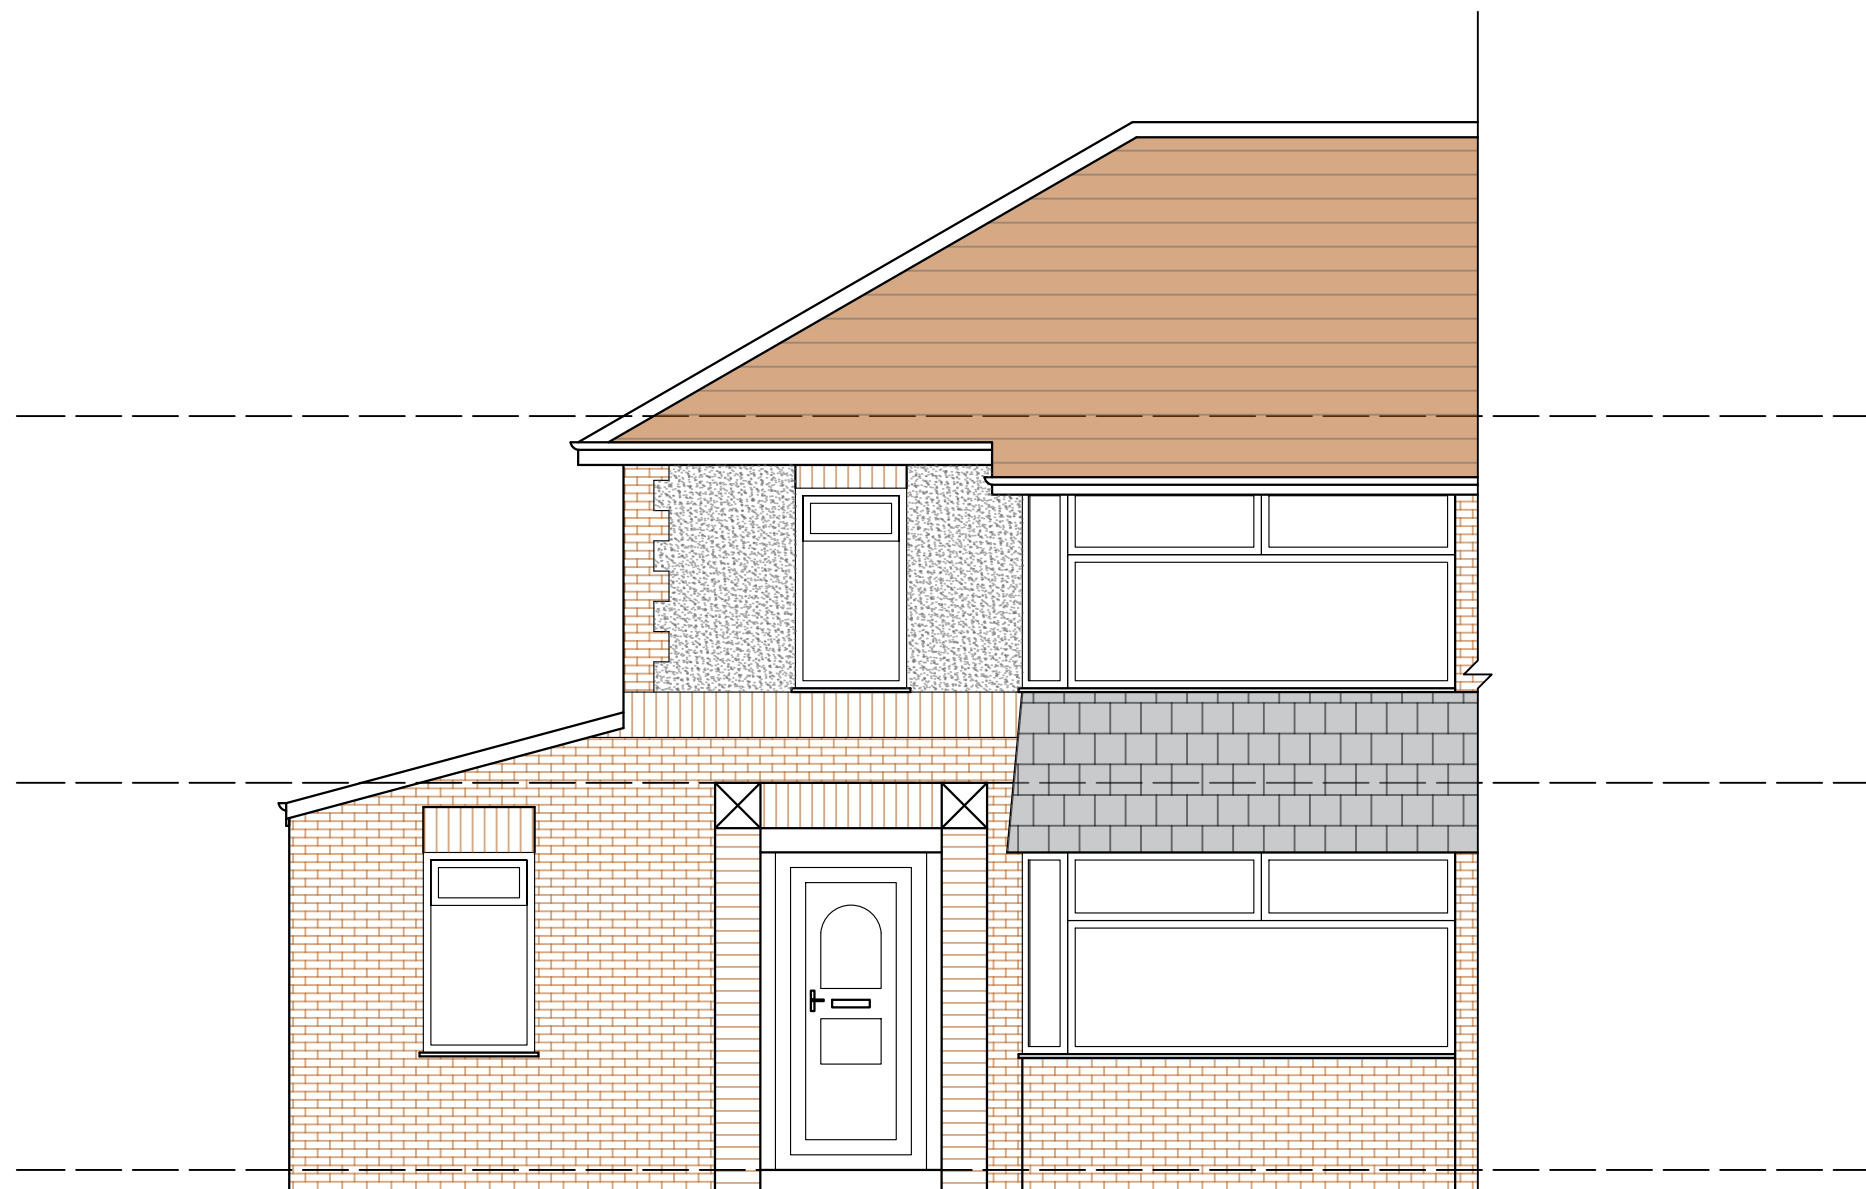

PROPOSED FRONT
ELEVATION

0 1000 2000 5000


General Notes

No.	Revision/Issue	Date

Firm Name and Address
 Mason and Marlowe
Mason and Marlowe Ltd.
Project Managers and Quantity Surveyors
3 Colman Gardens,
Salford Quays, M5 3NT

Project Name and Address
377 middelton Road
Manchester, M24 4QZ

Project	Sheet
Date 29/05/2022	A3
Scale 1/50	

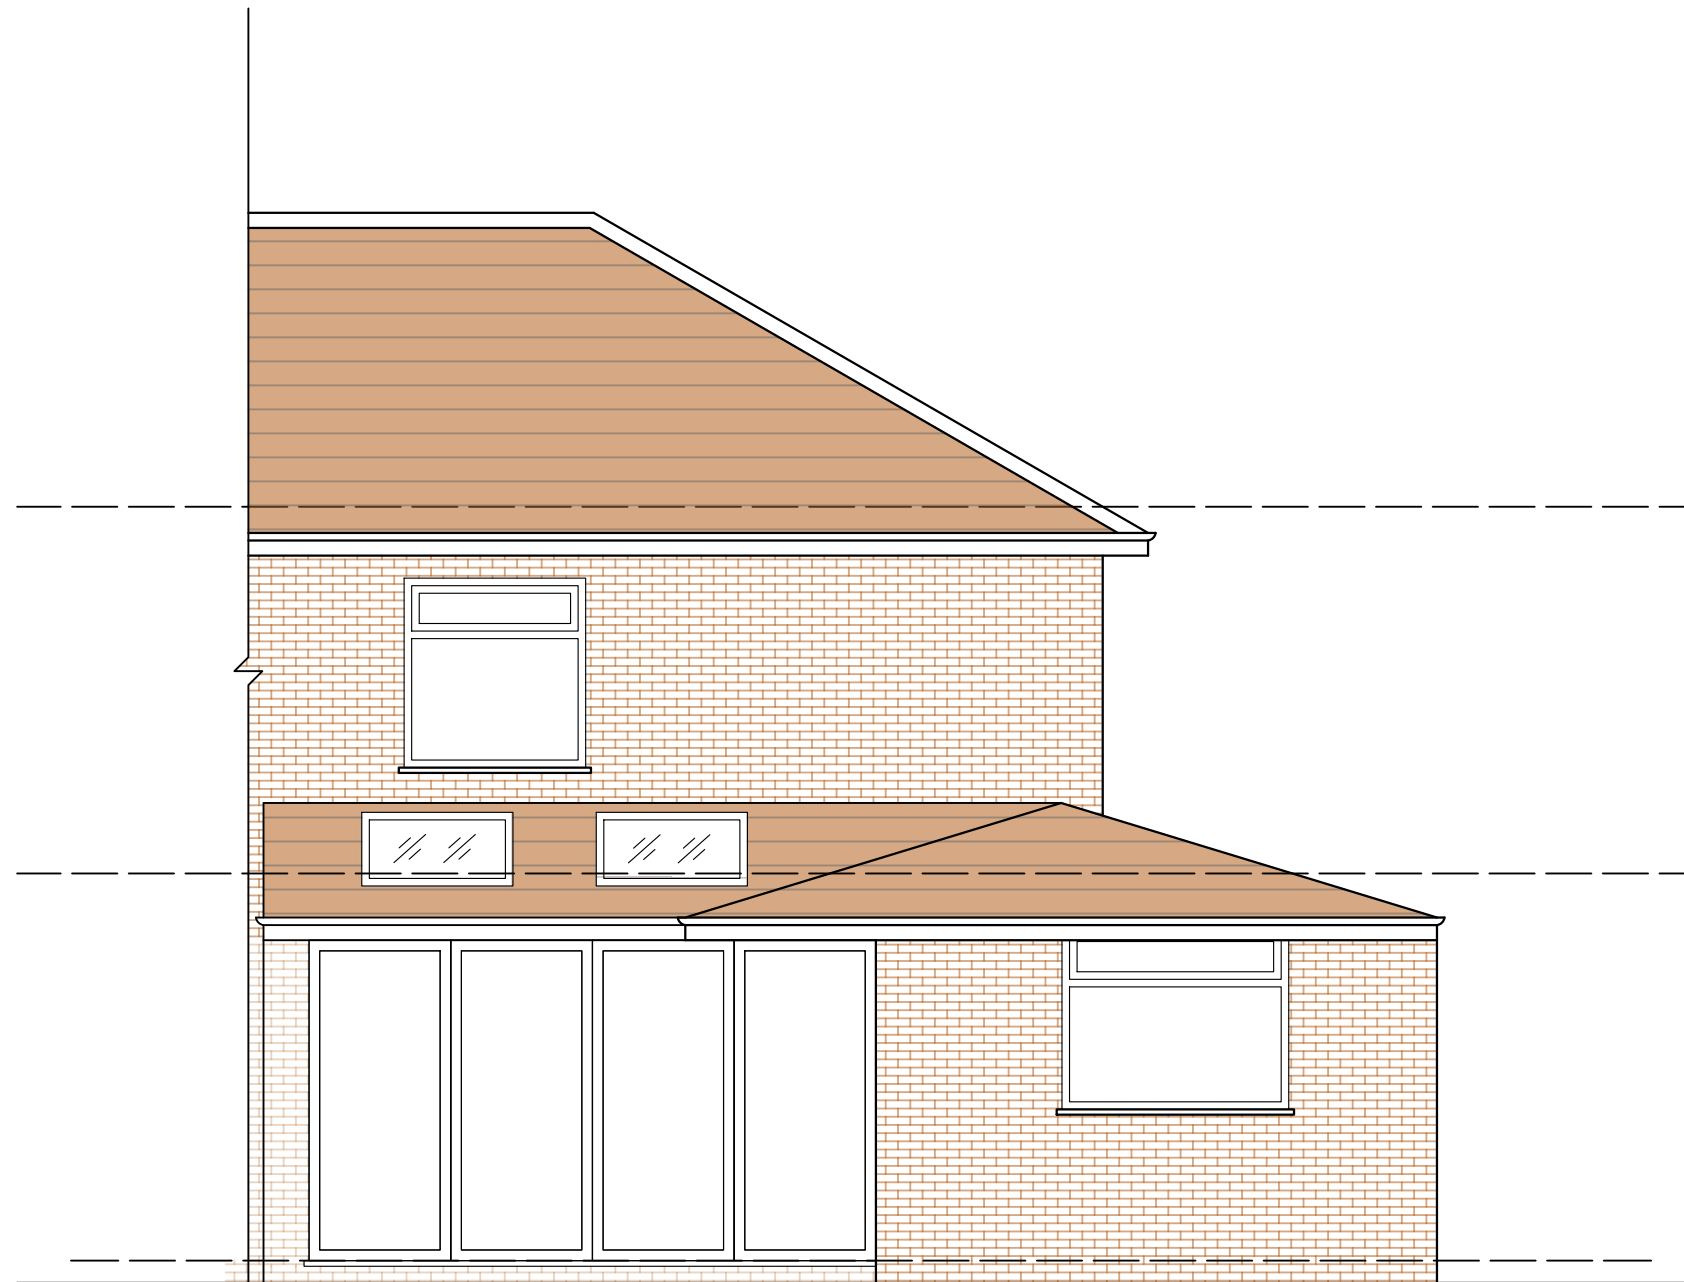

PROPOSED REAR
ELEVATION




General Notes

No.	Revision/Issue	Date

Firm Name and Address
 Mason and Marlowe
Mason and Marlowe Ltd.
Project Managers and Quantity Surveyors
3 Colman Gardens,
Salford Quays, M5 3NT

Project Name and Address
377 Middleton Road
Manchester, M24 4QZ

Project	Sheet A3
Date 29/05/2022	
Scale 1/50	

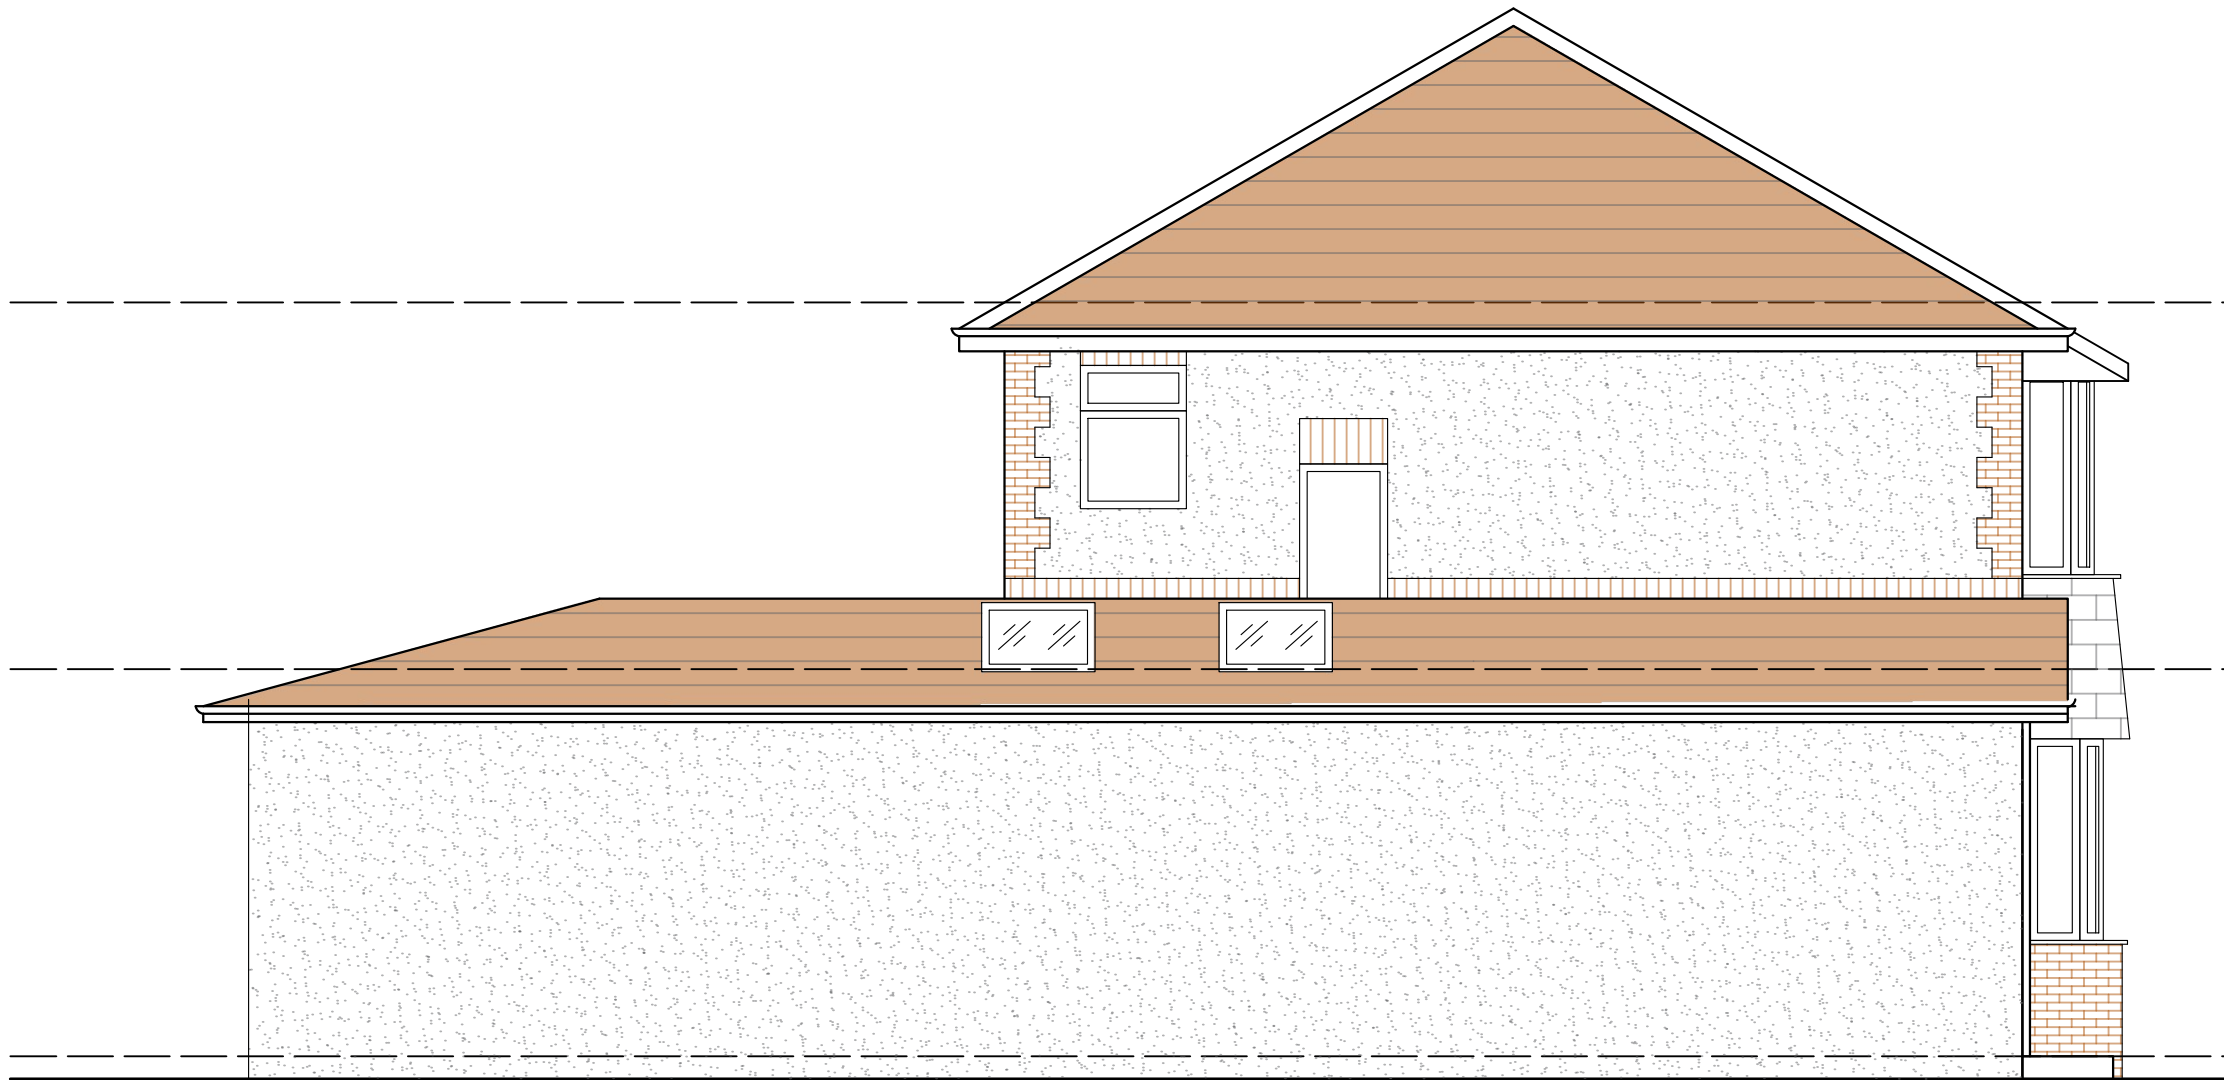

PROPOSED SIDE
ELEVATION

0 1000 2000 5000


General Notes

No.	Revision/Issue	Date

Firm Name and Address
 Mason and Marlowe
Mason and Marlowe Ltd.
Project Managers and Quantity Surveyors
3 Colman Gardens,
Salford Quays, M5 3NT

Project Name and Address
377 Middleton Road
Manchester, M24 4QZ

Project	Sheet
Date 29/05/2022	A3
Scale 1/50	

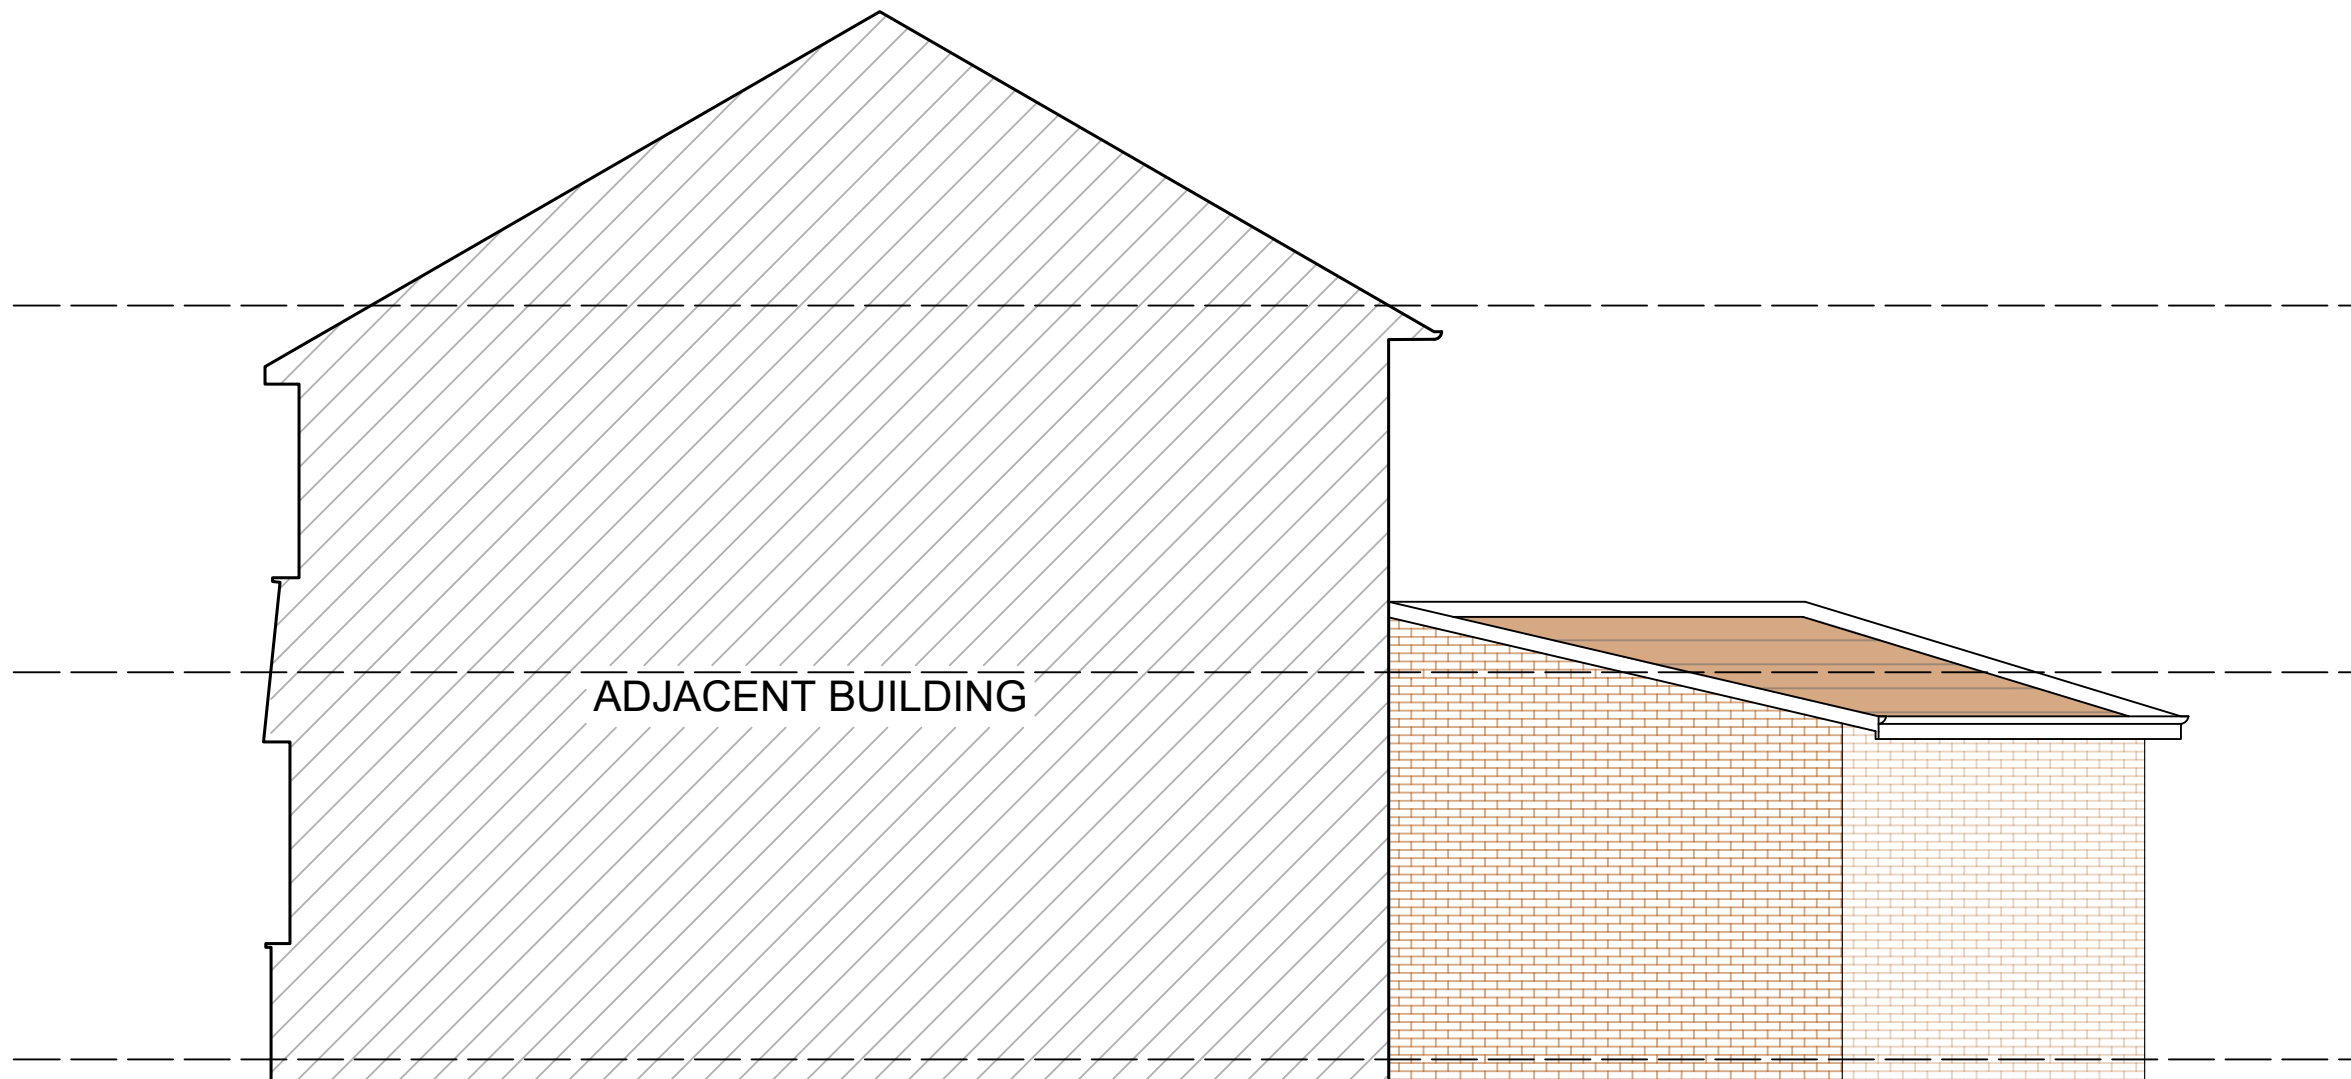

PROPOSED SIDE
ELEVATION



General Notes

No.	Revision/Issue	Date

Firm Name and Address

 Mason and Marlowe
Mason and Marlowe Ltd.
Project Managers and Quantity Surveyors
3 Colman Gardens,
Salford Quays, M5 3NT

Project Name and Address

377 middelton Road
Manchester, M24 4QZ

Project	Sheet
Date 29/05/2022	A3
Scale 1/50	