


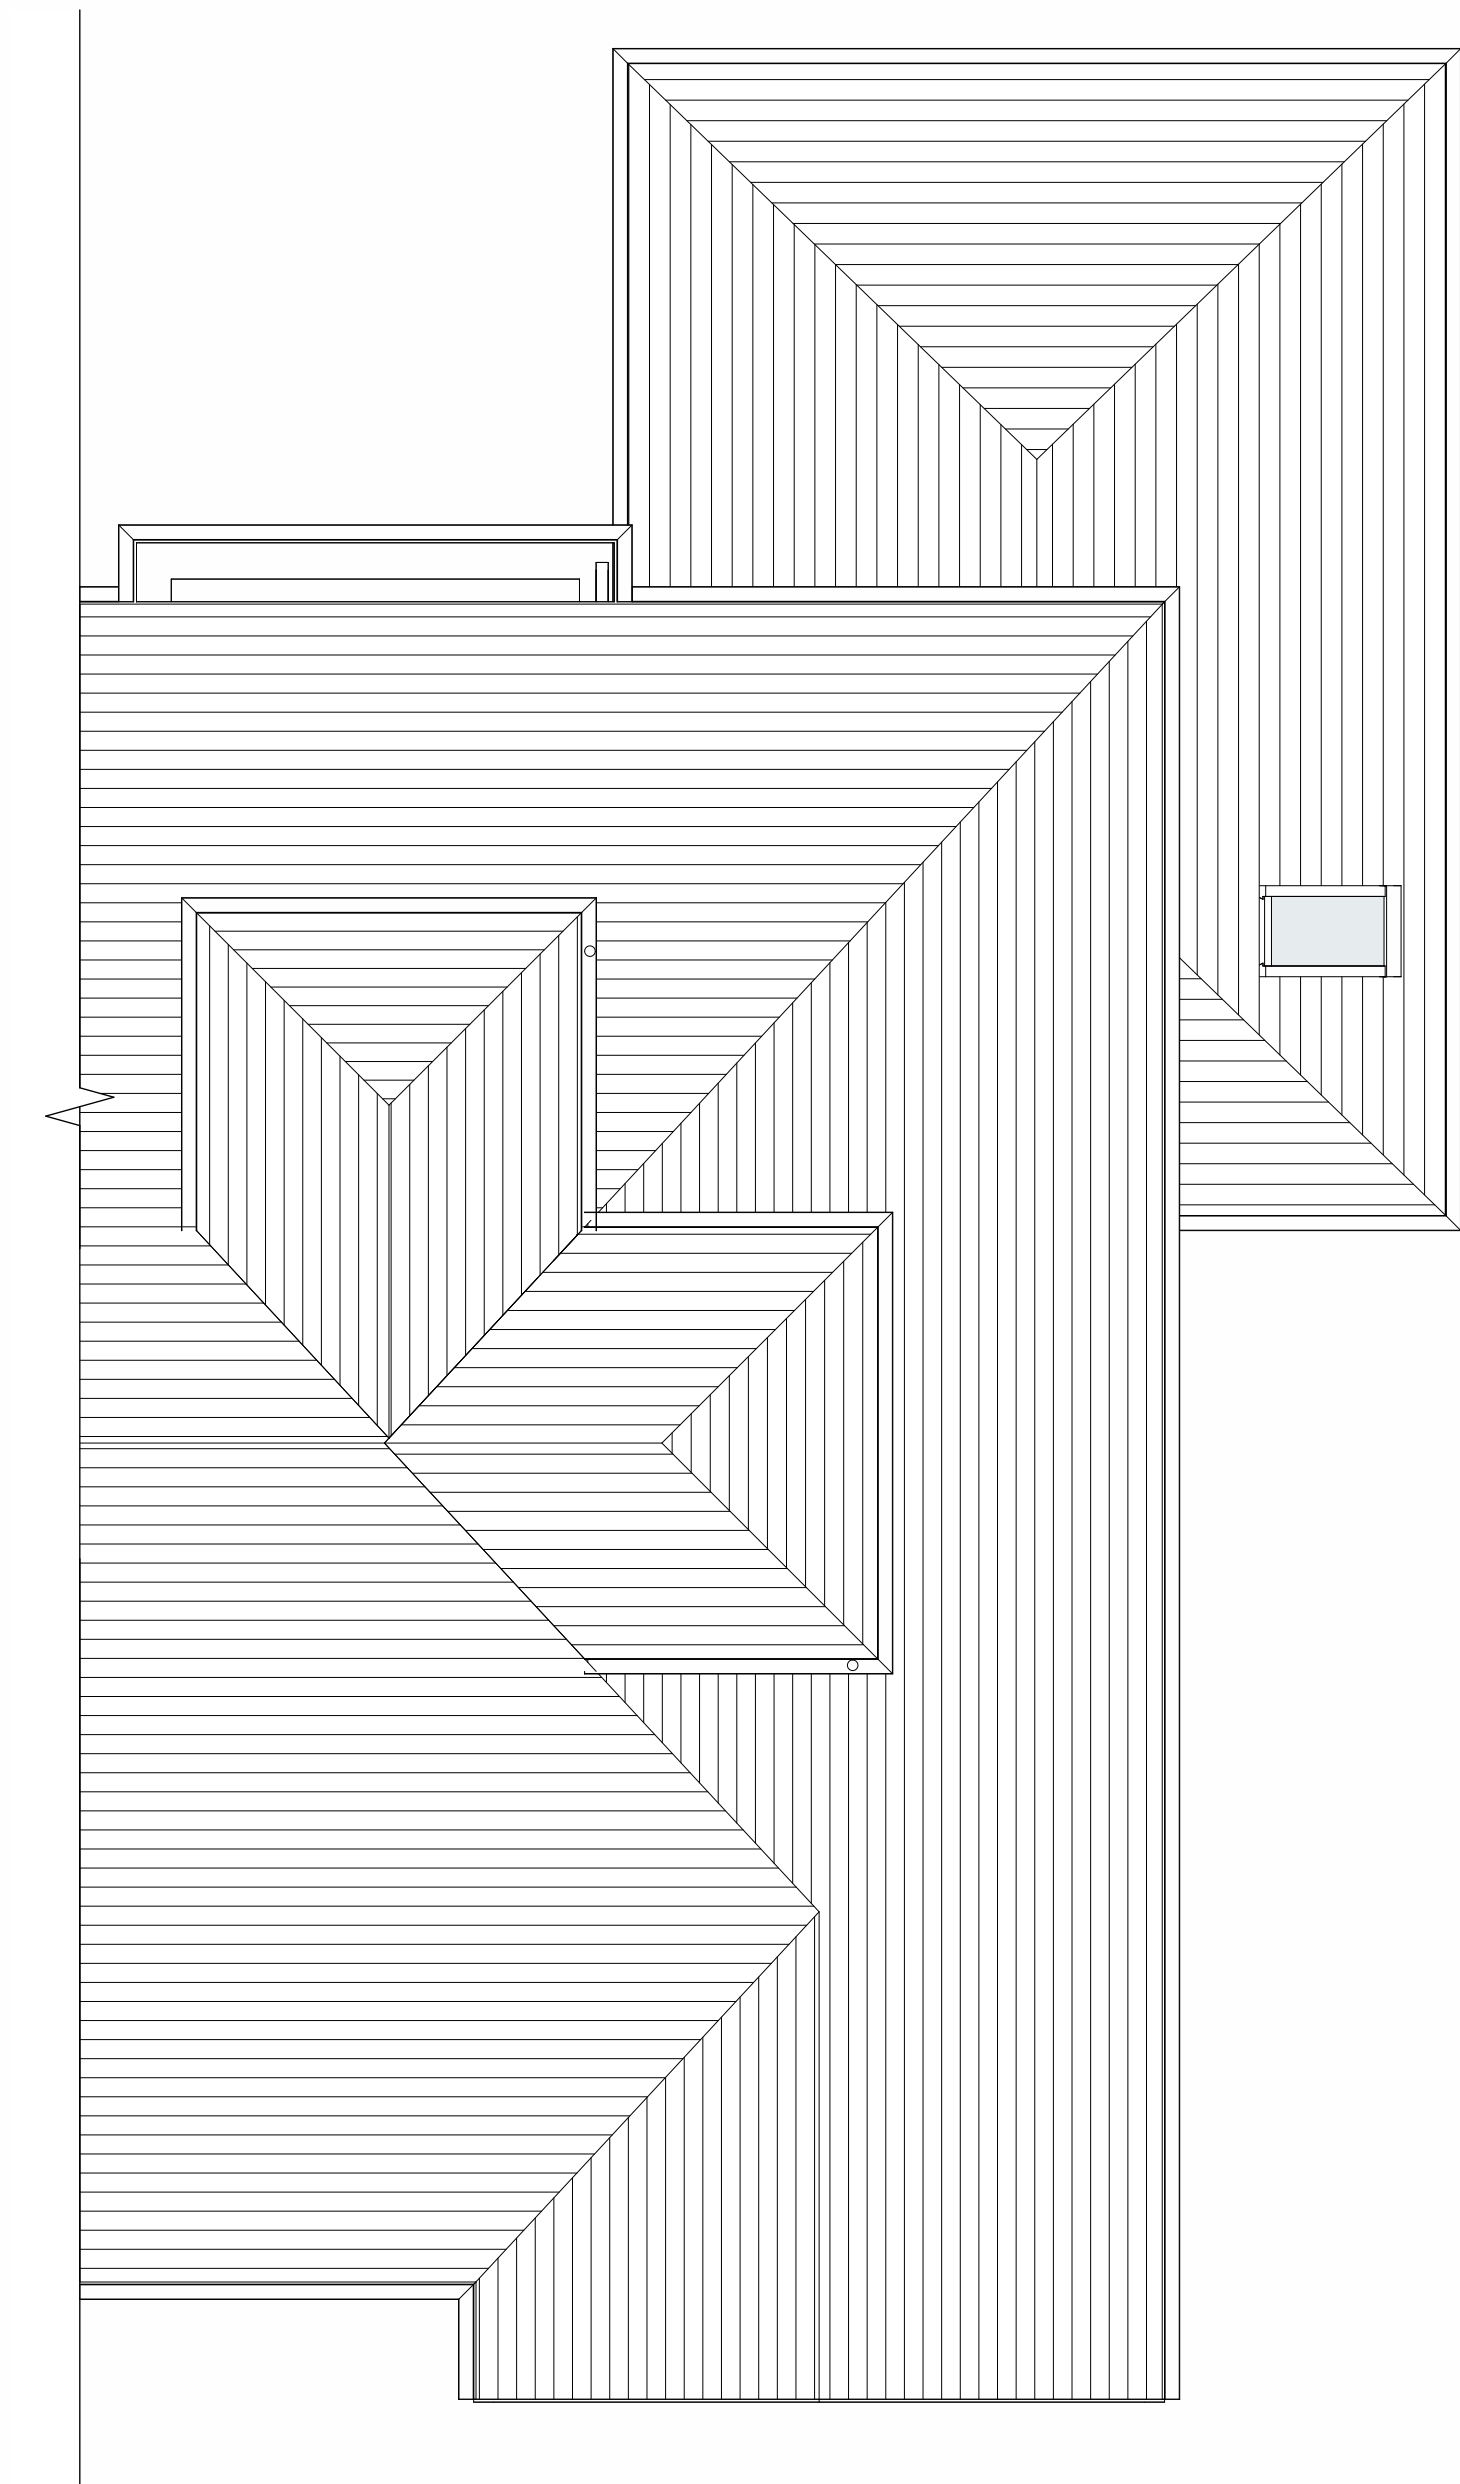


1 Level Roof - Existing
1 : 50



2 Front - Existing
1 : 100




3 Left Side - Existing
1 : 100

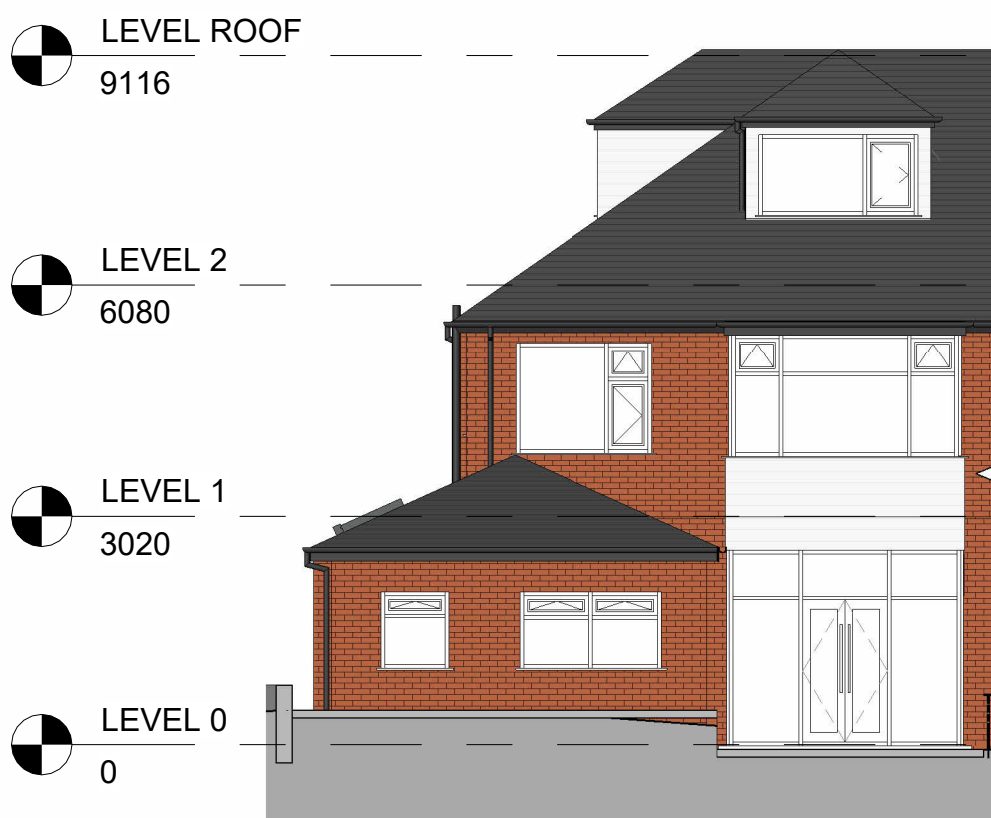

4 Rear - Existing
1 : 100



5 Right Side - Existing
1 : 100

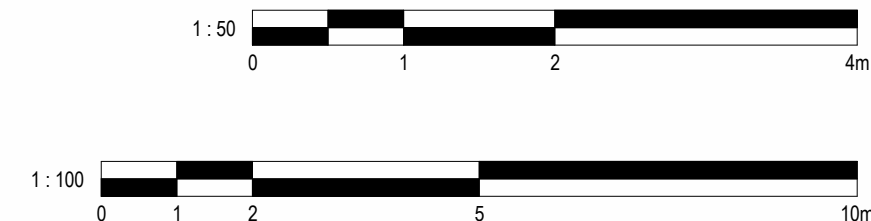

No. Description		Date	Initial
PROJECT		79 Bishops Road	
TITLE		Existing Plan and Elevations	
STATUS		DESIGN	
DRAWN BY	DATE	SCALE (@ A1)	
MA	24/02/2025	As indicated	
PROJECT NUMBER	DRAWING NUMBER	REV	
GSS25004	002B		
GOLD SKETCH S T U D I O S www.goldsketch.co.ukinfo@goldsketch.co.uk0161 792 9595			
NOTES © COPYRIGHT - ALL RIGHTS RESERVED. THIS DRAWING MUST NOT BE REPRODUCED WITHOUT PRIOR WRITTEN CONSENT. DRAWING TO BE USED FOR THE STATUS INDICATED ONLY. ALL DIMENSIONS AND SETTING OUT SHALL BE CHECKED AND CONFIRMED ON SITE. ANY DISCREPANCIES TO BE REPORTED TO THE DESIGNER PRIOR TO THE COMMENCEMENT OF ANY WORK. ALL WORK AND MATERIALS TO BE IN ACCORDANCE WITH CURRENT BUILDING LEGISLATION, RELEVANT CODES OF PRACTICE AND BRITISH STANDARDS. ALL DIMENSIONS ARE IN MILLIMETRES UNLESS OTHERWISE STATED.			