

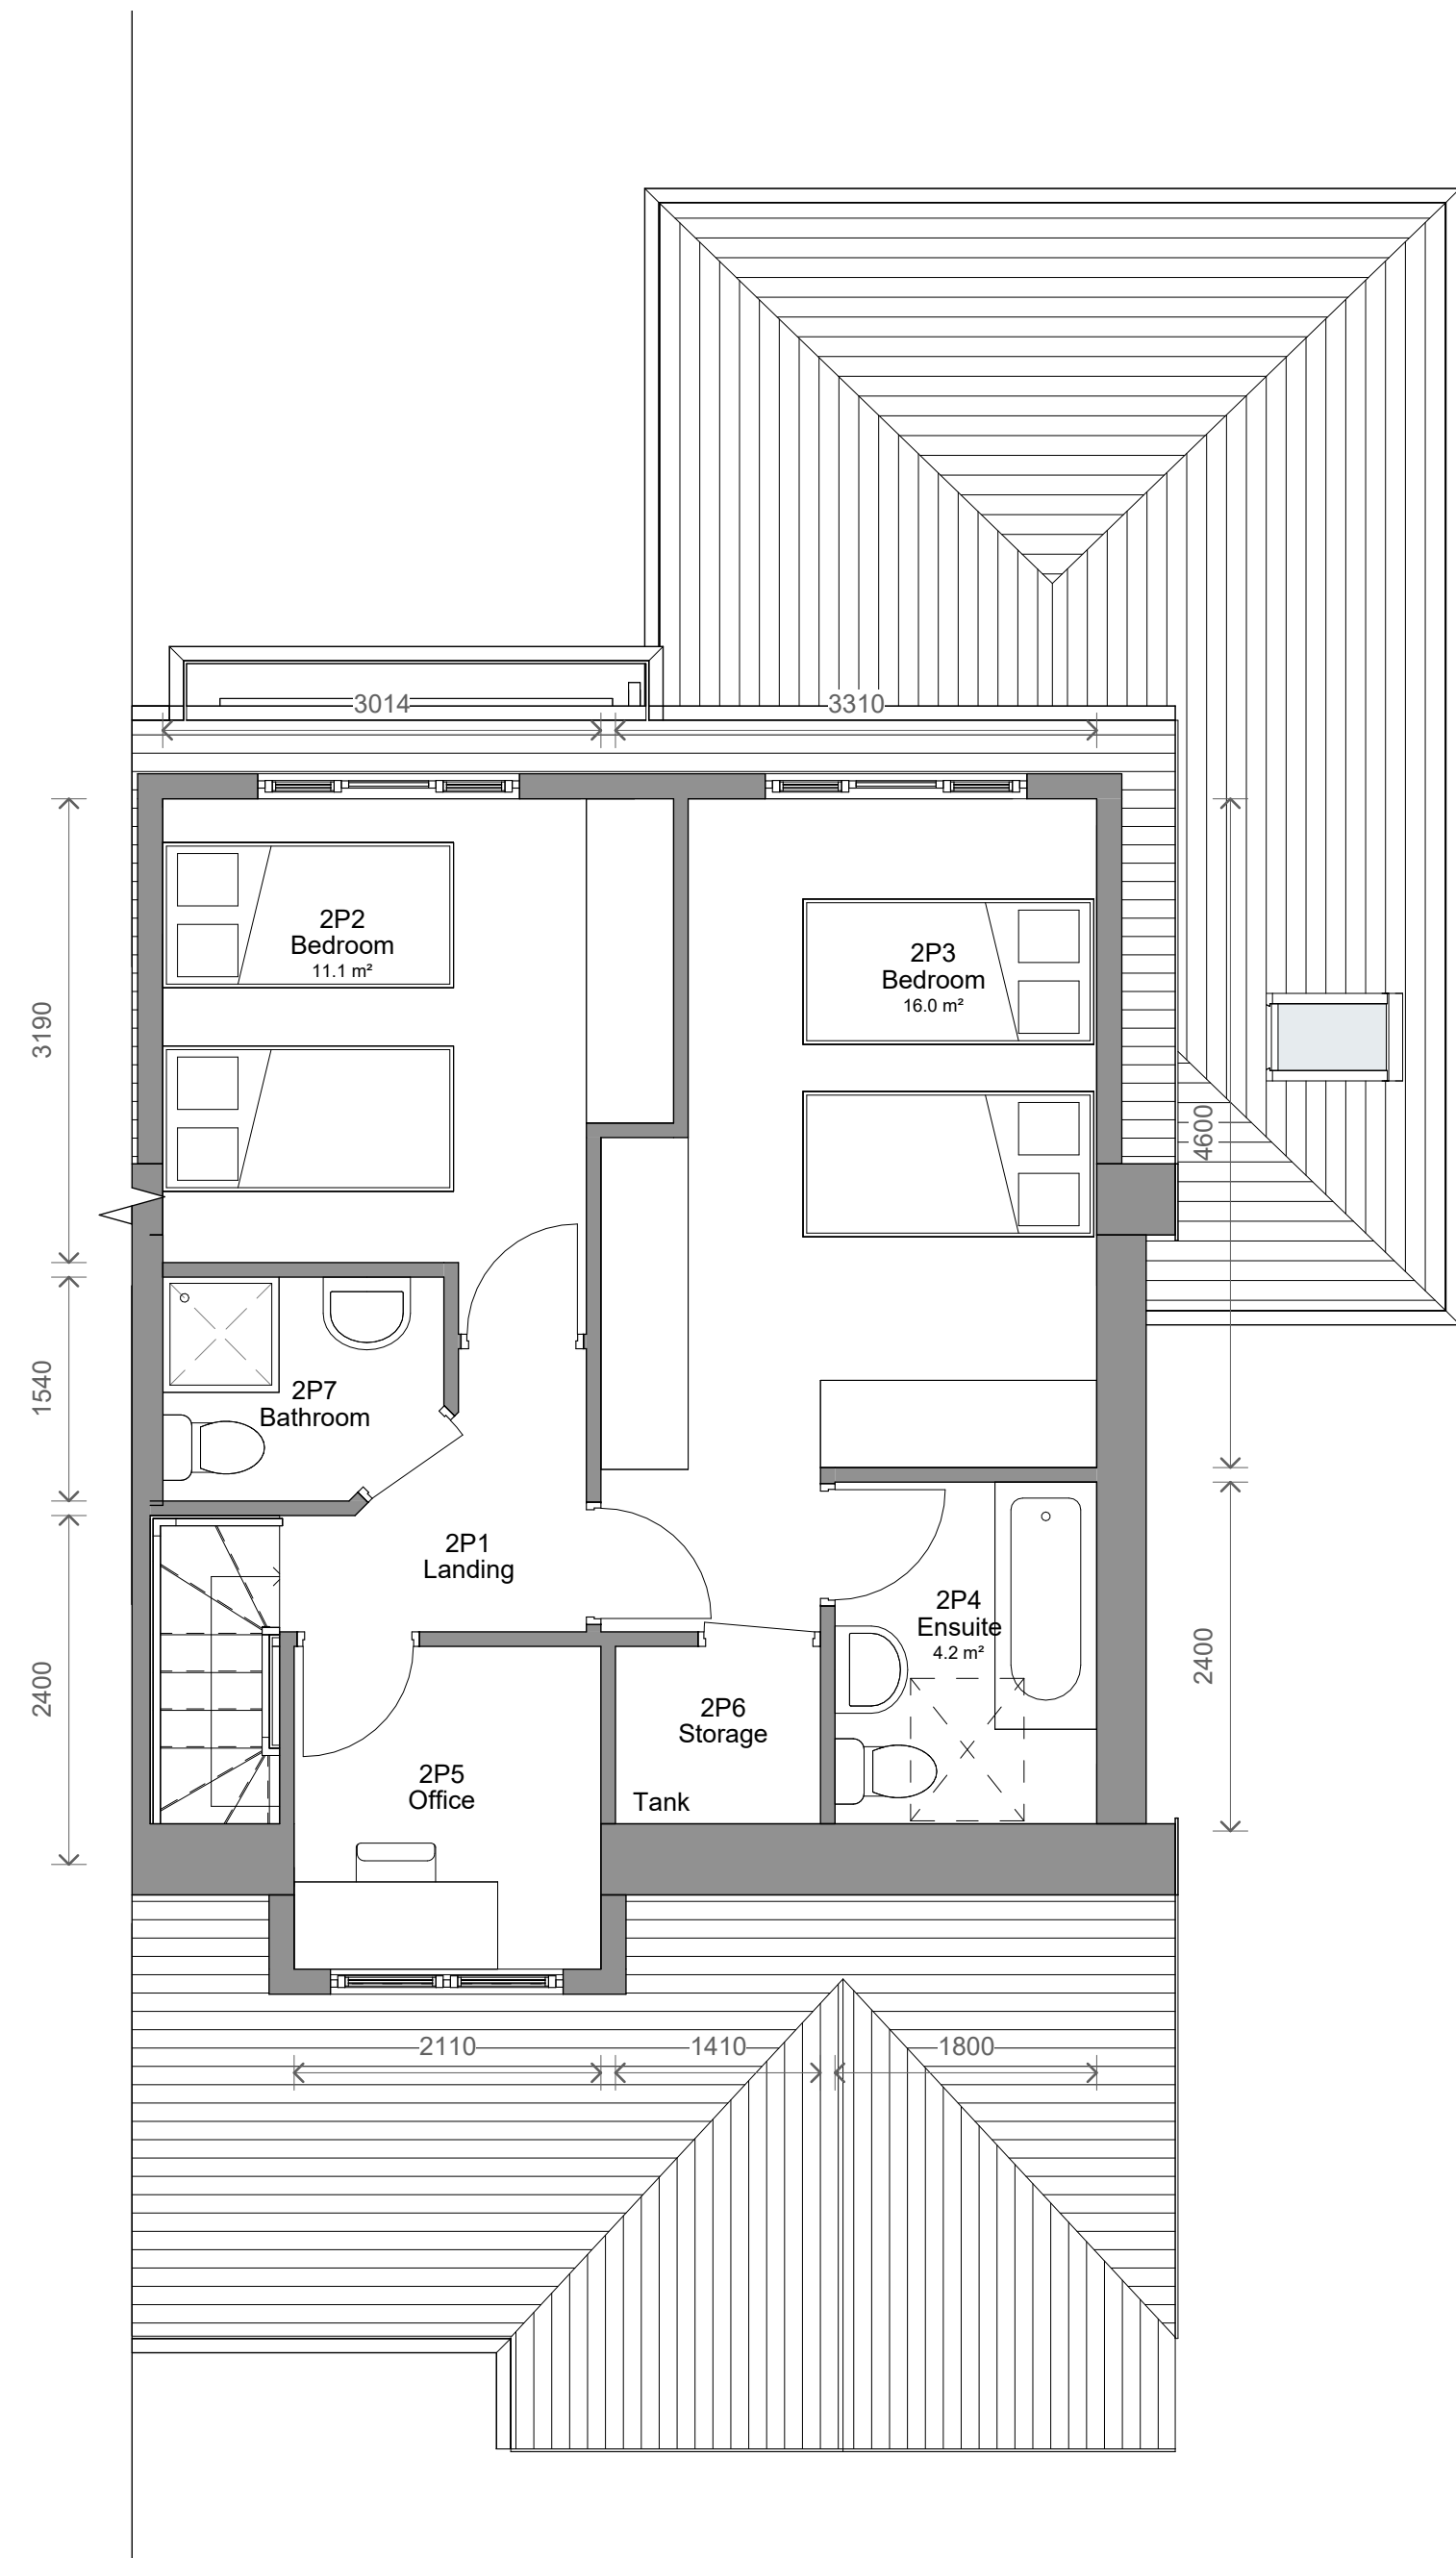
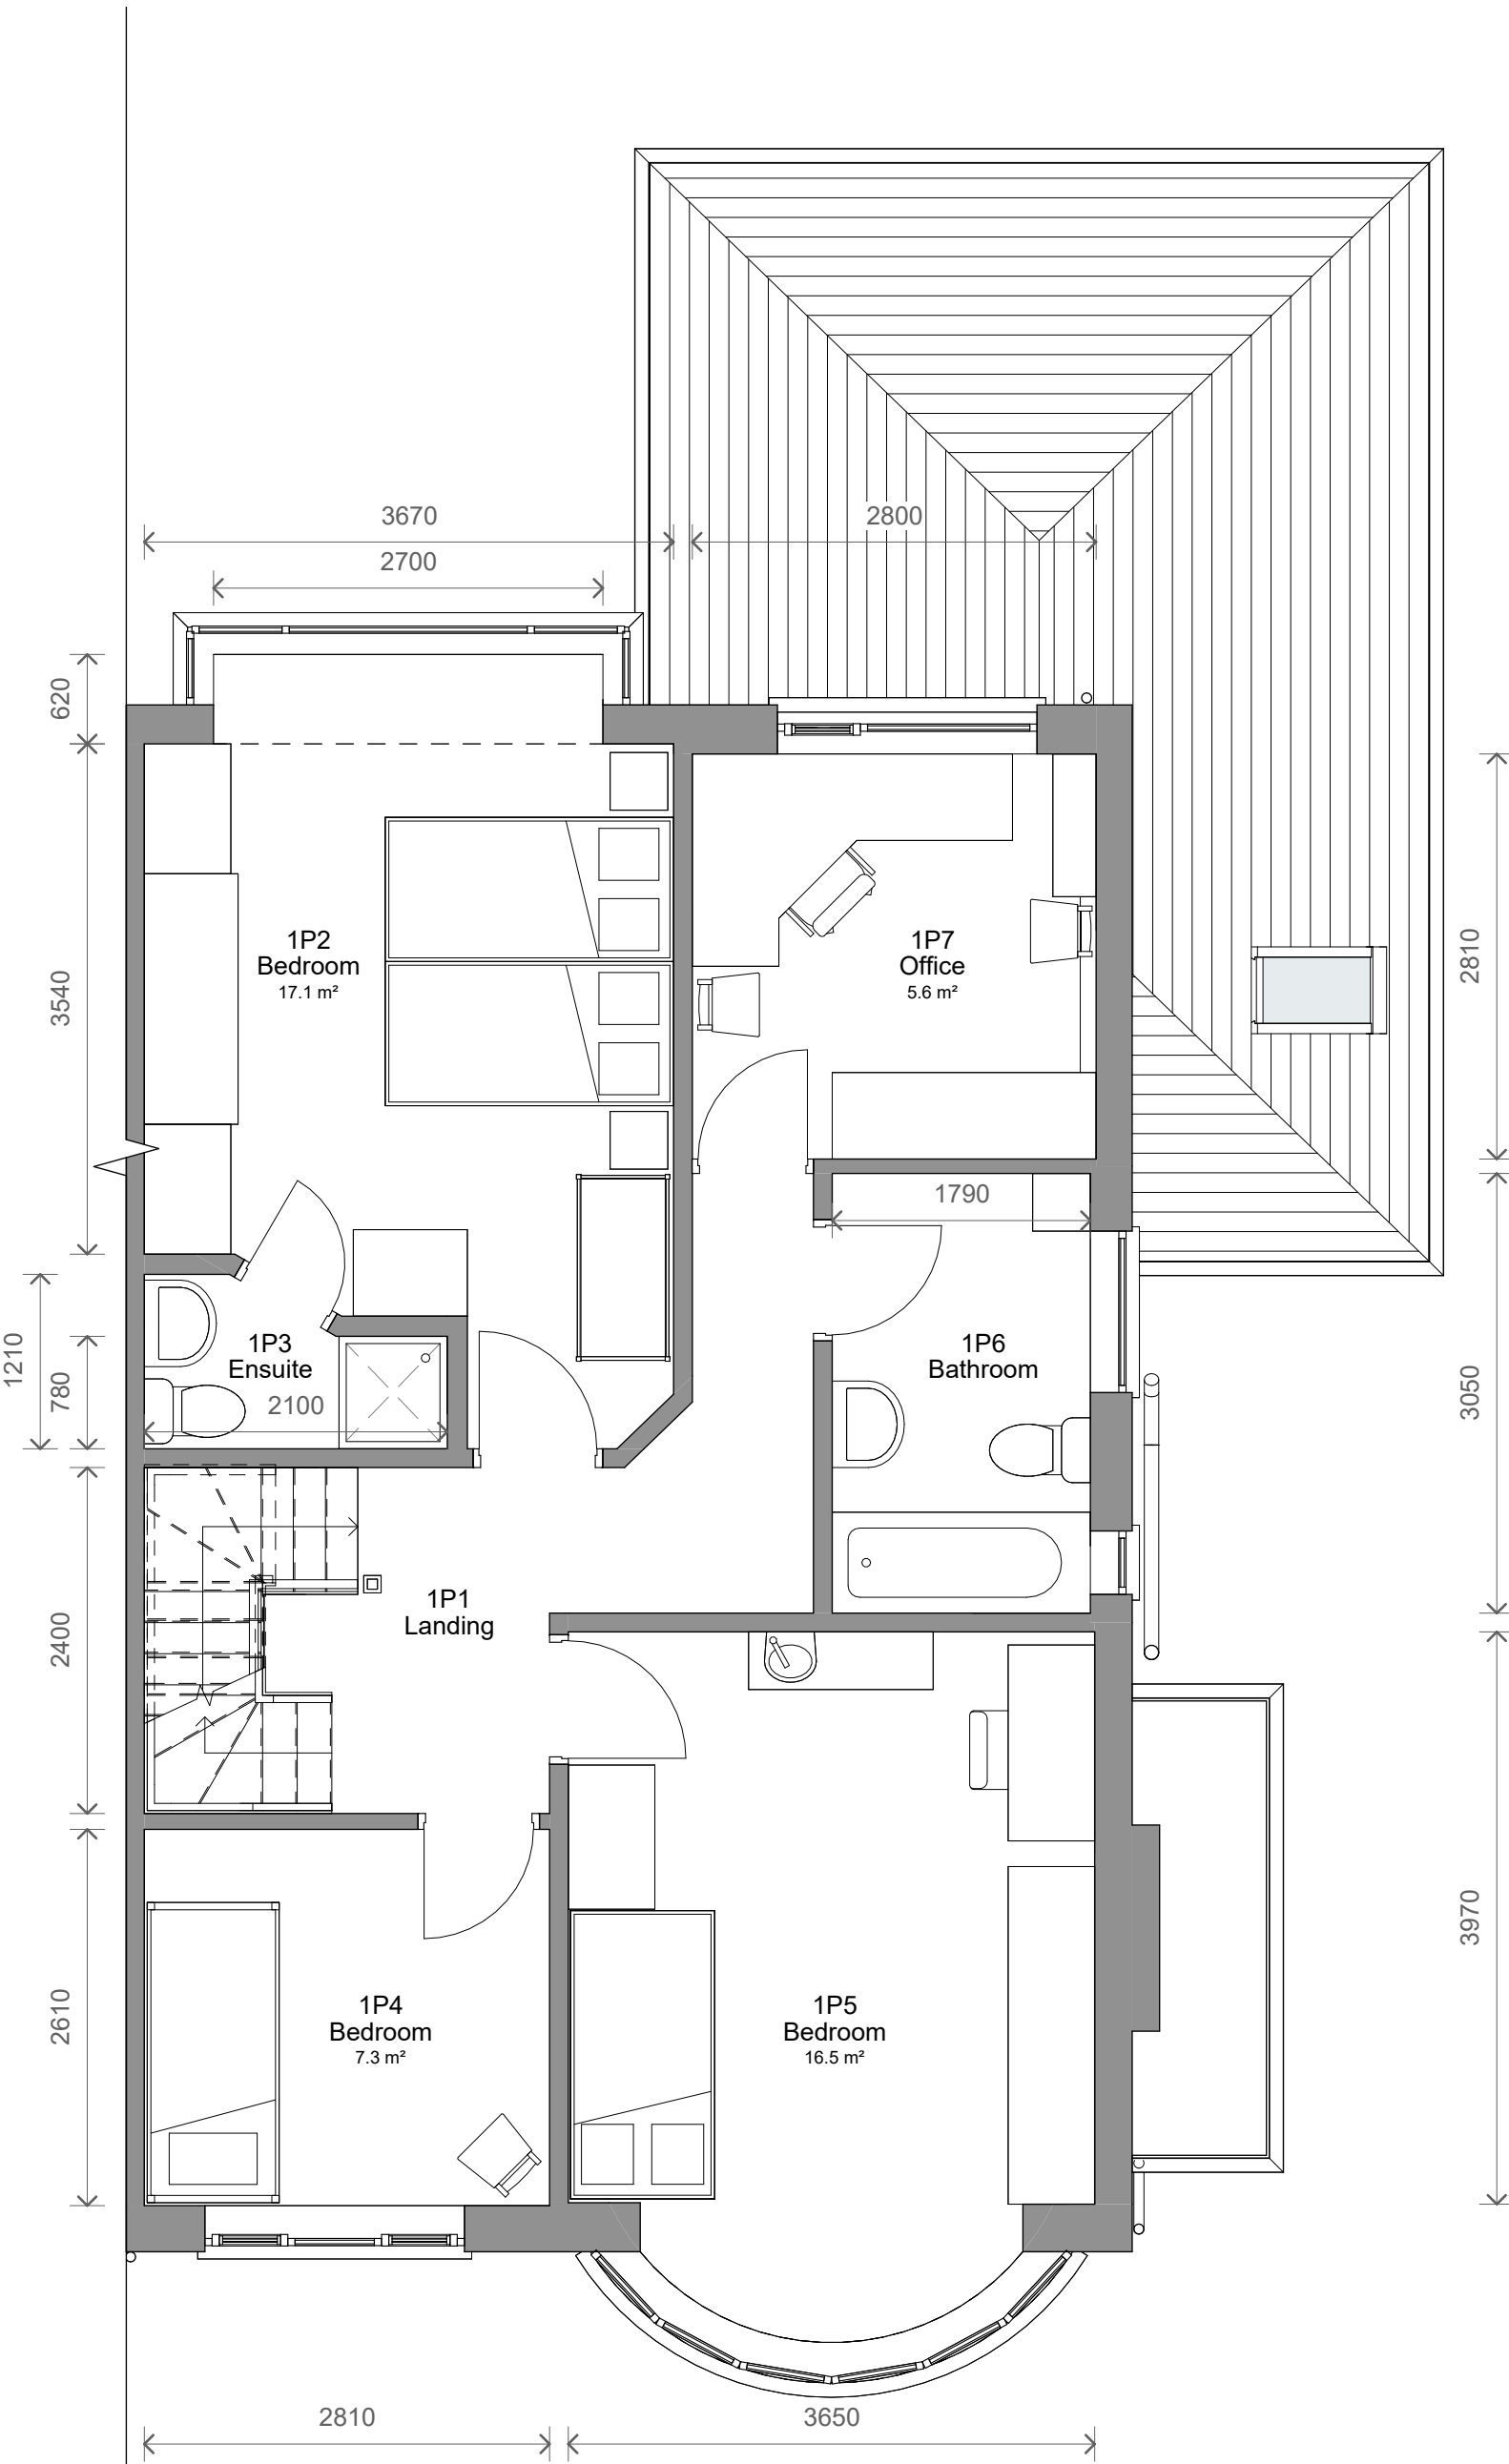
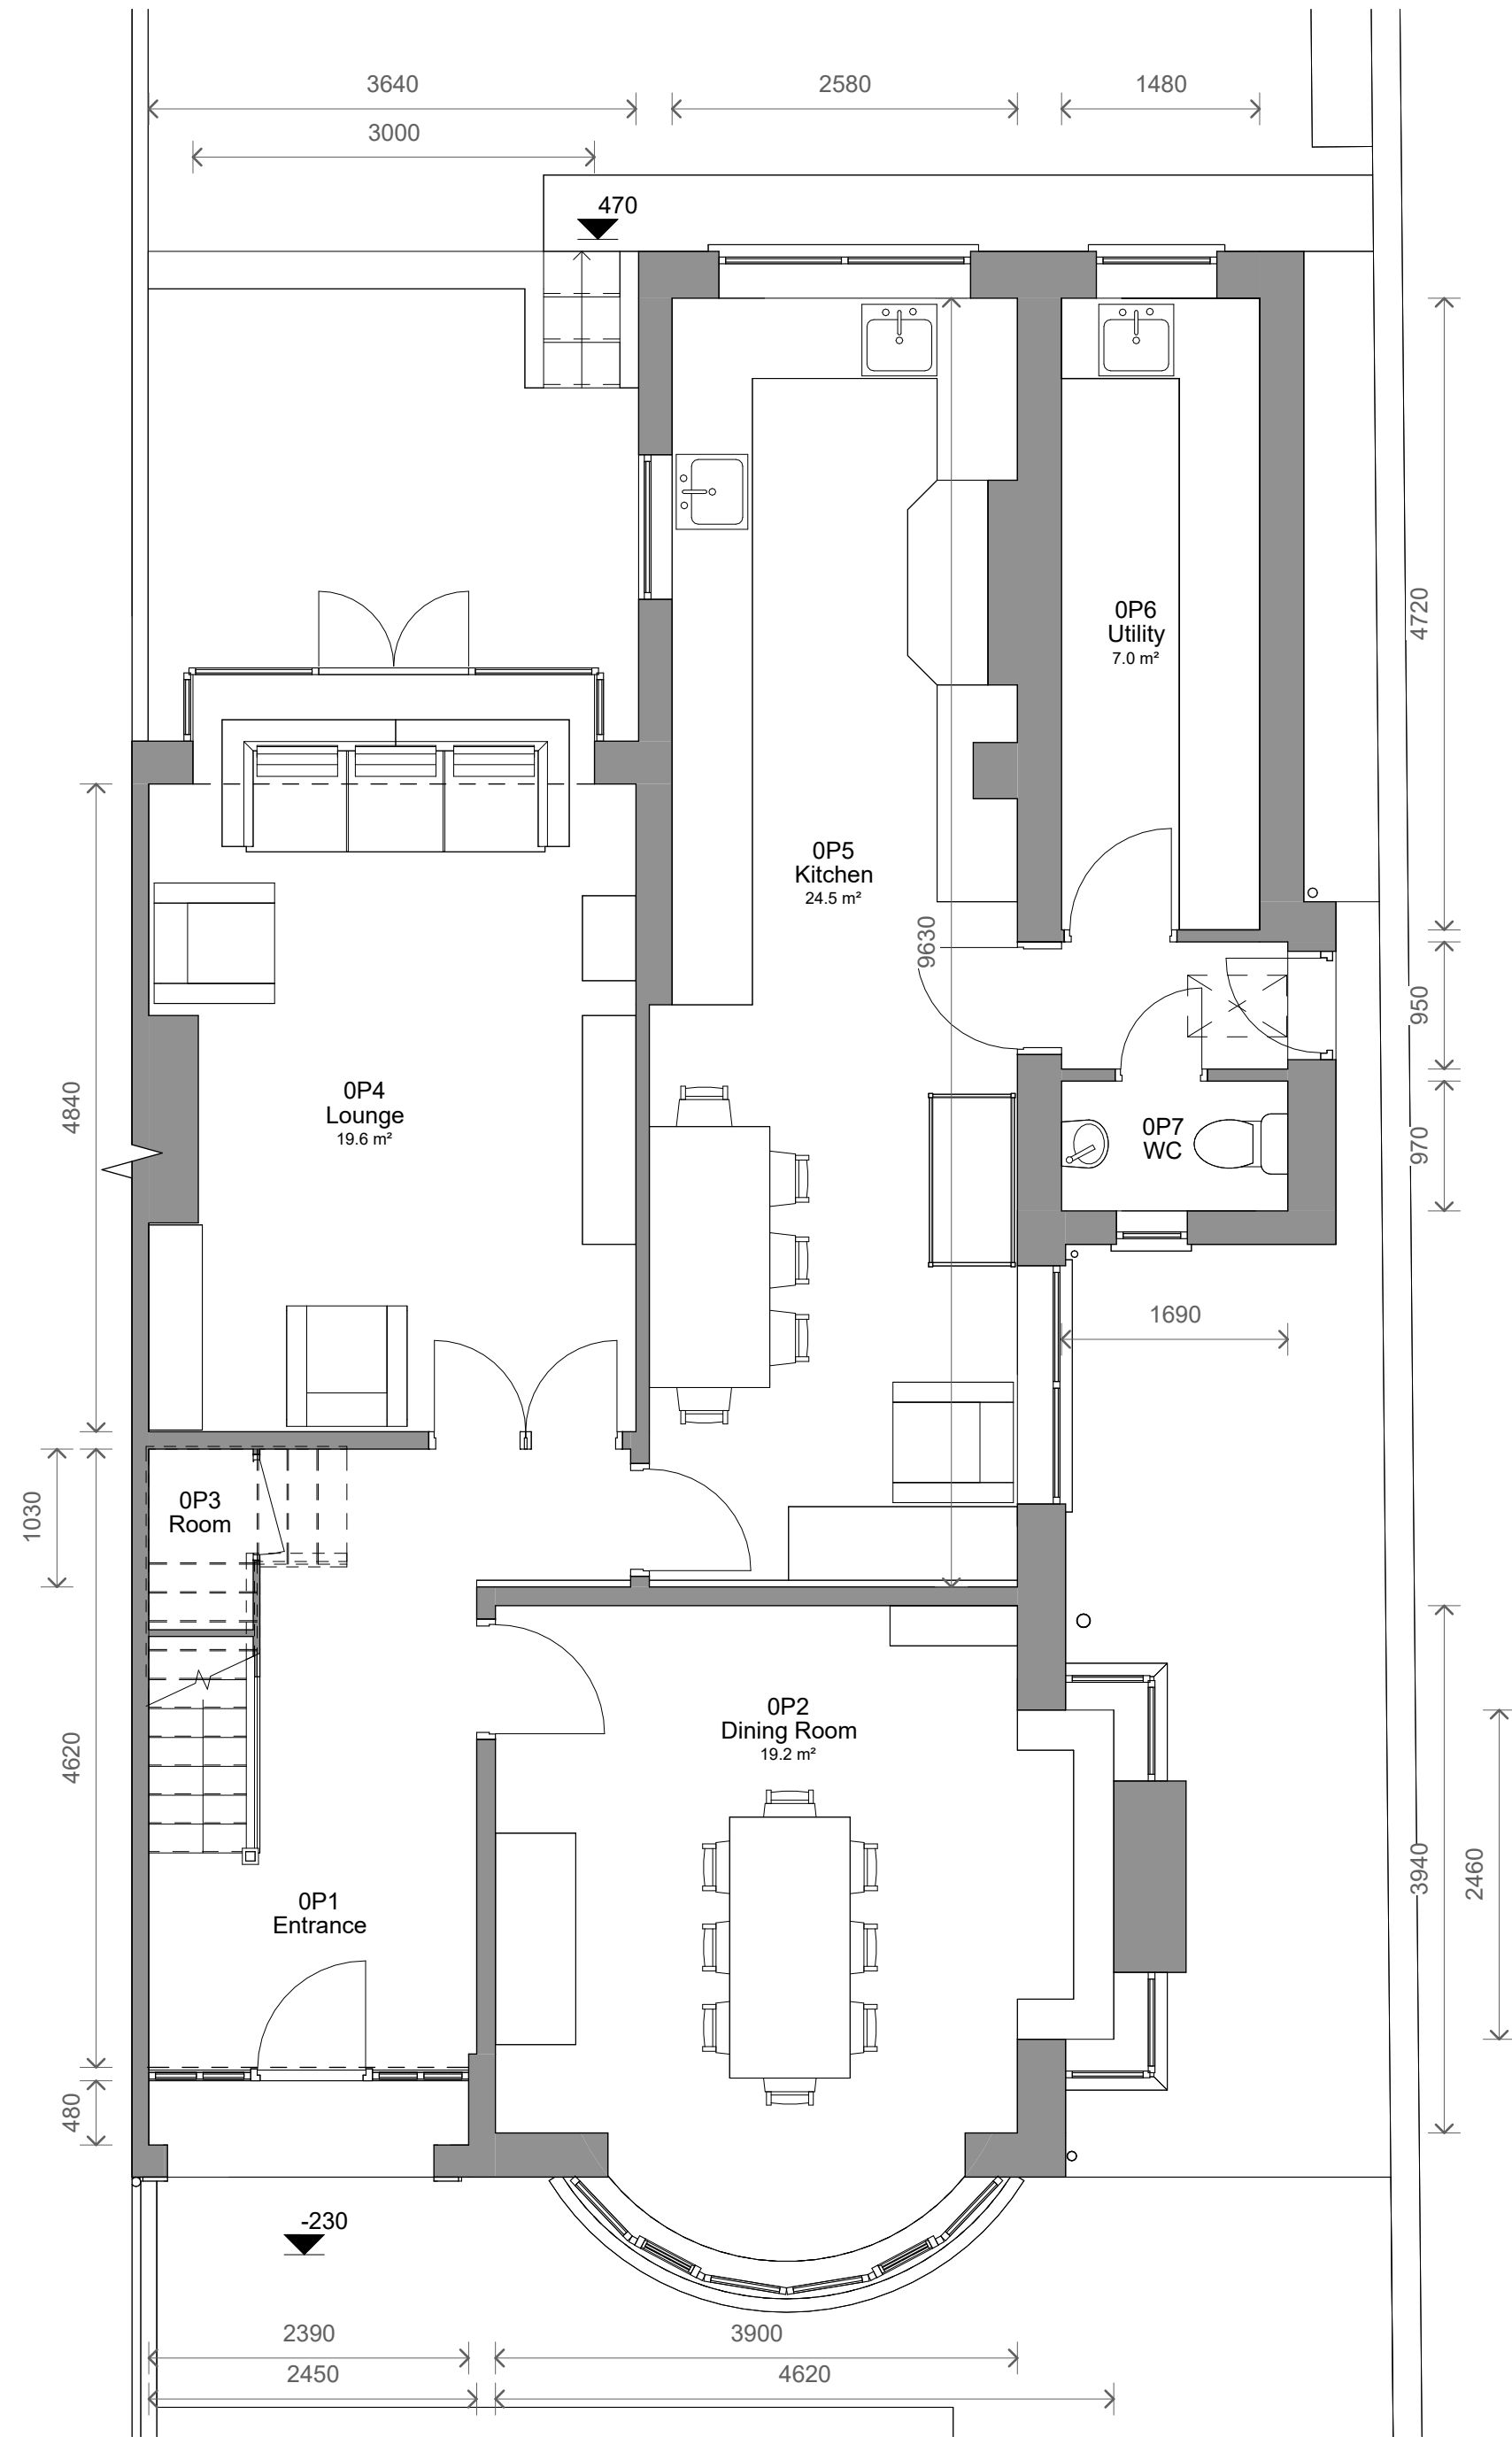


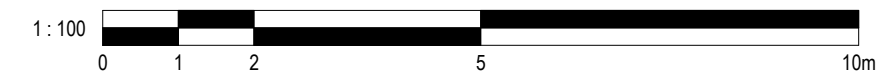

1 Level 0 - Proposed
1 : 50

2 Level 1 - Proposed
1 : 50

3 Level 2 - Proposed
1 : 50

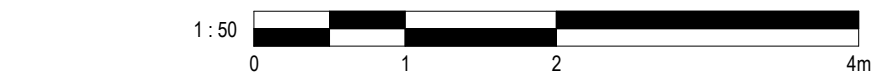

1	Revised Design	12/03/2025	JB
No.	Description	Date	Initial

PROJECT		79 Bishops Road	
TITLE		Proposed Plans	
STATUS		DESIGN	
DRAWN BY	DATE	SCALE (@ A1)	
JB	25/02/2025	1 : 50	
PROJECT NUMBER	DRAWING NUMBER	REV	
GSS25004.1	003A	1	
GOLD SKETCH			
S T U D I O S			
www.goldsketch.co.uk		info@goldsketch.co.uk 0161 792 9595	
NOTES ©COPYRIGHT - ALL RIGHTS RESERVED THIS DRAWING MUST NOT BE REPRODUCED WITHOUT PRIOR WRITTEN CONSENT. DRAWING TO BE USED FOR THE STATUS INDICATED ONLY. ALL DIMENSIONS AND SETTING OUT SHALL BE CHECKED AND CONFIRMED ON SITE. ANY DISCREPANCIES TO BE REPORTED TO THE RESPECTIVE PRIOR TO THE COMMENCEMENT OF ANY WORK. ALL WORK AND MATERIALS TO BE IN ACCORDANCE WITH CURRENT BUILDING LEGISLATION RELEVANT CODES OF PRACTICE AND BRITISH STANDARDS. ALL DIMENSIONS ON THIS DRAWING ARE IN MILLIMETRES UNLESS OTHERWISE STATED.			