


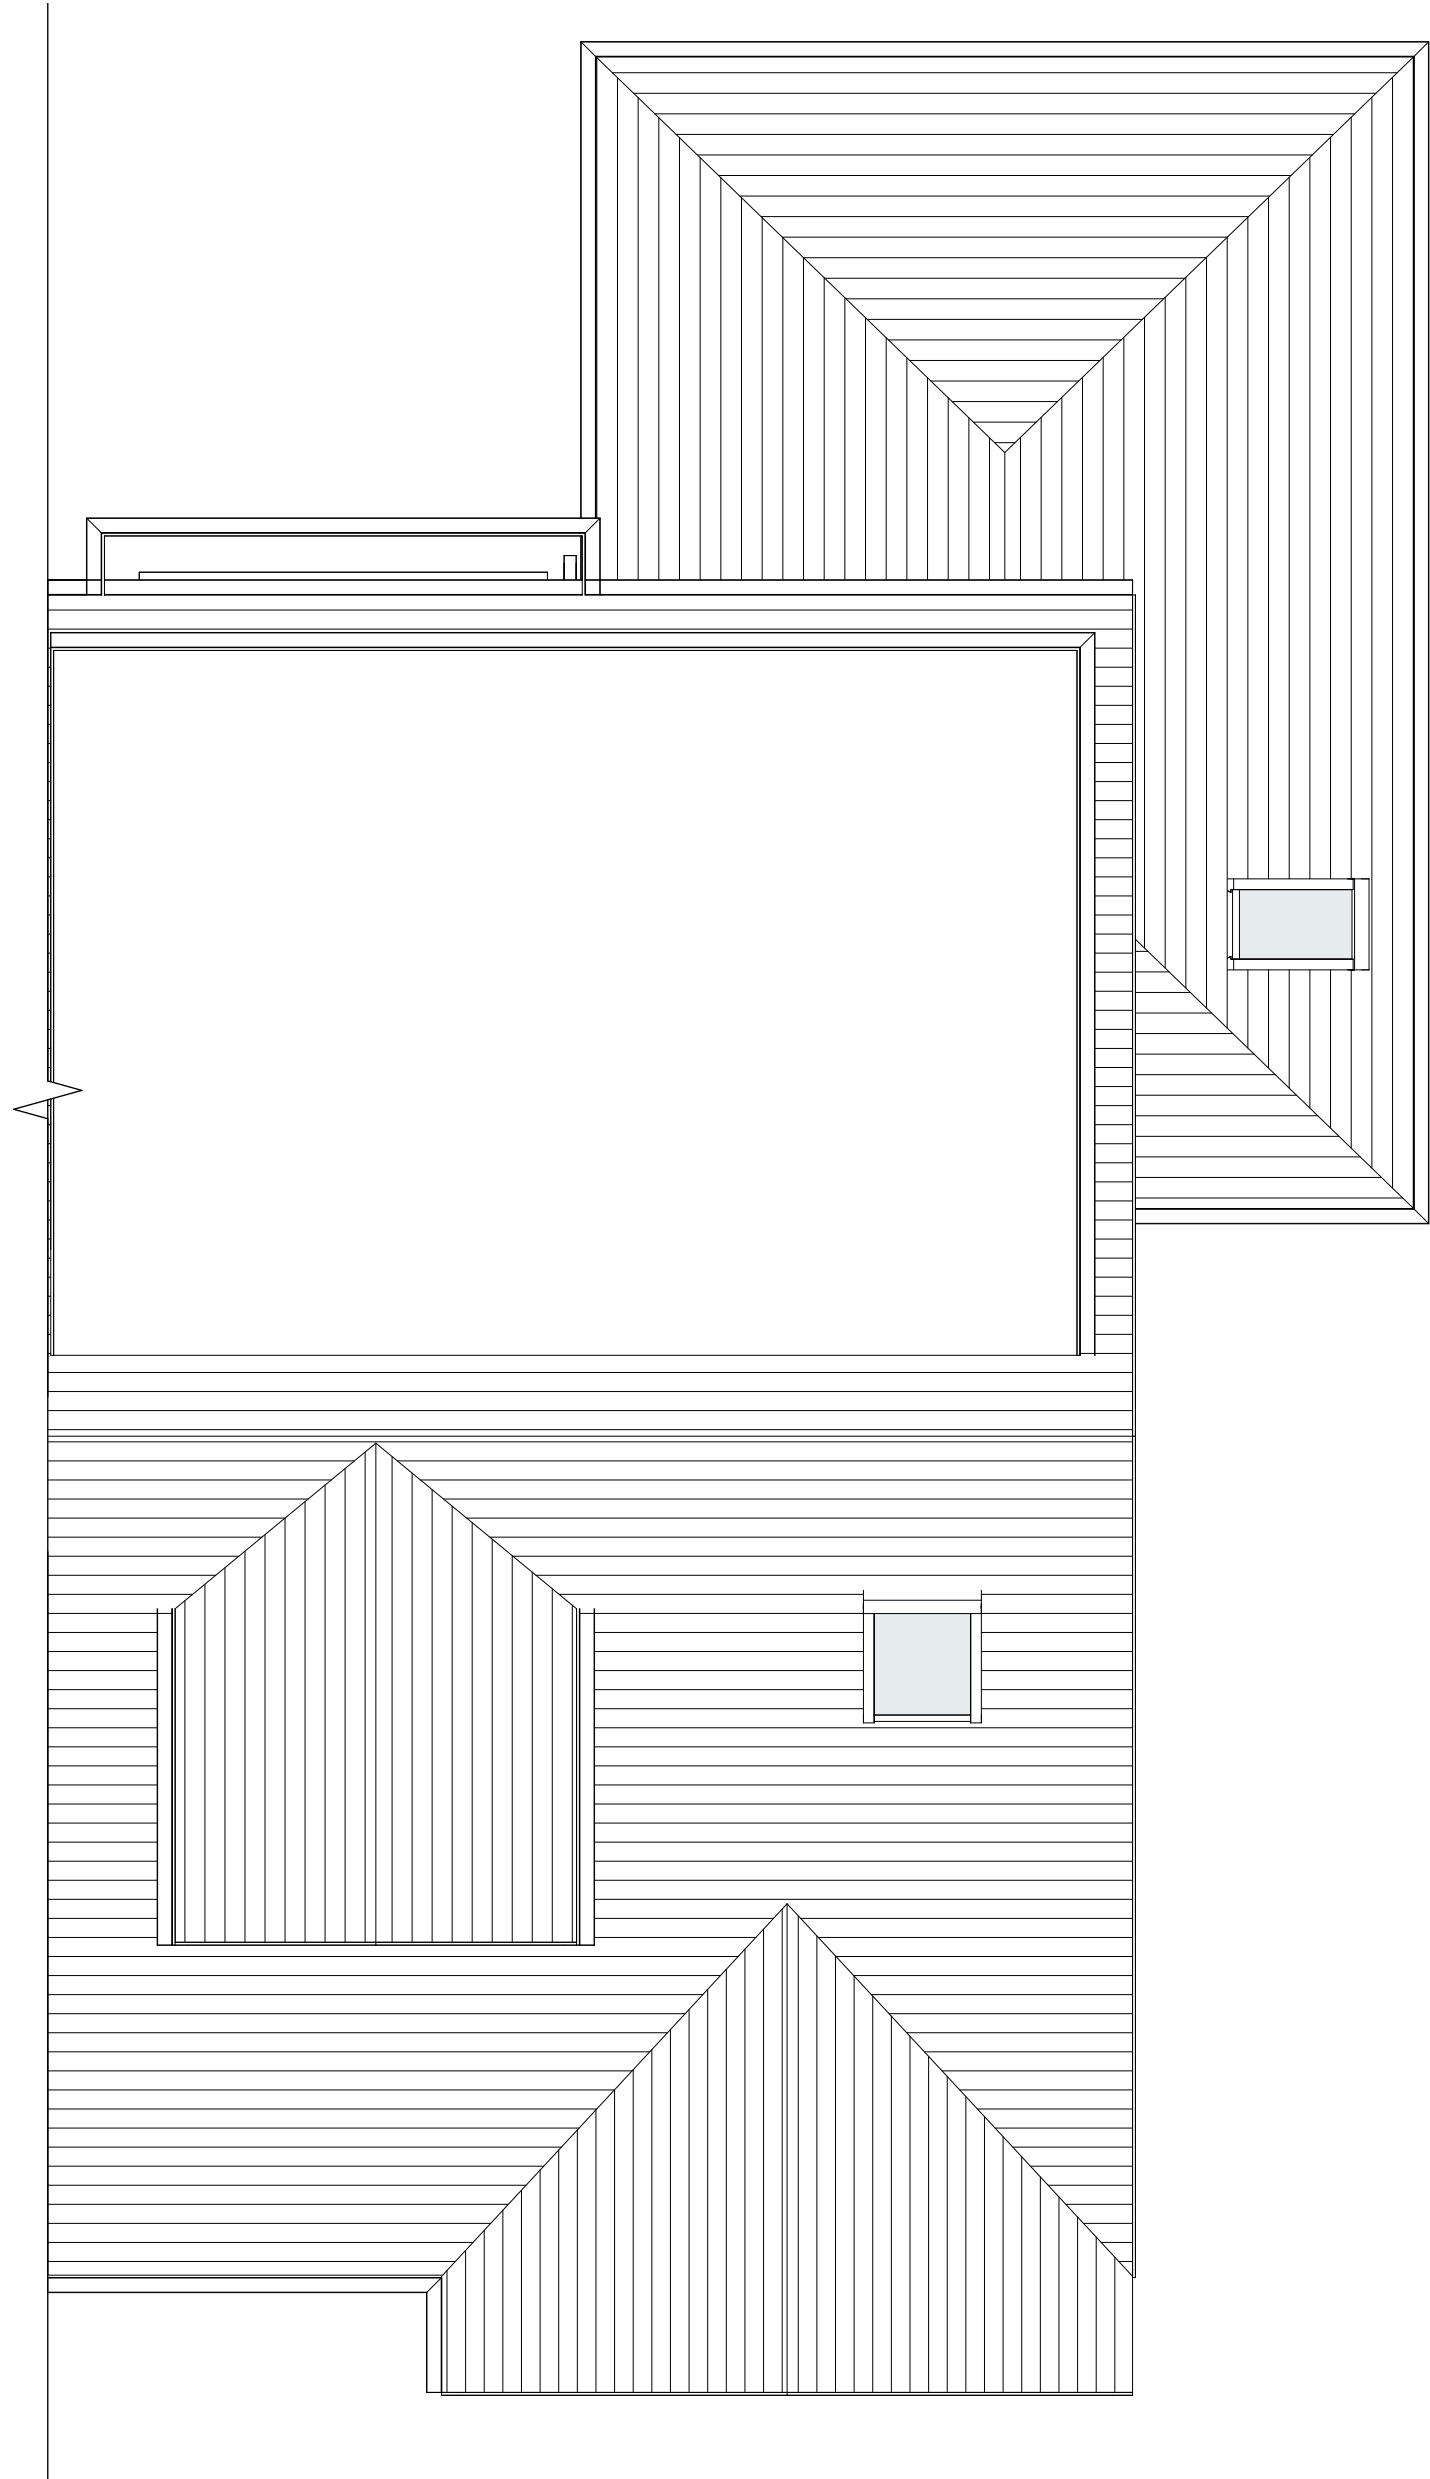


1 Level Roof - Proposed
1 : 50



2 Front - Proposed
1 : 100




3 Left Side - Proposed
1 : 100

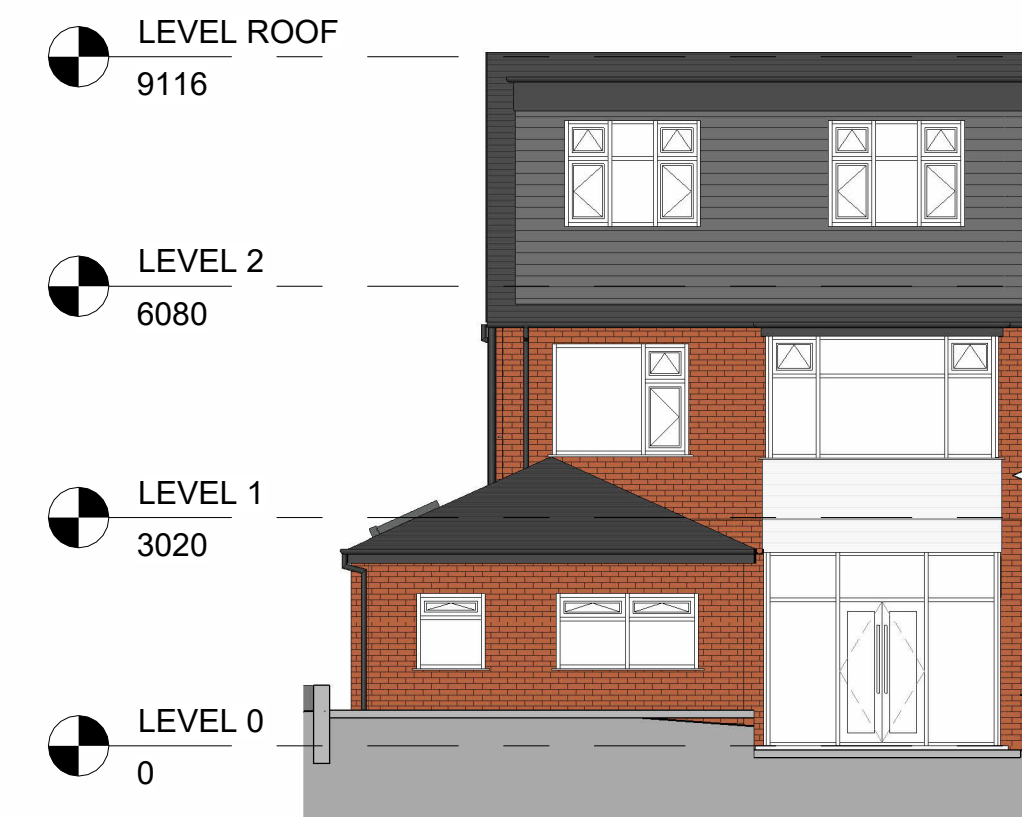

4 Rear - Proposed
1 : 100



5 Right Side - Proposed
1 : 100

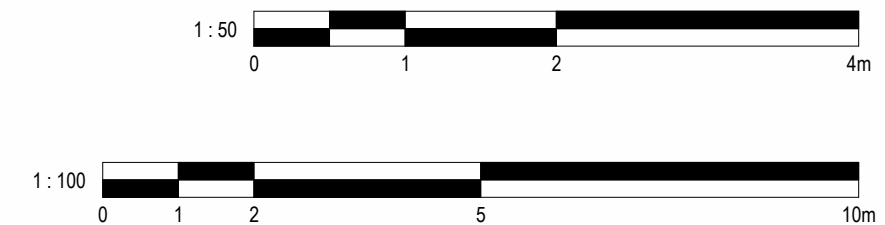

1	Revised Design	12/03/2025	JB
No.	Description	Date	Initial

PROJECT			79 Bishops Road		
TITLE			Proposed Elevations		
STATUS			DESIGN		
DRAWN BY	DATE	SCALE (@ A1)			
JB	25/02/2025	As indicated			
PROJECT NUMBER		DRAWING NUMBER		REV	
GSS25004.1		003B		1	
GOLD SKETCH S T U D I O S www.goldsketch.co.ukinfo@goldsketch.co.uk0161 792 9595					
NOTES © COPYRIGHT - ALL RIGHTS RESERVED. THIS DRAWING MUST NOT BE REPRODUCED WITHOUT PRIOR WRITTEN CONSENT. DRAWING TO BE USED FOR THE STATUS INDICATED ONLY. ALL DIMENSIONS AND SETTING OUT SHALL BE CHECKED AND CONFIRMED ON SITE. ANY DISCREPANCIES TO BE REPORTED TO THE ENGINEERING PRIOR TO THE COMMENCEMENT OF ANY WORK. ALL WORK AND MATERIALS TO BE IN ACCORDANCE WITH CURRENT BUILDING LEGISLATION, RELEVANT CODES OF PRACTICE AND BRITISH STANDARDS. ALL DIMENSIONS ON THIS DRAWING ARE IN MILLIMETRES UNLESS OTHERWISE STATED.					