




1. Front - Existing  
1 : 100

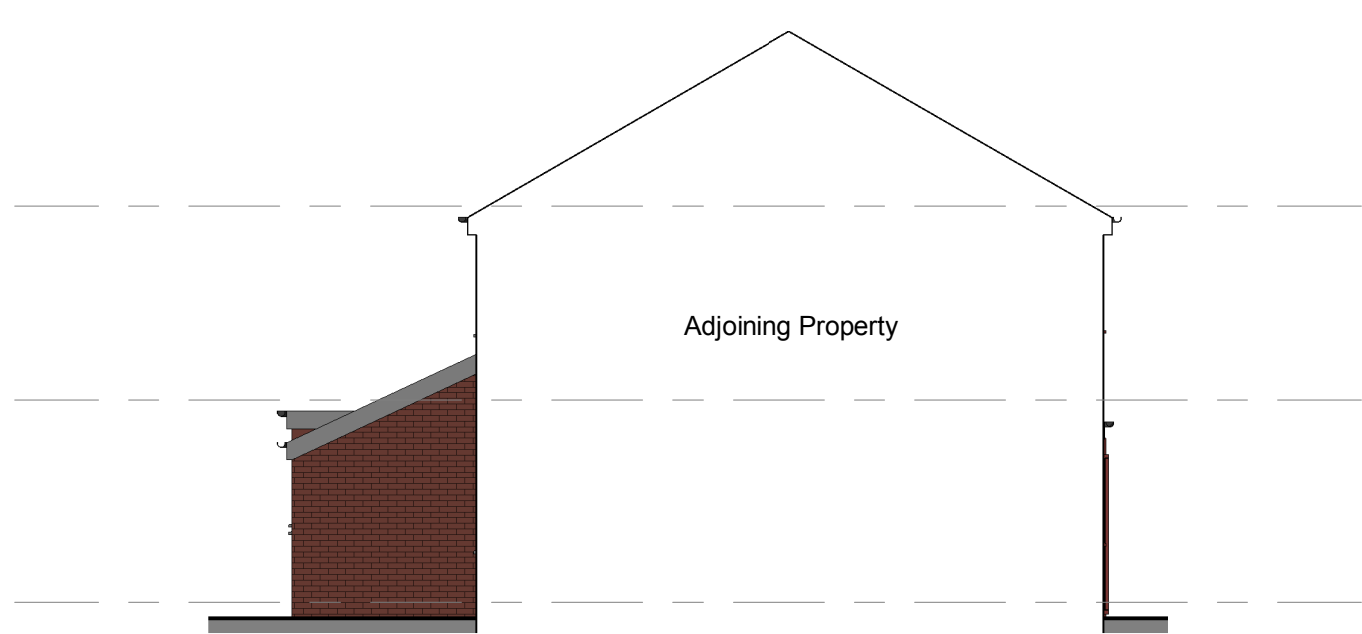


2. Left Side - Existing  
1 : 100



3. Rear - Existing  
1 : 100




4. Right Side - Existing  
1 : 100

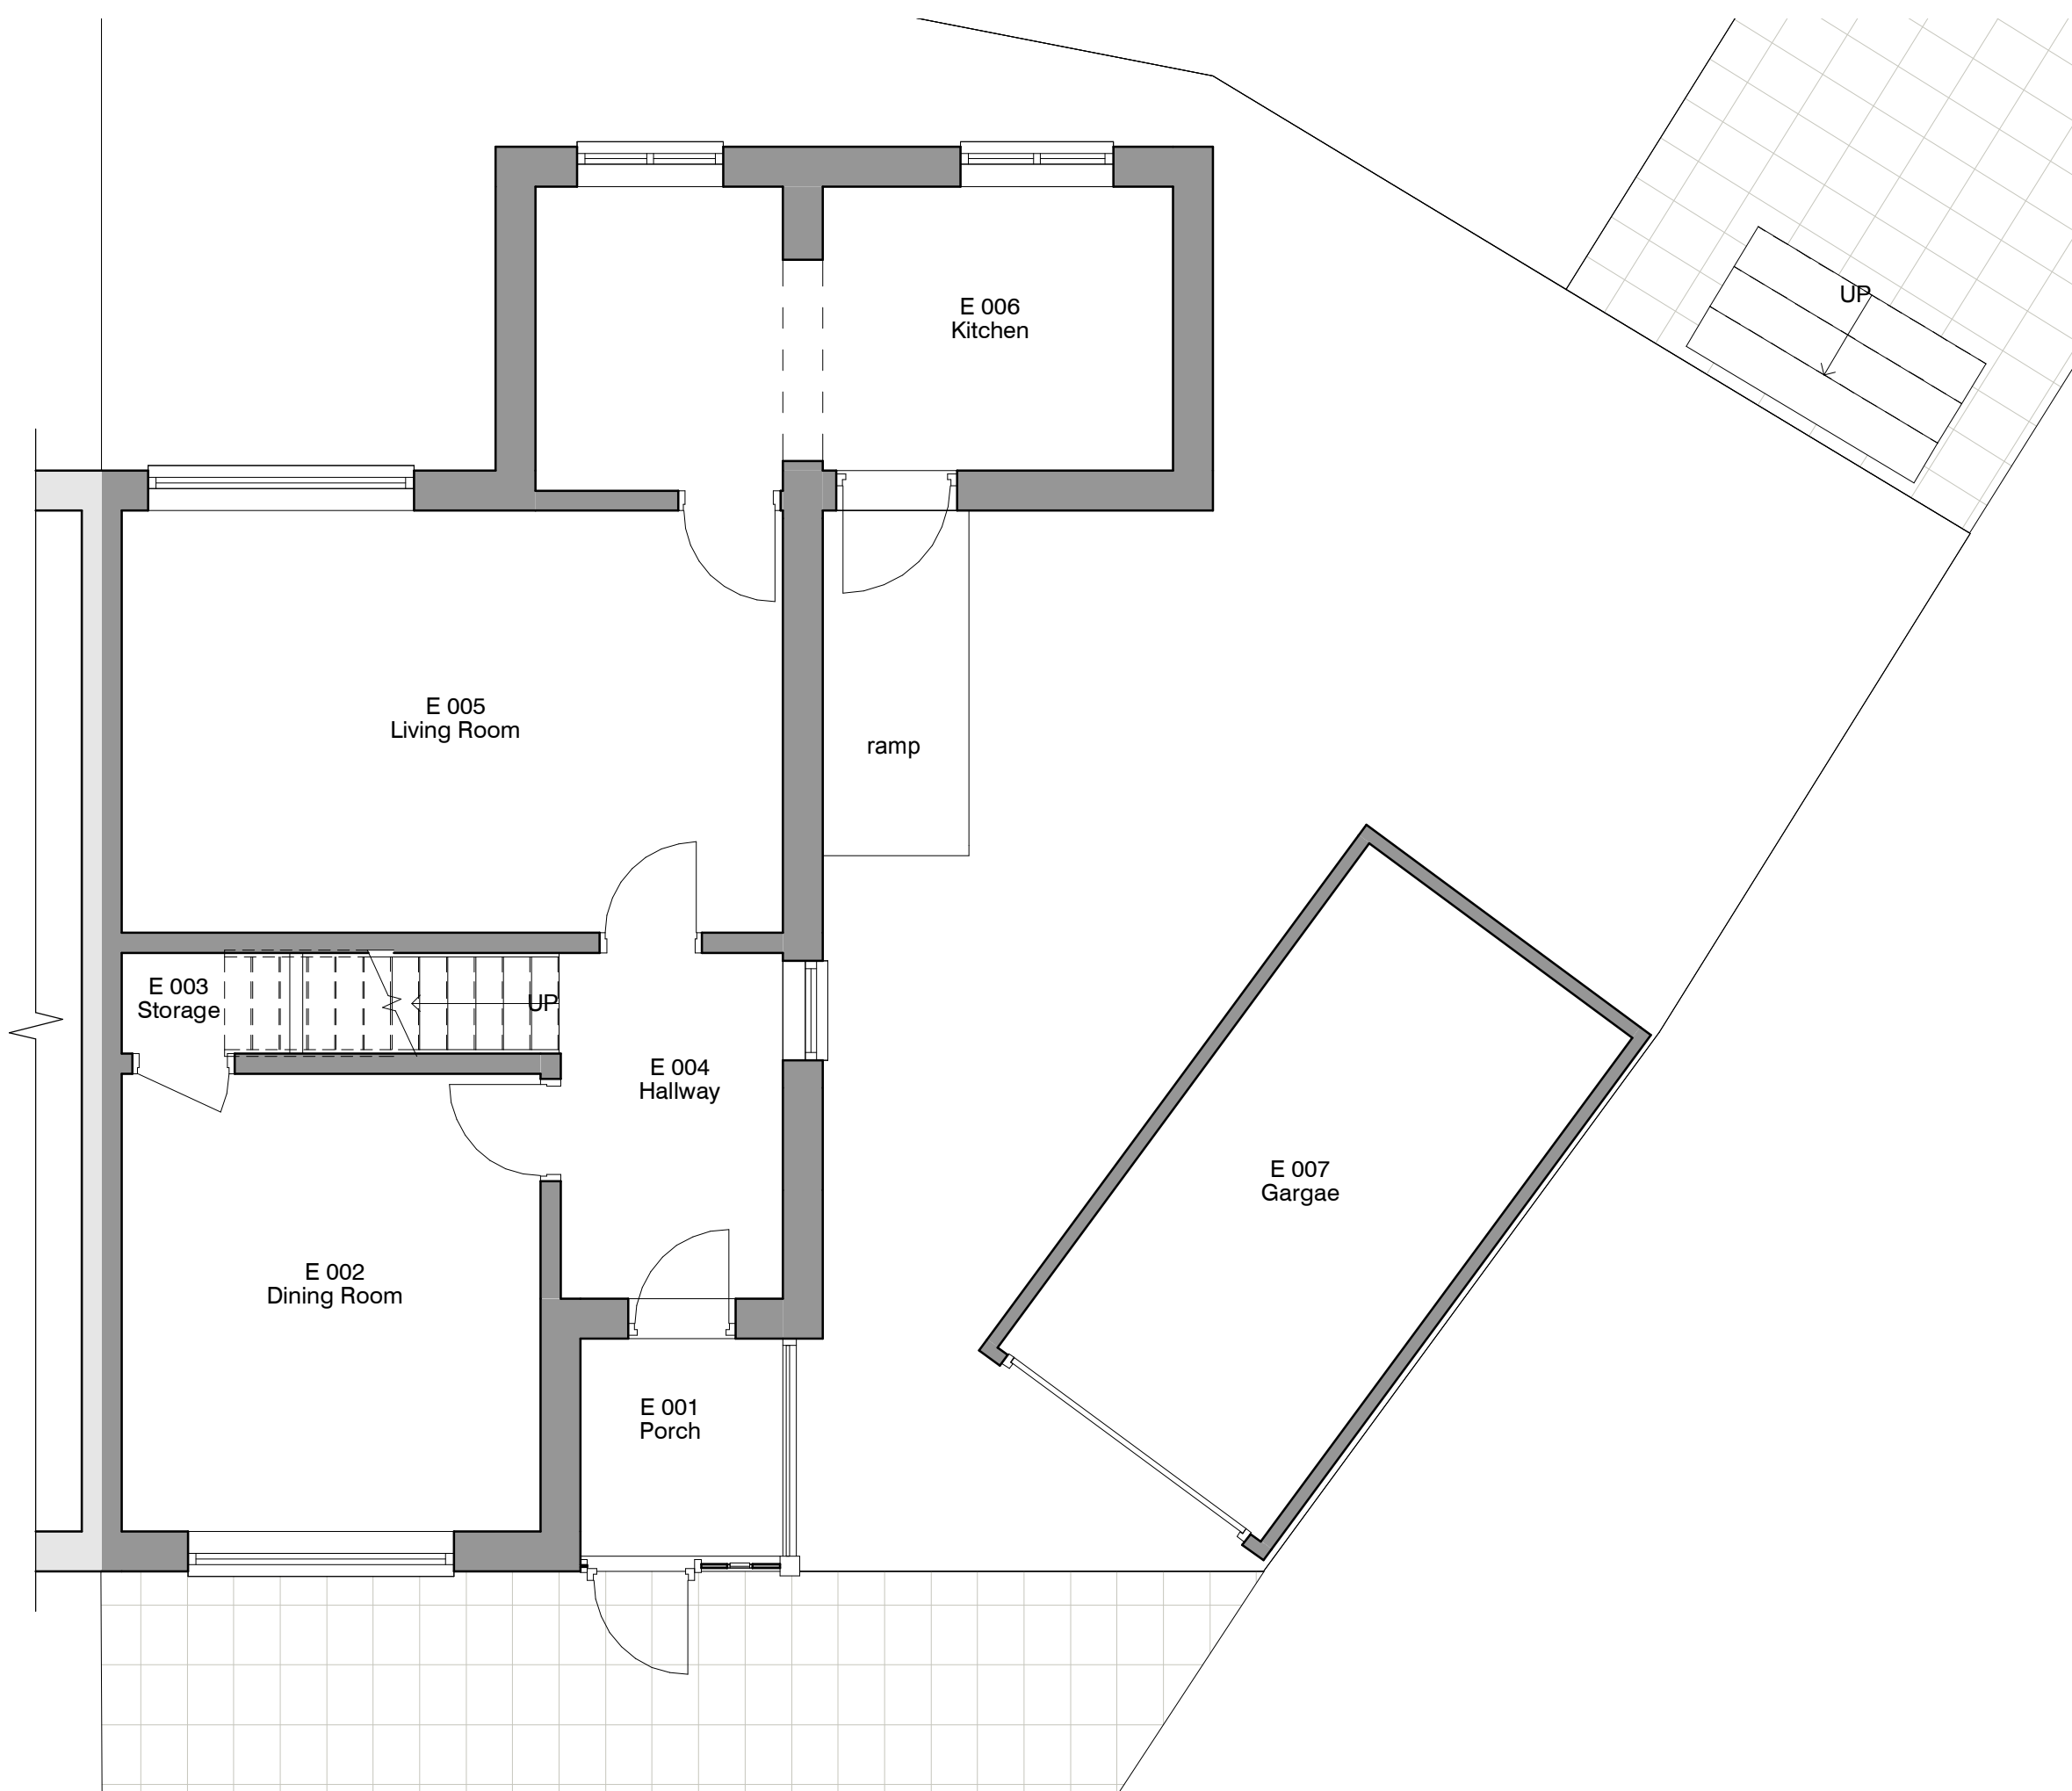

5. Level 0 - Existing  
1 : 50



6. Level 1 - Existing  
1 : 50

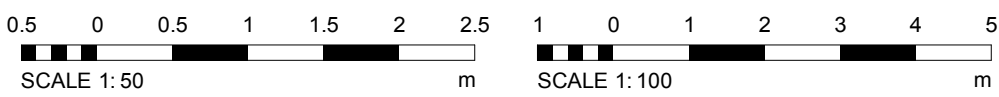

| REV   | DESCRIPTION | BY                            | DATE |
|---|-------------|-------------------------------|------|
| <div><div></div><div><div>RADNOR</div><div>ARCHITECTURE</div><div>PLANNING &amp; DESIGN</div></div></div> <div>office@radnorarchitecture.co.uk</div>   |             |                               |      |
| PROJECT   |             |                               |      |
| 22 Newington Avenue   |             |                               |      |
| PROJECT NO.   |             | RA25006                       |      |
| CLIENT   |             | E Haffner                     |      |
| DATE   |             | 29 JAN 2025                   |      |
| DRAWN BY   |             | ER                            |      |
| TITLE   |             | Existing Plans and Elevations |      |
| SHEET NO.   |             | REV.                          |      |
| 002.   |             |                               |      |
| SCALE @ A1   |             | As indicated                  |      |
| NOTES   |             |                               |      |
| <p>© COPYRIGHT. ALL RIGHTS RESERVED. NO PART OF THIS PUBLICATION MAY BE REPRODUCED, EITHER WHOLLY OR IN PART, WITHOUT THE WRITTEN PERMISSION OF RADNOR ARCHITECTURE. THE DESIGN, AS DEVELOPED AND SET OUT HEREIN, IS THE PROPERTY OF RADNOR ARCHITECTURE AND IS NOT TO BE REPRODUCED OR TRANSMITTED IN ANY FORM OR BY ANY MEANS, ELECTRONIC OR MECHANICAL, INCLUDING PHOTOCOPYING, RECORDING, OR BY ANY INFORMATION STORAGE AND RETRIEVAL SYSTEM, WITHOUT THE WRITTEN PERMISSION OF RADNOR ARCHITECTURE. THE DESIGN IS PROVIDED AS A GUIDE ONLY AND IS NOT TO BE USED FOR CONSTRUCTION WITHOUT THE WRITTEN PERMISSION OF RADNOR ARCHITECTURE. THE DESIGN IS NOT TO BE USED FOR CONSTRUCTION WITHOUT THE WRITTEN PERMISSION OF RADNOR ARCHITECTURE. THE DESIGN IS NOT TO BE USED FOR CONSTRUCTION WITHOUT THE WRITTEN PERMISSION OF RADNOR ARCHITECTURE.</p> |             |                               |      |