

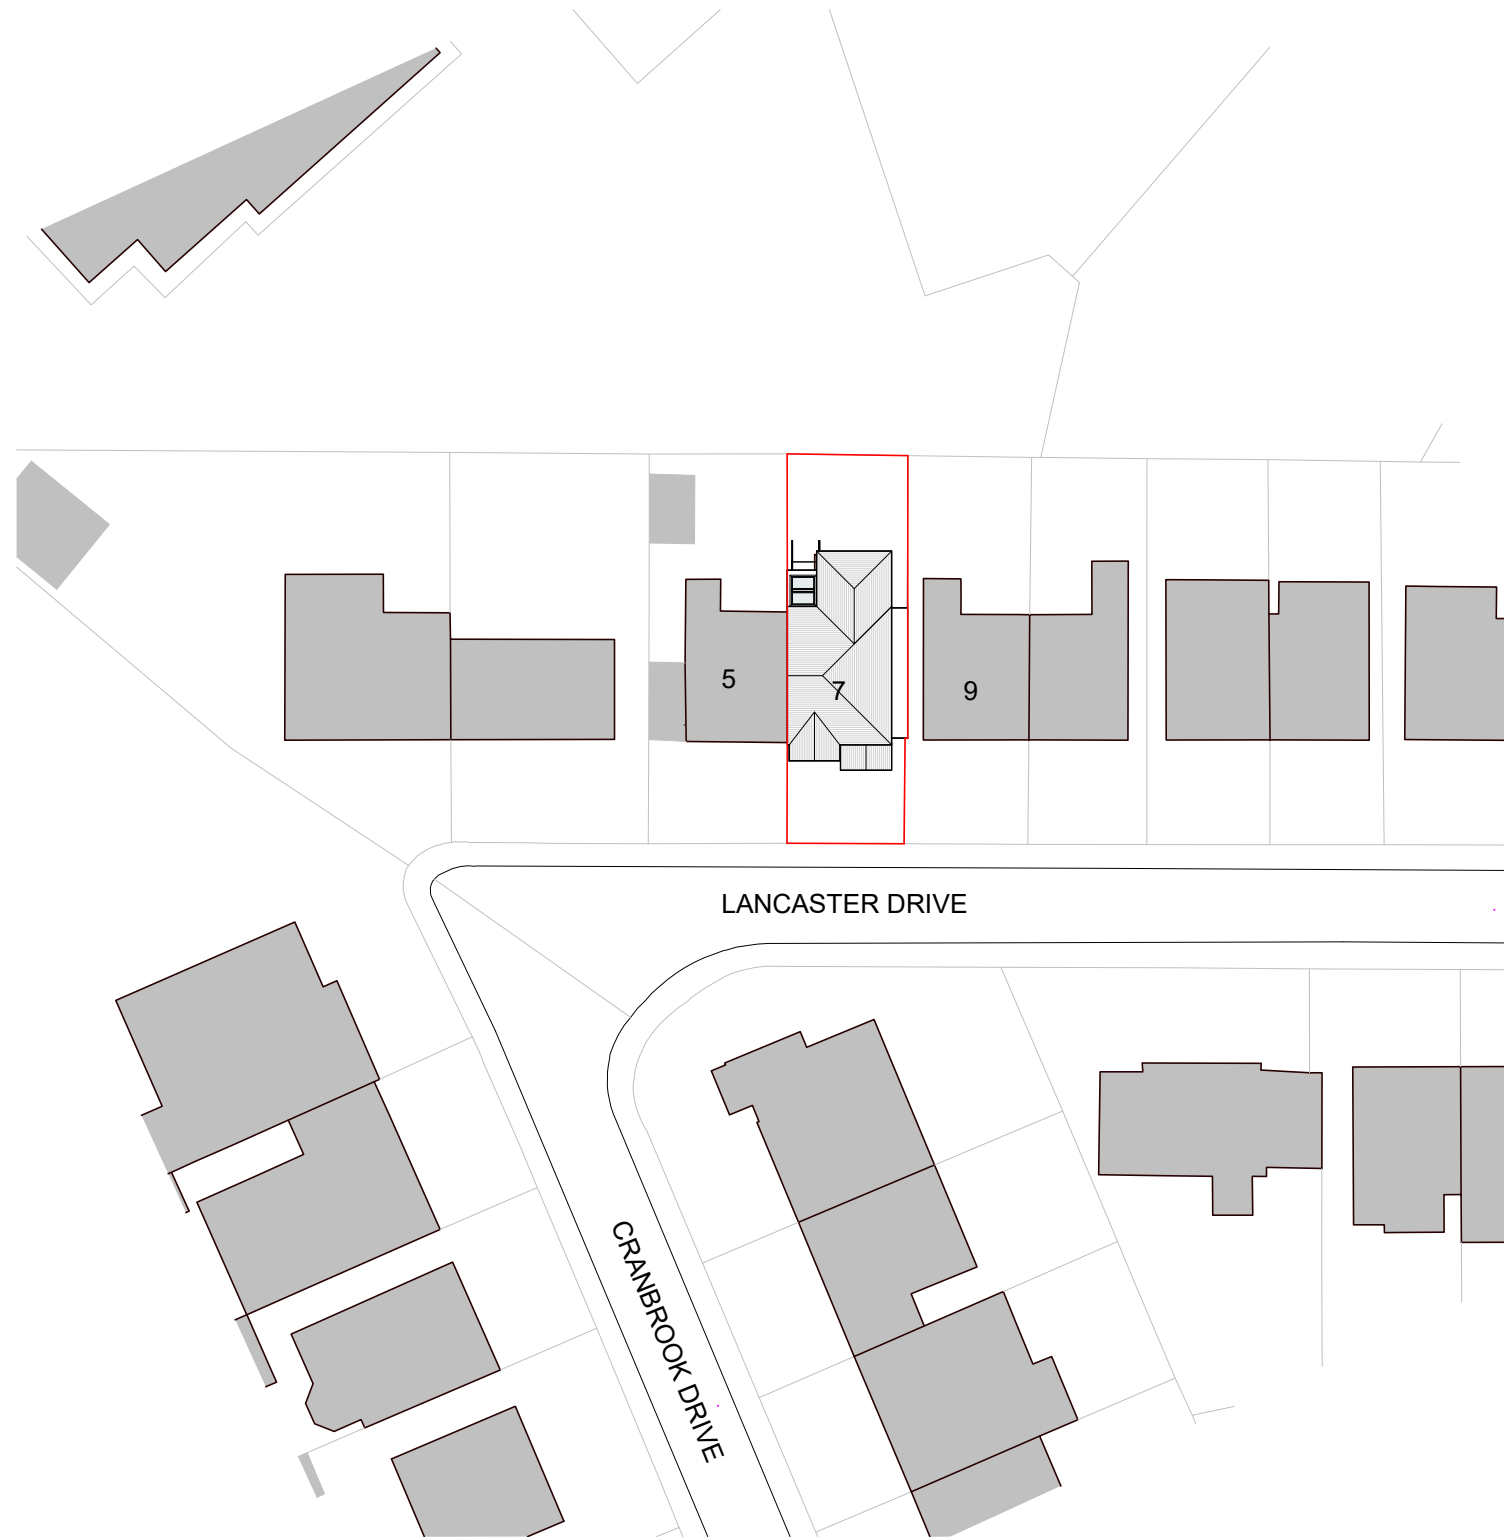
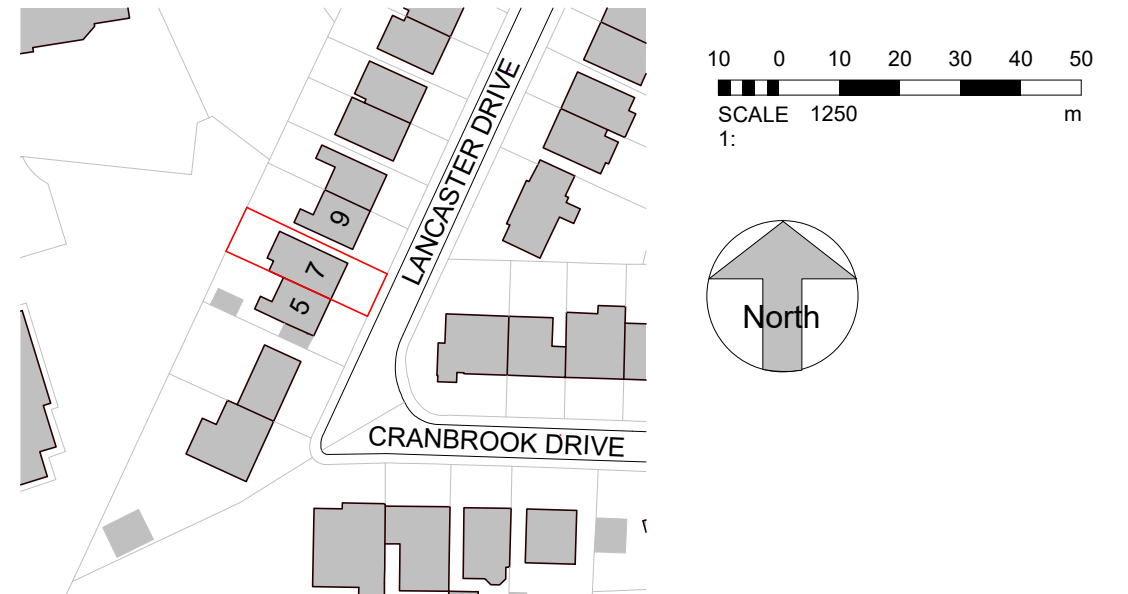


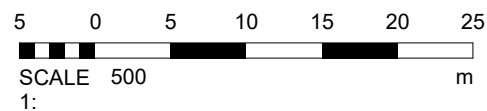

1 Site - Block Plan
1 : 500

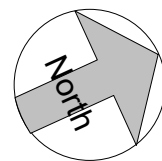

2 Site - Location Plan
1 : 1250

Site Boundary determined using OS DATA

Legend - Boundaries

Site Boundary —

PROJECT	7 Lancaster Drive	PROJECT NUMBER	GGS20048	DRAWING NUMBER	001	REV		GOLD SKETCH S T U D I O S www.goldsketch.co.ukinfo@goldsketch.co.uk0161 792 9595 NOTES © COPYRIGHT : ALL RIGHTS RESERVED. THIS DRAWING MUST NOT BE REPRODUCED WITHOUT PRIOR WRITTEN CONSENT. DRAWING TO BE USED FOR THE STATUS INDICATED ONLY. ALL DIMENSIONS AND SETTING OUT SHALL BE CHECKED AND CONFIRMED ON SITE. ANY DISCREPANCIES TO BE REPORTED TO THE DESIGNER PRIOR TO THE COMMENCEMENT OF ANY WORK. ALL WORK AND MATERIALS TO BE IN ACCORDANCE WITH CURRENT STATUTORY LEGISLATION, RELEVANT CODES OF PRACTICE AND BRITISH STANDARDS. ALL DIMENSIONS ON THIS DRAWING ARE IN MILLIMETRES (UNLESS OTHERWISE STATED).
TITLE	Site - Location and Block Plan	DRAWN BY	SG	DATE	18/09/2020	SCALE (@ A1)	As indicated	
CLIENT	Benjy & Emily Rickman							
						No.	Description	Date
						STATUS	PLANNING	