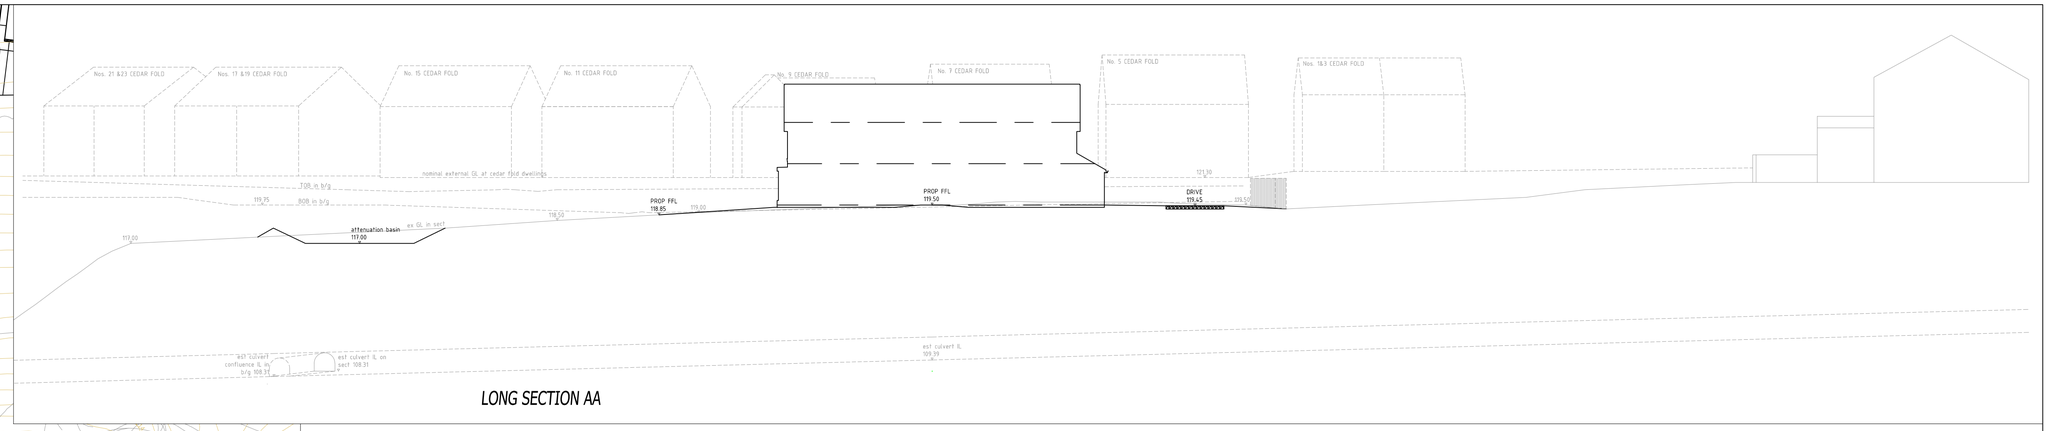

LONG SECTION AA

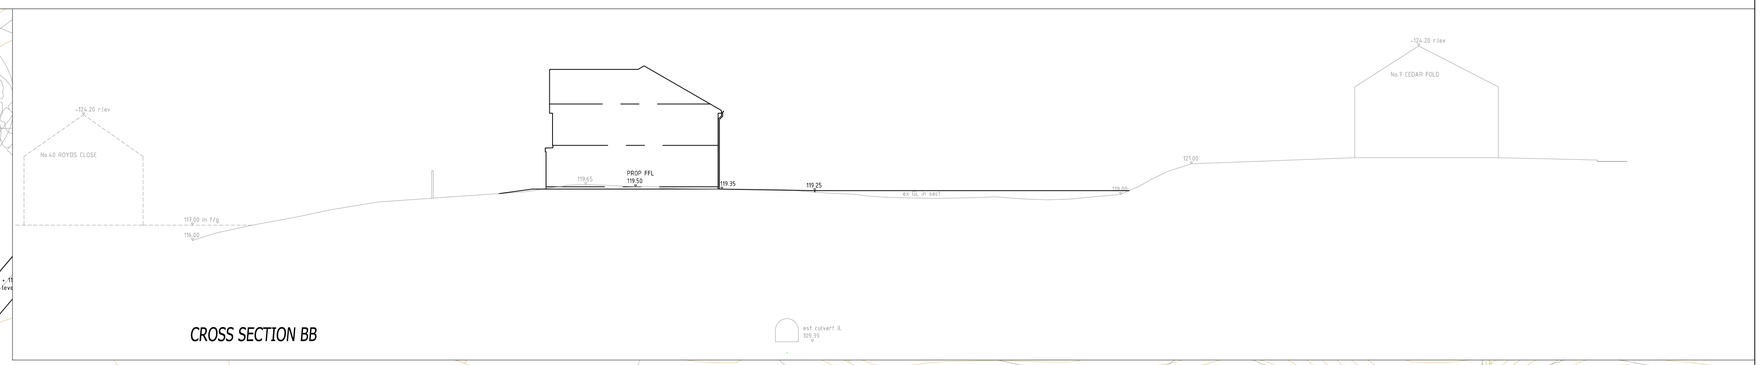

CROSS SECTION BB

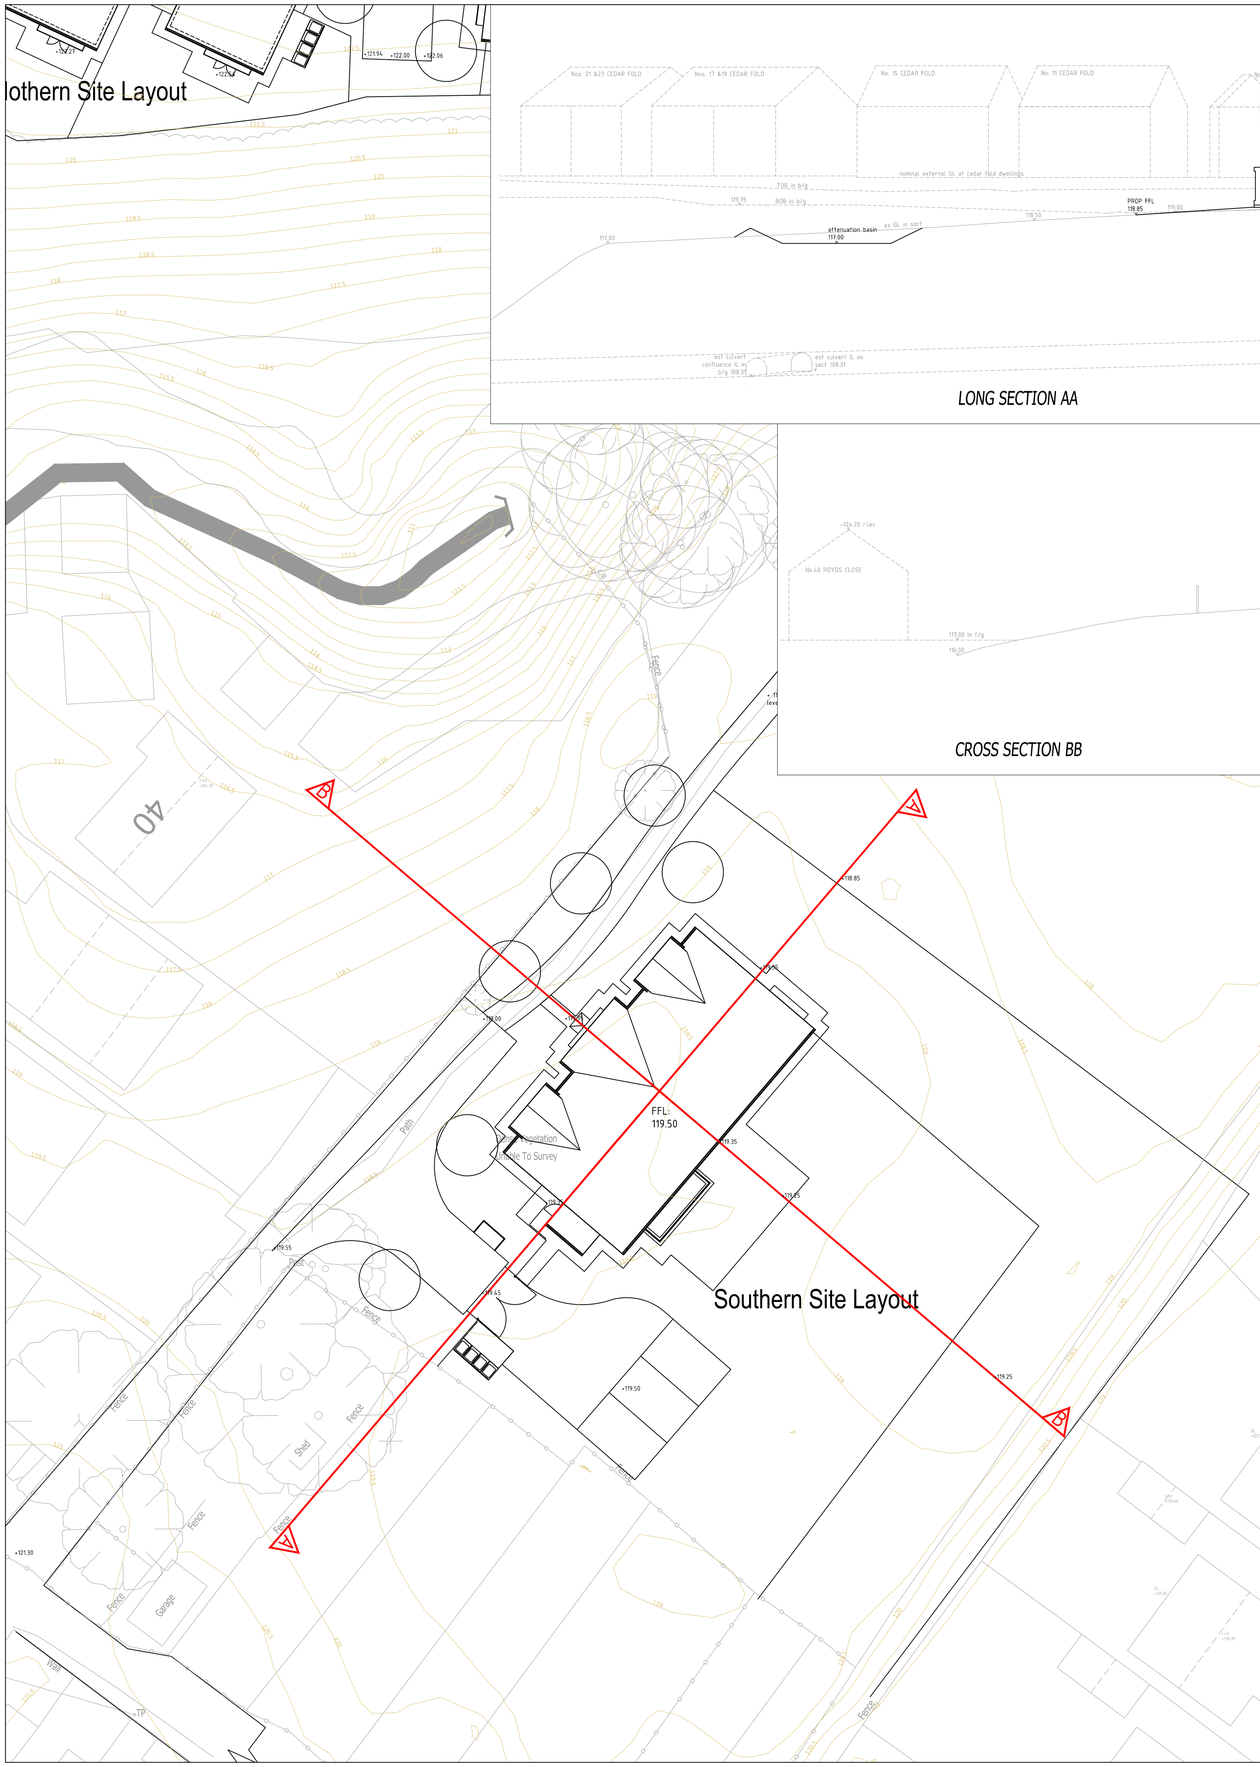

Southern Site Layout

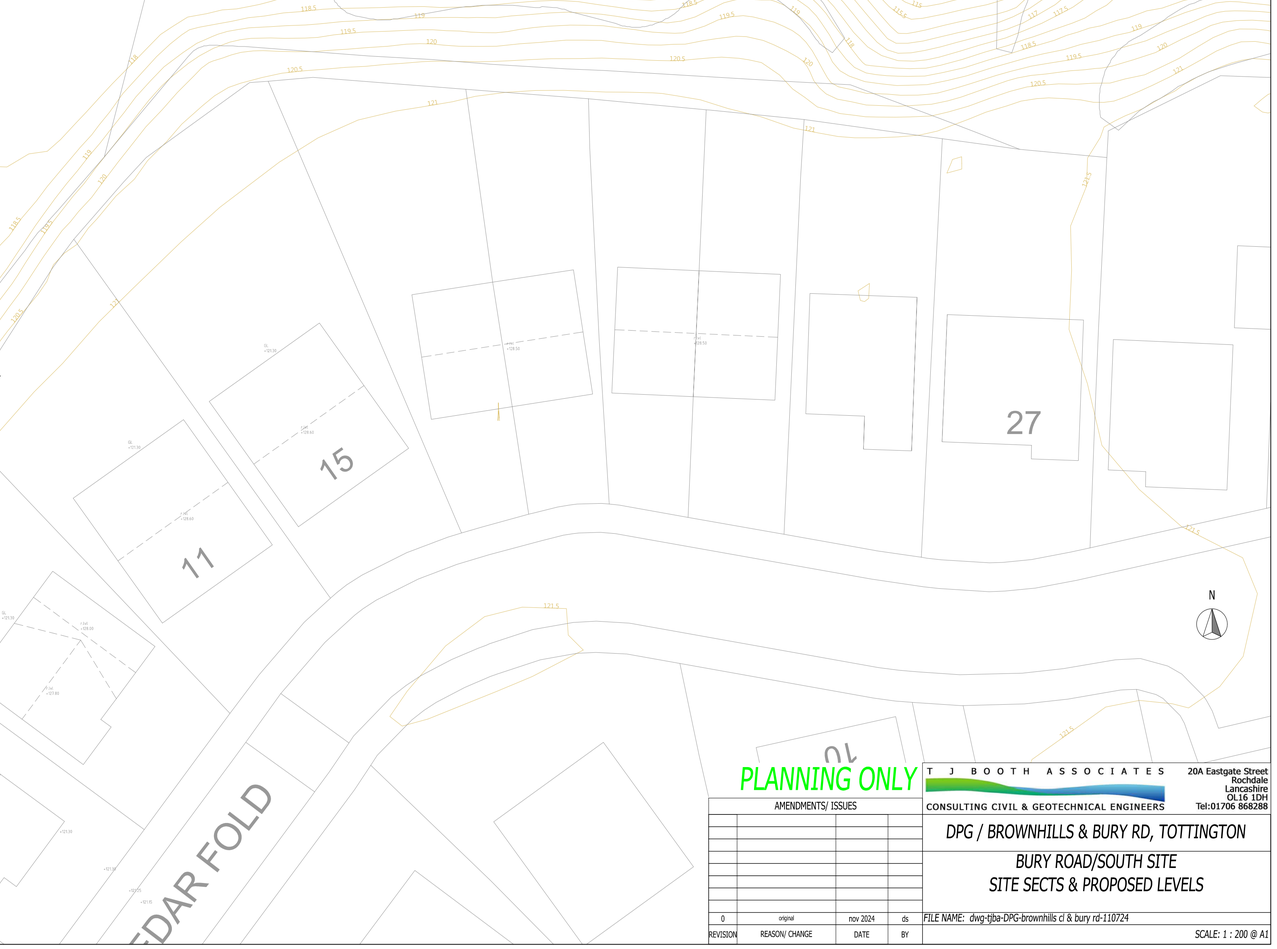

PLANNING ONLY

T J BOOTH ASSOCIATES
CONSULTING CIVIL & GEOTECHNICAL ENGINEERS
20A Eastgate Street
Rochdale
Lancashire
OL16 1DH
Tel:01706 868288

AMENDMENTS/ ISSUES

REVISION	REASON/ CHANGE	DATE	BY
0	original	nov 2024	ds

DPG / BROWNHILLS & BURY RD, TOTTINGTON

BURY ROAD/SOUTH SITE
SITE SECTS & PROPOSED LEVELS

FILE NAME: dwg-tjba-DPG-brownhills cl & bury rd-110724

SCALE: 1 : 200 @ A1