



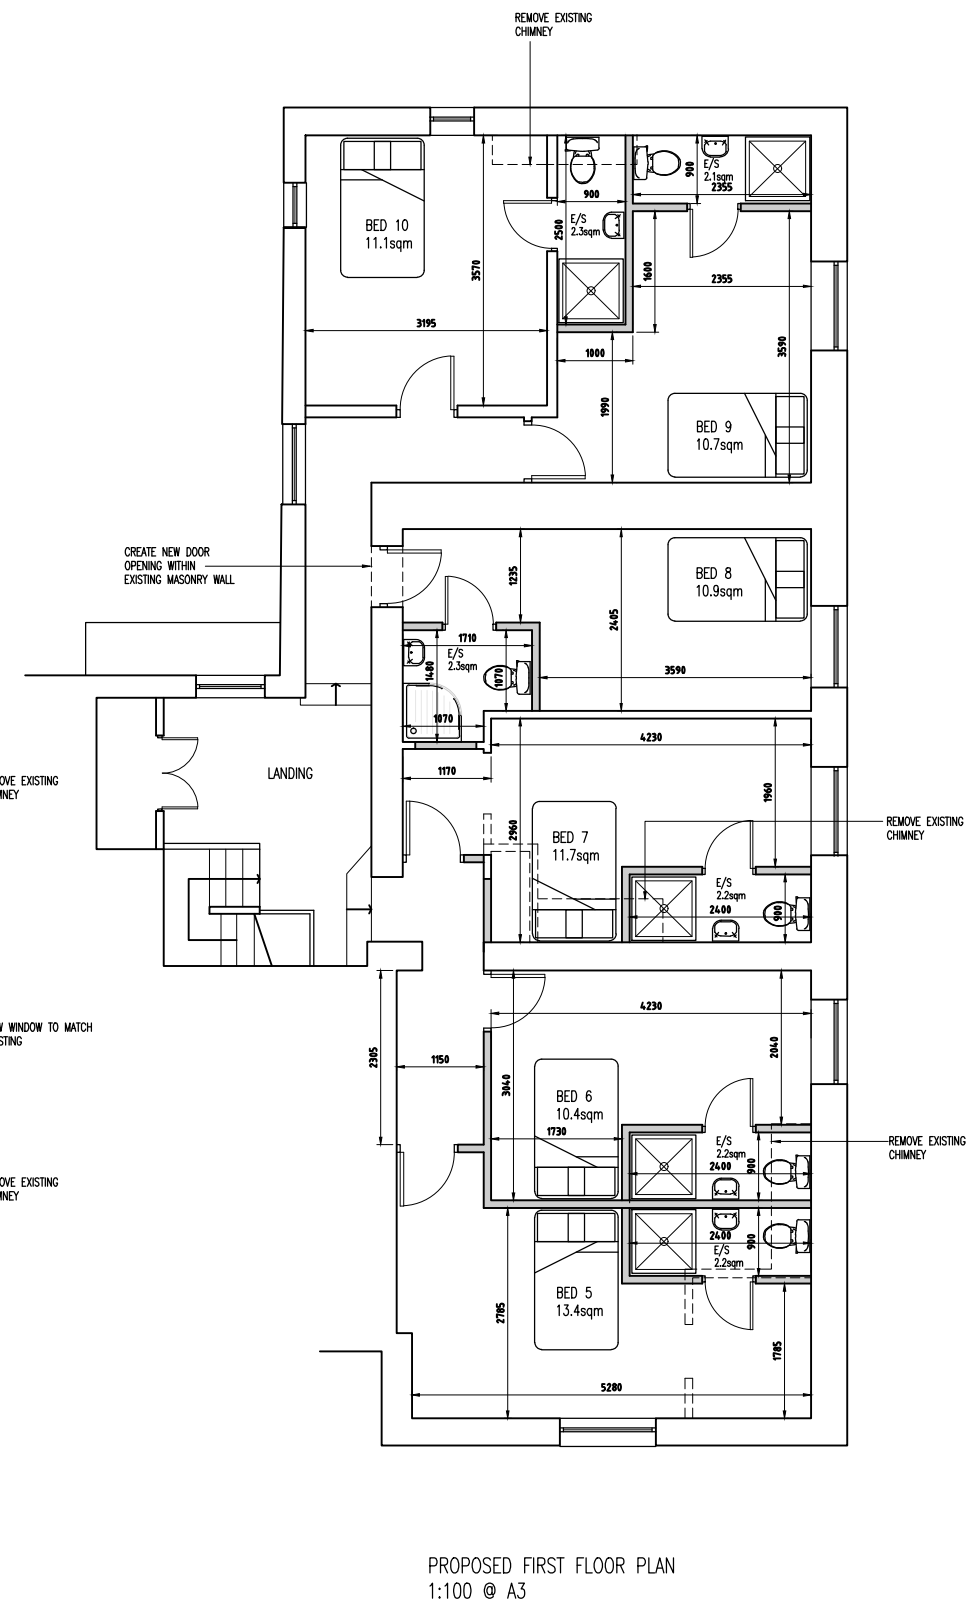

P2	Amendments to Kitchen/dining/living	08.04.24	MG
P1	Amendments to GF plan layout	08.04.24	MG
Rev	Amendments	Date	Ints

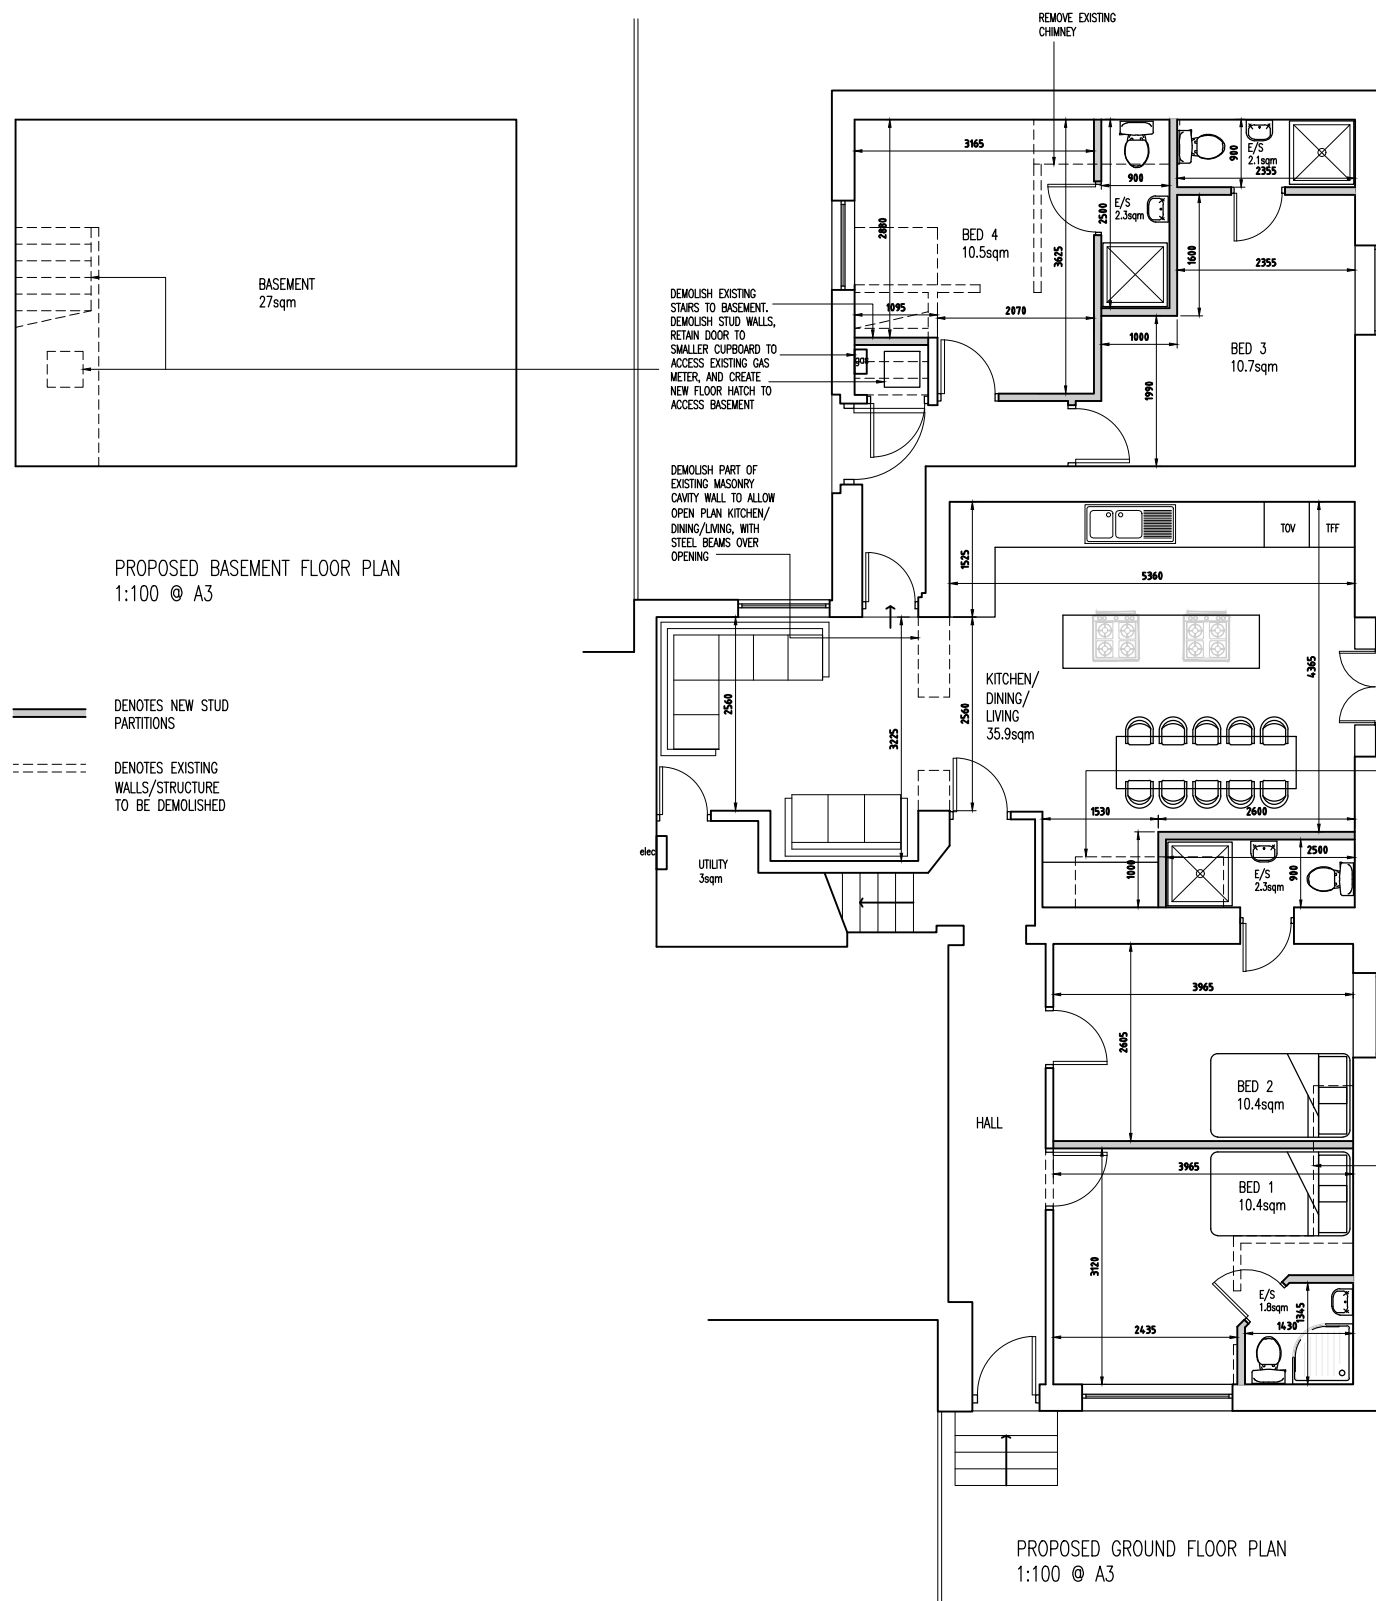

Mark Gordon
Design + Associates

Project

2 FERNGROVE HOUSE
BURY. BL9 7LS

Drawing Title
PROPOSED FLOOR LAYOUTS

Drawn TW	Checked _
Date JAN 2024	Scale 1 : 100
Drawing No. 2FH/203/PL	Rev. P2