




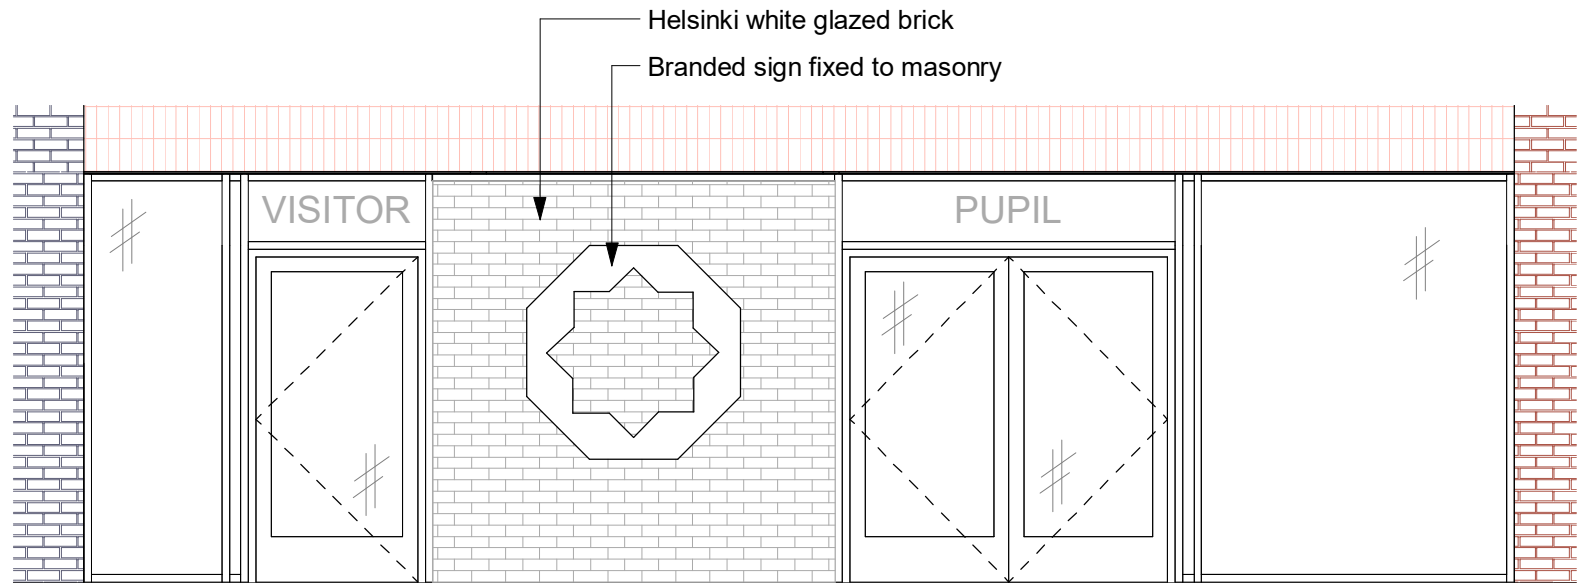



1 Front Entrance Elevation 1
1 : 50

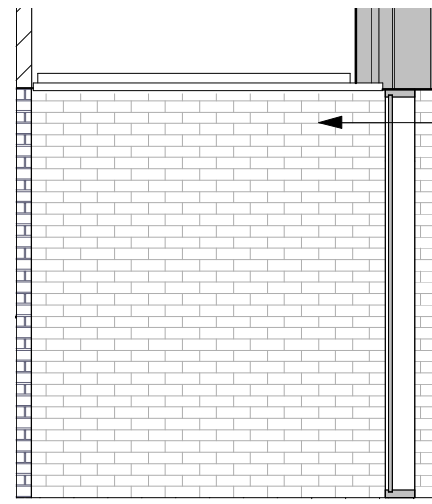

2 Front Entrance Elevation 2
1 : 50

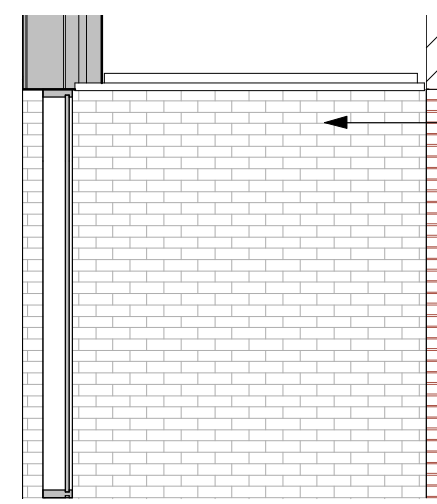

3 Front Entrance Elevation 3
1 : 50

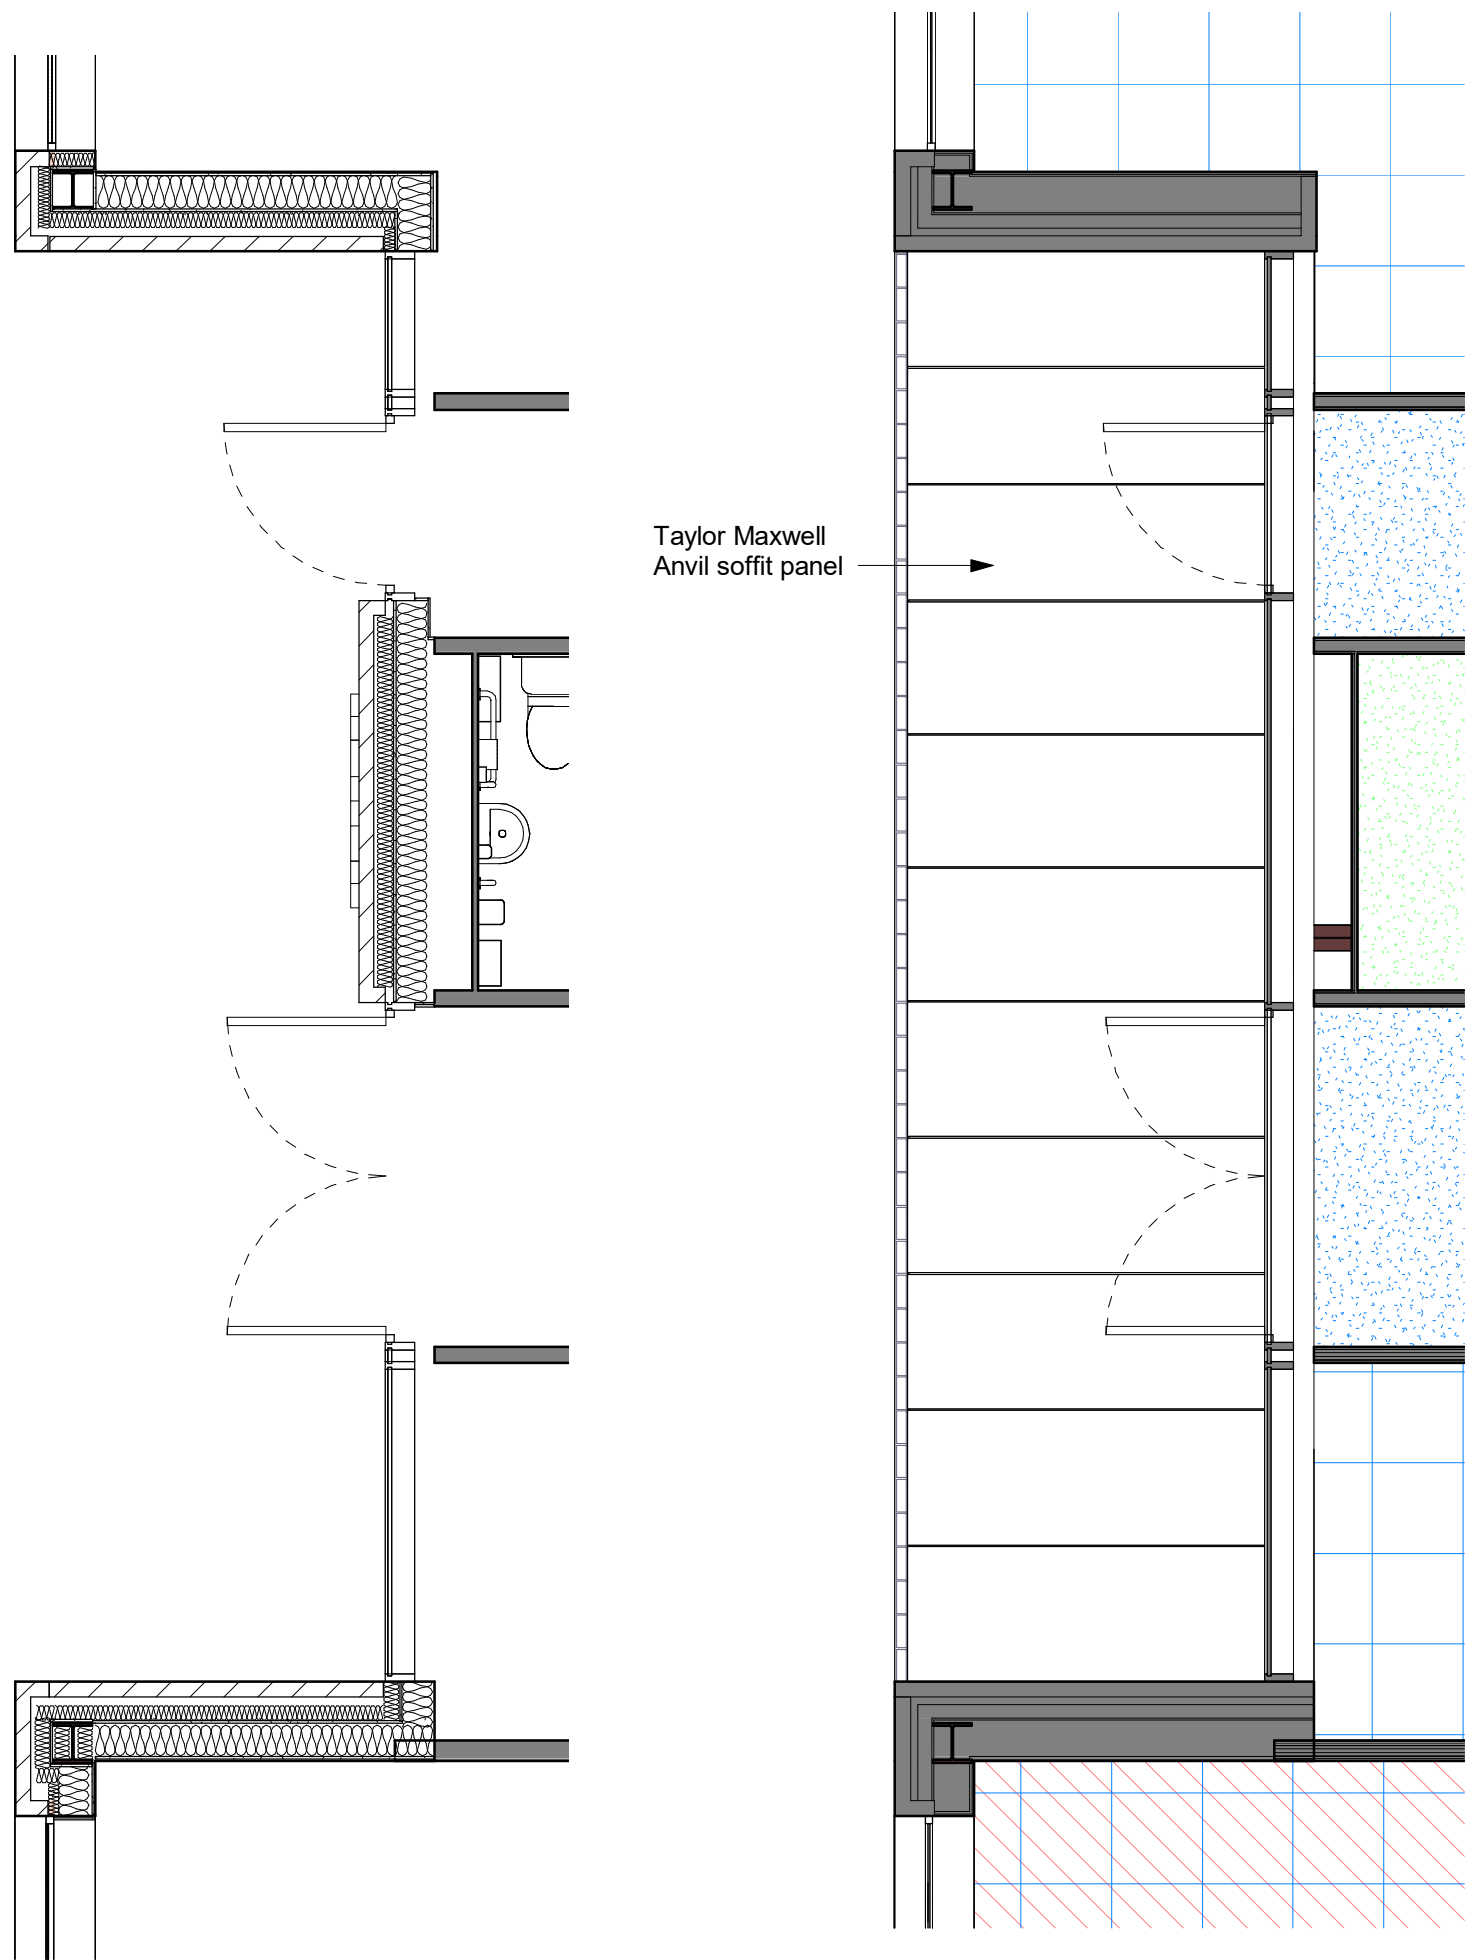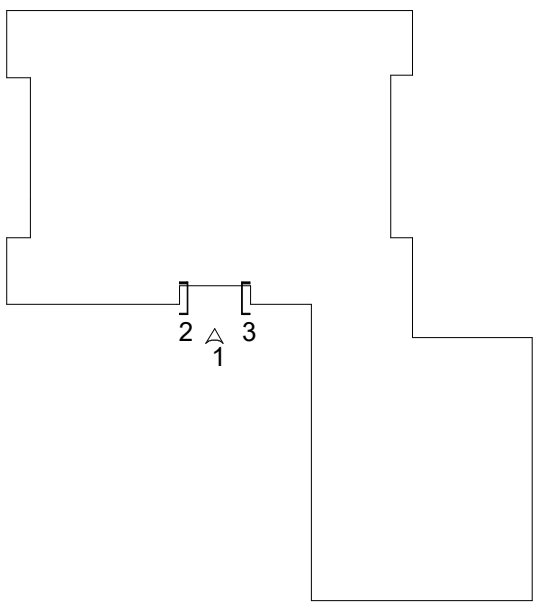


5 Plan
1 : 50

6 Soffit plan
1 : 50



P01	Issued for planning	12.03.24	BT	IK
Rev	Description	Date	Dr by	App by
original by		date created		approved by
IV		22/02/24		BT

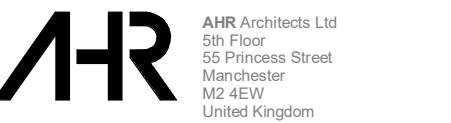

T +44(0)161 8287900
E manchester@ahr.co.uk
www.ahr.co.uk

client name	Department for Education
project	Star Academy Radcliffe
drawing	Main Entrance
computer file	plot date
2023.00187.000	As indicated @A2
drawing number	rev
FS1013-AHR-01-00-D-A-2012	P01
	stat
	S4
This drawing is to be read in conjunction with all related drawings. All dimensions must be checked and verified on site before commencing any work or producing shop drawings. The originator should be notified immediately of any discrepancy. This drawing is copyright and remains the property of AHR.	