





rear SE elevation



entrance NW elevation

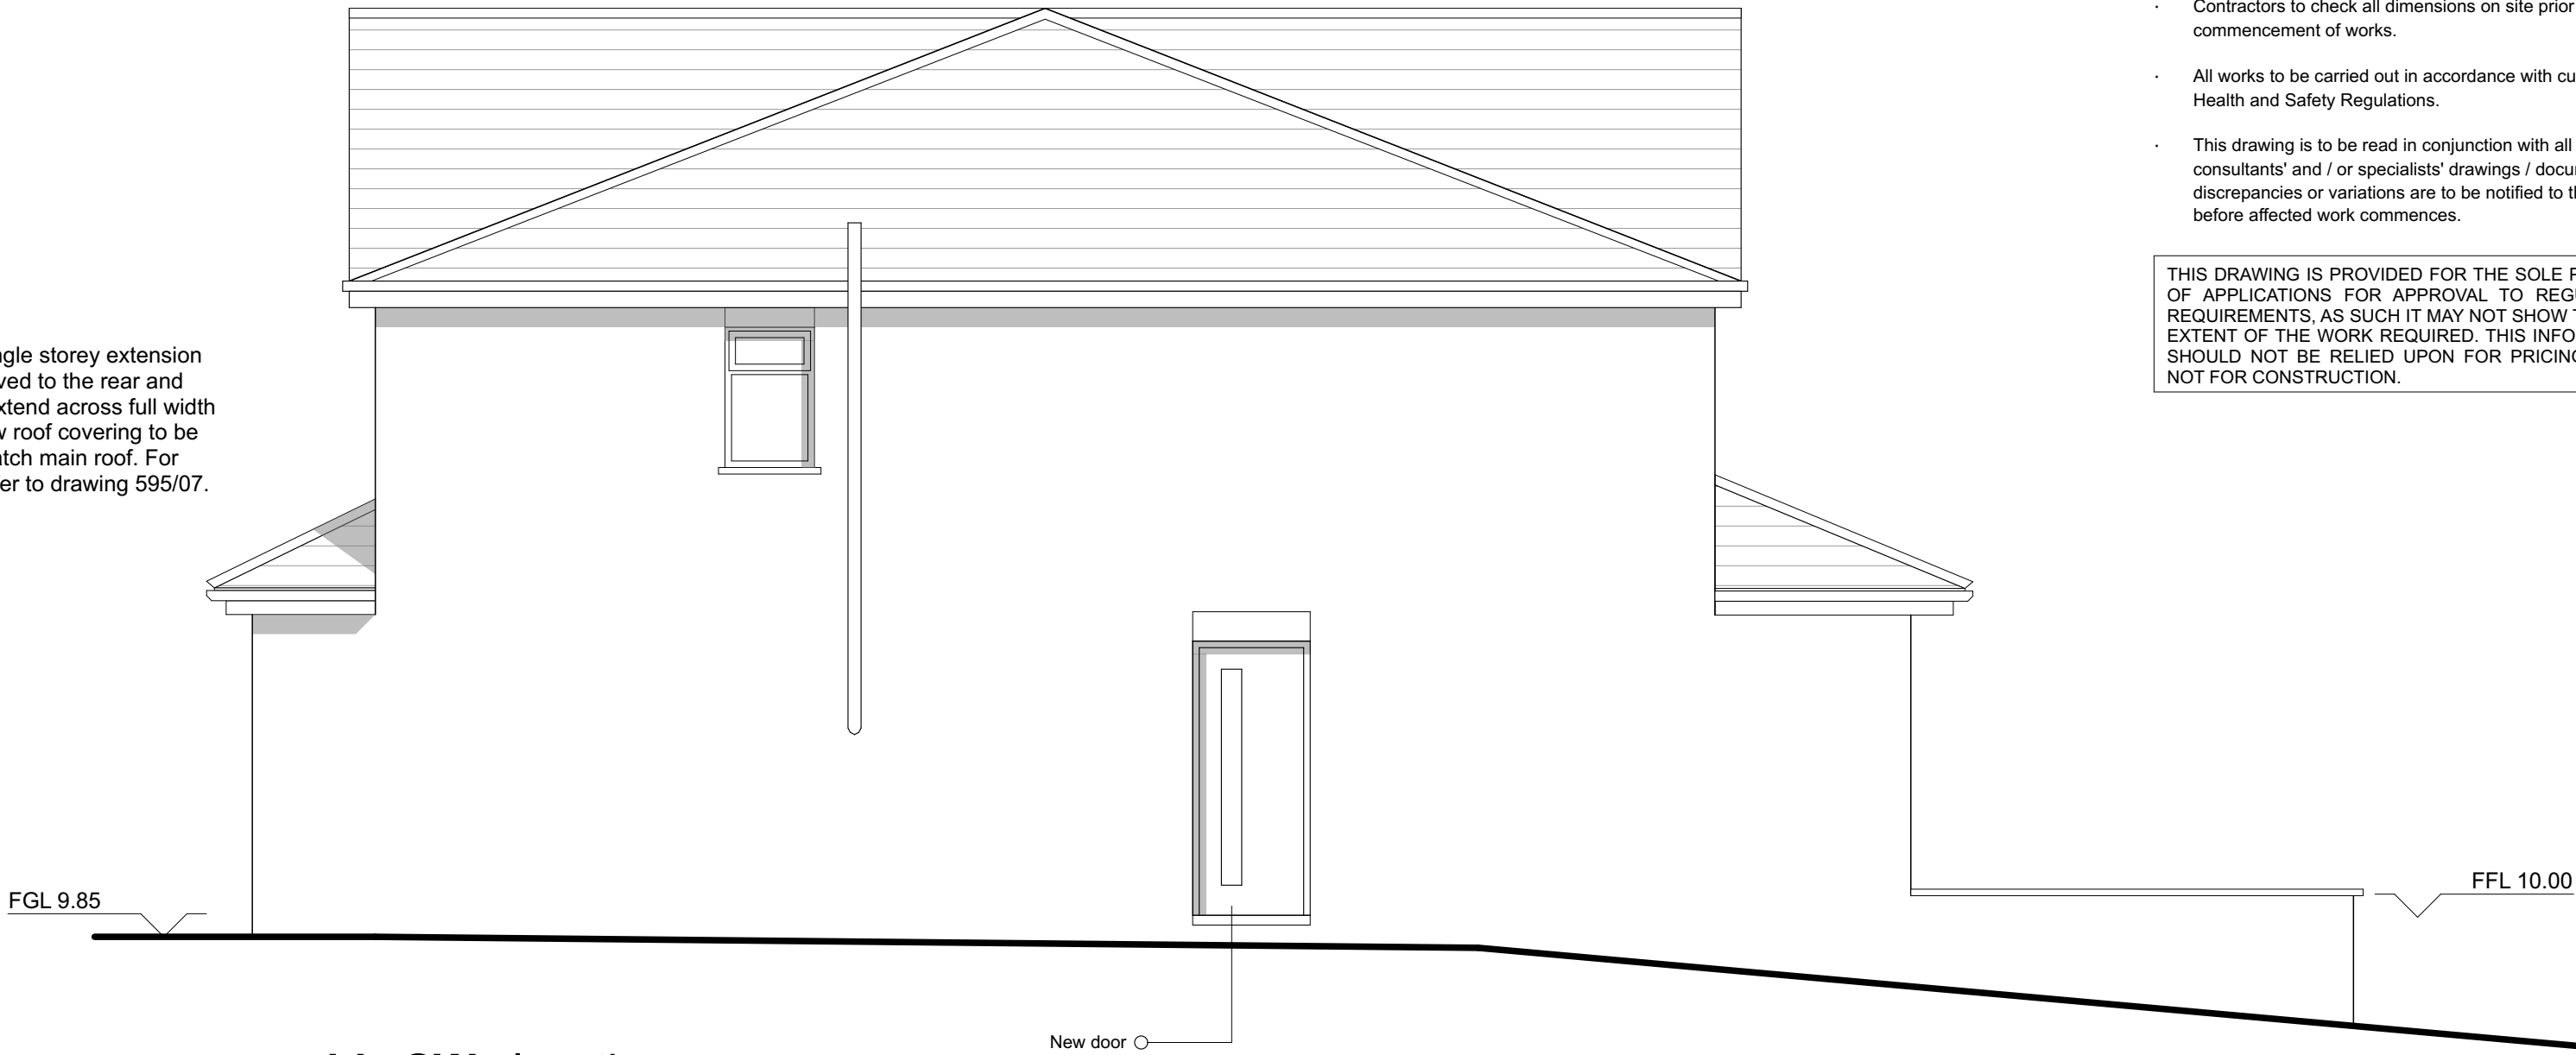

side SW elevation

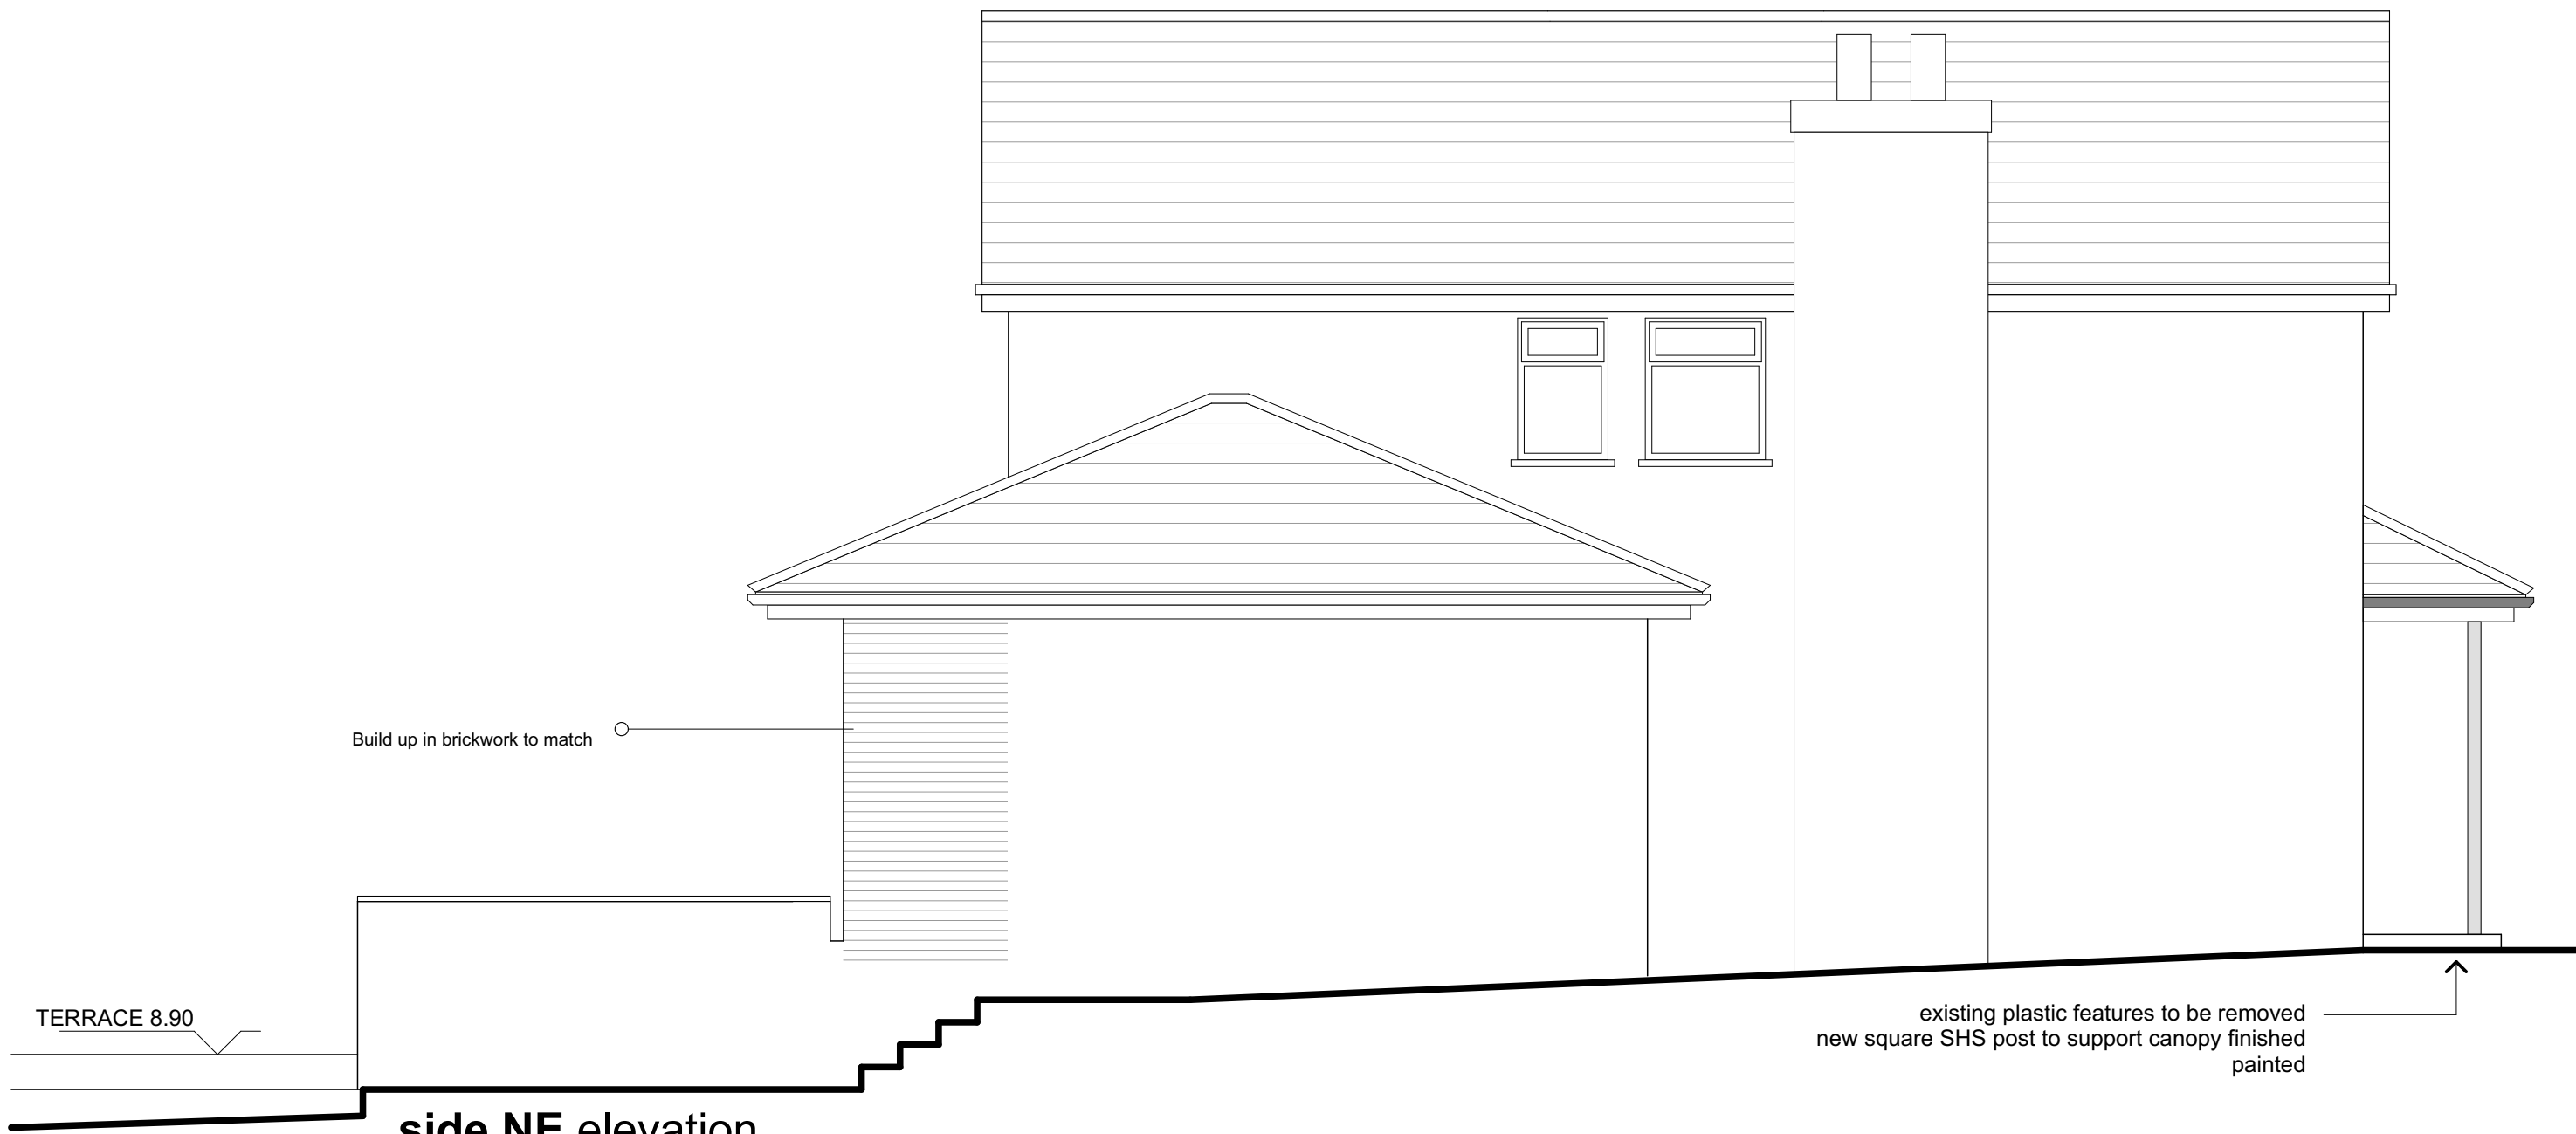

side NE elevation

NOTE ALL LEVELS TO BE CONFIRMED

Description

The existing conservatory is to be removed and a new extension is to be built on the same footprint. The side walls supporting the new roof structure shall extend from the main elevation to match the depth of the existing single storey extension and a new roof constructed across the width of the rear of the property.

New extension - materials

walls - facing brick to match existing

windows
aluminium framed double glazed finished grey RAL 7016

roofing - tiles to match existing

rainwater pipes & hoppers
colour grey (RAL 7016)

Renovation existing house - materials

windows & doors
aluminium framed double glazed finished grey RAL 7016

garage door
new roller shutter colour grey RAL 7016

roofing - existing to be re-roofed tiles to match existing

All existing external walls to be repointed.

Scale 1:50 0 1 2 3 4 5m

NOTES

- This drawing is copyright. No unauthorised copying of drawing without the express permission of the architect.
- Do not scale from prints. Use figure dimensions only.
- Contractors to check all dimensions on site prior to commencement of works.
- All works to be carried out in accordance with current statutory Health and Safety Regulations.
- This drawing is to be read in conjunction with all relevant consultants' and / or specialists' drawings / documents and any discrepancies or variations are to be notified to the architect before affected work commences.

THIS DRAWING IS PROVIDED FOR THE SOLE PURPOSE OF APPLICATIONS FOR APPROVAL TO REGULATORY REQUIREMENTS. AS SUCH IT MAY NOT SHOW THE FULL EXTENT OF THE WORK REQUIRED. THIS INFORMATION SHOULD NOT BE RELIED UPON FOR PRICING AND IS NOT FOR CONSTRUCTION.

C	General update	2 Feb 22
B	Minor revisions	14 Dec 21
A	Revised scheme	6 Dec 21
REV	AMENDMENT	DATE
Project	8 GREENMOUNT DRIVE, GREENMOUNT, BURY	
Drawing	PROPOSED ELEVATIONS	
Client	Mr & Mrs M Entwistle	
Dwn. By	mc	
Scale	1:50 when printed @ A1	
Org. No.	20.595.04C	
Org. Size	A1	
Date	March 2021	

JOHN HOLT ARCHITECTS LTD.

3 MANCHESTER ROAD BURY LANCASHIRE BL9 0DR
TELEPHONE 0161 764 8314 E-MAIL mail@holtarchitects.co.uk

DO NOT SCALE DRAWING