


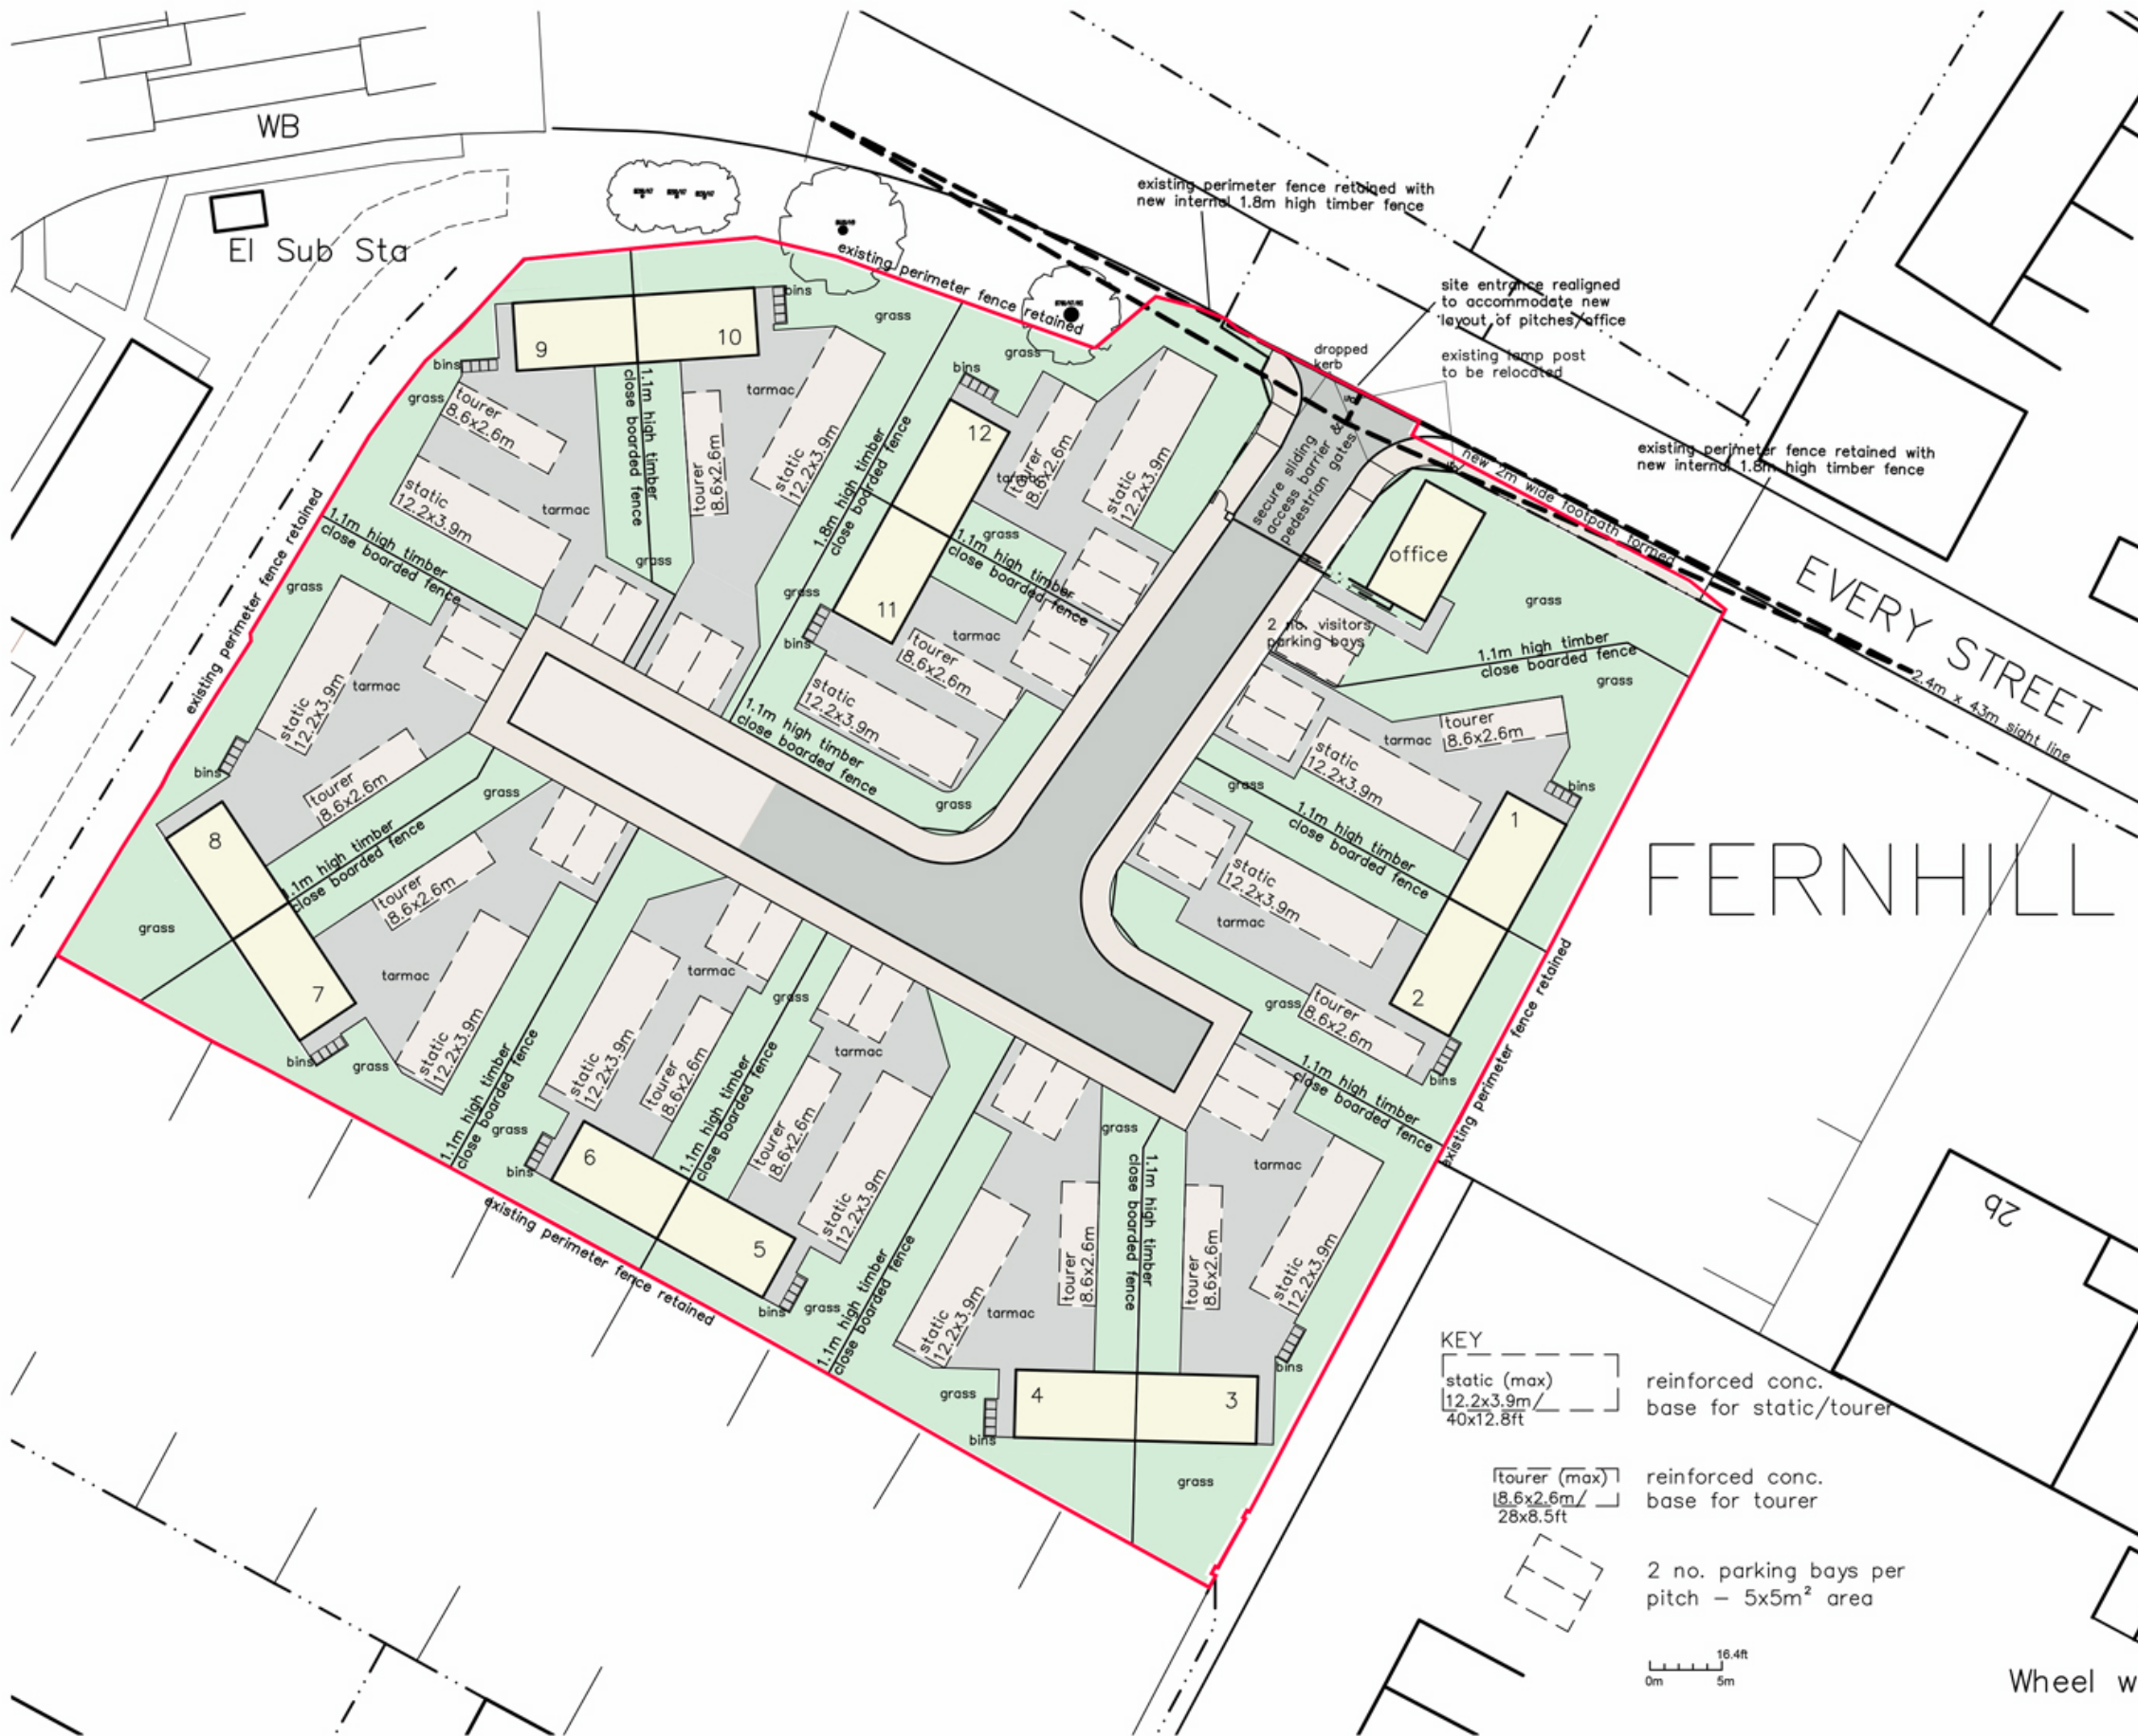

This drawing is the copyright Paddock Johnson Partnership Limited and may not be used without their prior written consent.
Written dimensions to be taken in preference to scaled dimensions.
Due to the inaccuracies of scanning, scanned images should not be scaled.

REV:	DATE:	DESCRIPTION:	
A	25.01.21.	Static caravan and tourer dims. adjusted	MK
B	15.02.21.	Pitches 1 & 2 amended, static added	MK
C	30.03.21.	Pitches renumbered, plots 11 & 12 amended	MK
D	14.05.21.	Static indicated plots 11 & 12/bins added	MK
E	22.06.21.	Dropped kerbs indicated adj. site access	MK
F	15.10.21.	Fence boundary notes updated	MK

CLIENT:	PROJECT:	DRAWING TITLE:	DRAWING NUMBER:	SCALE:	DATE:
Bury Council	Fernhill Gypsy and Traveller Site Re-development	Proposed Site Layout	19144-101F	1:500@A3	22.10.20.
			STATUS:	BY:	CHECKED:
			PLANNING	MK	SH

Studio 2, The Lyceum,
Bath Street, Port Sunlight,
Merseyside, CH62 4UJ
0151 643 1234
Info@paddockjohnson.com
www.paddockjohnson.com
Paddock Johnson Partnership
Limited. Registered in England
and Wales. No. 06684275

**PADDOCK
JOHNSON**