


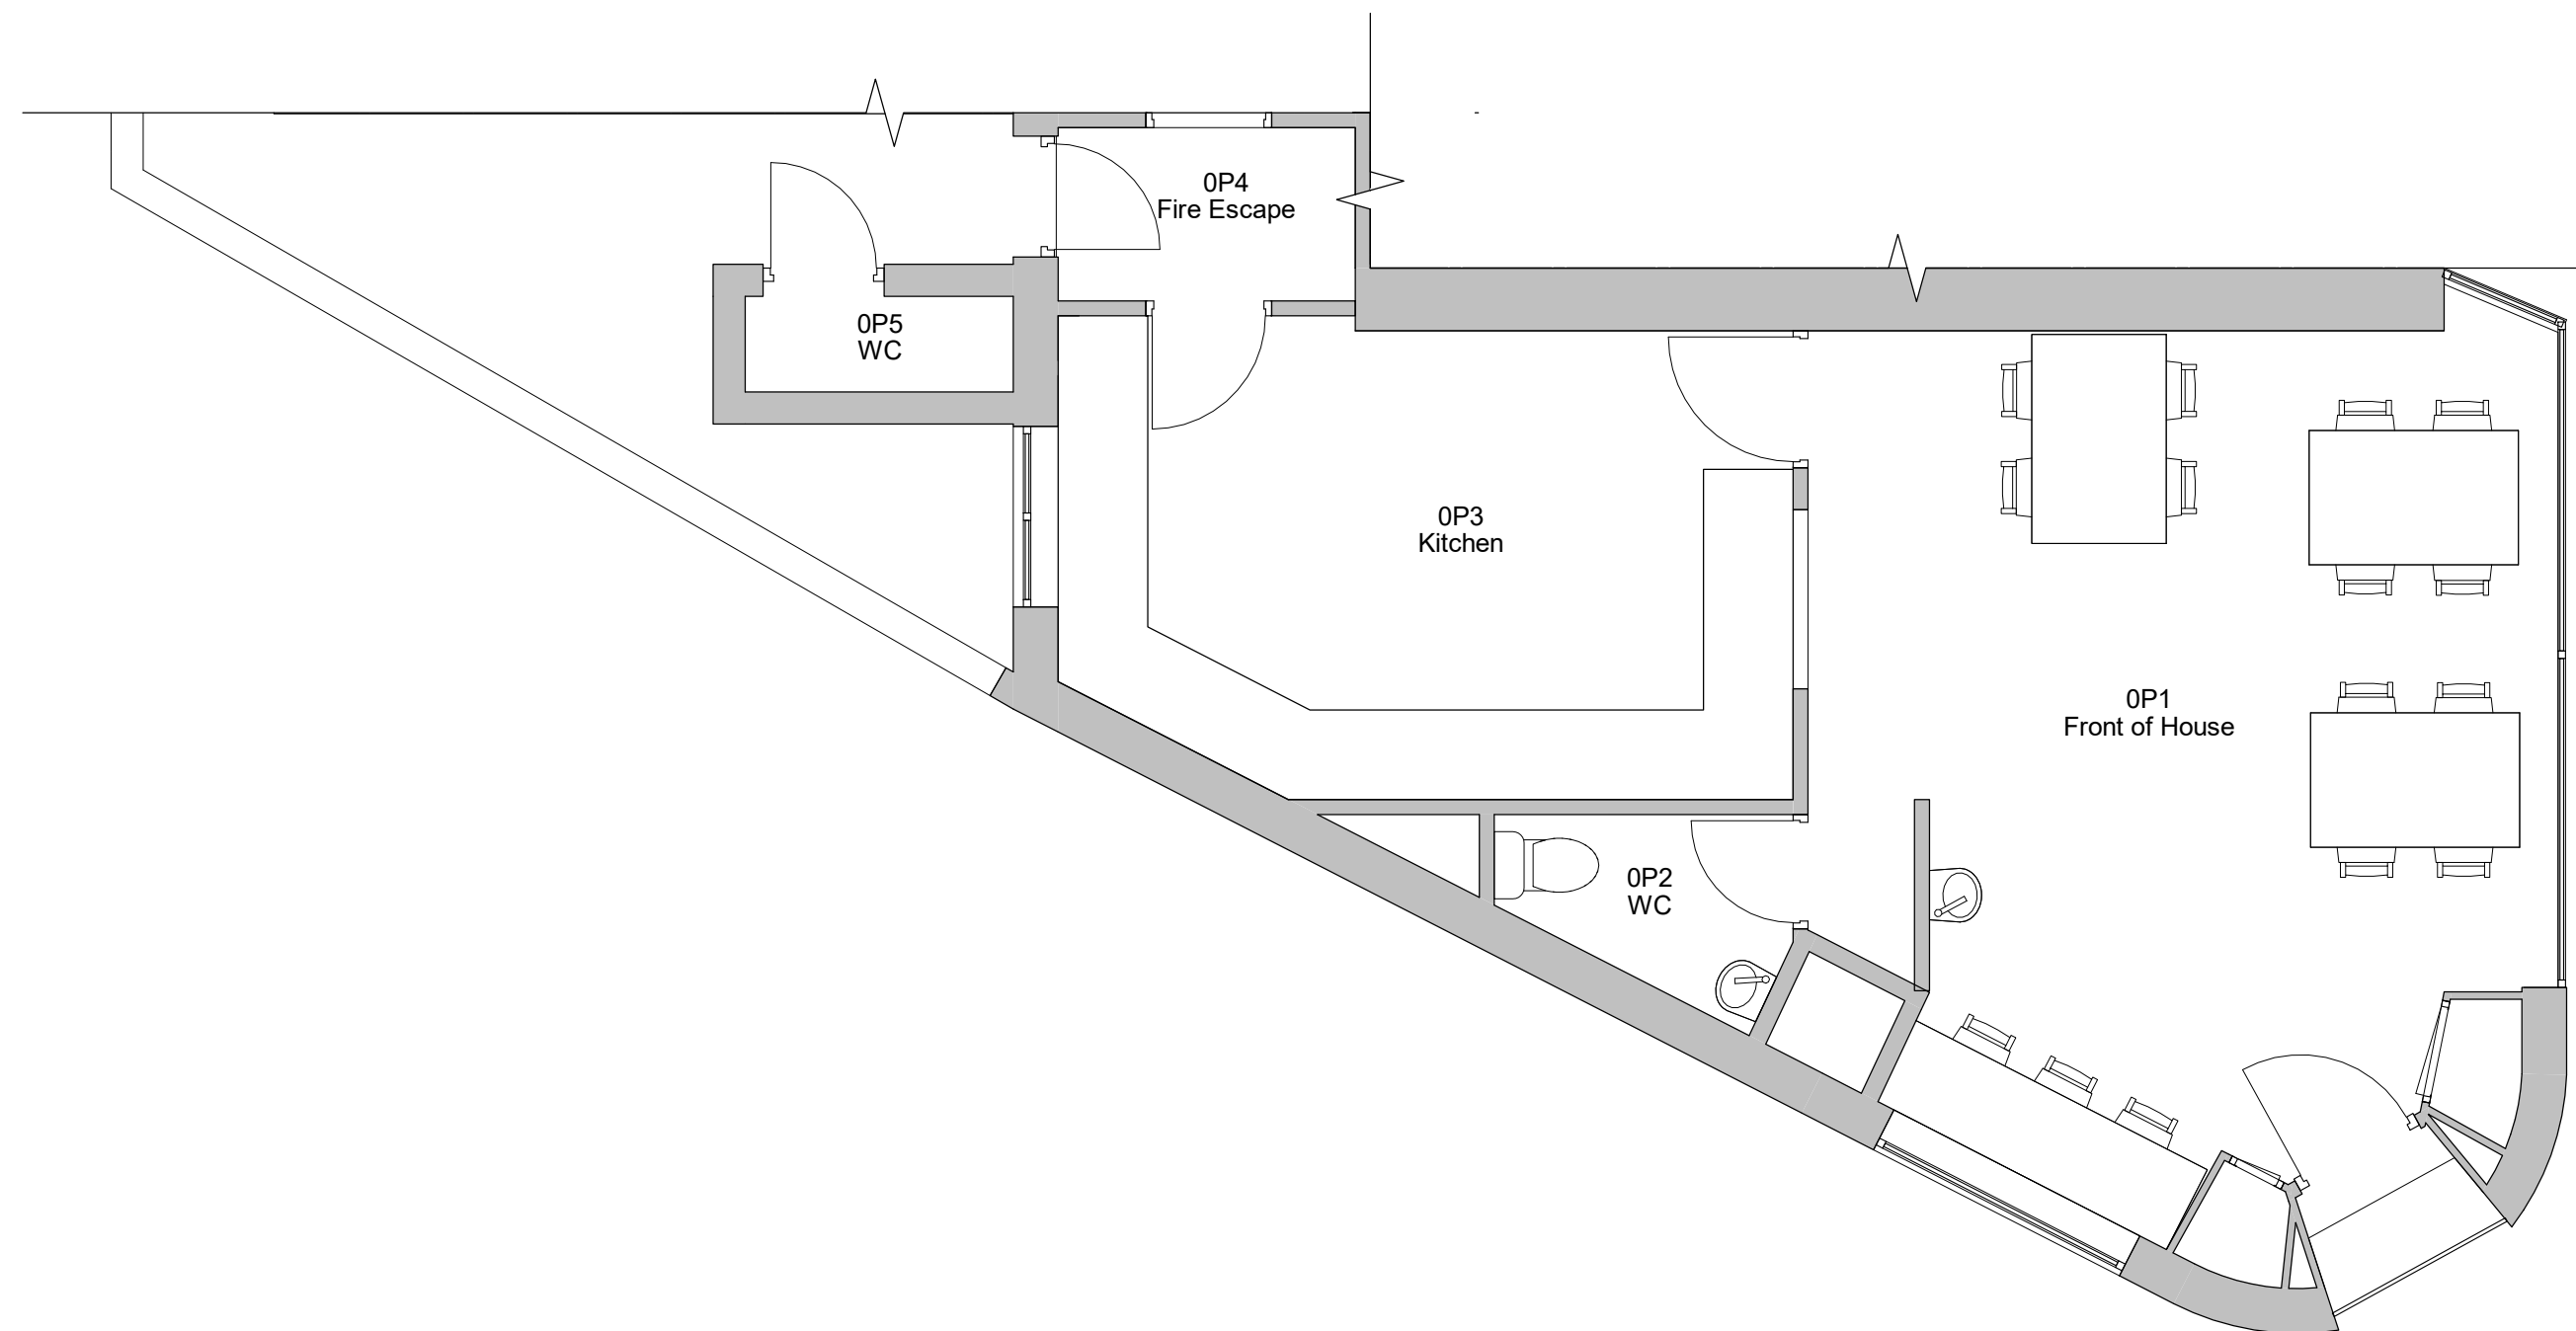

No.	Description	Date
PROJECT		
47 Bury Old Road		
TITLE		
Proposed Plans and Elevations		
CLIENT		
Lewiss		
STATUS		
DESIGN		
DRAWN BY	DATE	SCALE (@ A1)
SG	23/11/2021	As indicated
PROJECT NUMBER	DRAWING NUMBER	REV
GSS21108	003	
www.goldsketch.co.uk info@goldsketch.co.uk 0161 792 9595		
NOTES © COPYRIGHT. ALL RIGHTS RESERVED. THIS DRAWING MUST NOT BE REPRODUCED WITHOUT PRIOR WRITTEN CONSENT. DRAWING TO BE USED FOR THE EXCLUSIVE PURPOSE ONLY. ALL DIMENSIONS AND SET BACKS MUST BE CHECKED AND CONFIRMED ON SITE. ANY DISCREPANCIES TO BE REPORTED TO THE ARCHITECT IMMEDIATELY. THIS DRAWING IS THE PROPERTY OF GOLD SKETCH. ALL RIGHTS AND INTERESTS TO BE IN FULL FORCE AND EFFECT UNTIL THE LEGISLATION RELAYING CODE OF PRACTICE AND BRITISH STANDARDS. ALL DIMENSIONS ON THIS DRAWING ARE IN MILLIMETERS UNLESS OTHERWISE STATED.		