


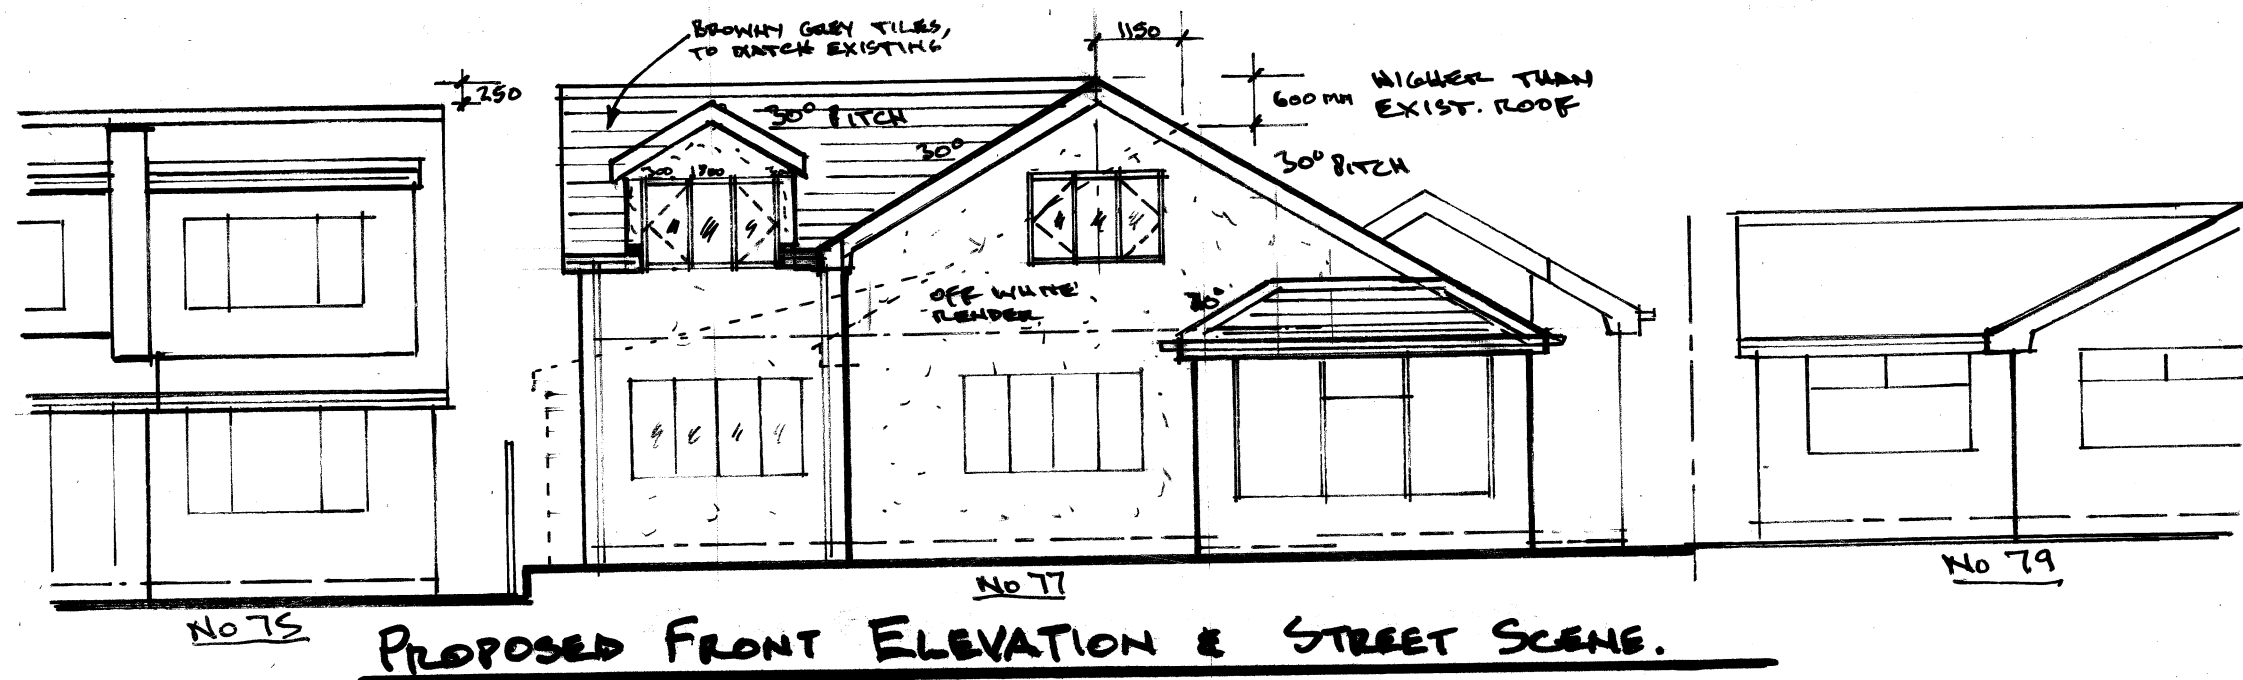

PROPOSED TWO STOREY SIDE & SINGLE STOREY
REAR EXTENSIONS & EXTERNAL/INTERNAL ALTERATIONS,
AT 77 HAIG ROAD, BUNY.

STREET SCENE ELEVATIONS

SCALE <u>1:100</u>	DATE <u>Nov. 22</u>	DRAWN BY <u>N.B.</u>	DRAWING NO. <u>3</u>
-----------------------	------------------------	-------------------------	-------------------------