
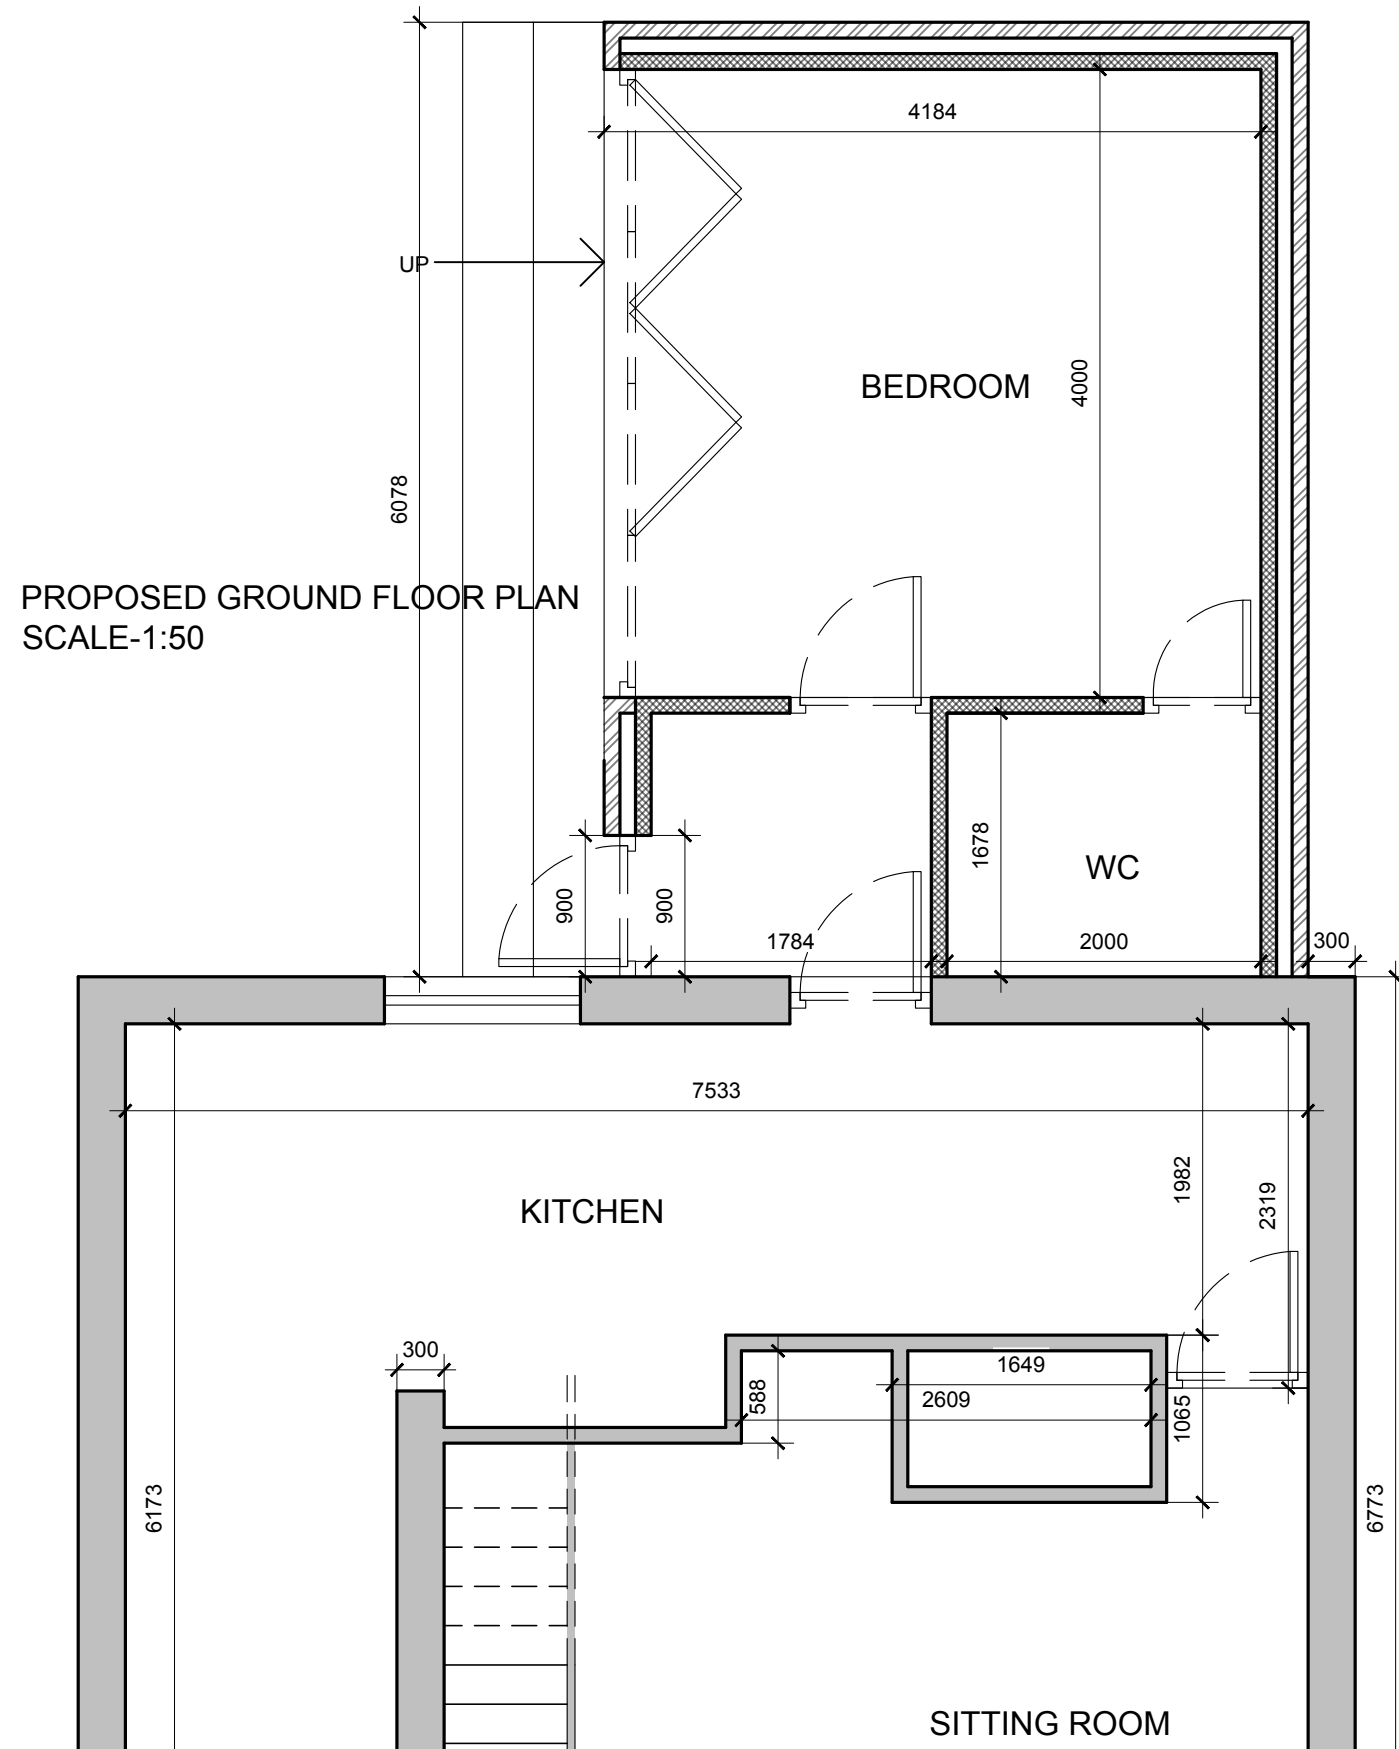


PROPOSED GROUND FLOOR PLAN

SCALE-1:100

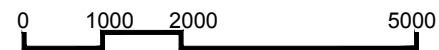

PROPOSED GROUND FLOOR PLAN
SCALE-1:50

SCALE-1:50

General Notes		
No.	Revision/Issue	Date

Firm Name and Address

Mason and Marlowe Ltd.
 Project Managers and Quantity Surveyors

3 Colman Gardens,
 Salford Quays, M5 3NT

Project Name and Address

**4 Lynton Drive, Prestwich
M25 2QS**

Project Date 07/03/2023 Scale 1/50	Sheet A3
--	--