


SCOPE

- 1. ALL FASCIA SIGNAGE TO BE REMOVED.
- 2. ALL MARKETING TO BE REMOVED.
- 3. ATM TO BE REMOVED AND INFILL WITH BRICKWORK.
- 4. NIGHT SAFE PLATE TO BE REMOVED AND INFILL WITH BRICKWORK.



ELEVATION 2
BURY NEW ROAD

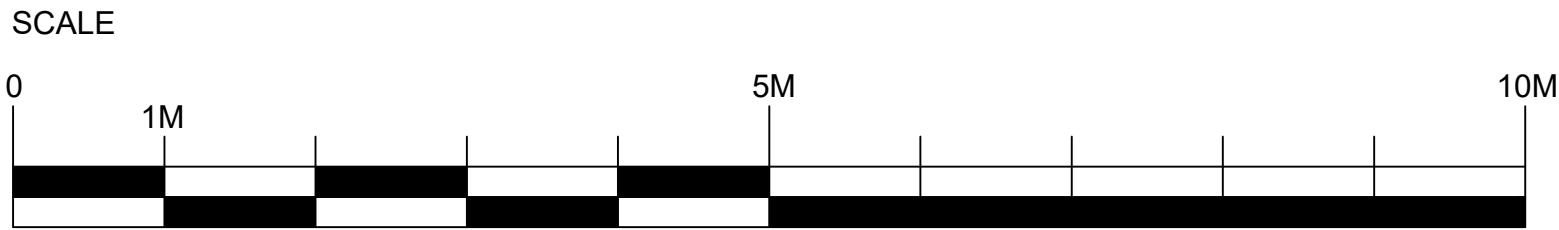

Property Services

This drawing is the copyright and property of NatWest Group plc. It must not be copied or published without written consent.

Do not scale from this drawing.

rev & description	A - occupancy	B - desking / numbering	C - ancillary furniture	D - structural	E - elect/mech services	F - cad admin	date



address

PRESTWICH
463 BURY NEW ROAD
PRESTWICH, MANCHESTER,
M25 1AB

ref no. sortcode

description

ELEVATION 2
BURY NEW ROAD
DEMOLITION

status

GENERAL ARRANGEMENT

IPMS1		sqm	
IPMS2		sqm	
IPMS3		sqm	
scale 1:50		brand	
dm IL		date 26/06/23	
rbs drawing number		rev.	
3452/G1P/E2			