



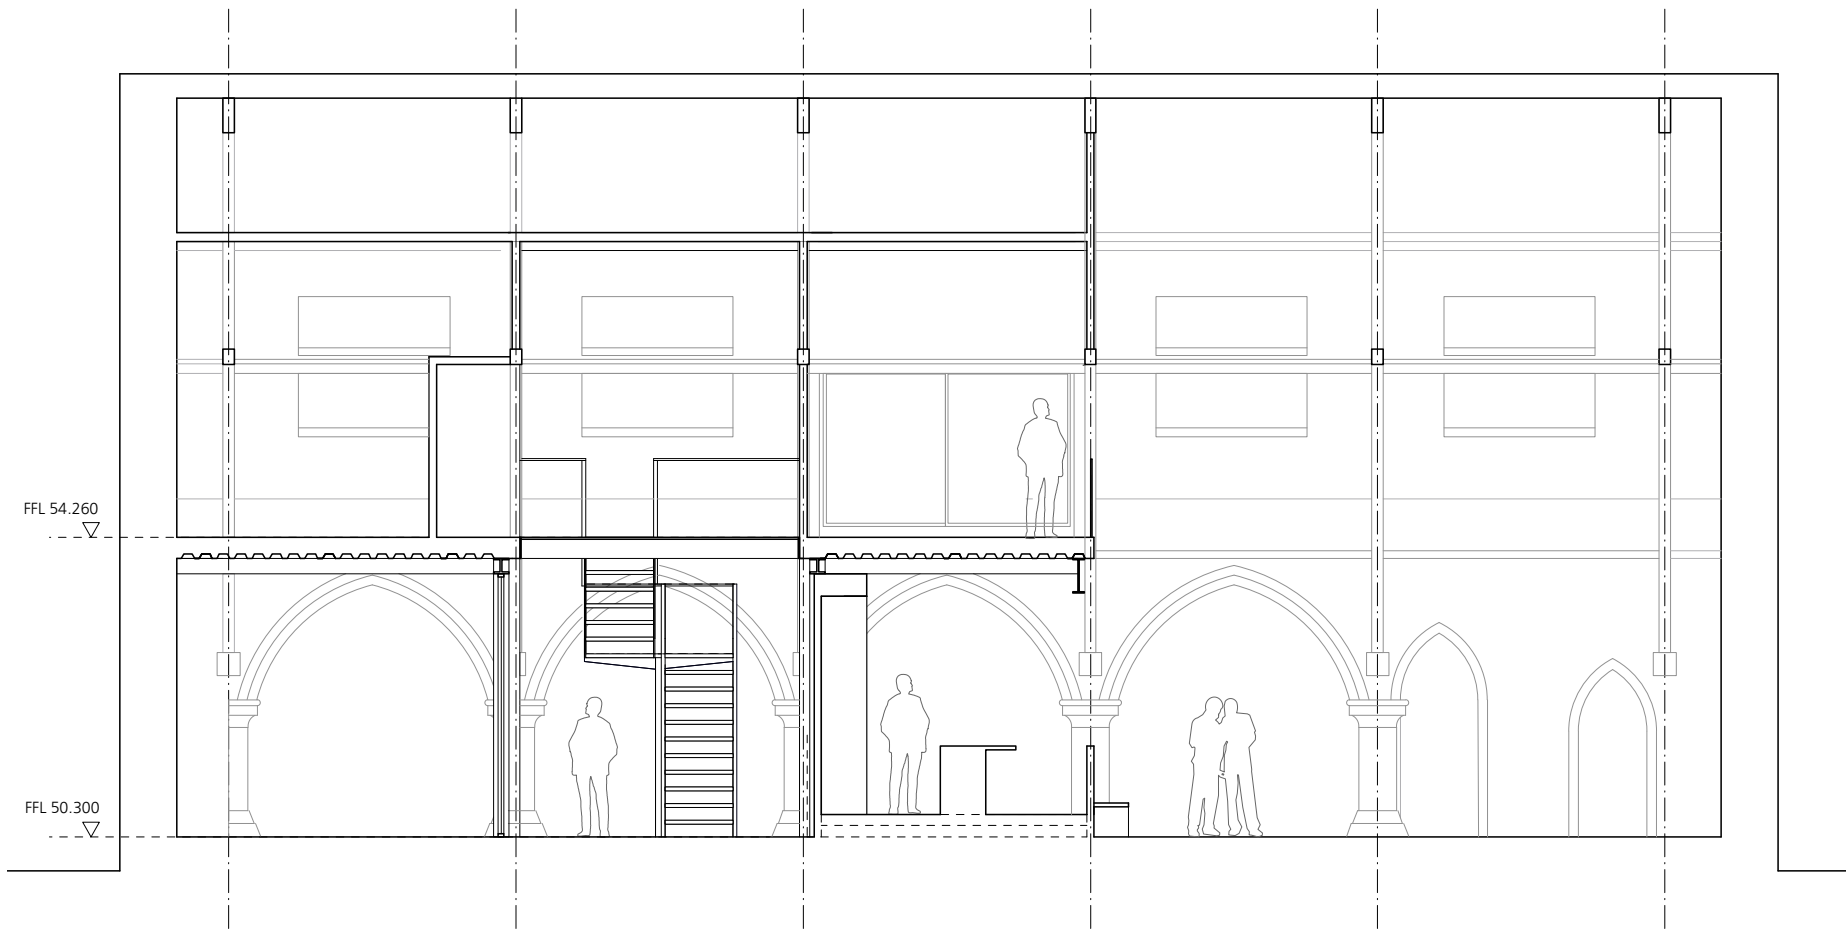

SECTION E-E

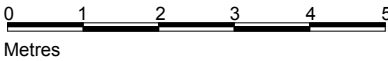

Rev C - 05/23 - Internal layout updated
Rev B - 04/22 - Rooflights amended
Rev A - 03/22 - Rooflights amended

Jonathan Davidson Architects

Architecture & Industrial Design | 47 Hilton Street
MANCHESTER
M1 2EF
t: 0161 711 0835
e: inbox@jddavidsonarchitects.com
w: www.jddavidsonarchitects.com

Client Mr D Apenteng
Project **St John in the Wilderness**
Whalley Rd, Shuttleworth
Scale 1:100 @ A3
Date Sept 2021

Document **Planning Drawing**
Proposed Section EE
Status For information

Doc Ref	367	PD	0014	C
---------	-----	----	------	---