




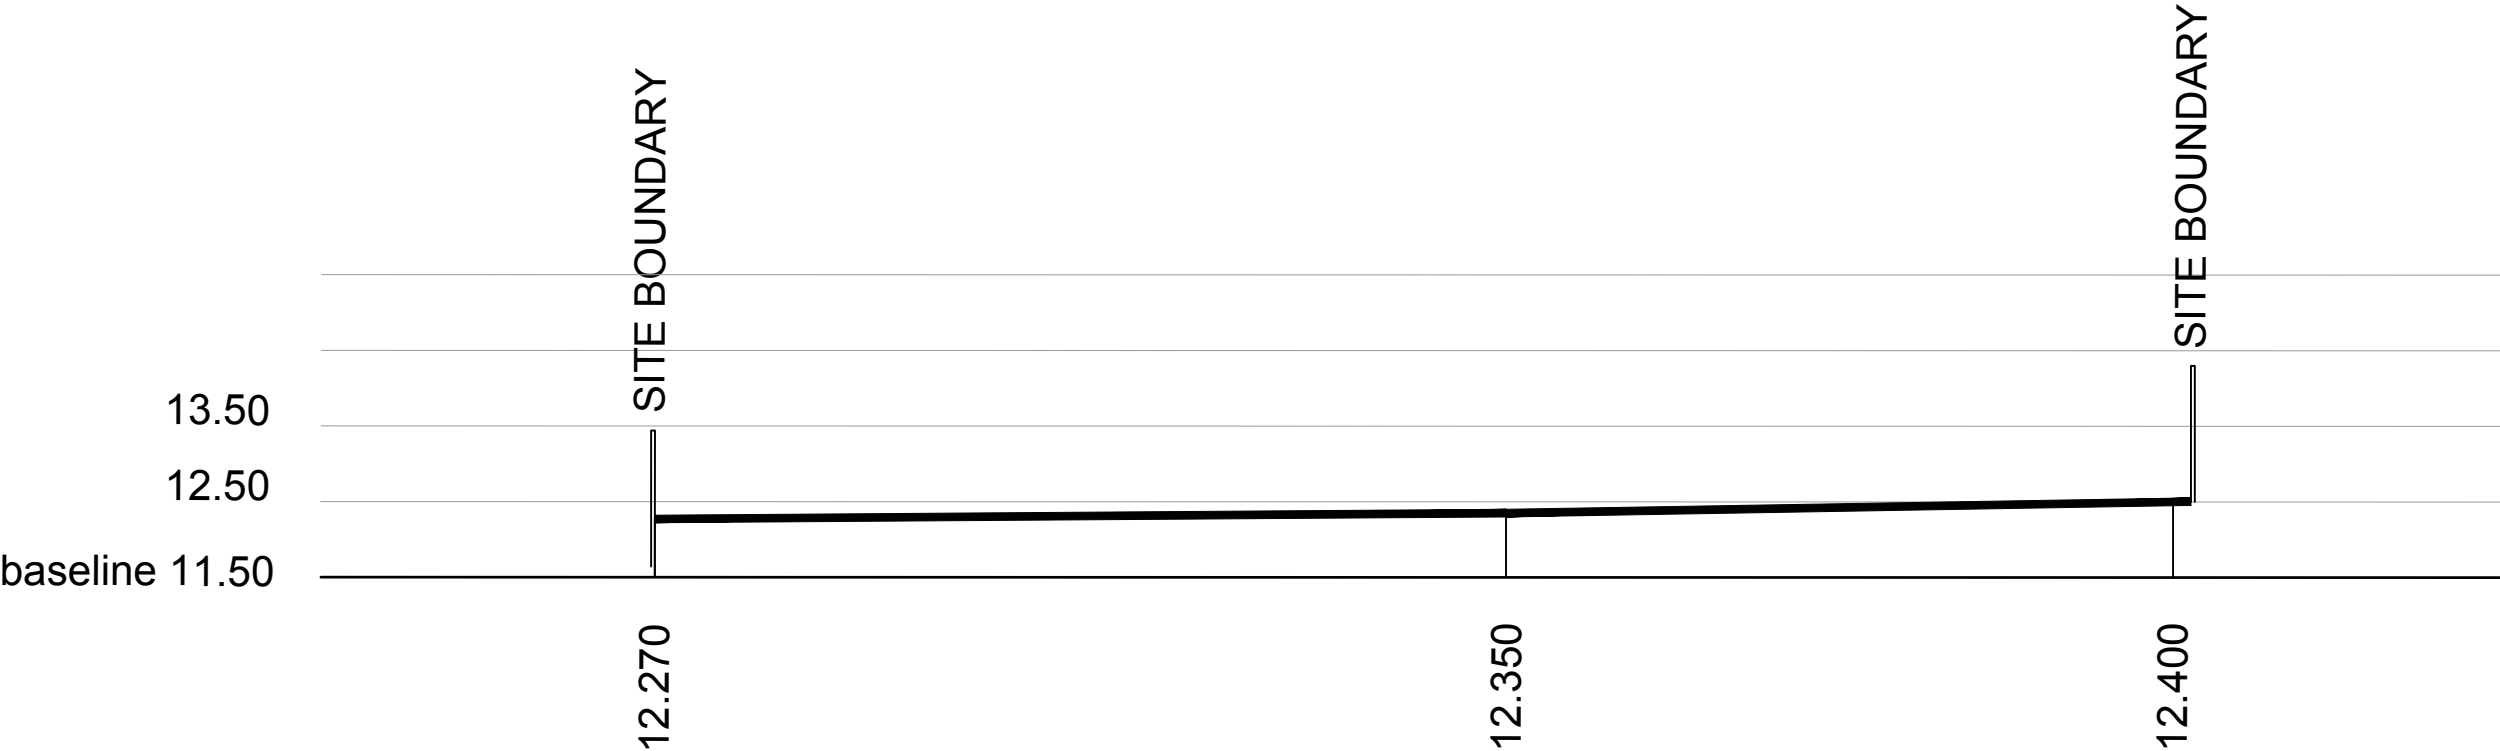

SECTION AA

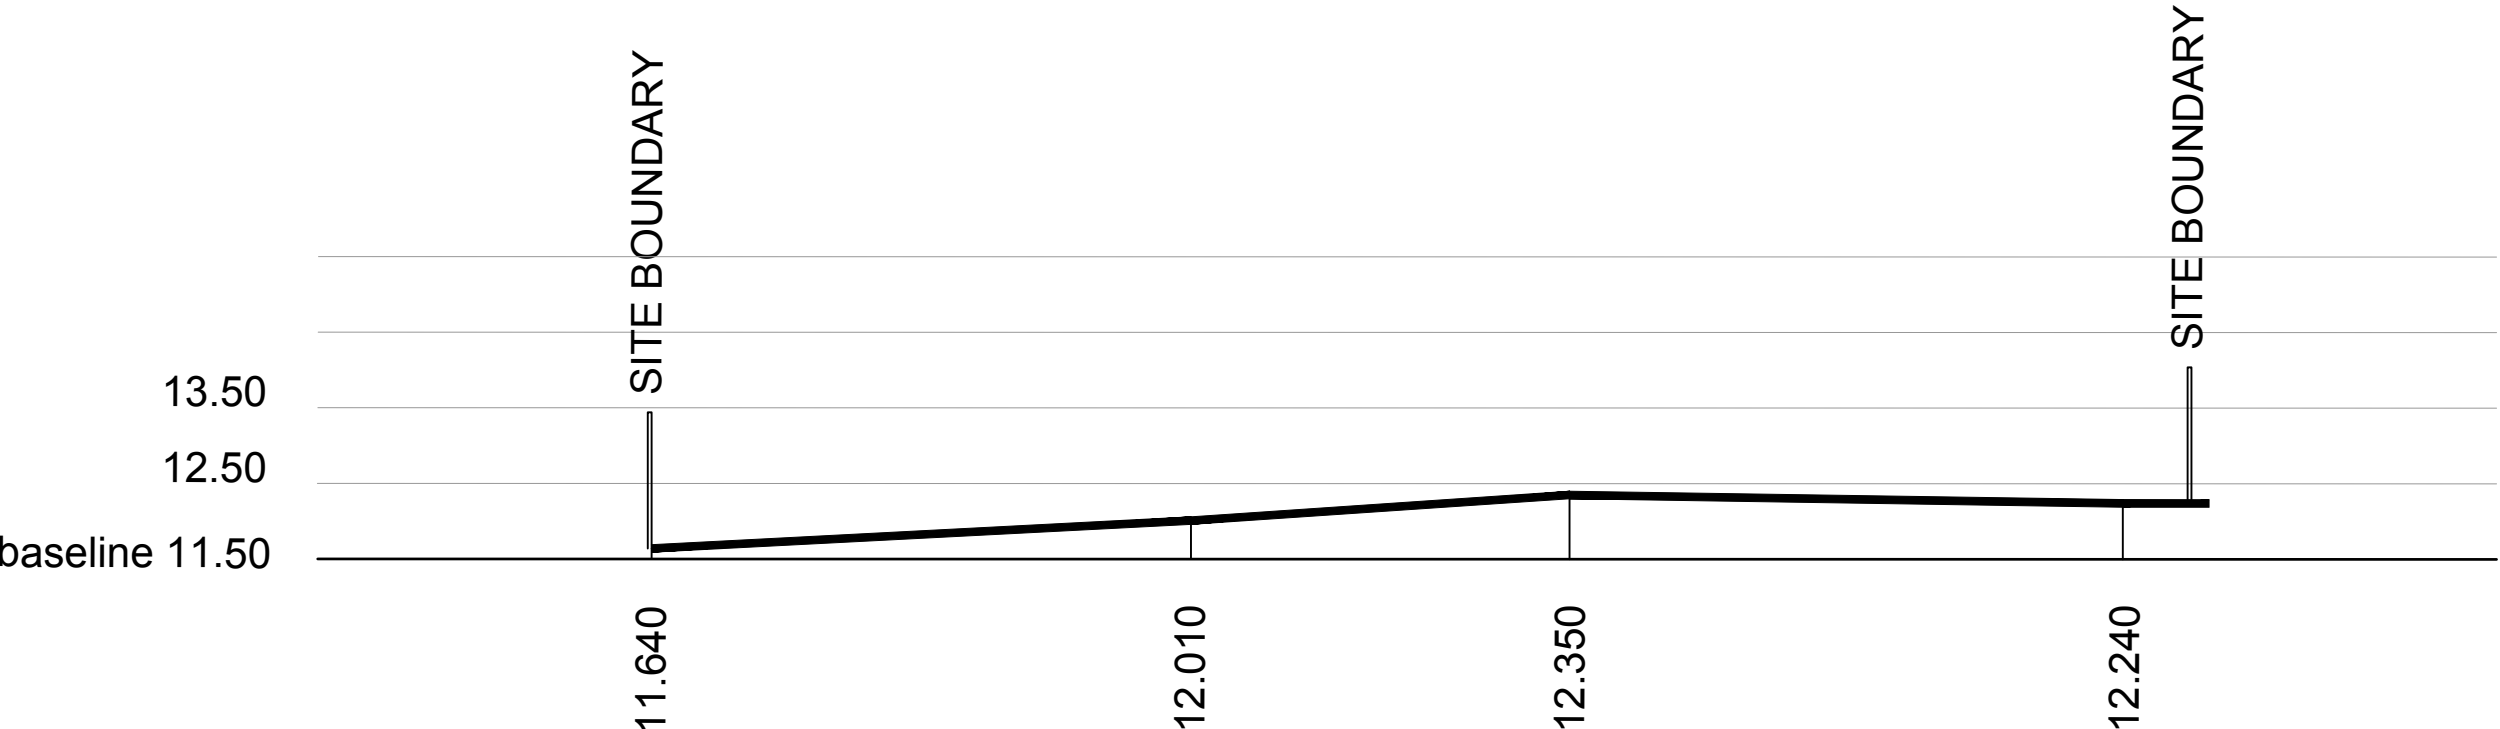

SECTION BB

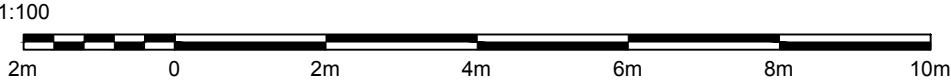

All levels and dimensions must be checked on site by contractor prior to commencement of works. Any variations must be reported to the client.

All information hereon in is the copyright of the designer. Copying in full or in part is forbidden without the written permission from the designer.

|                         |                                    |                |          |
|-------------------------|------------------------------------|----------------|----------|
| Client                  | Mr Moghimi                         | Revision       | b        |
| Project                 | New dwelling at 13-14 Scholes Walk | Drawing Number | 835-05   |
| Title                   | Existing Sections                  | Dwg Scale      | 1:100 a3 |
| M A H E<br>Architecture |                                    |                |          |