




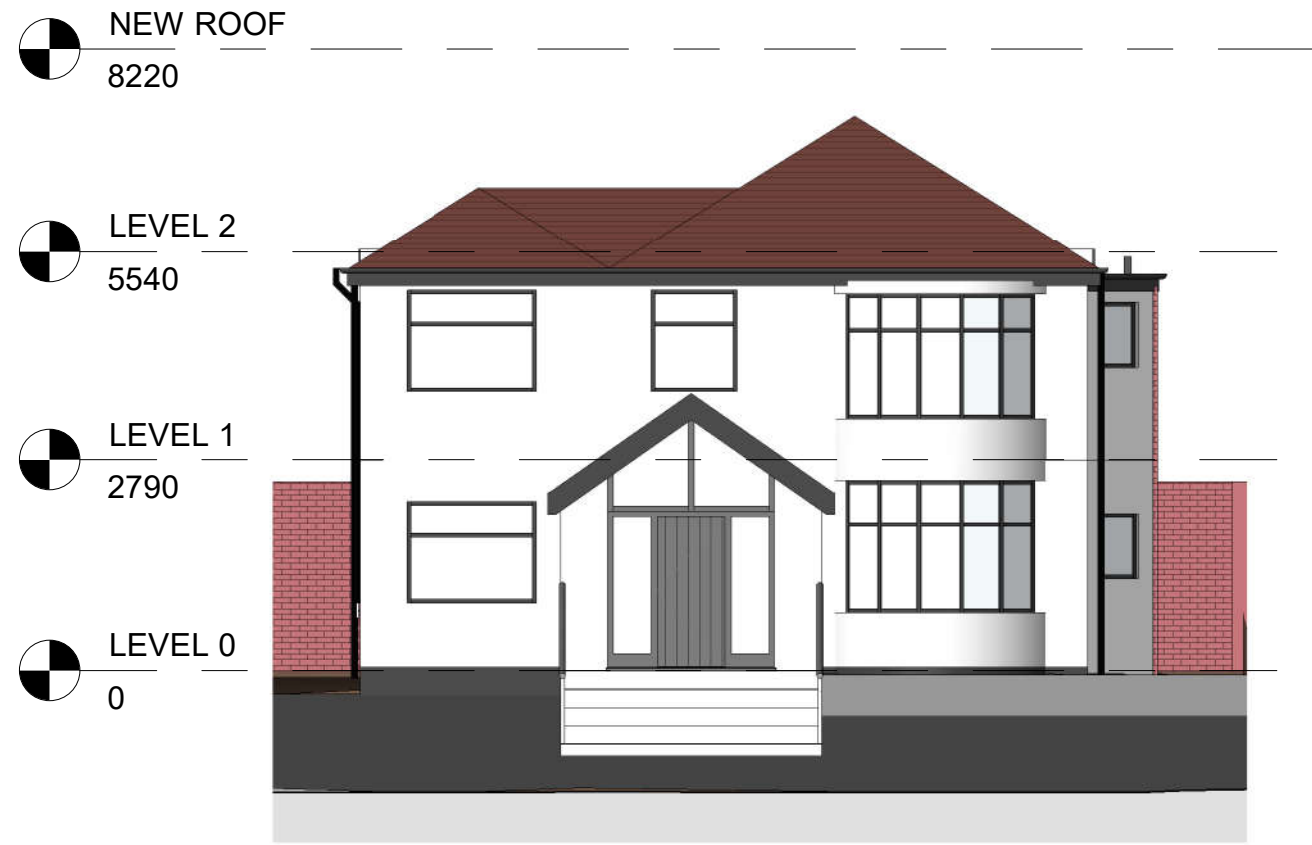

1 Front - Proposed
1 : 100

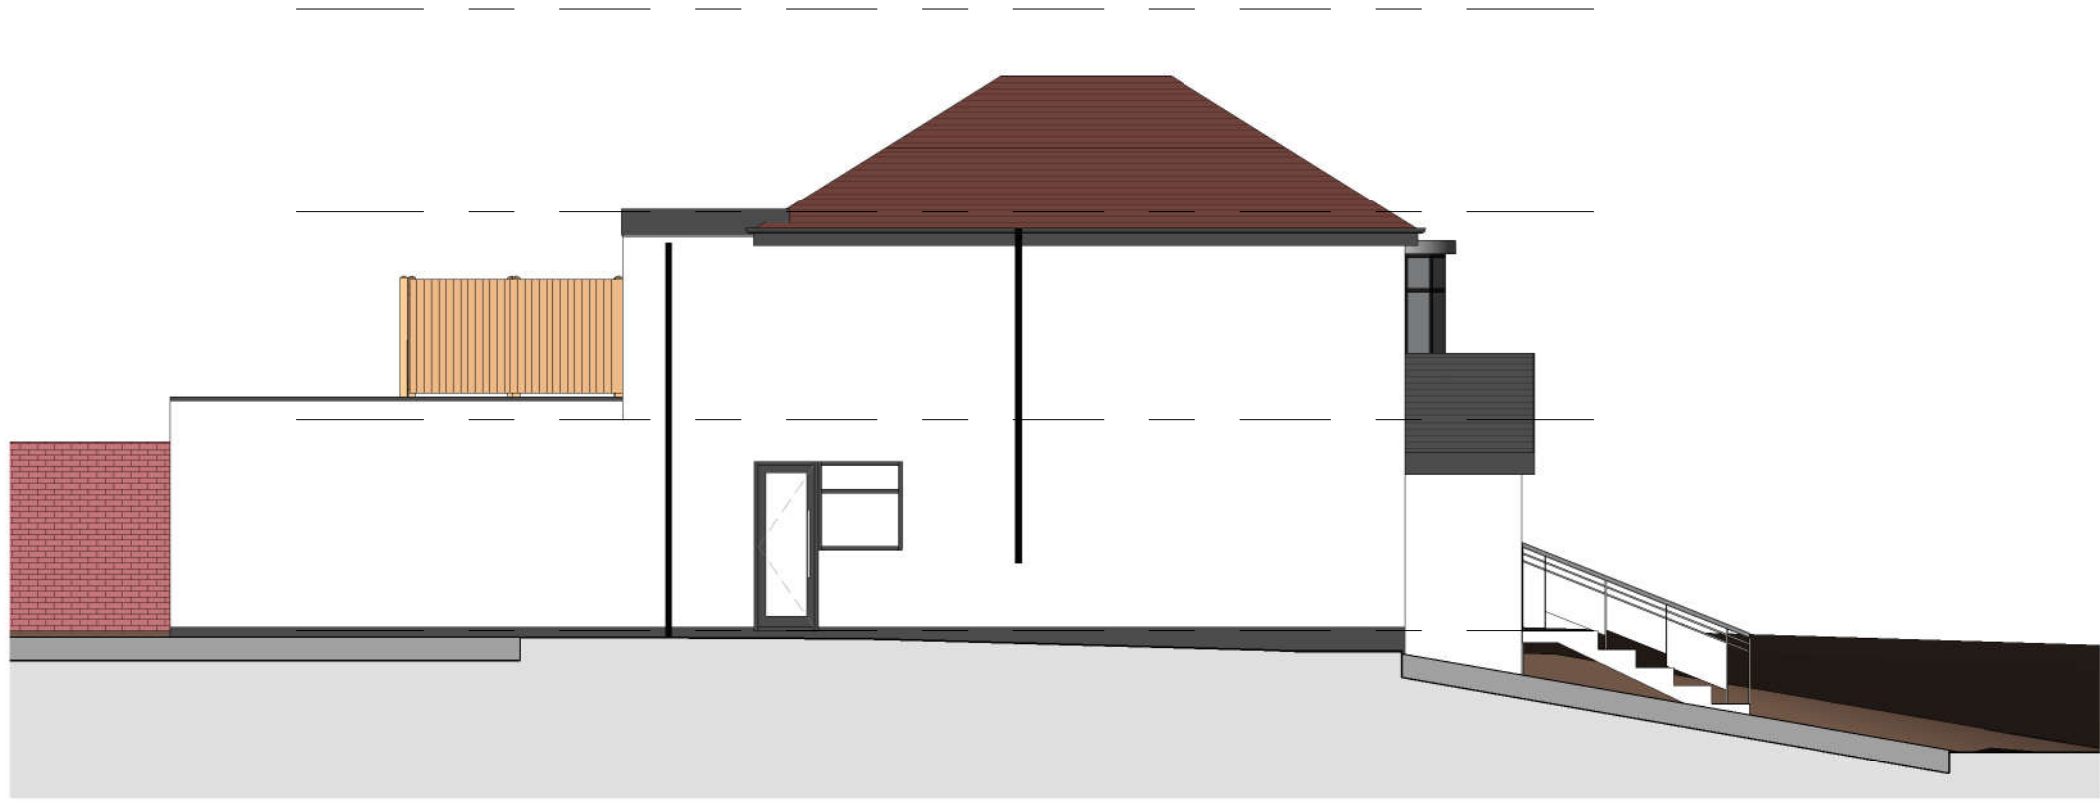


2 Left Side - Proposed
1 : 100

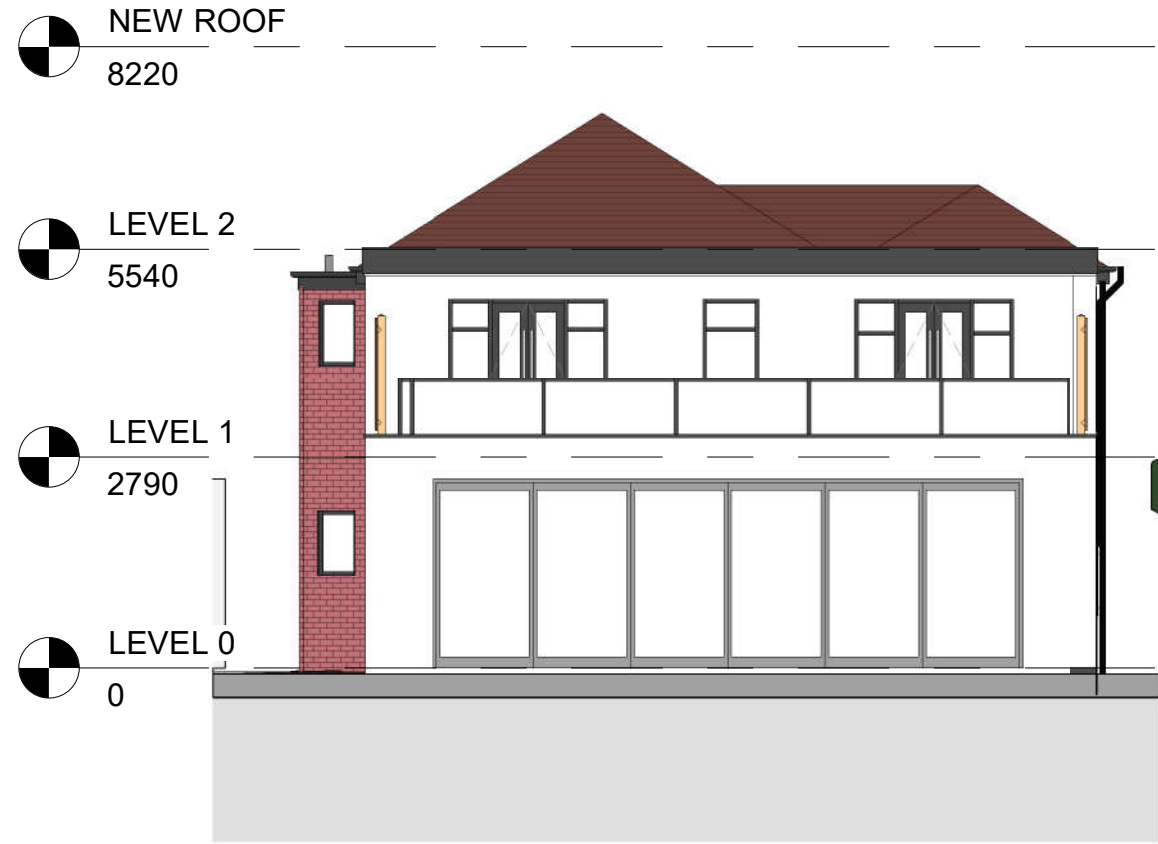

3 Rear - Proposed
1 : 100



4 Right Side - Proposed
1 : 100

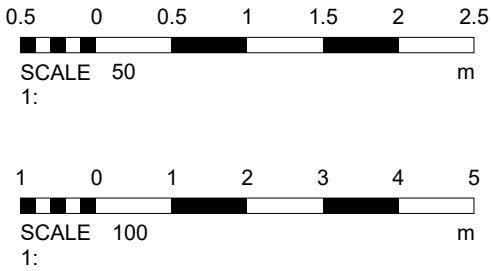

1	Revised Plans	29/11/2023
No.	Description	Date

PROJECT		59 Agecroft Road East		
TITLE		Proposed Elevations		
CLIENT		Naseer		
STATUS		DESIGN		
DRAWN BY	DATE			SCALE (@ A1)
JB	23/10/2023			1 : 100
PROJECT NUMBER		DRAWING NUMBER	REV	
GSS23122.1		005	1	
GOLD SKETCH				
S T U D I O S				
www.goldsketch.co.uk info@goldsketch.co.uk 0161 792 9595				
NOTES				
© COPYRIGHT ALL RIGHTS RESERVED. THIS DRAWING MUST NOT BE REPRODUCED WITHOUT PRIOR WRITTEN COMMENT. DRAWING TO BE USED FOR THE STATUS INDICATED ONLY. ALL DIMENSIONS ARE TO THE EXTERIOR UNLESS OTHERWISE SPECIFIED. ANY DISCREPANCIES TO BE REPORTED TO THE CLIENT PRIOR TO THE COMMENCEMENT OF ANY WORK. ALL WORK AND MATERIALS TO BE IN ACCORDANCE WITH CURRENT BUILDING REGULATIONS, RELEVANT CODES OF PRACTICE AND BRITISH STANDARDS. ALL DIMENSIONS ON THIS DRAWING ARE IN MILLIMETERS UNLESS OTHERWISE STATED.				