



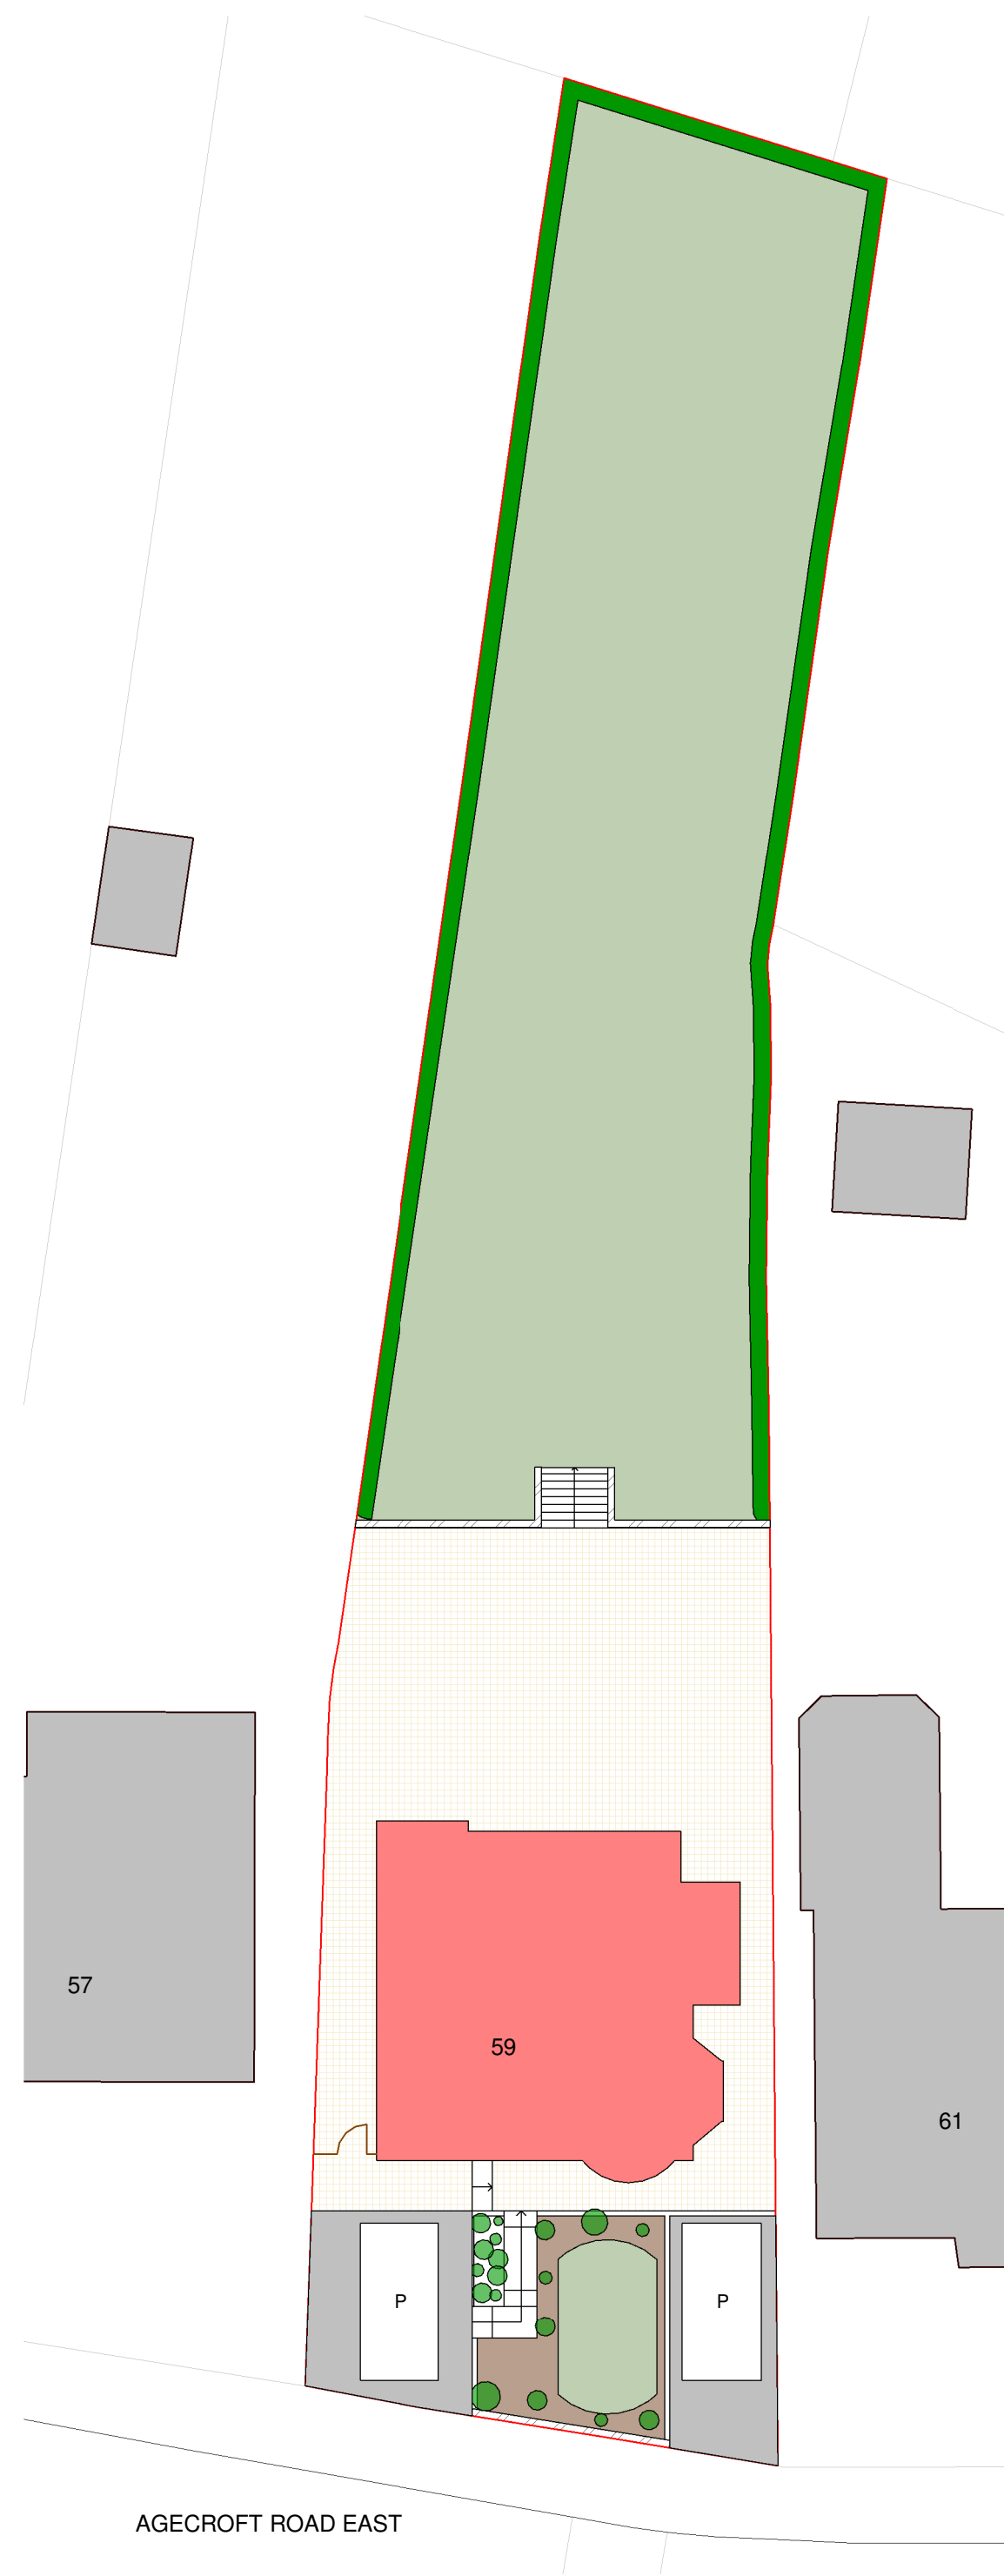

1 Site - Existing
1 : 200

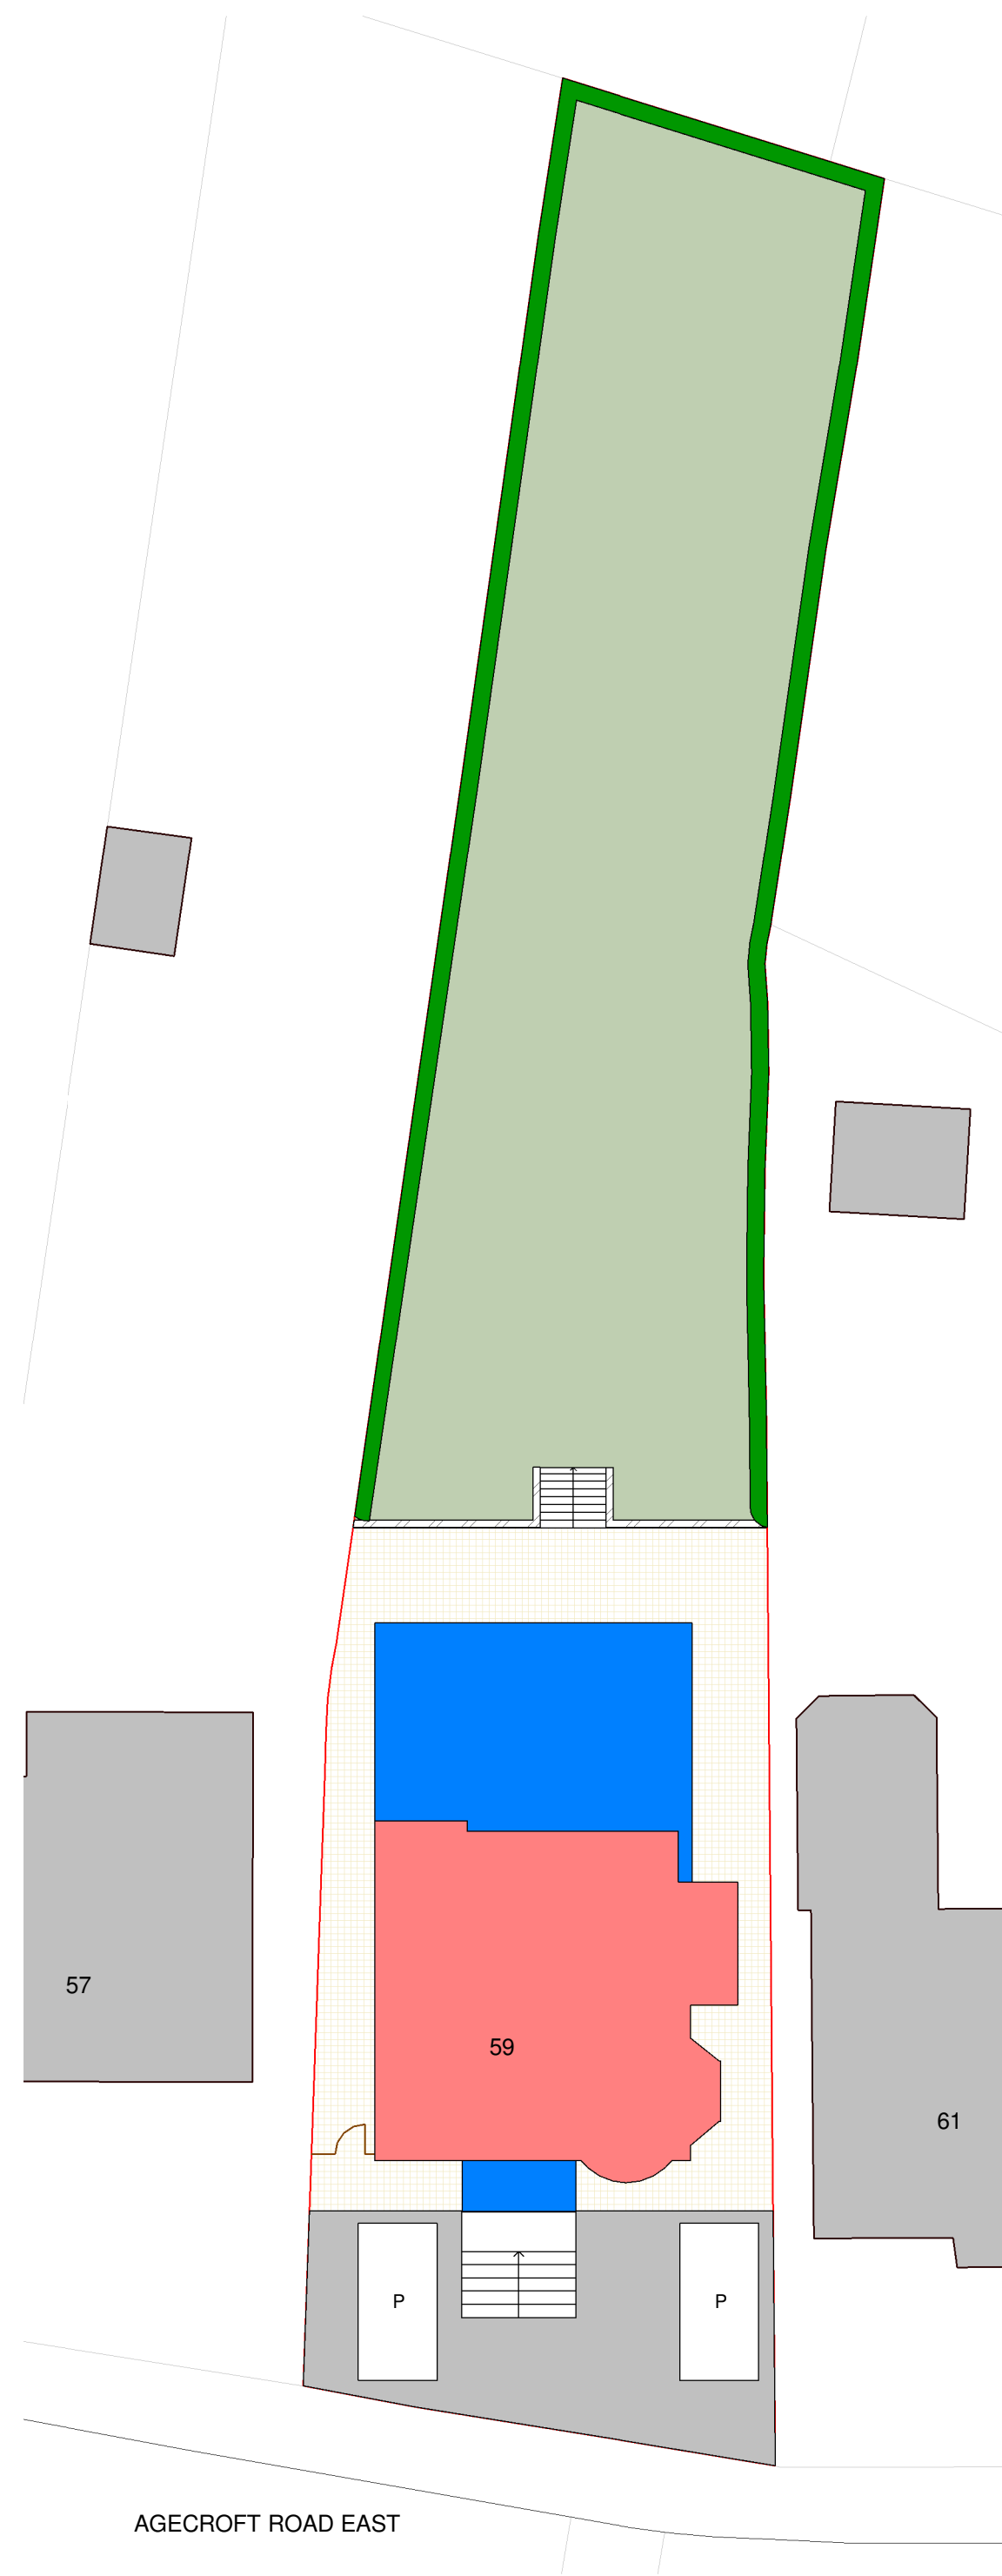

2 Site - Proposed
1 : 200

Key
1 : 20

Site Key

Grass

Paving Stones

Driveway

Timber Fencing



Brickwork

Hedges

P Parking

Existing Building

Proposed Building

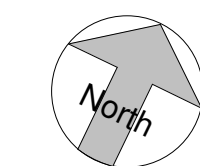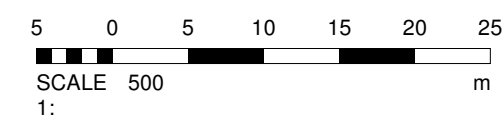

No.		Description		Date
PROJECT				
59 Agecroft Road East				
TITLE				
Site - Existing & Proposed				
CLIENT				
Naseer				
STATUS				
DESIGN				
DRAWN BY	DATE		SCALE (@ A1)	
CB	04/12/2023		As indicated	
PROJECT NUMBER		DRAWING NUMBER		REV
GSS23122.1		502		
GOLD SKETCH				
S T U D I O S				
www.goldsketch.co.uk info@goldsketch.co.uk 0161 792 9595				
NOTES				
© COPYRIGHT. ALL RIGHTS RESERVED. THIS DRAWING MAY NOT BE REPRODUCED WITHOUT WRITTEN CONSENT. DRAWING IS TO BE USED FOR THE STATUS INDICATED ONLY. ALL DIMENSIONS ARE TO BE IN ACCORDANCE WITH CURRENT STATUTORY LEGISLATION, RELEVANT CODES OF PRACTICE AND BRITISH STANDARDS. ALL DIMENSIONS ON THIS DRAWING ARE IN MILLIMETRES (UNLESS OTHERWISE STATED).				