




3 Front - Existing
1 : 100

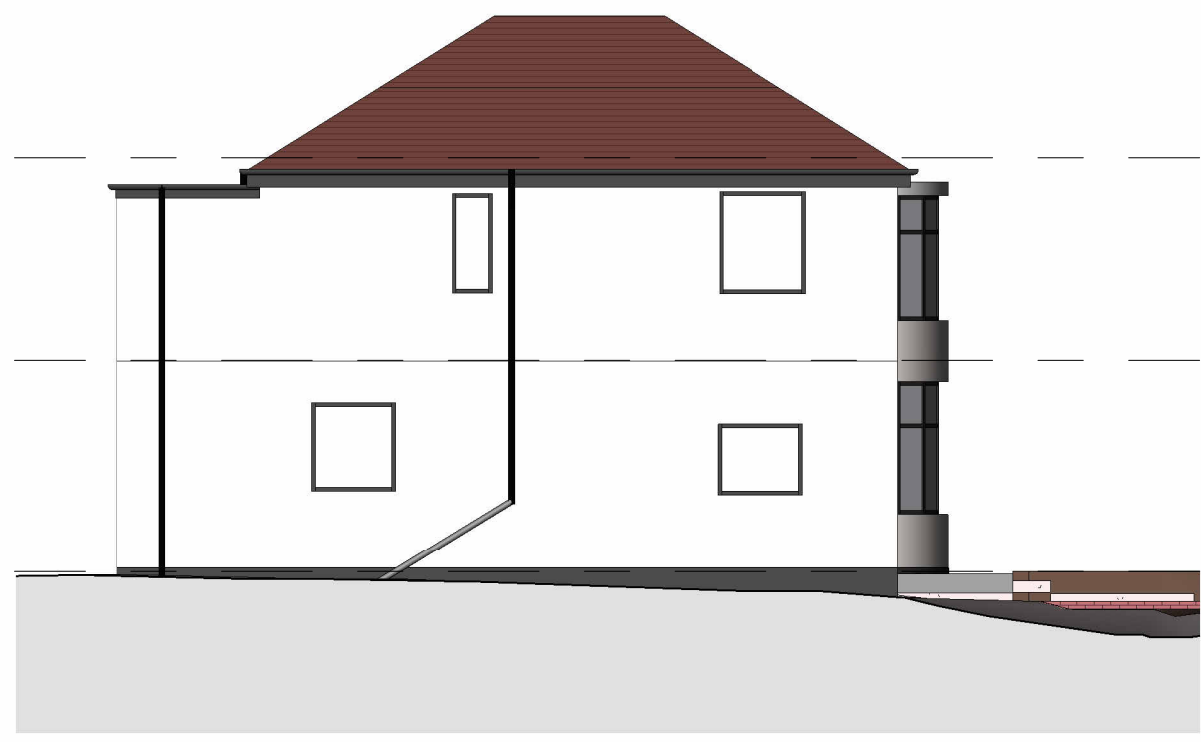


4 Left Side - Existing
1 : 100




5 Rear - Existing
1 : 100




6 Right Side - Existing
1 : 100

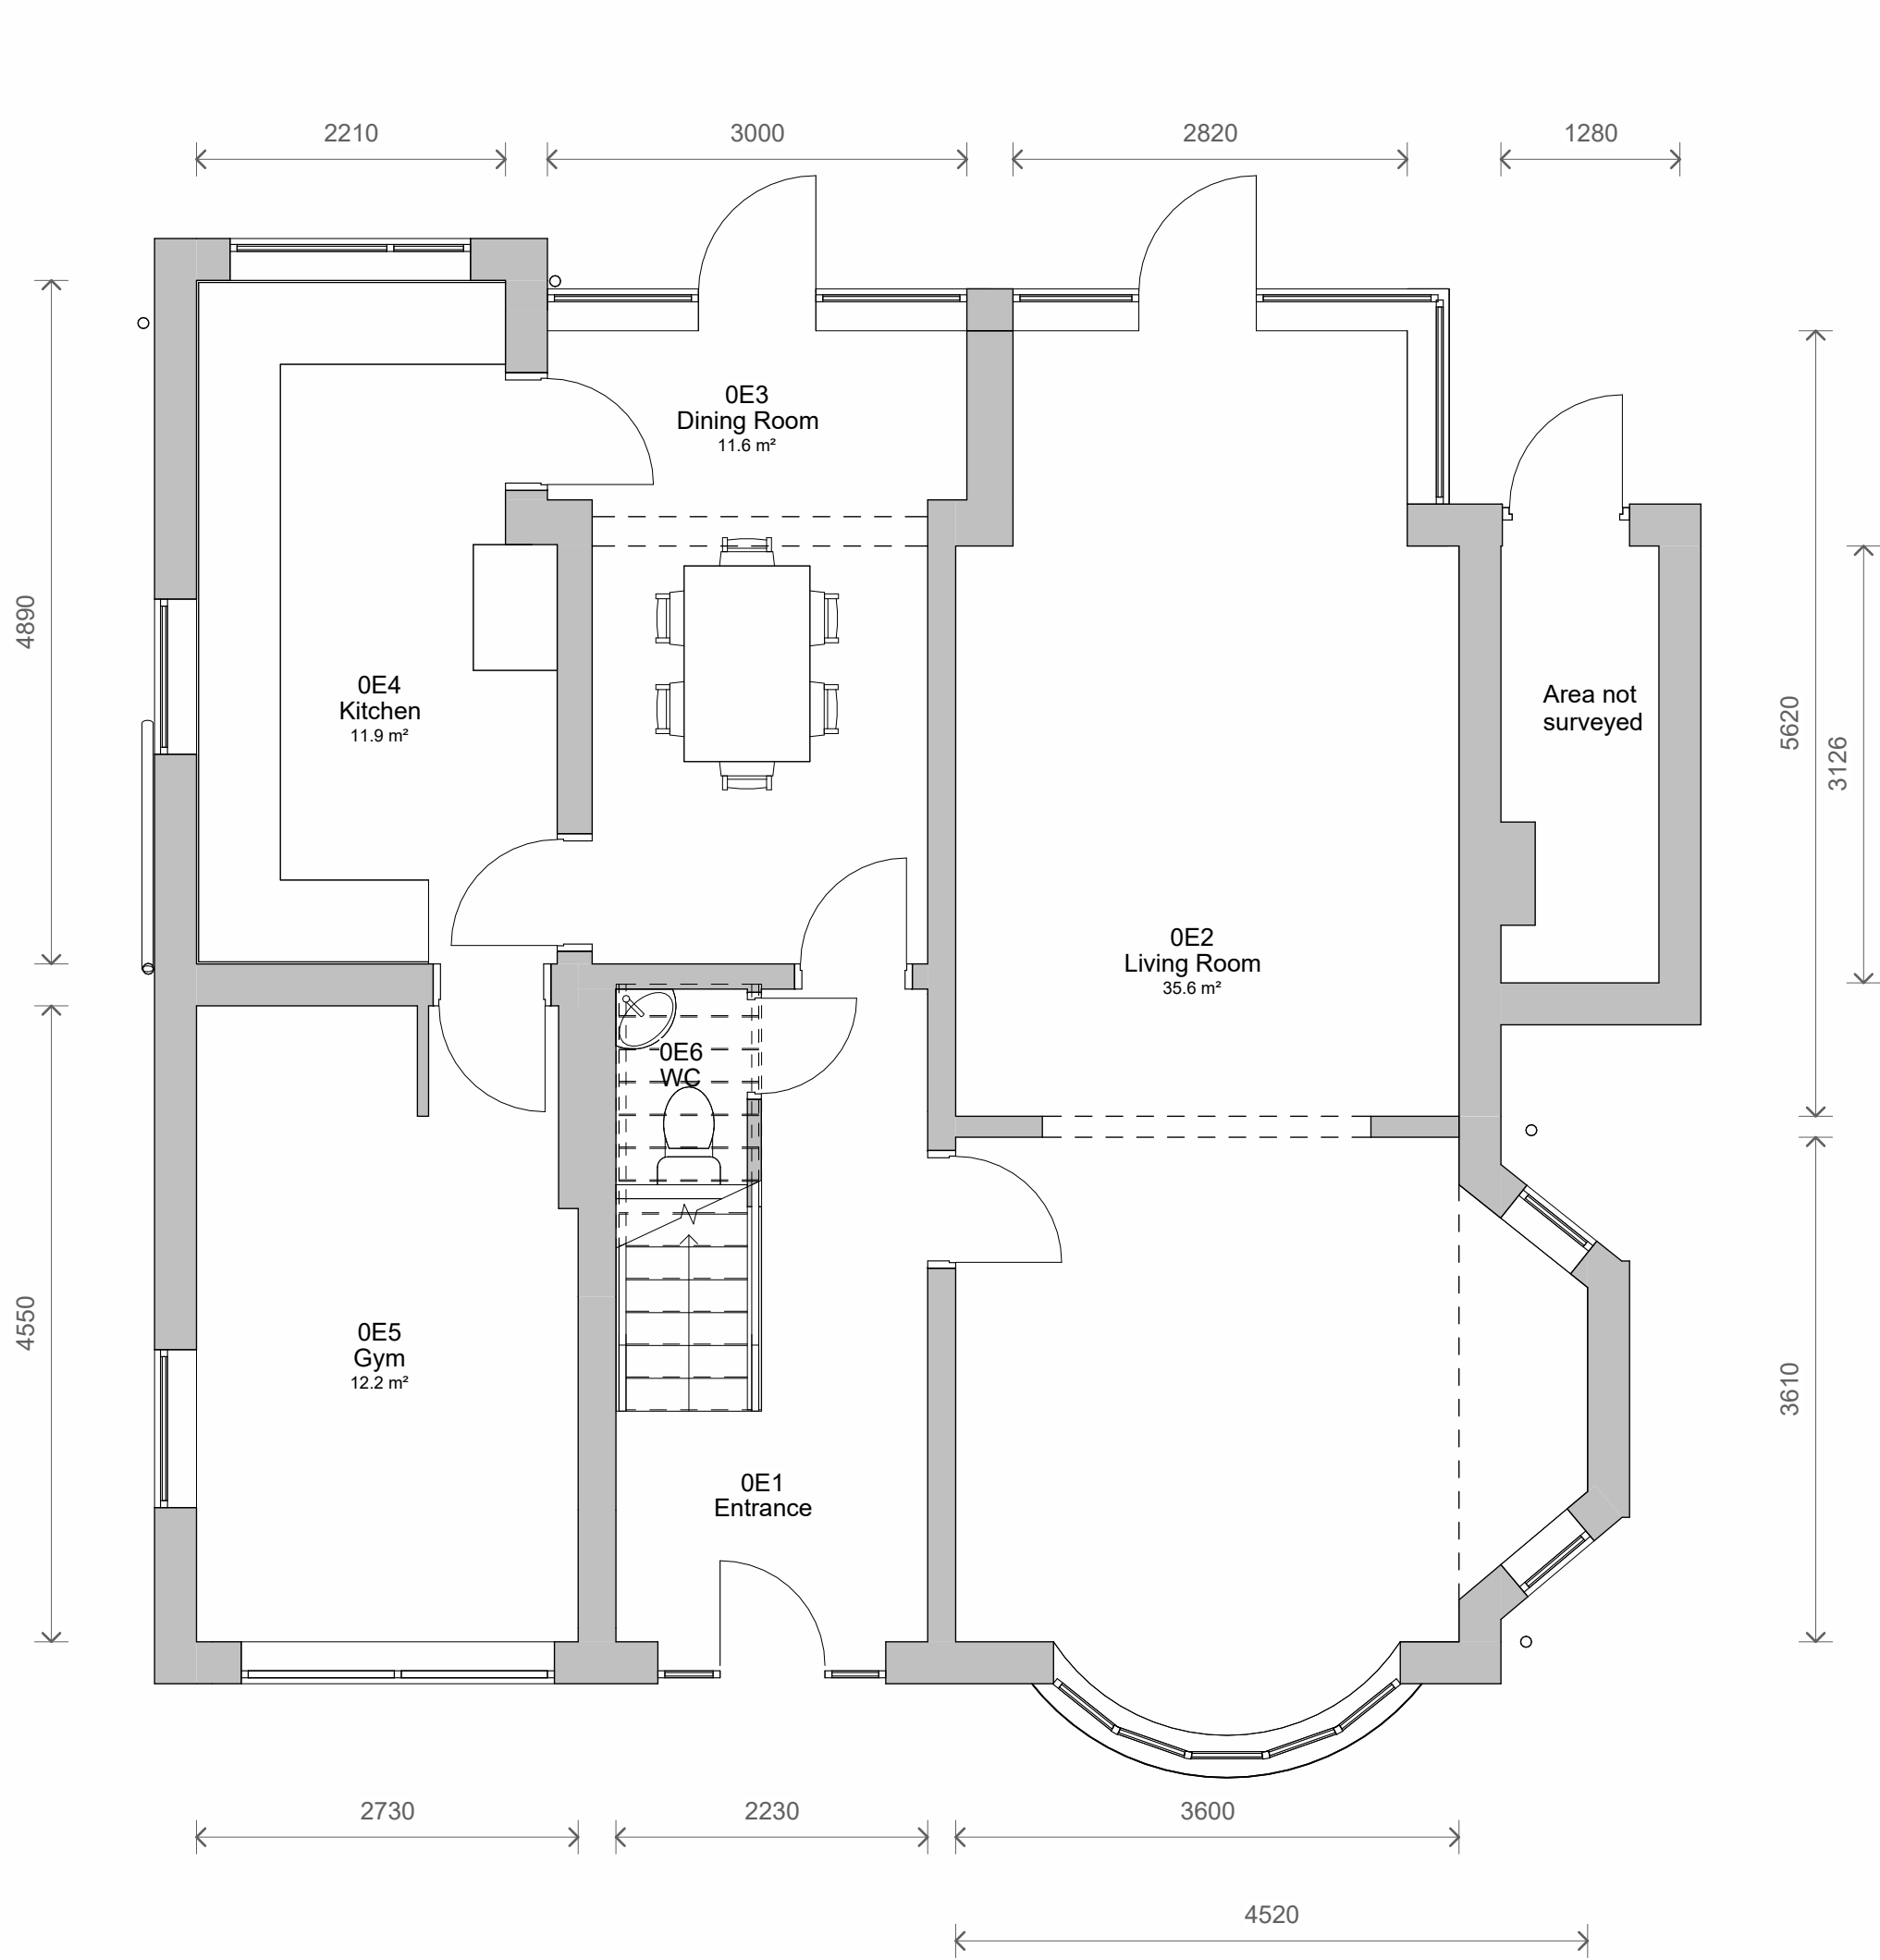

1 Level 0 - Existing
1 : 50

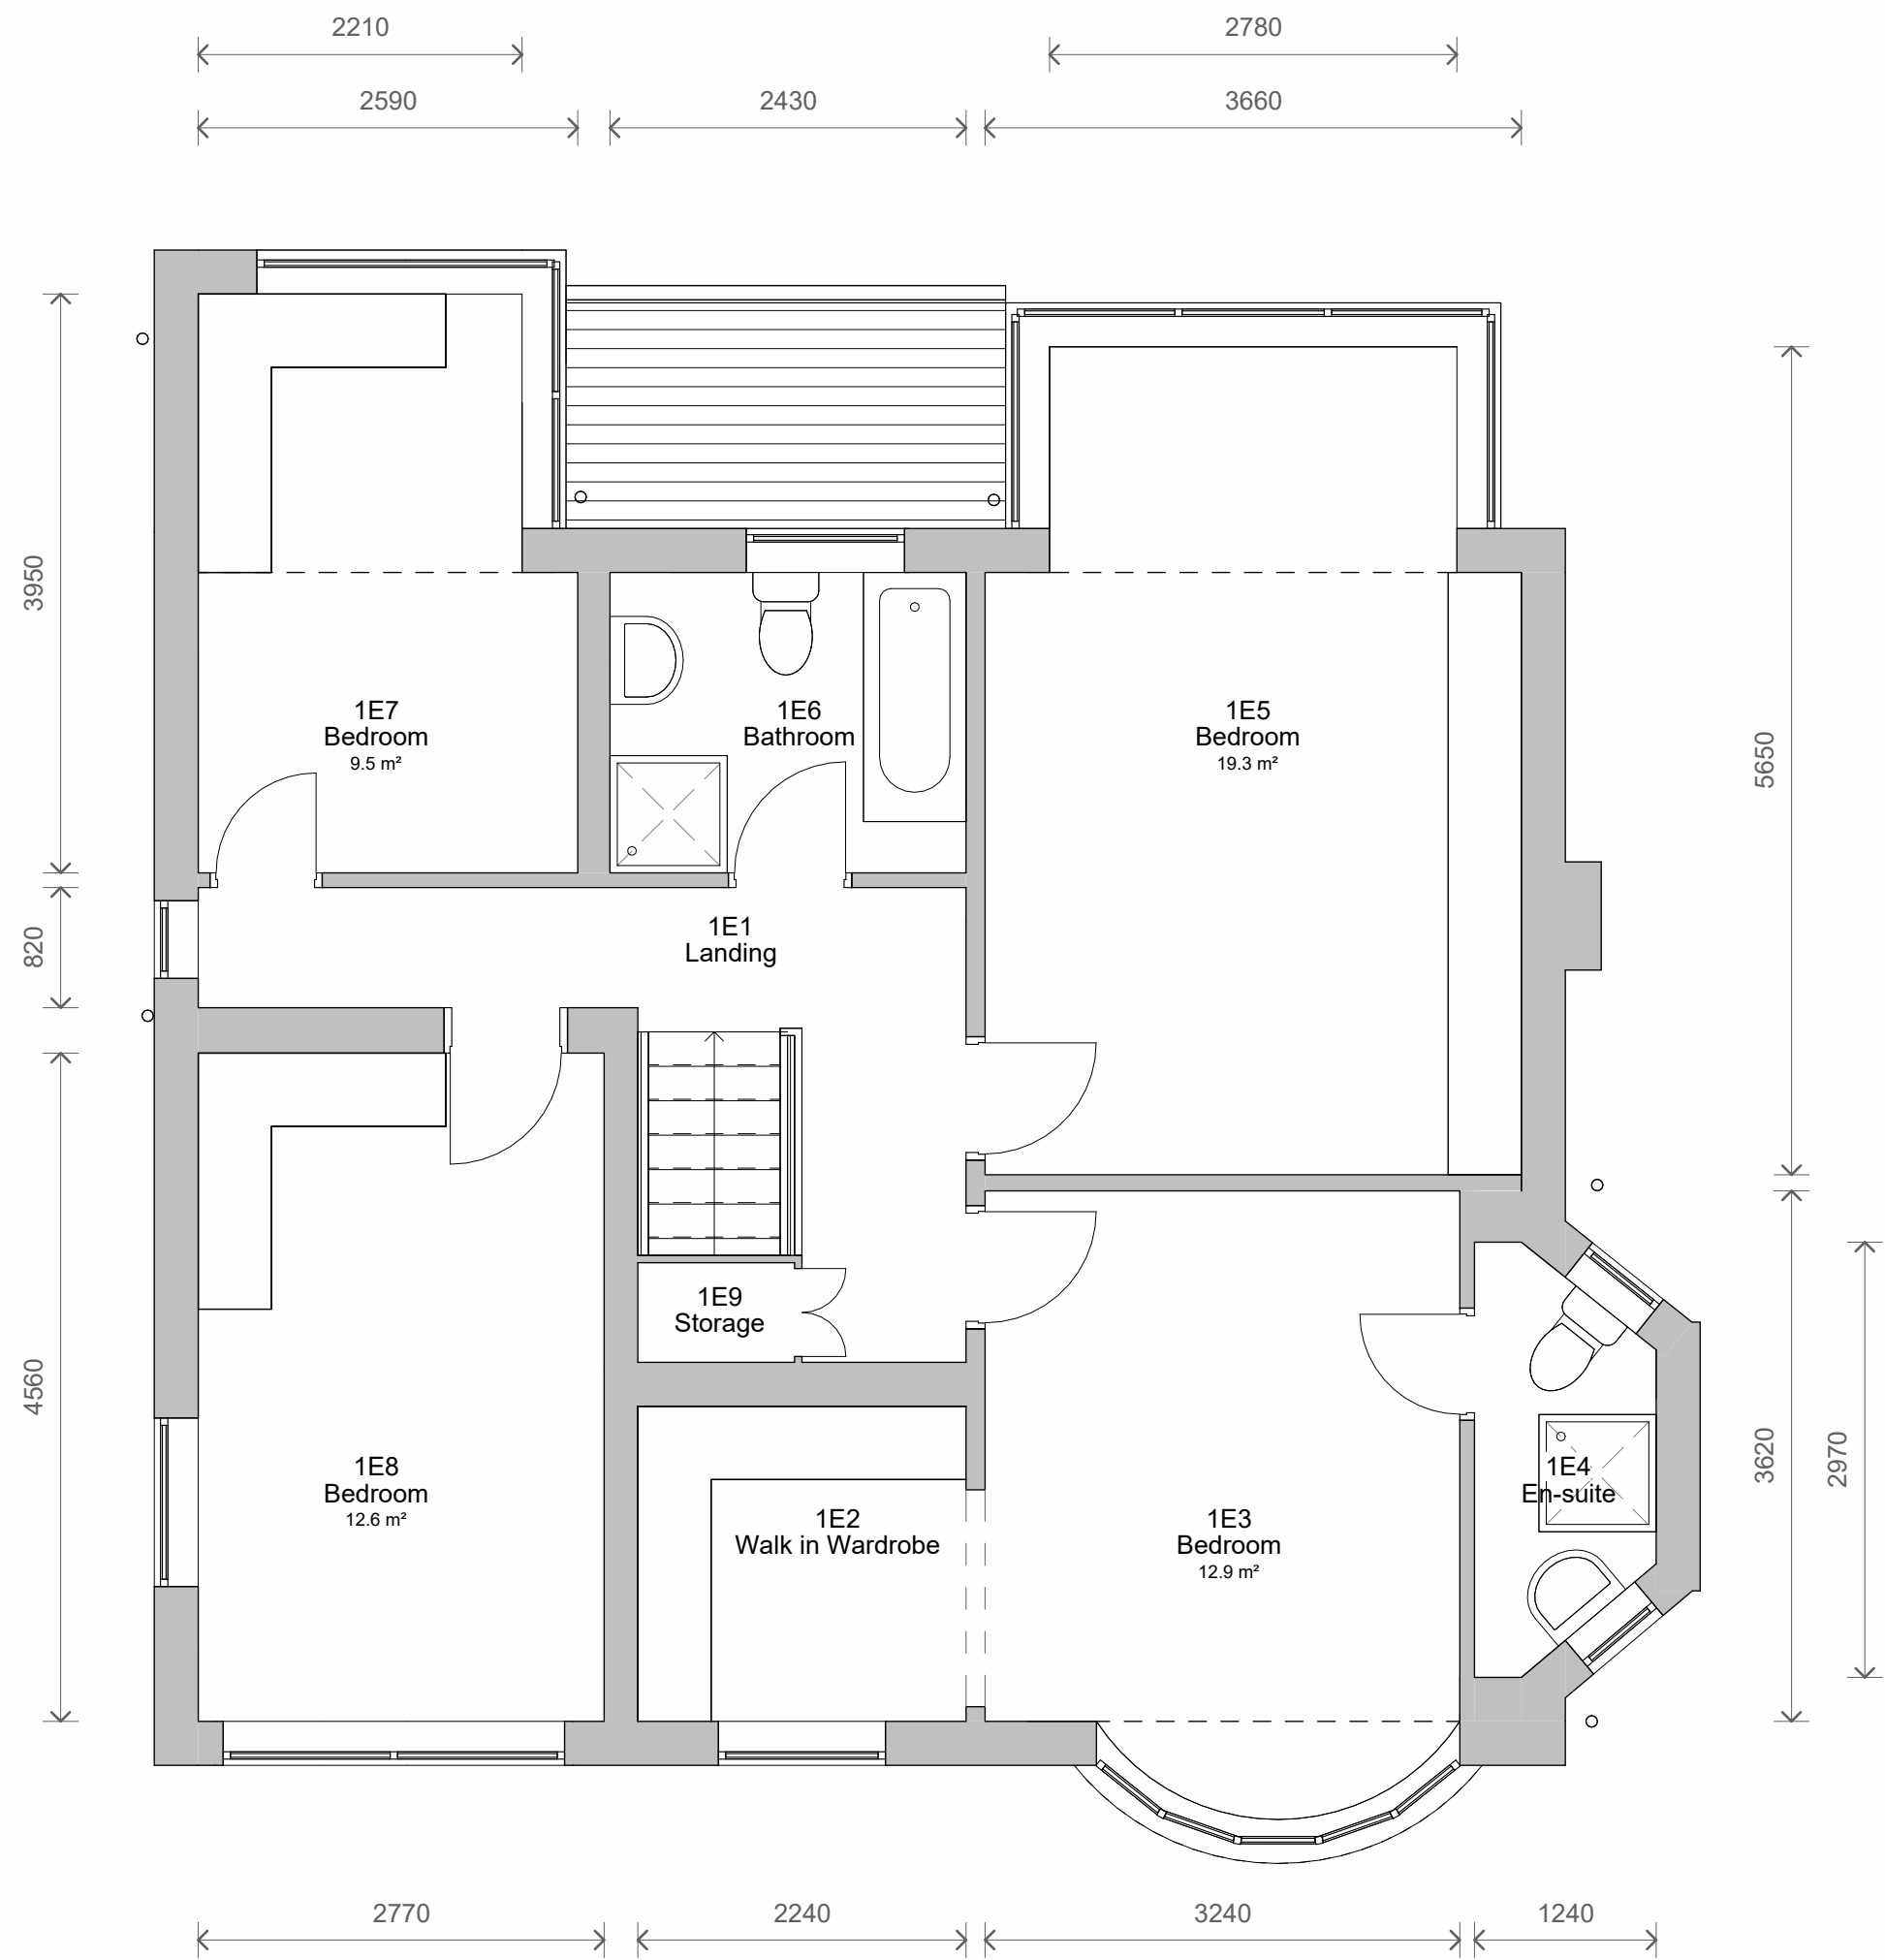

2 Level 1 - Existing
1 : 50

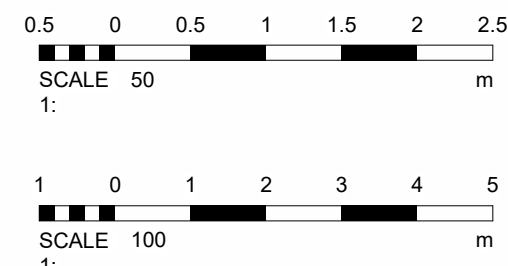

No.	Description	Date
PROJECT		
59 Agecroft Road East		
TITLE		
Existing Plans and Elevations		
CLIENT		
Naseer		
STATUS		
DESIGN		
DRAWN BY	DATE	SCALE (@ A1)
JB	13/10/2023	As indicated
PROJECT NUMBER	DRAWING NUMBER	REV
GSS23122	002	
GOLD SKETCH		
S T U D I O S		
www.goldsketch.co.uk info@goldsketch.co.uk 0161 792 9595		
NOTES		
© COPYRIGHT - ALL RIGHTS RESERVED. THIS DRAWING SHALL NOT BE REPRODUCED WITHOUT PRIOR WRITTEN CONSENT. DRAWING TO BE USED FOR THE STATUS INDICATED ONLY. ALL DIMENSIONS AND SETTING OF WALLS TO BE VERIFIED AND CONFIRMED ON SITE. ANY DISCREPANCIES TO BE REPORTED TO THE ARCHITECT IMMEDIATELY. ALL DIMENSIONS AND SETTING OF WALLS TO BE IN ACCORDANCE WITH CURRENT BUILDING REGULATIONS AND RELEVANT CODES OF PRACTICE AND BRITISH STANDARDS. ALL DIMENSIONS ON THIS DRAWING ARE IN MILLIMETERS UNLESS OTHERWISE STATED.		