


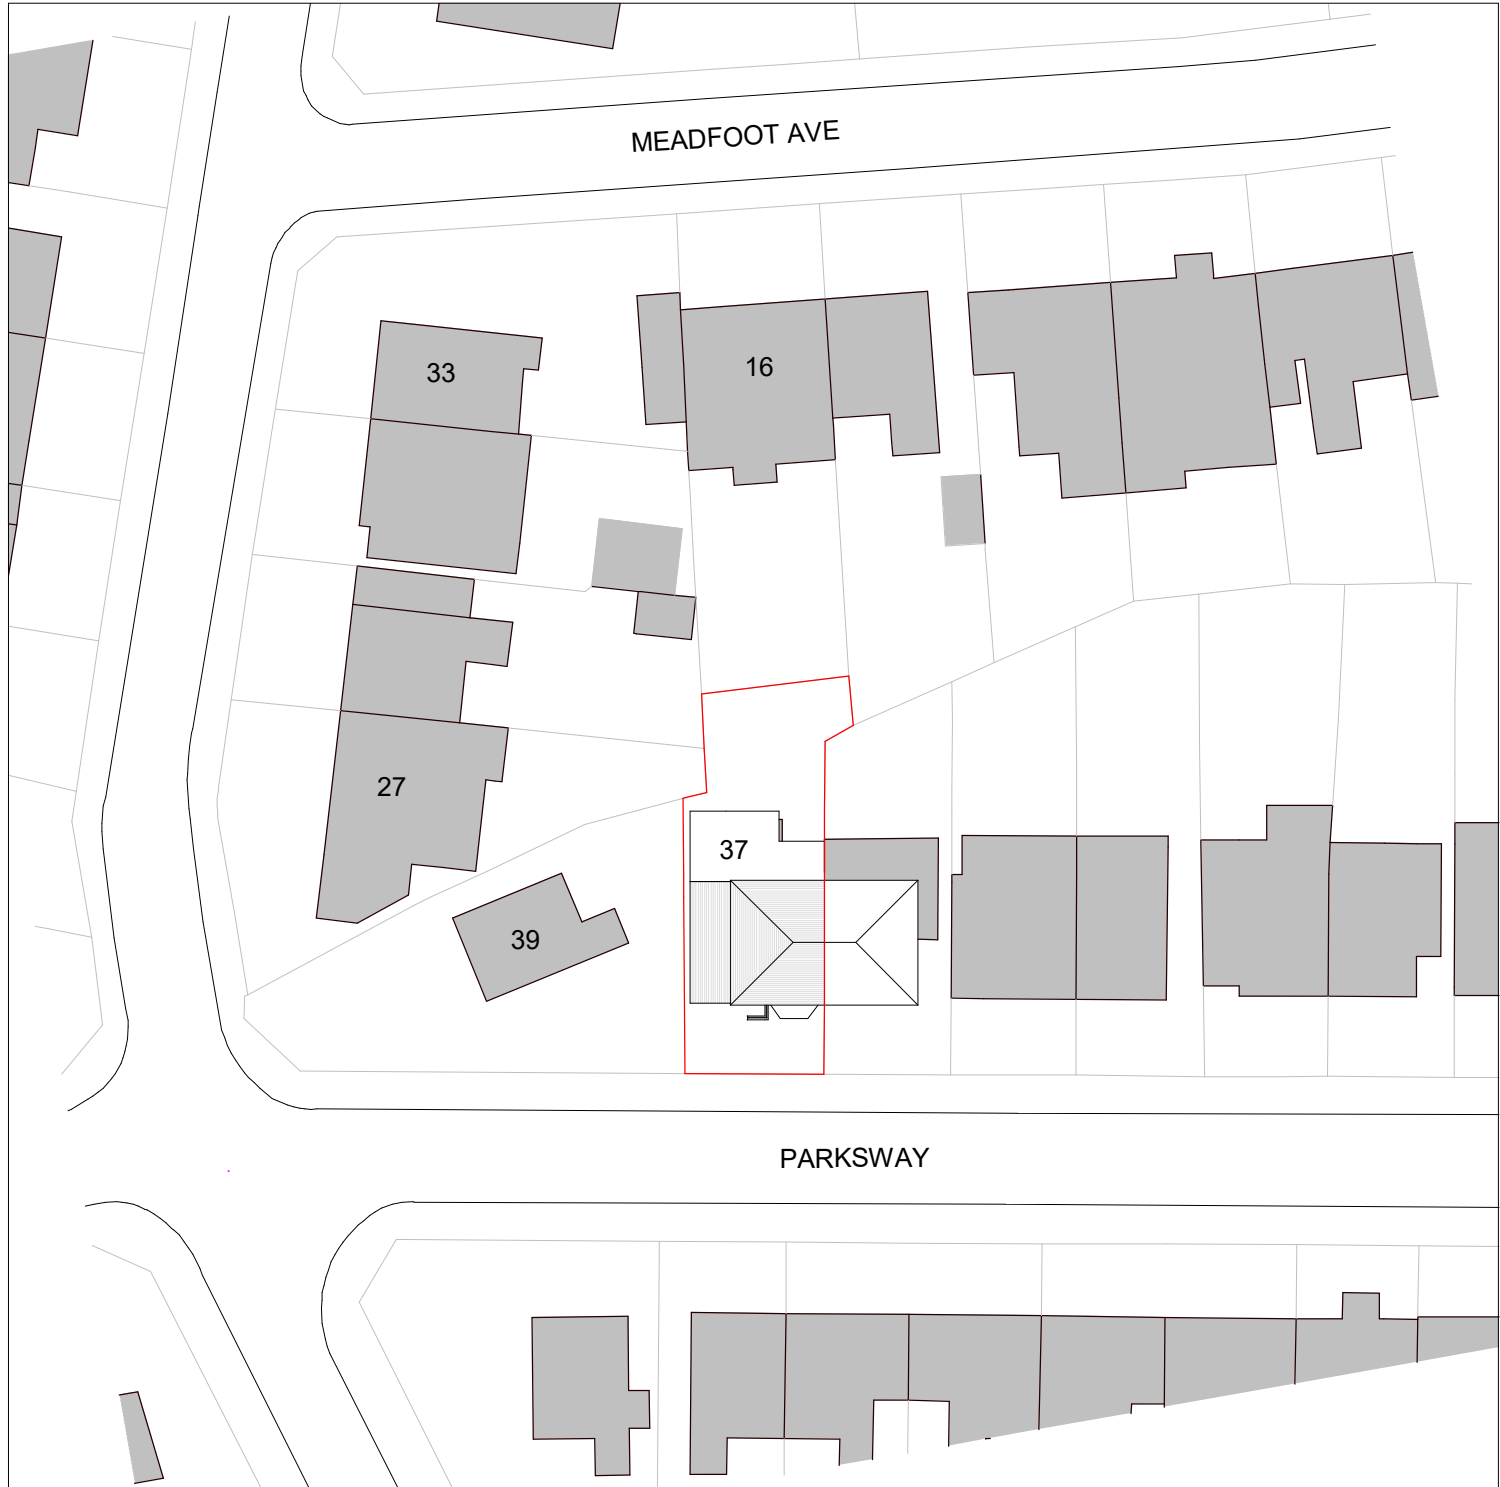
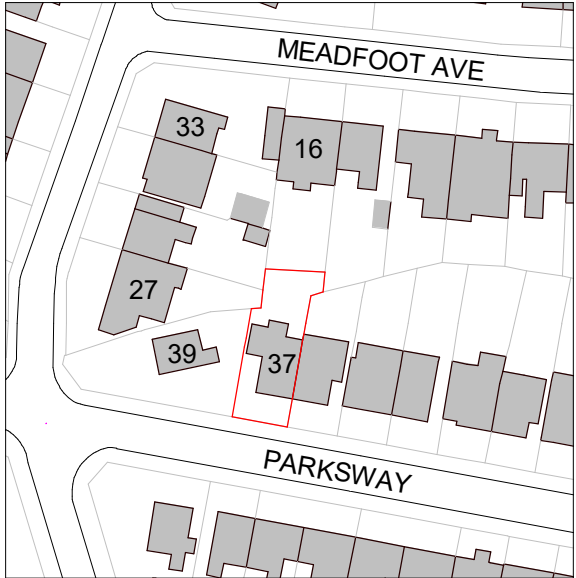


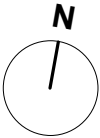

1. Site - Block Plan
1 : 500

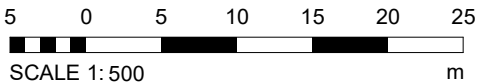

2. Site - Location Plan

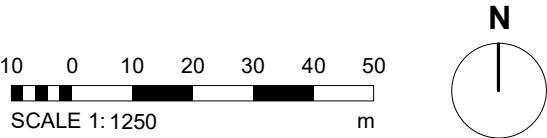

Notes - Boundaries

A Application site boundary
determined using OS Data.

Legend - Boundaries

Site Boundary

PROJECT	SCALE @ A3	DATE	DRAWN BY
37 Parkway	As indicated	17 NOV 2021	ER
CLIENT	STATUS		
Owner	PLANNING		
TITLE	PROJECT NO.	DRAWING NO.	REV.
Site - Location and Block Plan	DA21077.	001.	
NOTES			
DA DEBTAL ARCHITECTURE www.debtal.co.uk THIS DRAWING MUST NOT BE REPRODUCED WITHOUT PRIOR WRITTEN CONSENT. DRAWING TO BE USED FOR THE STATUS INDICATED ONLY. ALL DIMENSIONS AND SETTING OUT SHALL BE CHECKED AND CONFIRMED ON SITE. ANY DISCREPANCIES TO BE REPORTED TO THE DESIGNER PRIOR TO THE COMMENCEMENT OF ANY WORK. ALL WORK AND MATERIALS TO BE IN ACCORDANCE WITH CURRENT STATUTORY LEGISLATION, RELEVANT CODES OF PRACTICE AND BRITISH STANDARDS. ALL DIMENSIONS ON THIS DRAWING ARE IN MILLIMETRES (UNLESS OTHERWISE STATED).			