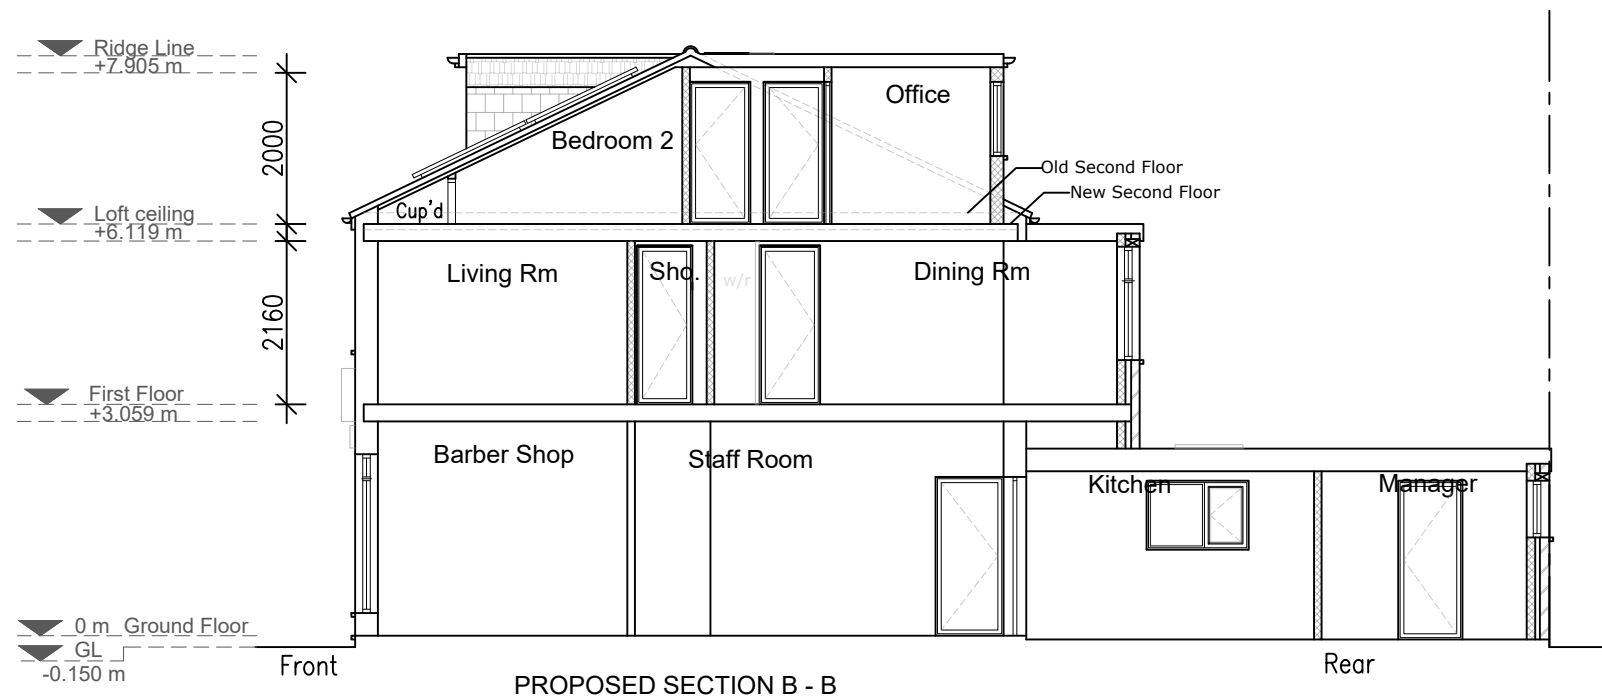
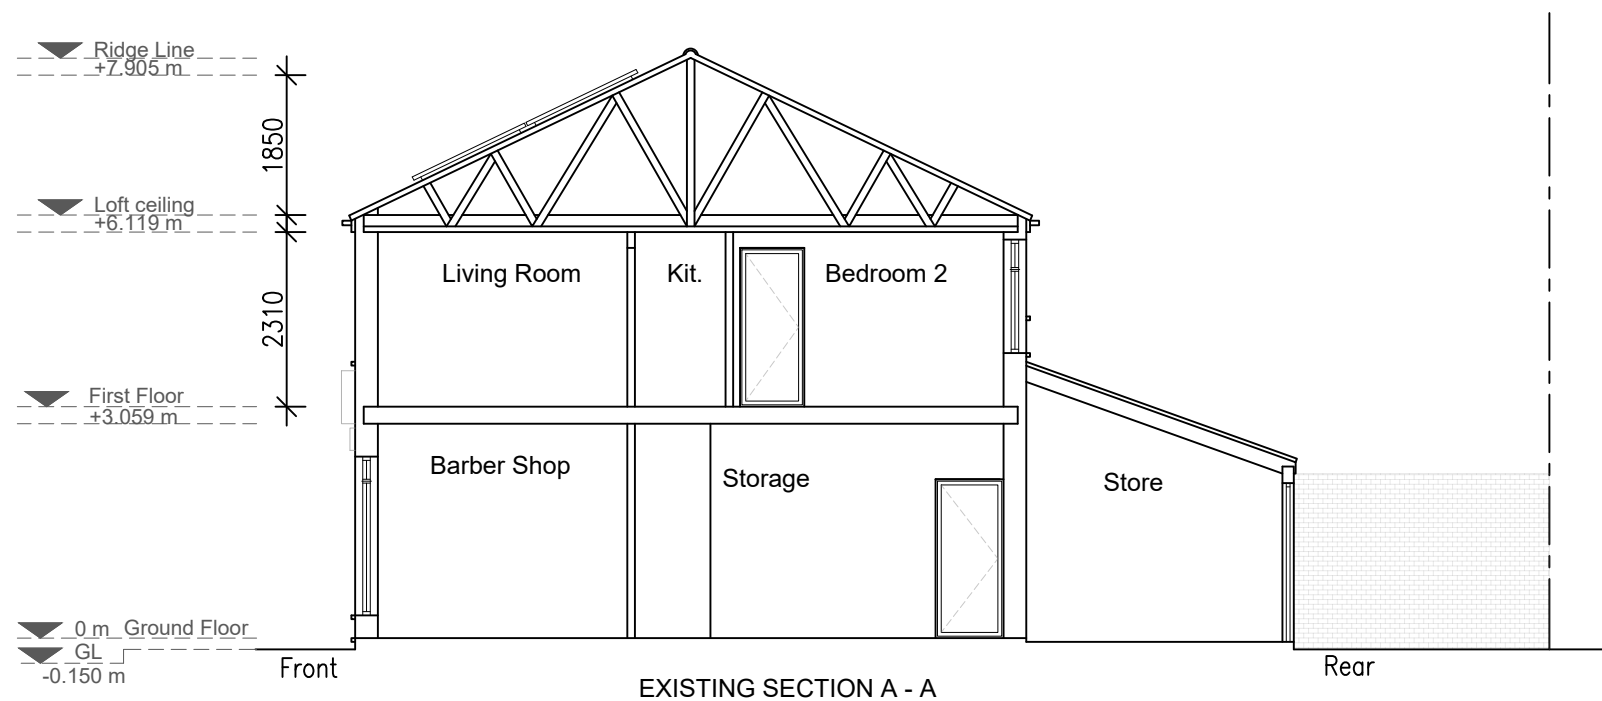


NOTES:					YOUR ARCHITECTURAL PLAN www.yourarchitecturalplan.co.uk 07908760909 02074763826 pnweze@yourarchitecturalplan.co.uk paulnweze@yahoo.co.uk	Client:	Drawing Title:		
We will not be responsible for the contract after having obtained Planning Permission and/or Building Regulation						Client	Existing Section A-A & Proposed Section B-B		
Approvals and that there can be no guarantee that Planning Permission and/or Building Regulation will be obtained. Any works that are started before approvals will be at owner's risk.							Project Title: 195 Roachdale Road, Bury, Lancashire, BL9 7BB	Original Issue Date: December, 2024	Scale @ A3: 1:100
No responsibility will be taken for works which are unforeseen and for any alterations made which are beyond the control of the agent. All dimensions are in metres.								Drawn By: PI	Checked By: PN
Contractor to check site thoroughly, verify dimensions before any work and report any discrepancies.								Number 100/008	Revision -1