


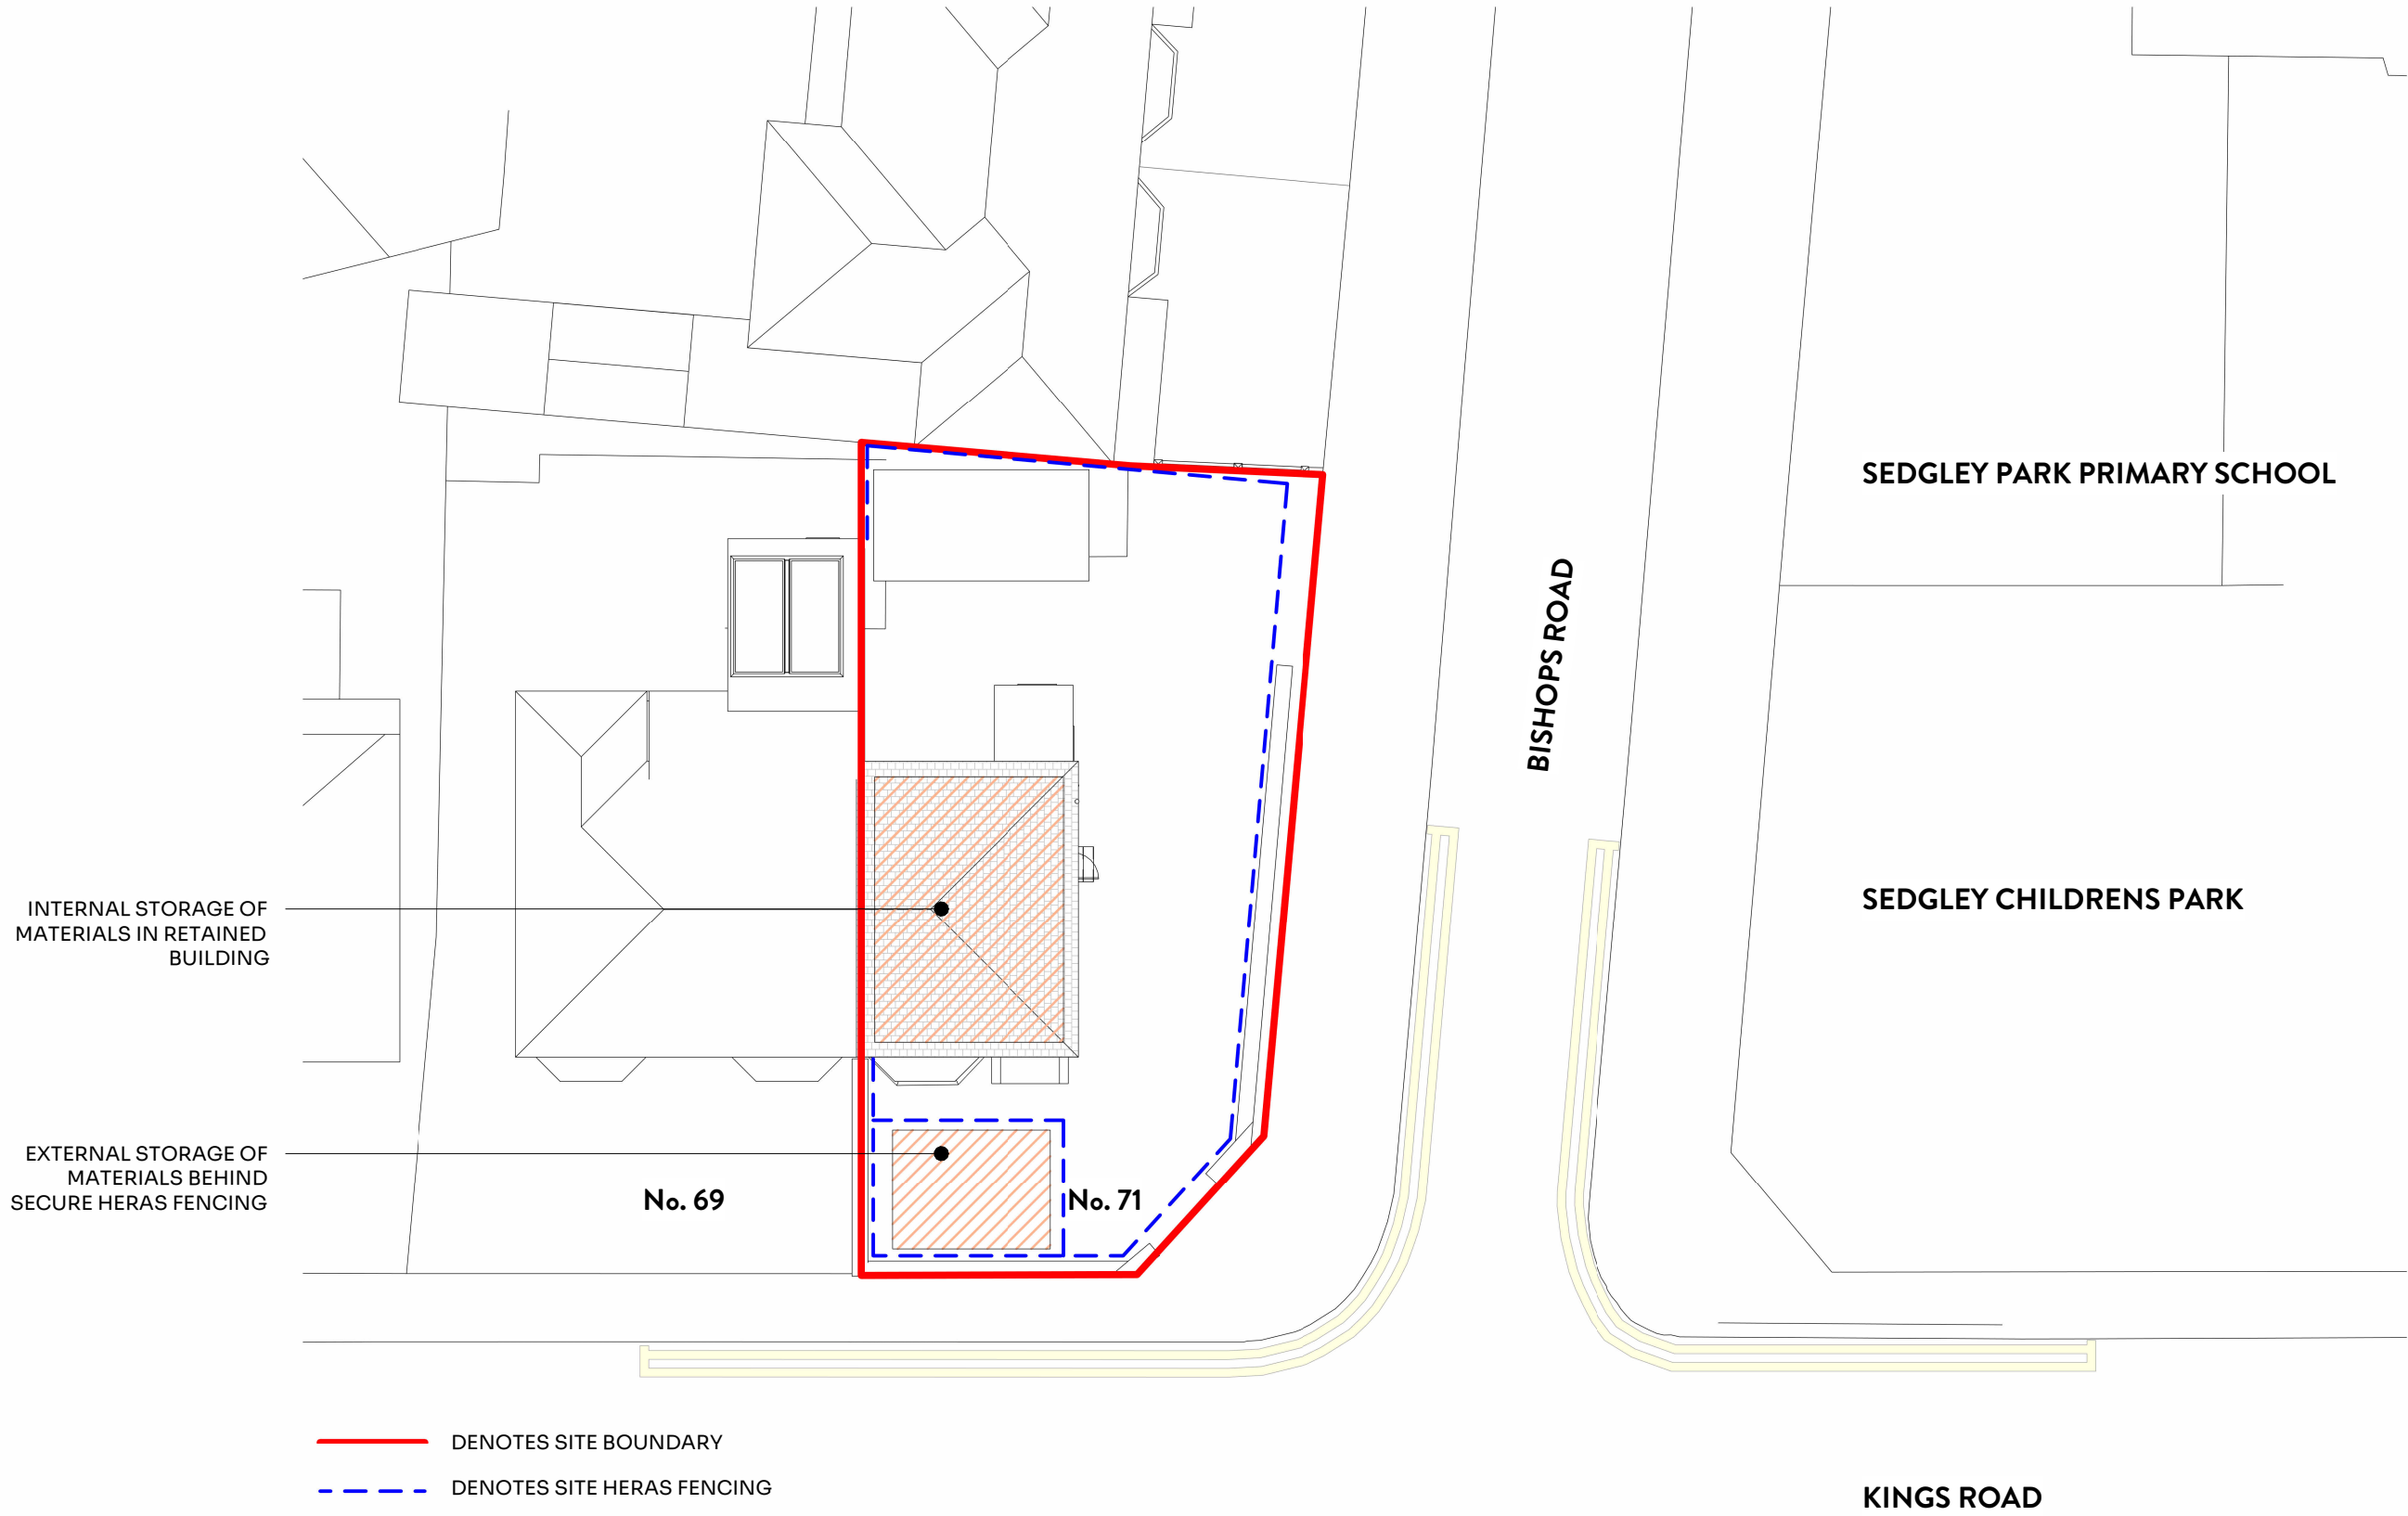

JCD

ARCHITECTURE
+ PLANNING

CIAT
CHARTERED
PRACTICE

studio@jcdesigngroup.co.uk

0161 698 2954

• This drawing must be read in conjunction with JCDs specification and all other relevant documentation and drawings. All dimensions are to be checked on site with any discrepancies reported to the designer prior to the works being carried out.

• JCD accept no liability for any expense, loss or damage of any nature and arising from any variation made to this drawing or in the execution of the work to which it relates which has not been referred to them and their approval obtained.

• This drawing is copyright and is sent in confidence. It must not be copied, used or disclosed in whole or in part, to third parties without our written permission. It remains the property of JCD and must be returned on request.

© JCD Design Group Ltd

Project No: JC93	Project Address: Prestwich, Manchester M25 0LQ
Project: 71 KINGS ROAD	

Drawing No: A1.9	Revision: PL1	ISSUED FOR PLANNING
Title: EXISTING BLOCK PLAN		

Scale on A3: 1 : 200	Drawn by: JC	Checked by: JC
20246810 SCALE 1:200m		

REV	Details	By	Date
PL1	Issued for Discharge of Conditions	JC	01 12 24