



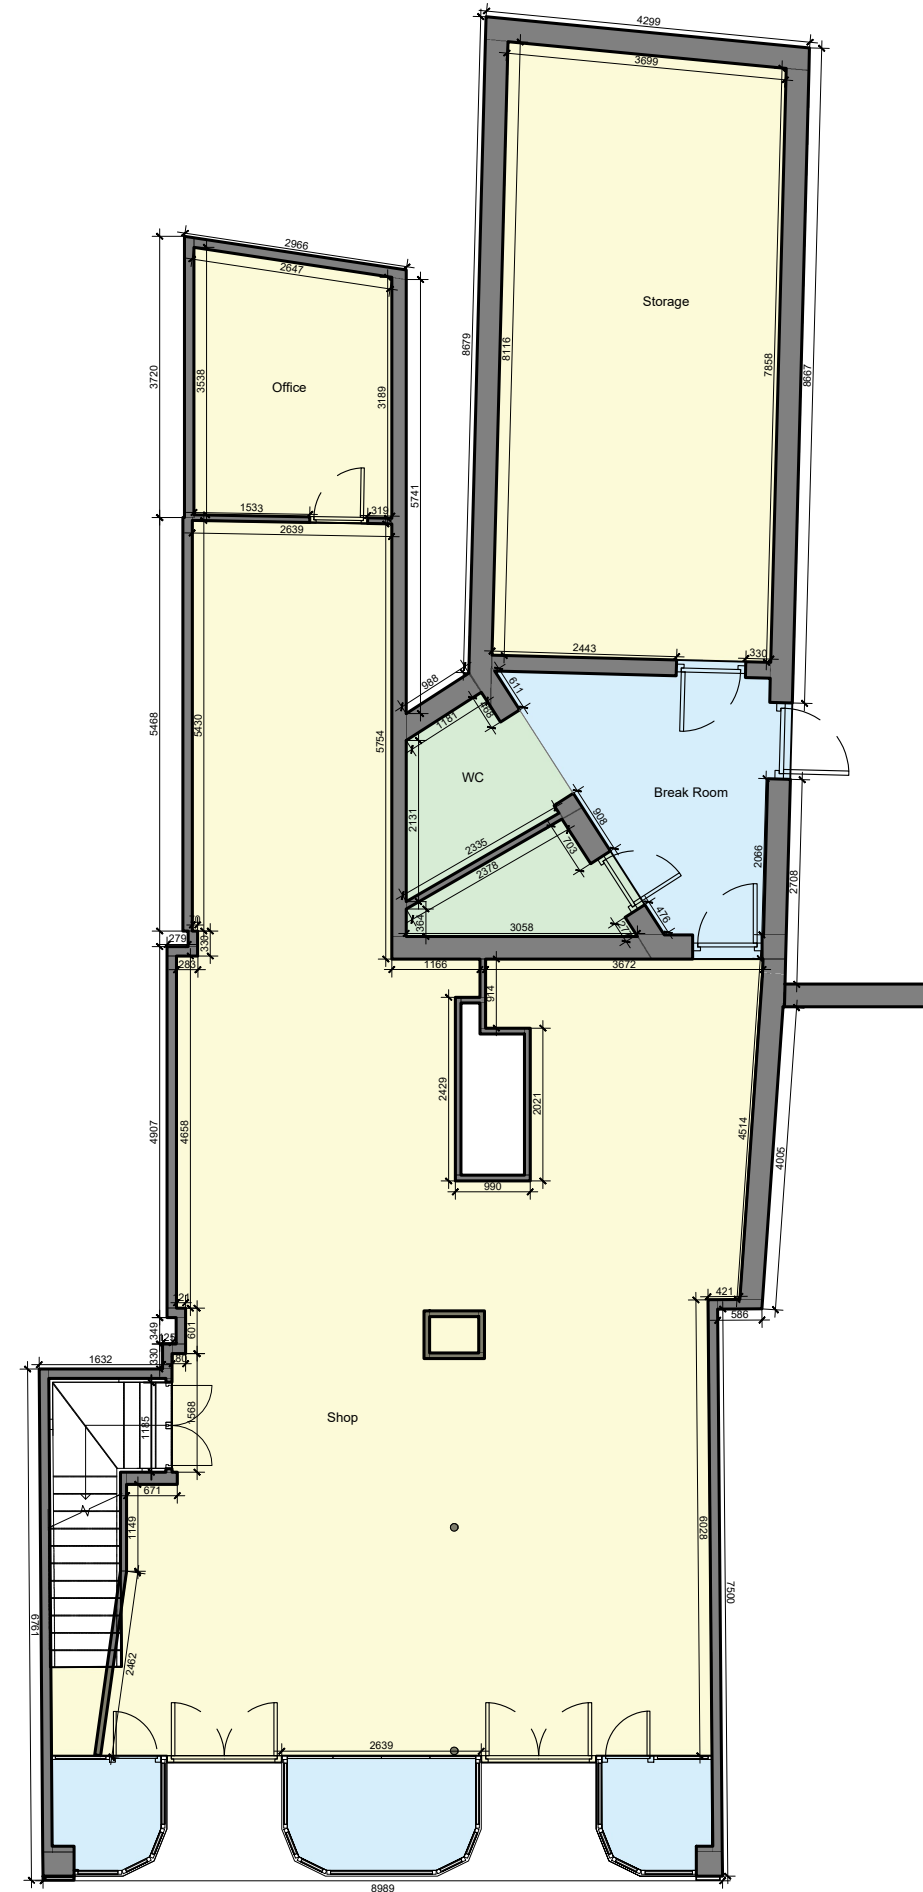

1 Level 0 - Existing

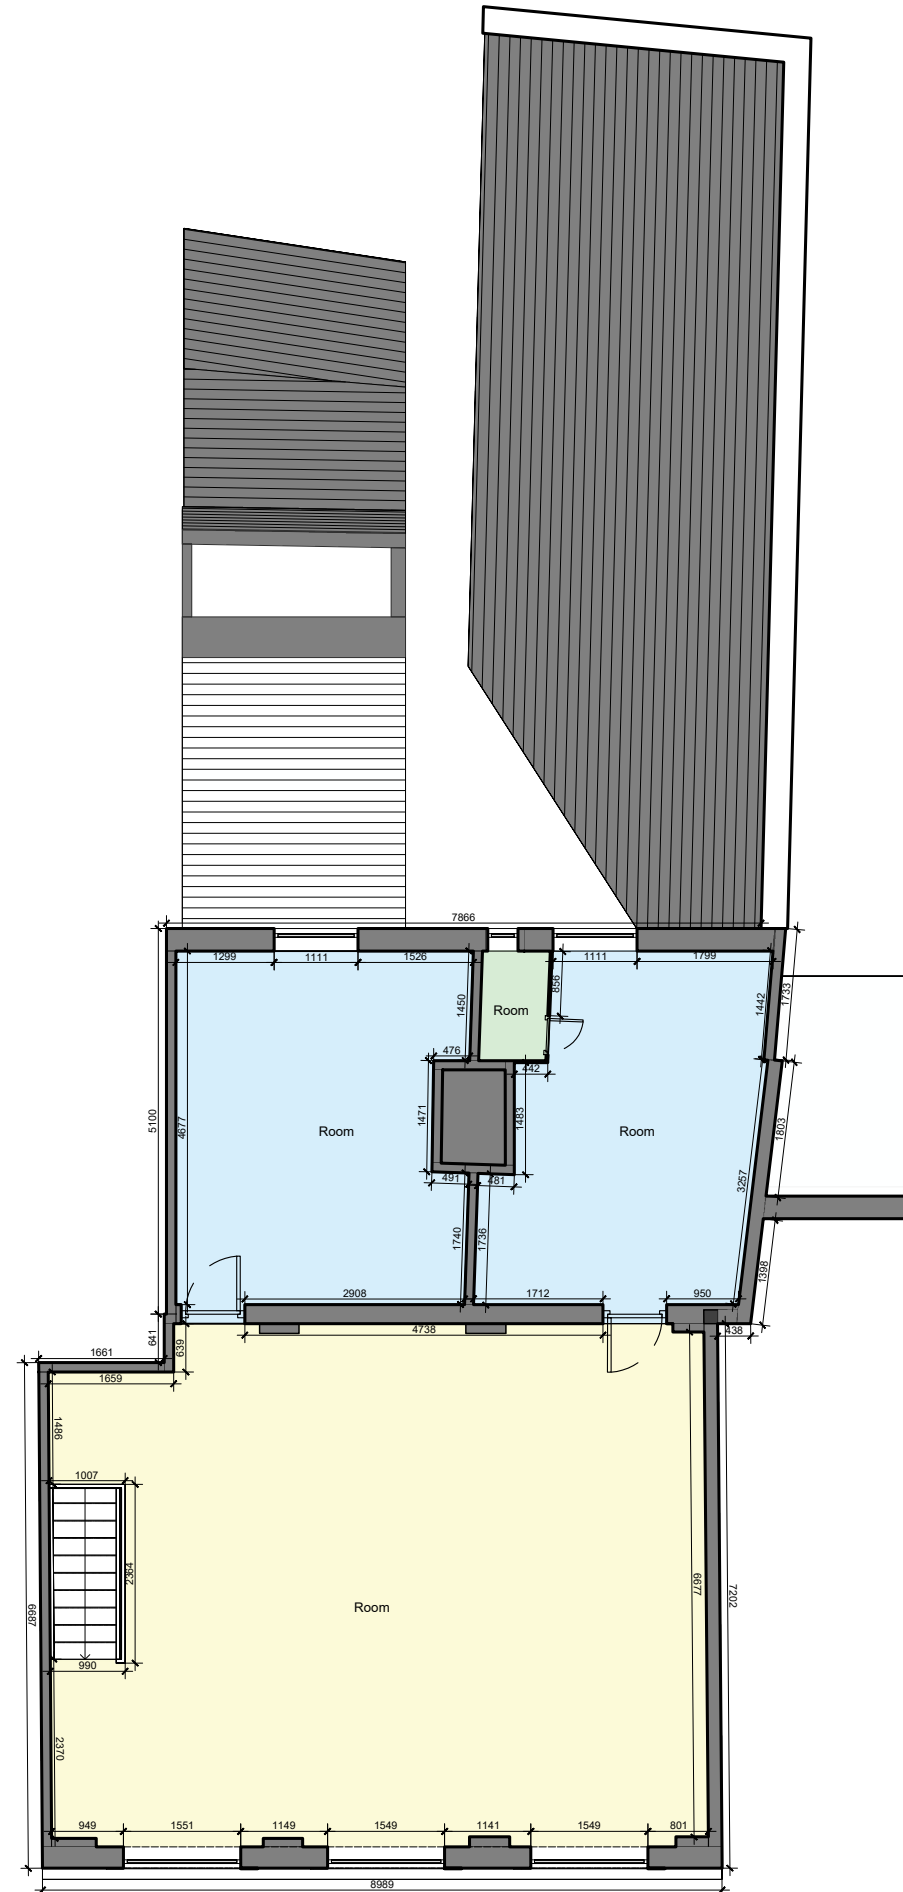

2 Level 1 - Existing

General Notes

No.	Revision/Issue	Date

Firm Name and Address

 Mason and Marlowe

Mason and Marlowe Ltd.
Project Managers and Quantity Surveyors

5 Picadilly Place
Manchester, M1 3BR

Project Name and Address

12 Bolton St, Bury, BL9 0LQ

Project 12 Bolton St, Bury	Sheet A305
Date 01/12/2024	
Scale 1/100	