

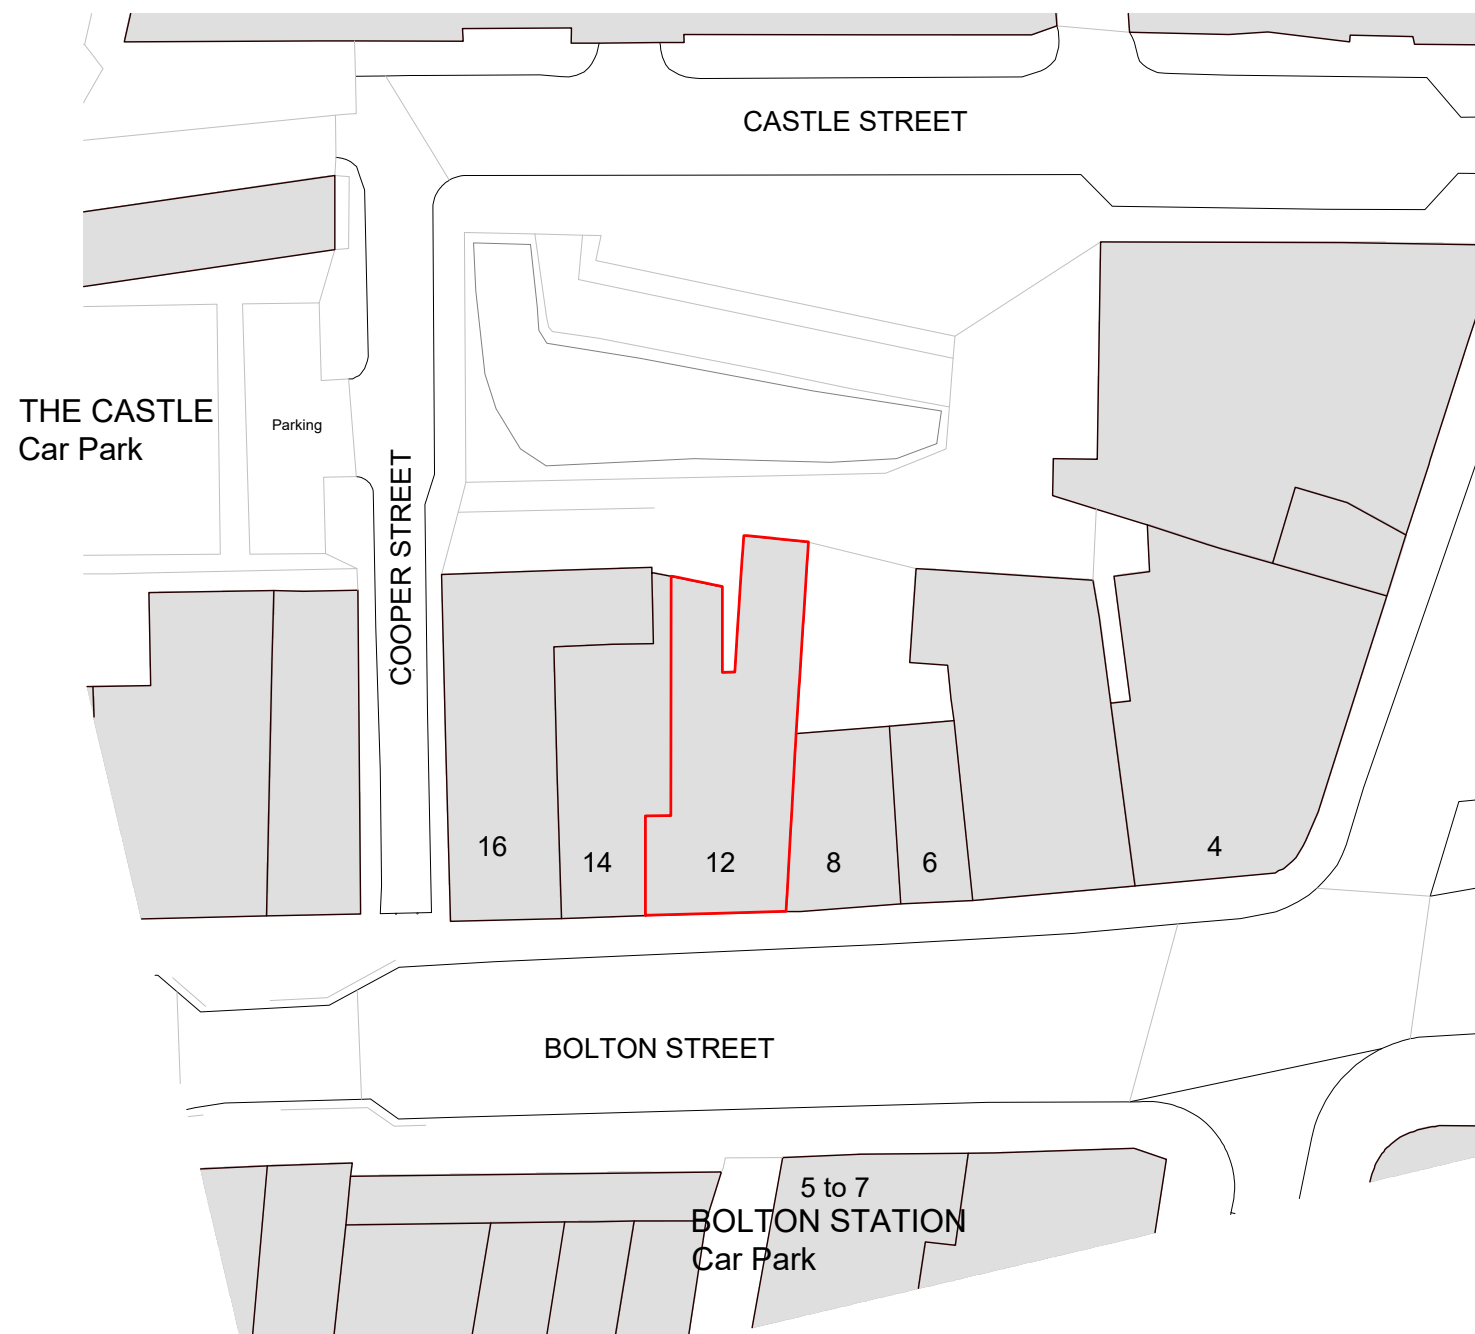


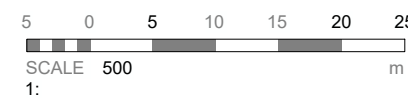

1 Site - Block Plan
1 : 500

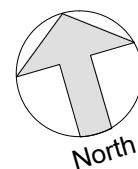

Existing Site Plan

General Notes

	12BR3	
No.	Revision/Issue	Date

Firm Name and Address



Mason and Marlowe Ltd.
Project Managers and Quantity Surveyors

5 Picadilly Place
Manchester, M1 3BR

Project Name and Address

12 Bolton St, Bury, BL9 0LQ

Project
12 Bolton St

Date
01/12/2024

Scale
1/500

Sheet

A303