


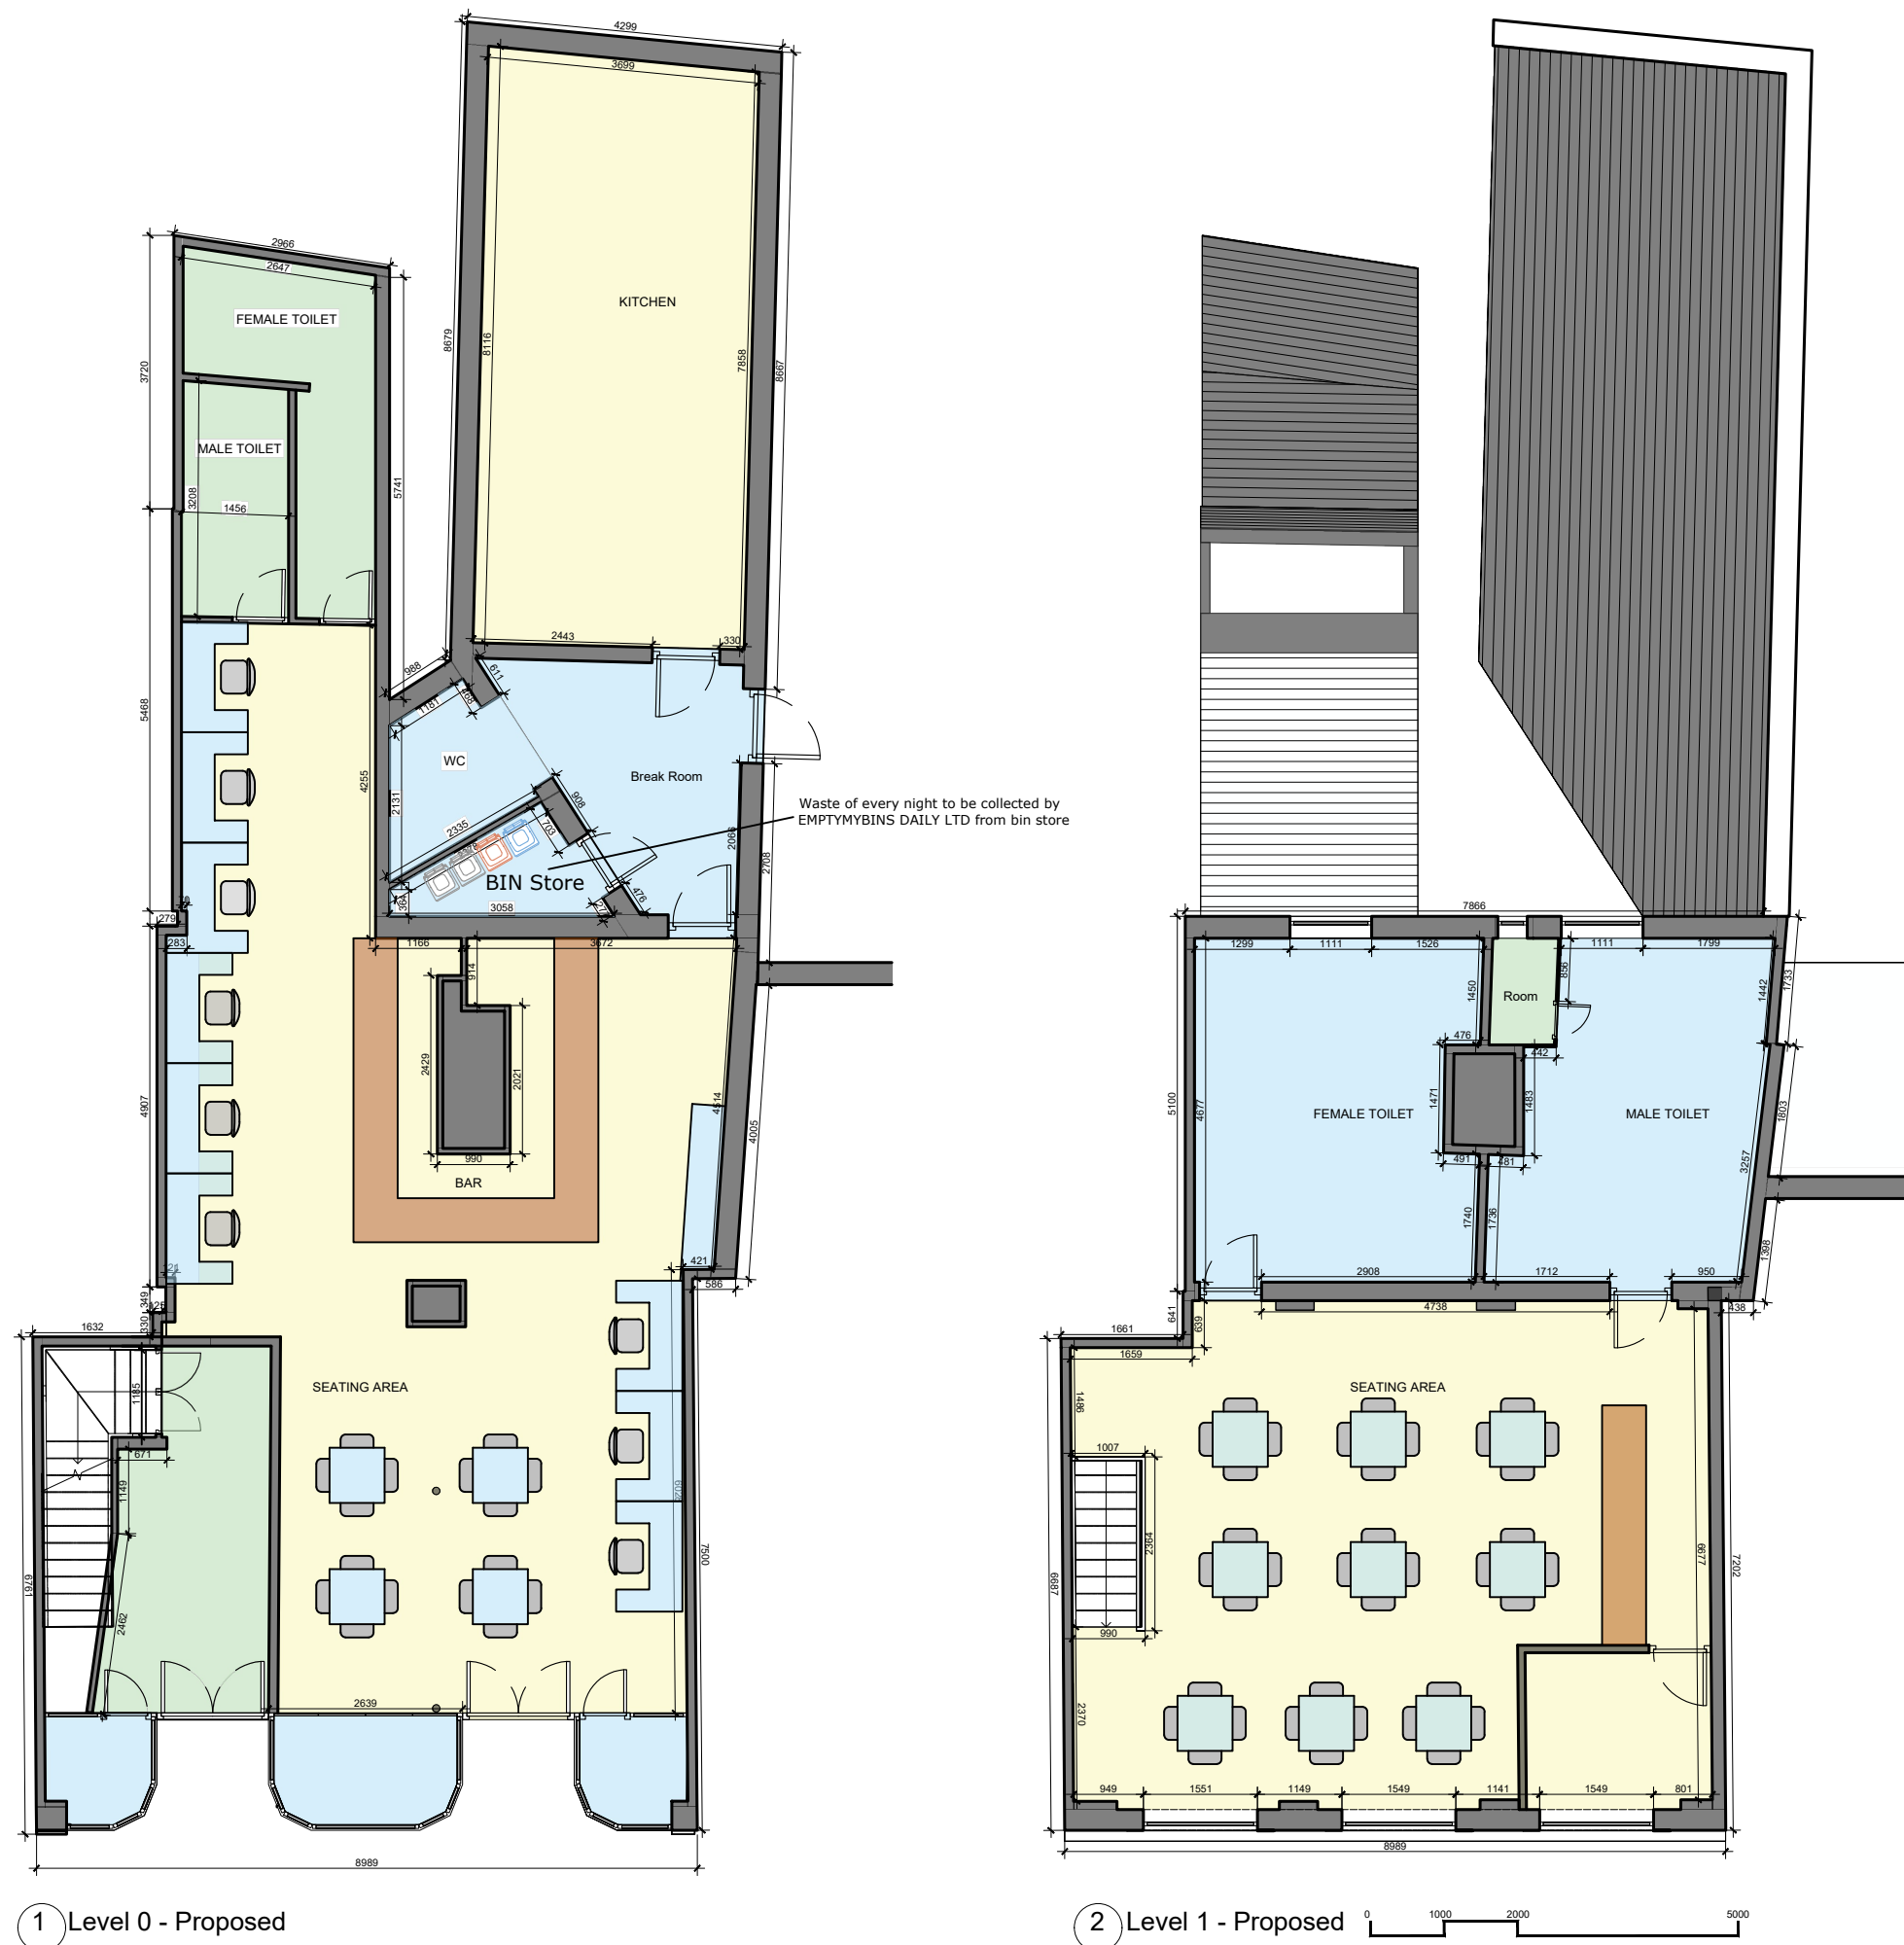

General Notes

12BR3

No. Revision/Issue Date

Firm Name and Address



Mason and Marlowe Ltd.
Project Managers and Quantity Surveyors

5 Picadilly Place
Manchester, M1 3BR

Project Name and Address

12 Bolton St, Bury, BL9 0LQ

Project
12 Bolton St

Date
01/12/2024

Scale
1/100

Sheet

A306