


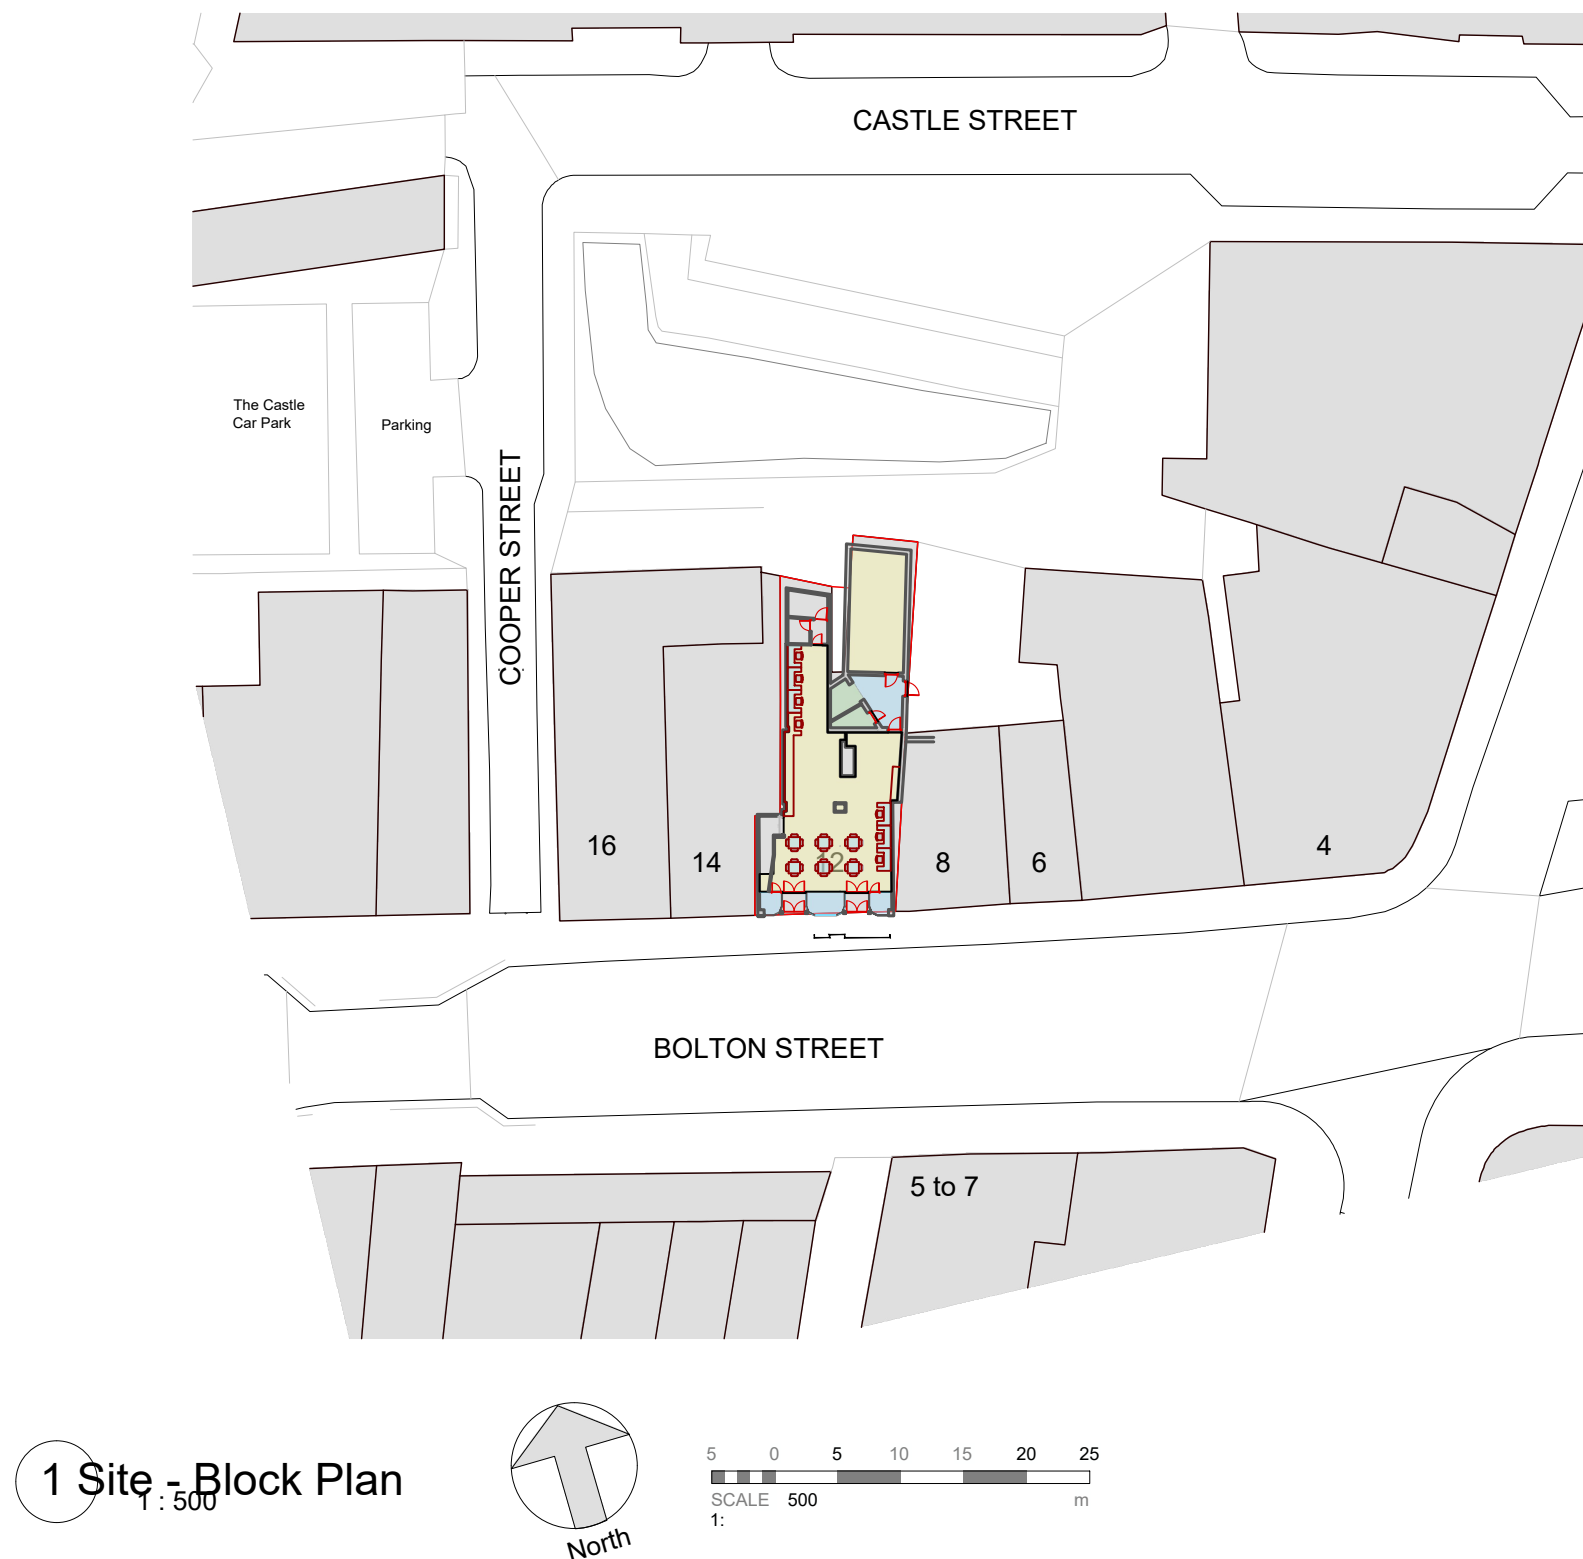

Proposed Site Plan

General Notes

	12BR3	
No.	Revision/Issue	Date

Firm Name and Address

 Mason and Marlowe

Mason and Marlowe Ltd.
Project Managers and Quantity Surveyors

5 Picadilly Place
Manchester, M1 3BR

Project Name and Address

12 Bolton St, Bury, BL9 0LQ

Project	Sheet
12 Bolton St, Bury	A304
Date	
01/12/2024	
Scale	
1/500	