
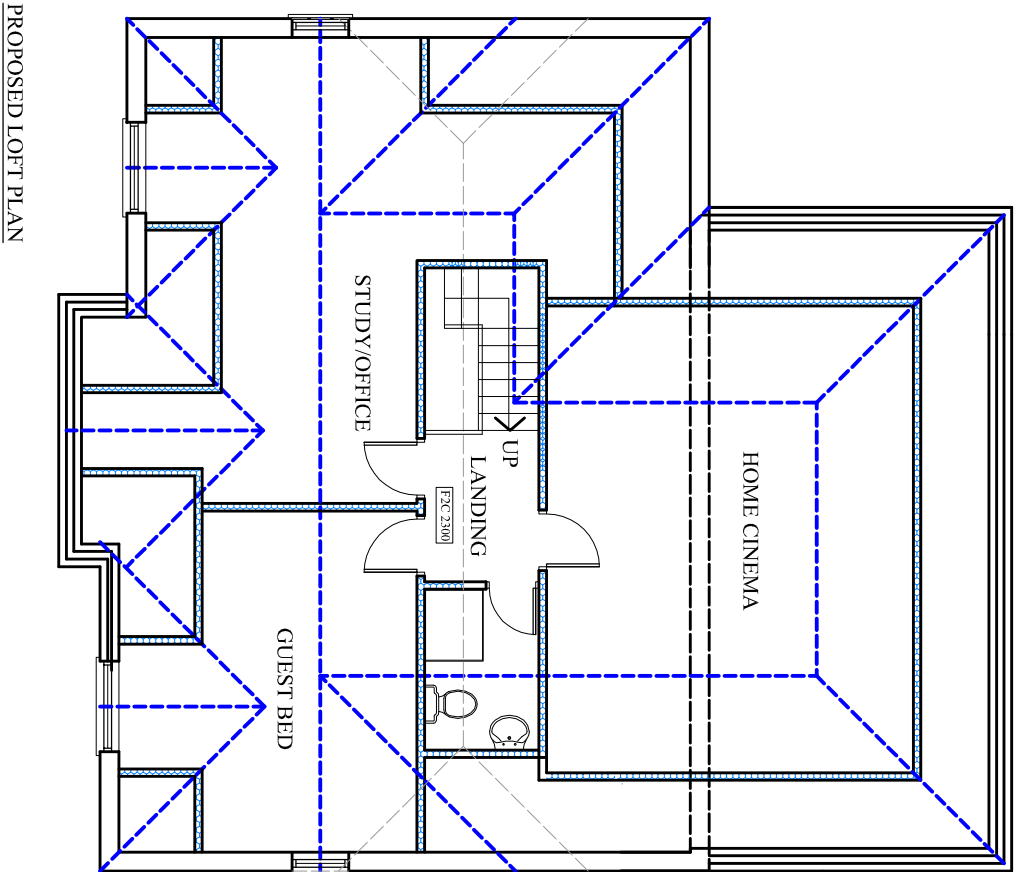


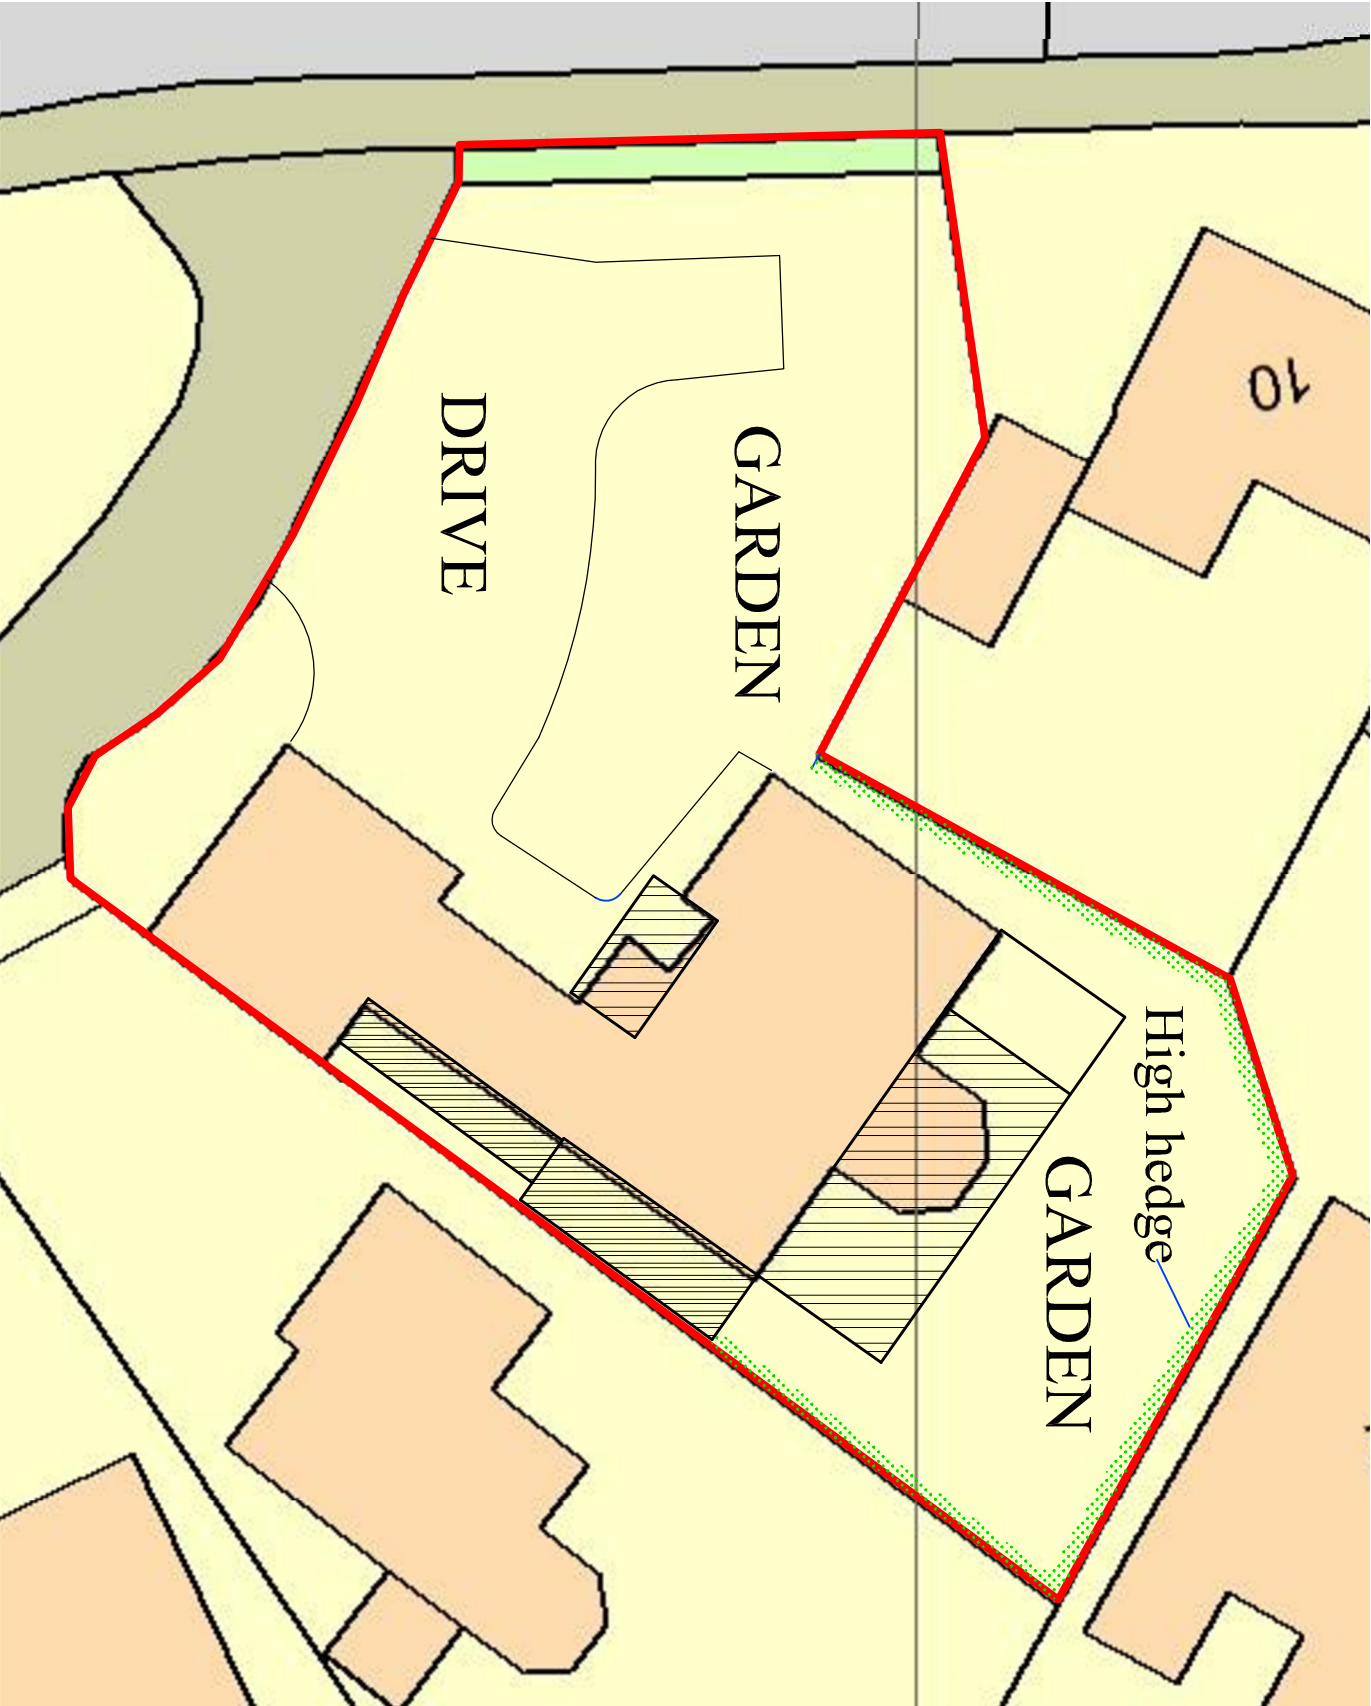

PROPOSED SITE PLAN 1:200

PROPOSED LOFT PLAN