


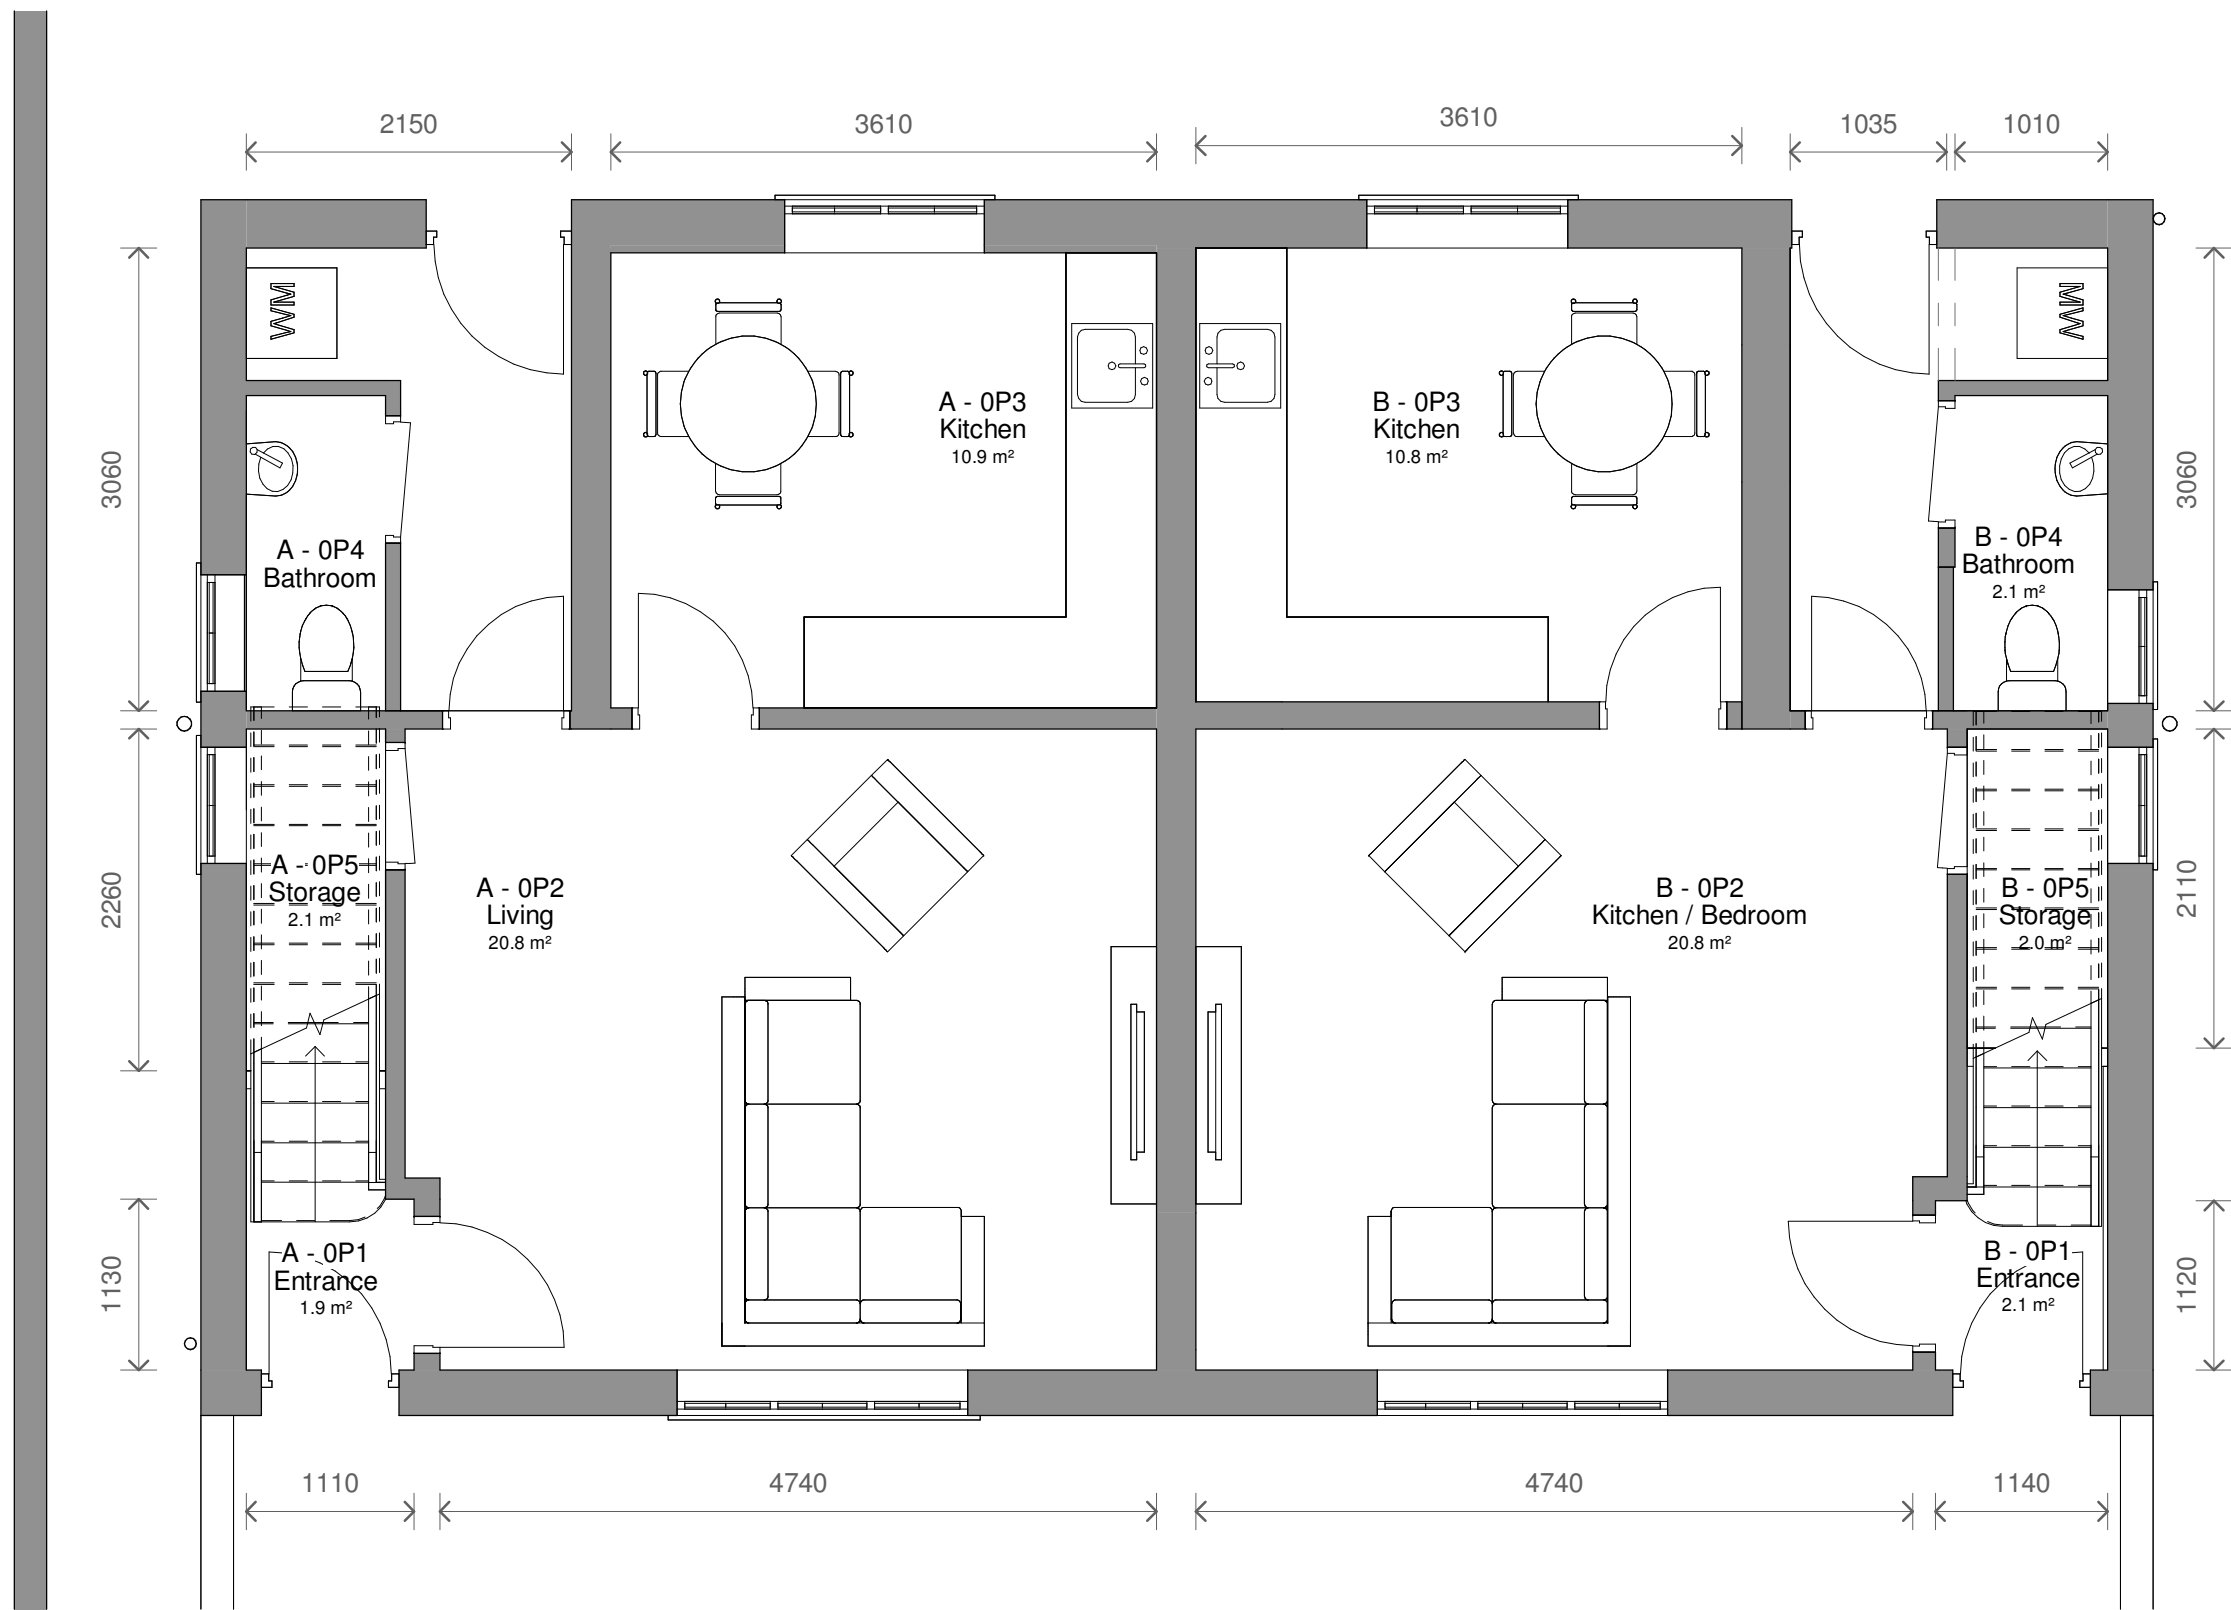

1 Level 0 - Proposed
1 : 50



2 Level 1 - Proposed
1 : 50



3 Front - Proposed
1 : 100




4 Left Side - Proposed
1 : 100



5 Rear - Proposed
1 : 100



6 Right Side - Proposed
1 : 100

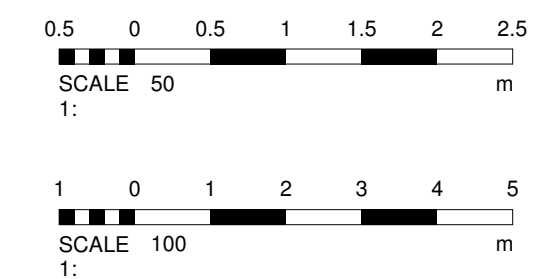

1	Planning	19/04/2024	CB
No.	Description	Date	Initial
PROJECT 72-74 tenters Street - Bury			
TITLE Proposed Plans and Elevations			
STATUS DESIGN			
DRAWN BY SG	DATE 24/01/2024	SCALE (@ A1) As indicated	
PROJECT NUMBER GSS23175.2	DRAWING NUMBER 003	REV 1	
GOLD SKETCH S T U D I O S www.goldsketch.co.uk info@goldsketch.co.uk 0161 792 9595			
NOTES COPYRIGHT: ALL RIGHTS RESERVED. NO PART OF THIS DRAWING IS TO BE REPRODUCED WITHOUT WRITTEN CONSENT. DRAWING TO BE USED FOR THE EXACT PURPOSE ONLY. ANY DISCREPANCIES TO BE REPORTED TO THE DRAWING PREPARED BY THE DRAWING PREPARED BY THE DRAWING PREPARED BY THE LEGISLATION, RELEVANT CODES OF PRACTICE AND BRITISH STANDARDS. ALL DIMENSIONS ON THIS DRAWING ARE IN MILLIMETRES UNLESS OTHERWISE STATED.			