


0 10 20 30 40 50m

Scale 1:1250

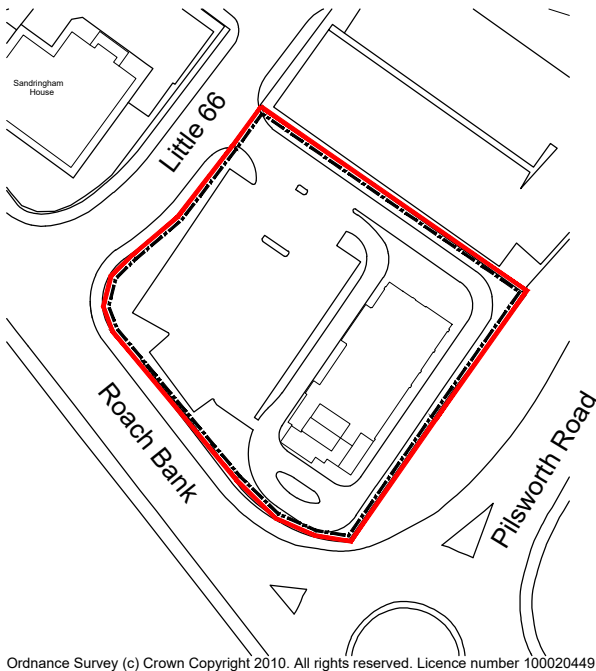

Ordnance Survey (c) Crown Copyright 2010. All rights reserved. Licence number 100020449

Site Location Plan

Scale 1:1250

NOTES

- All dimensions and levels are to be checked on site.
- Any discrepancies are to be reported to the architect before any work commences.
- Whilst information on this sheet is issued to scale, scaling directly from this drawing may result in inaccuracies. For precise measurements, refer to the stated dimensions or contact the Architect.
- This drawing shall not be reproduced without express written permission from AEW.
- Title overlay drawings and ownership boundaries are produced using all reasonable endeavours. AEW cannot be responsible for the accuracy or scale discrepancy of base plans supplied to them.
- All works are to be undertaken in accordance with Building Regulations and the latest British Standards.
- All proprietary materials and products are to be used strictly in accordance with the manufacturers recommendations.

Project Notes

- All drawings to be read in conjunction with all other drawings as noted on issue sheet.
- Drawing based on AEW: 6848_AEW_0946_0001 dated 02/12/2016 and OS Map
- Ordnance Survey (c) Crown Copyright 2010. All rights reserved. Licence number 100020449

Extent of McDonald's Demise indicated:

Application Boundary:

-	19/09/2025	CA	LC
Initial Issue			
REV	Date	Drawn by: -	Checked by: -
Purpose of Issue			
For Approval			
drawing stage Planning			
client			
McDonald's Restaurants Ltd			
project store			
Park 66, Pilsworth Road Bury, Lancashire 0946			
drawing title			
Location Plan			
date 19/09/2025 drawn CA			
scale@A4 1:1250 checked LC			