


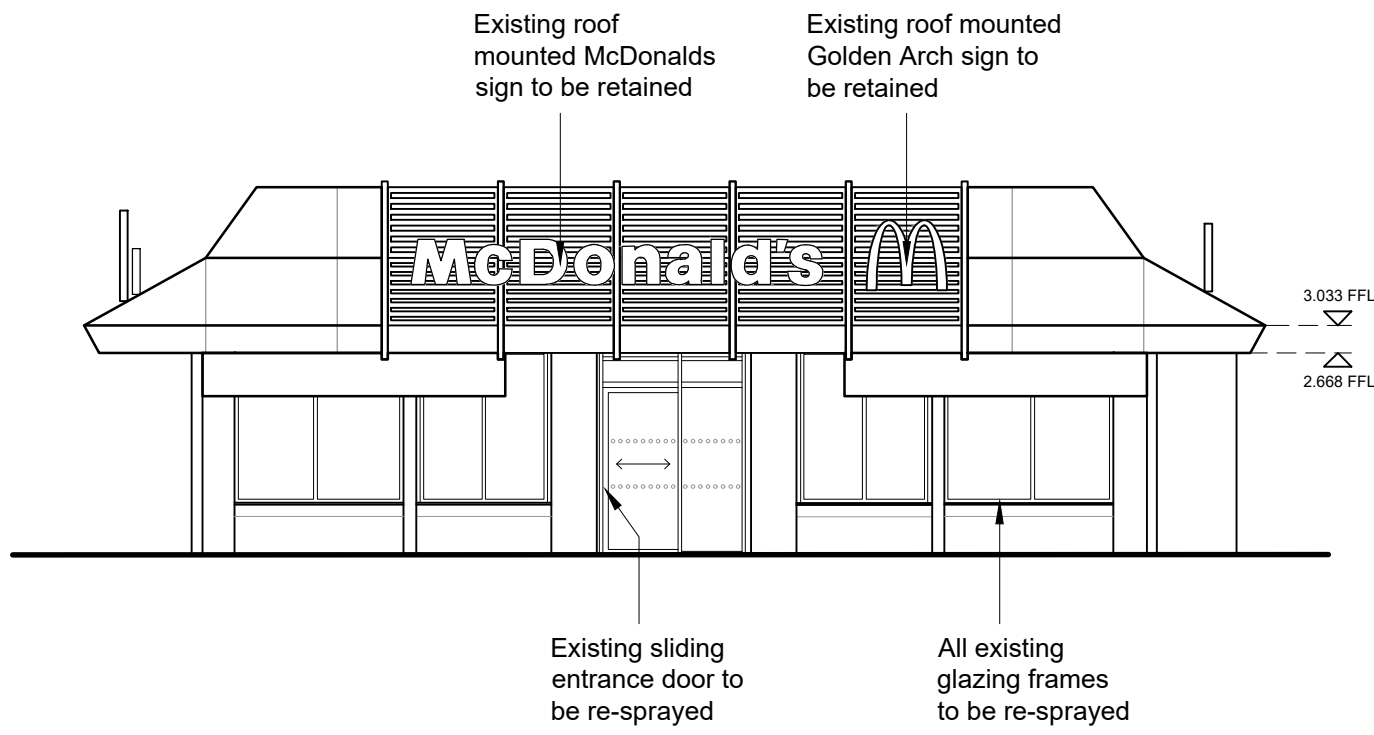


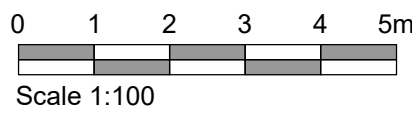


Existing Elevation 1
Scale 1:100

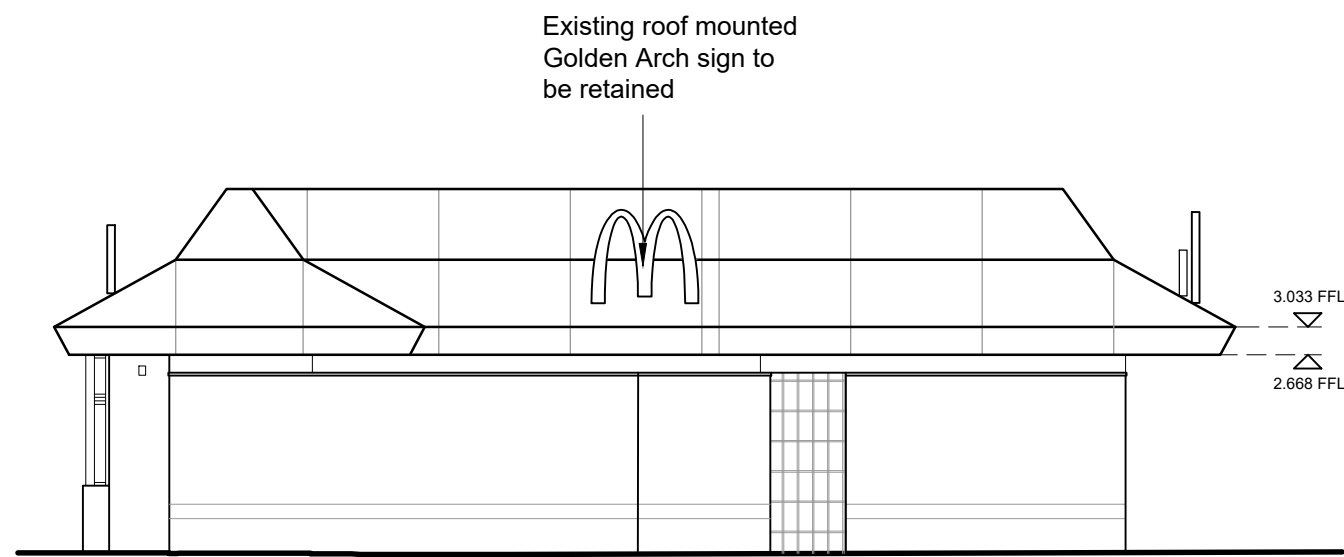

Existing Elevation 3
Scale 1:100

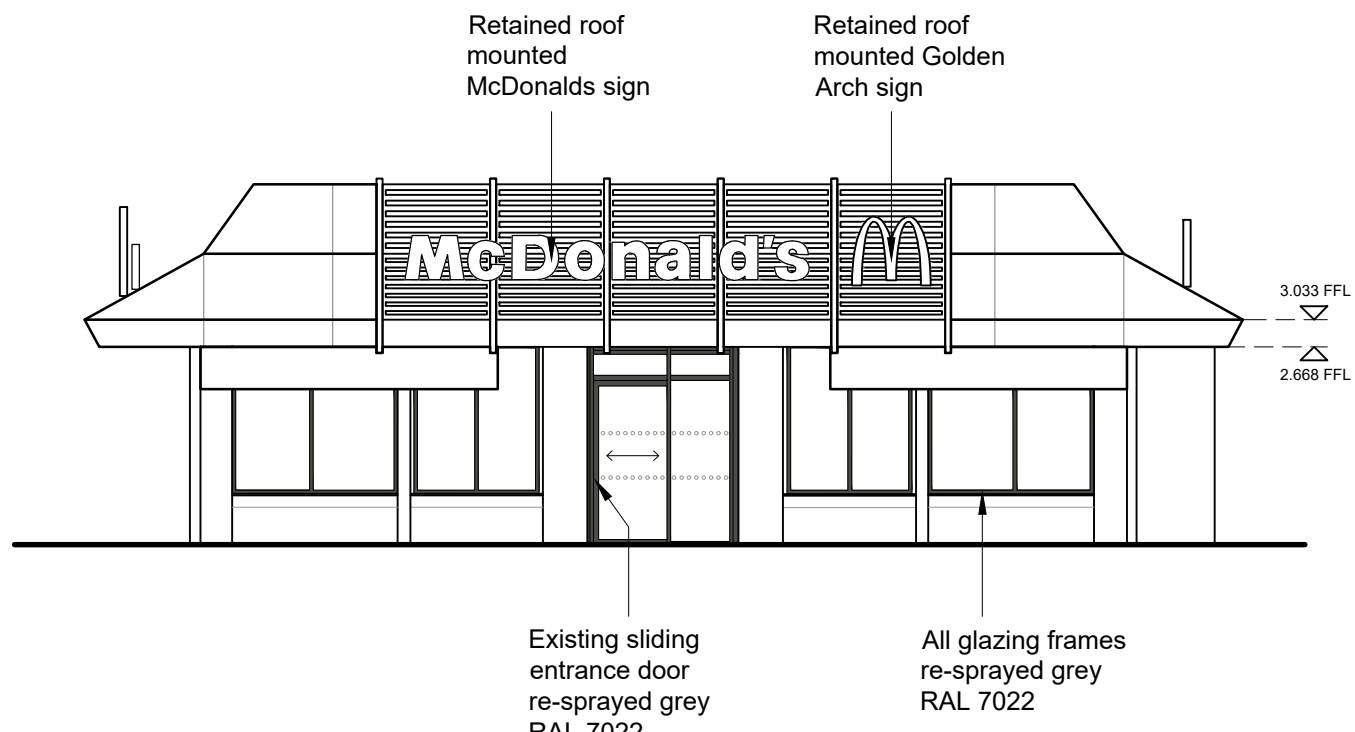


Proposed Elevation 1
Scale 1:100

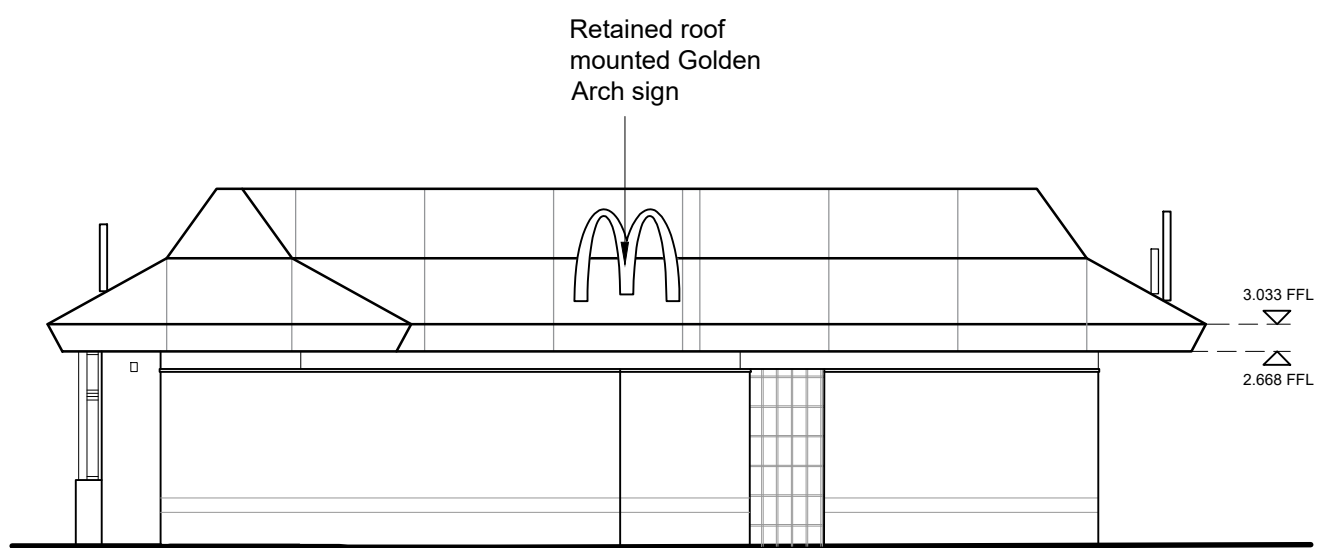


Proposed Elevation 3
Scale 1:100




Existing Elevation 2
Scale 1:100

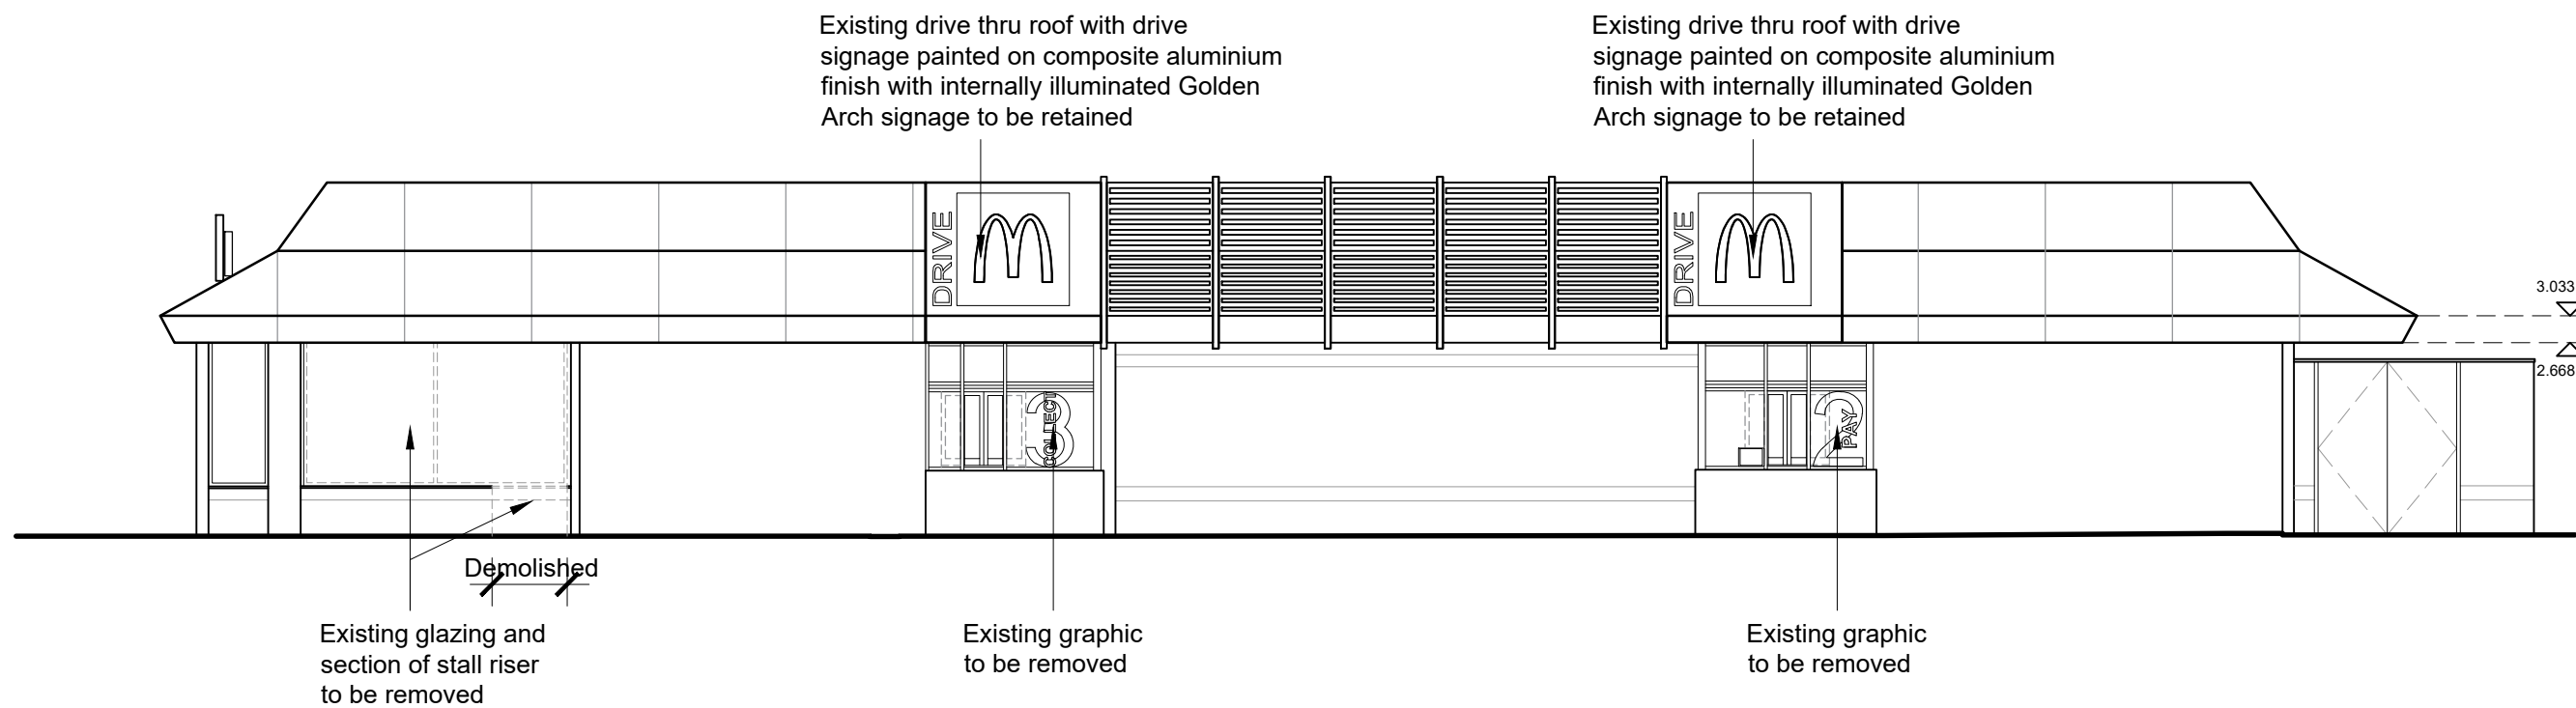

Existing Elevation 4
Scale 1:100

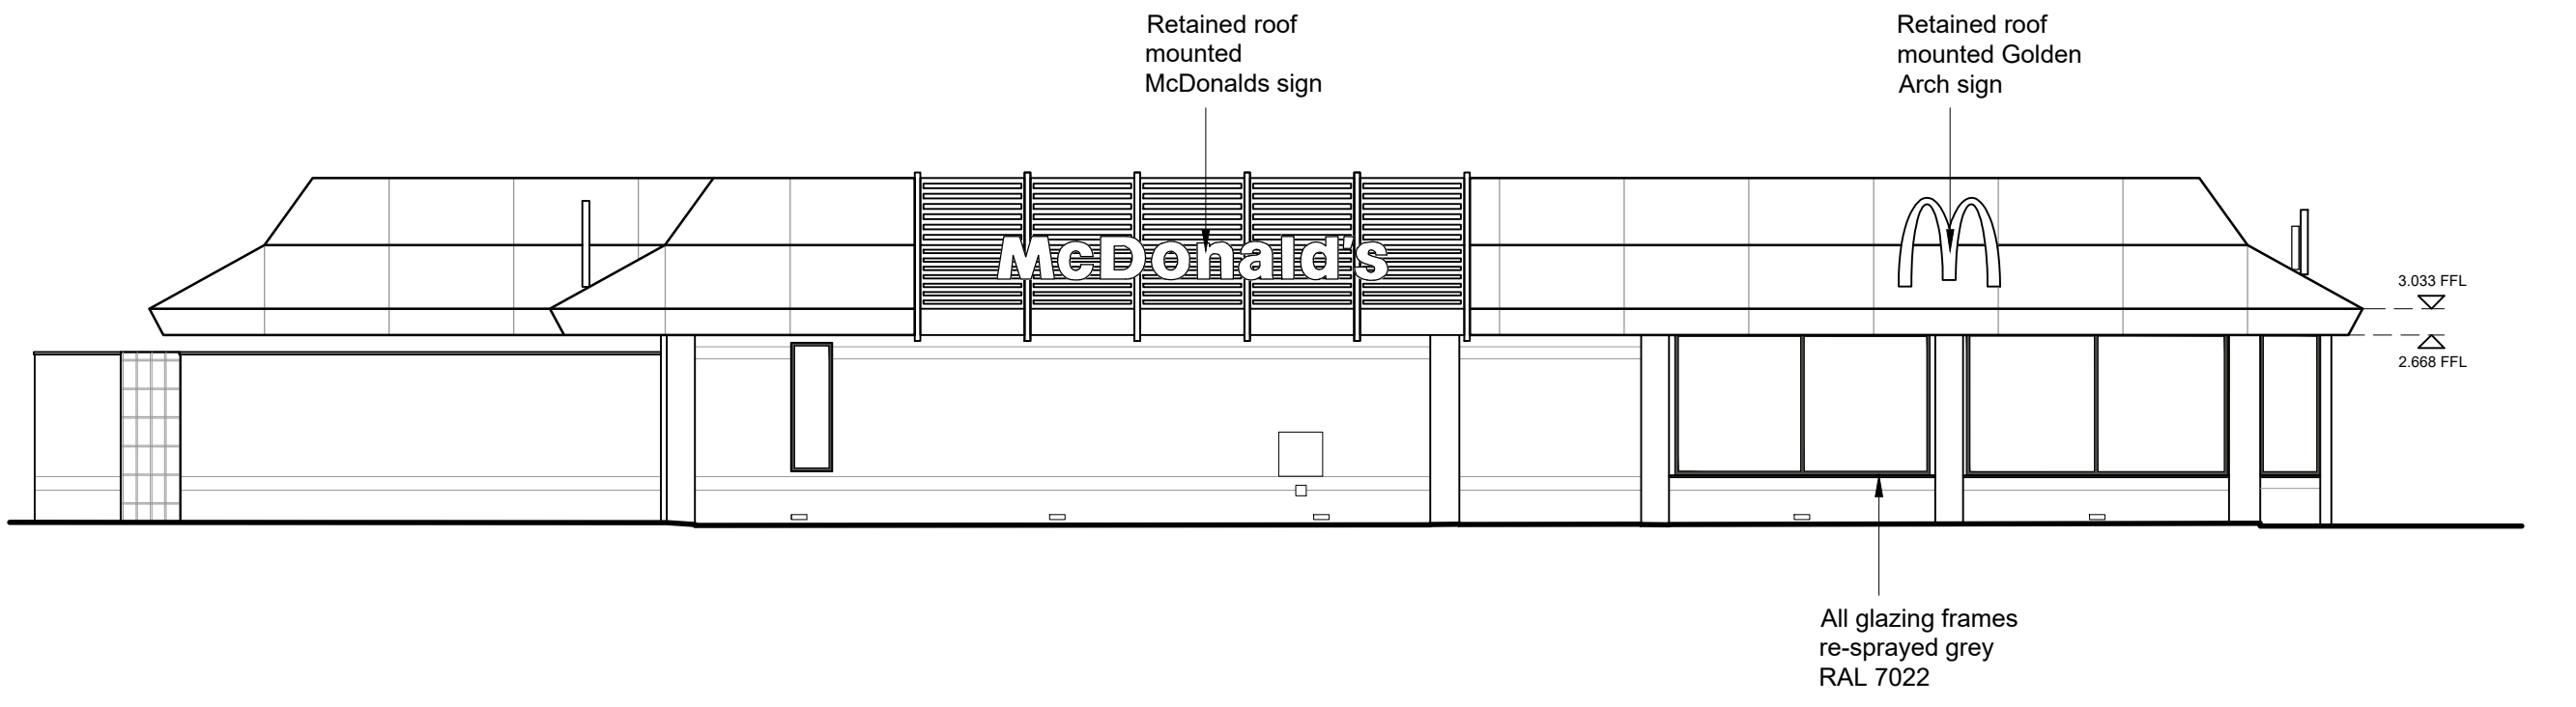

Proposed Elevation 2
Scale 1:100

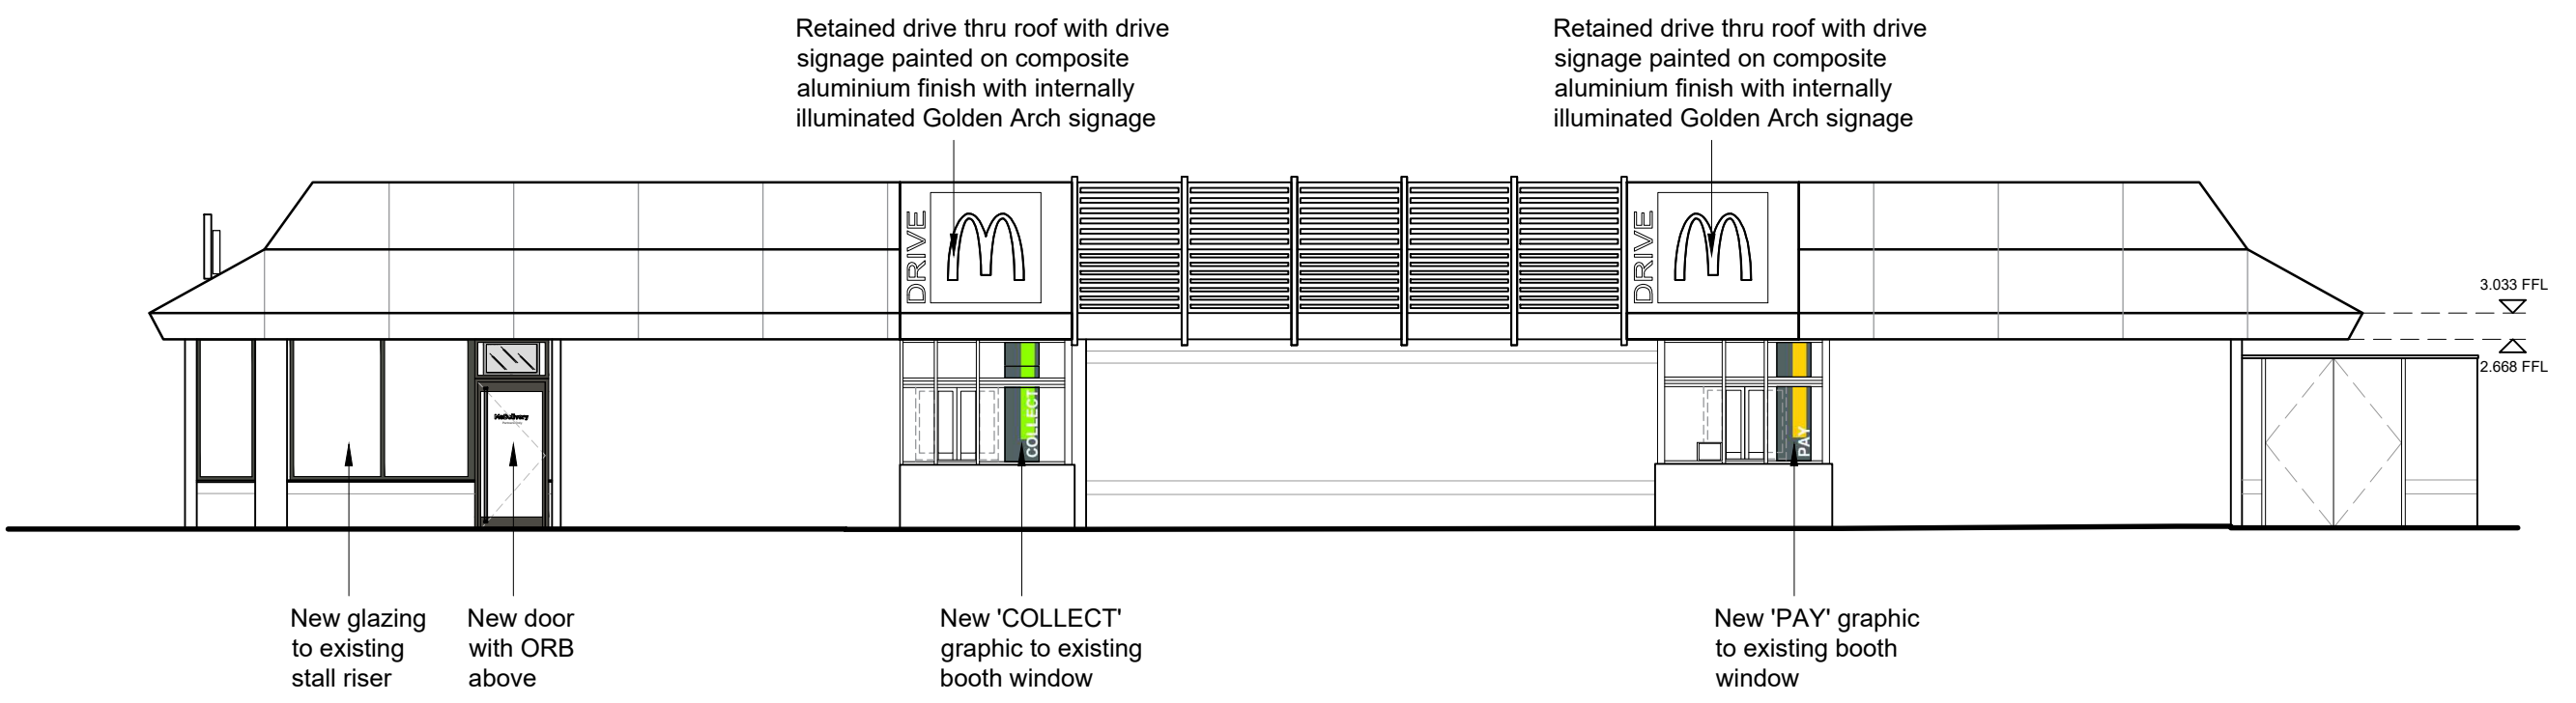

Proposed Elevation 4
Scale 1:100


Building Finishes			
Description	Existing		Proposed
Walls	Brick and cladding		As existing
Roof	Composite louvre overlaid in aluminium reynobond 4mm DG5000 teinte bois D.8103.MR reverse reynobond clay brown A8103S finish DG5000	Drive thru roof with drive signage painted on composite aluminium finish with internally illuminated golden arch signage	Full roof overlaid in composite aluminium 4mm REF: interpon MK 120E dark green
Window Frames	Khaki green		Grey RAL 7022
Soffit & Fascias	Khaki green		As existing
Doors	Khaki green		Grey RAL 7022
Booth Windows (inc surrounds)	Over clad in grey RAL 7022 ALU and frames decorated grey RAL 7022		As existing

NOTES

- All dimensions and levels are to be checked on site.
- Any discrepancies are to be reported to the architect before any work commences.
- Whilst information on this sheet is issued to scale, scaling directly from this drawing may result in inaccuracies. For precise measurements, refer to the stated dimensions or contact the Architect.
- This drawing shall not be reproduced without express written permission from AEW.
- Title overlay drawings and ownership boundaries are produced using all reasonable endeavours. AEW cannot be responsible for the accuracy or scale discrepancy of base plans supplied to them.
- All works are to be undertaken in accordance with Building Regulations and the latest British Standards.
- All proprietary materials and products are to be used strictly in accordance with the manufacturers recommendations.

Project Notes

- All drawings to be read in conjunction with all other drawings as noted on issue sheet.
- Drawing based on AEW As-built: 6848_AEW_0946_0005 RevD dated 14/12/20217

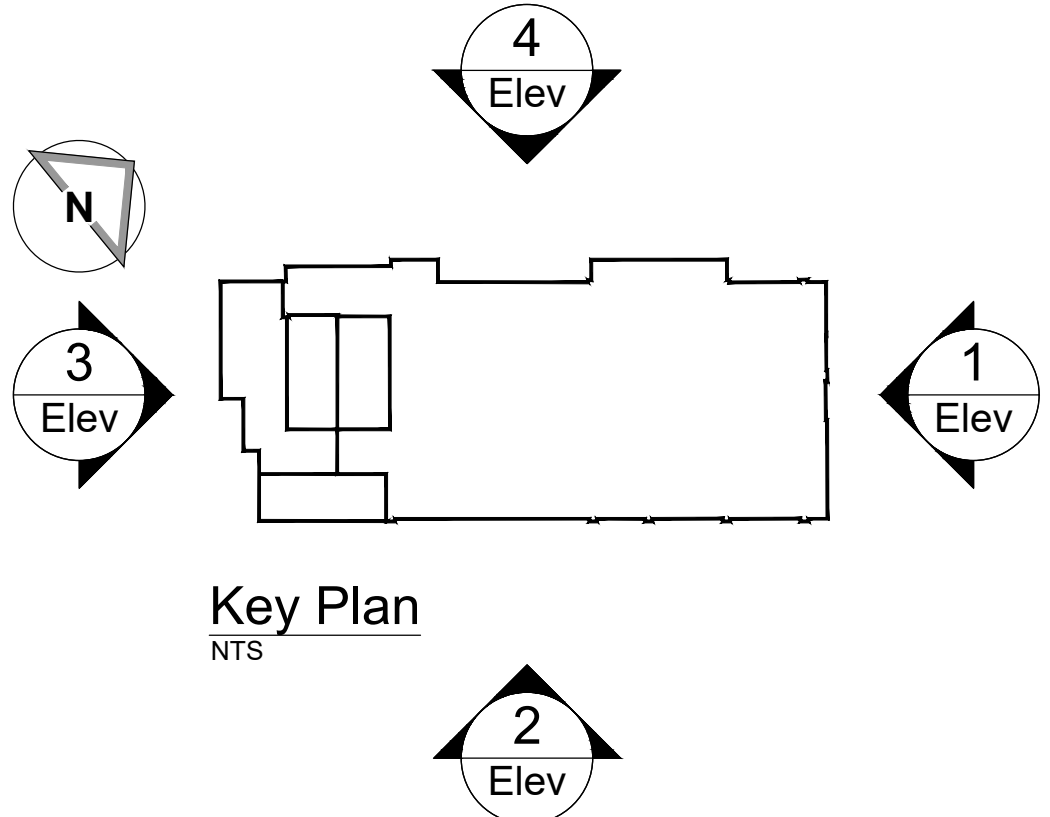

Key Plan
NTS

Proposed Building Elevations

Planning

-	19/09/2025	CA	LC
Initial Issue			
REV	Date	Drawn by: -	Checked by: -
Purpose of Issue			
For Approval			
drawing stage	Planning		
client			
McDonald's Restaurants Ltd			
project	store		
Park 66, Pilsworth Road Bury, Lancashire		0946	
drawing title			
Proposed Building Elevations			
date	19/09/2025	drawn	CA
scale@A1	1:100	checked	LC

Rev

Job No

14519_AEW_0946_0005

aew architects
0161 214 4370
www.aewarchitects.com



aew