



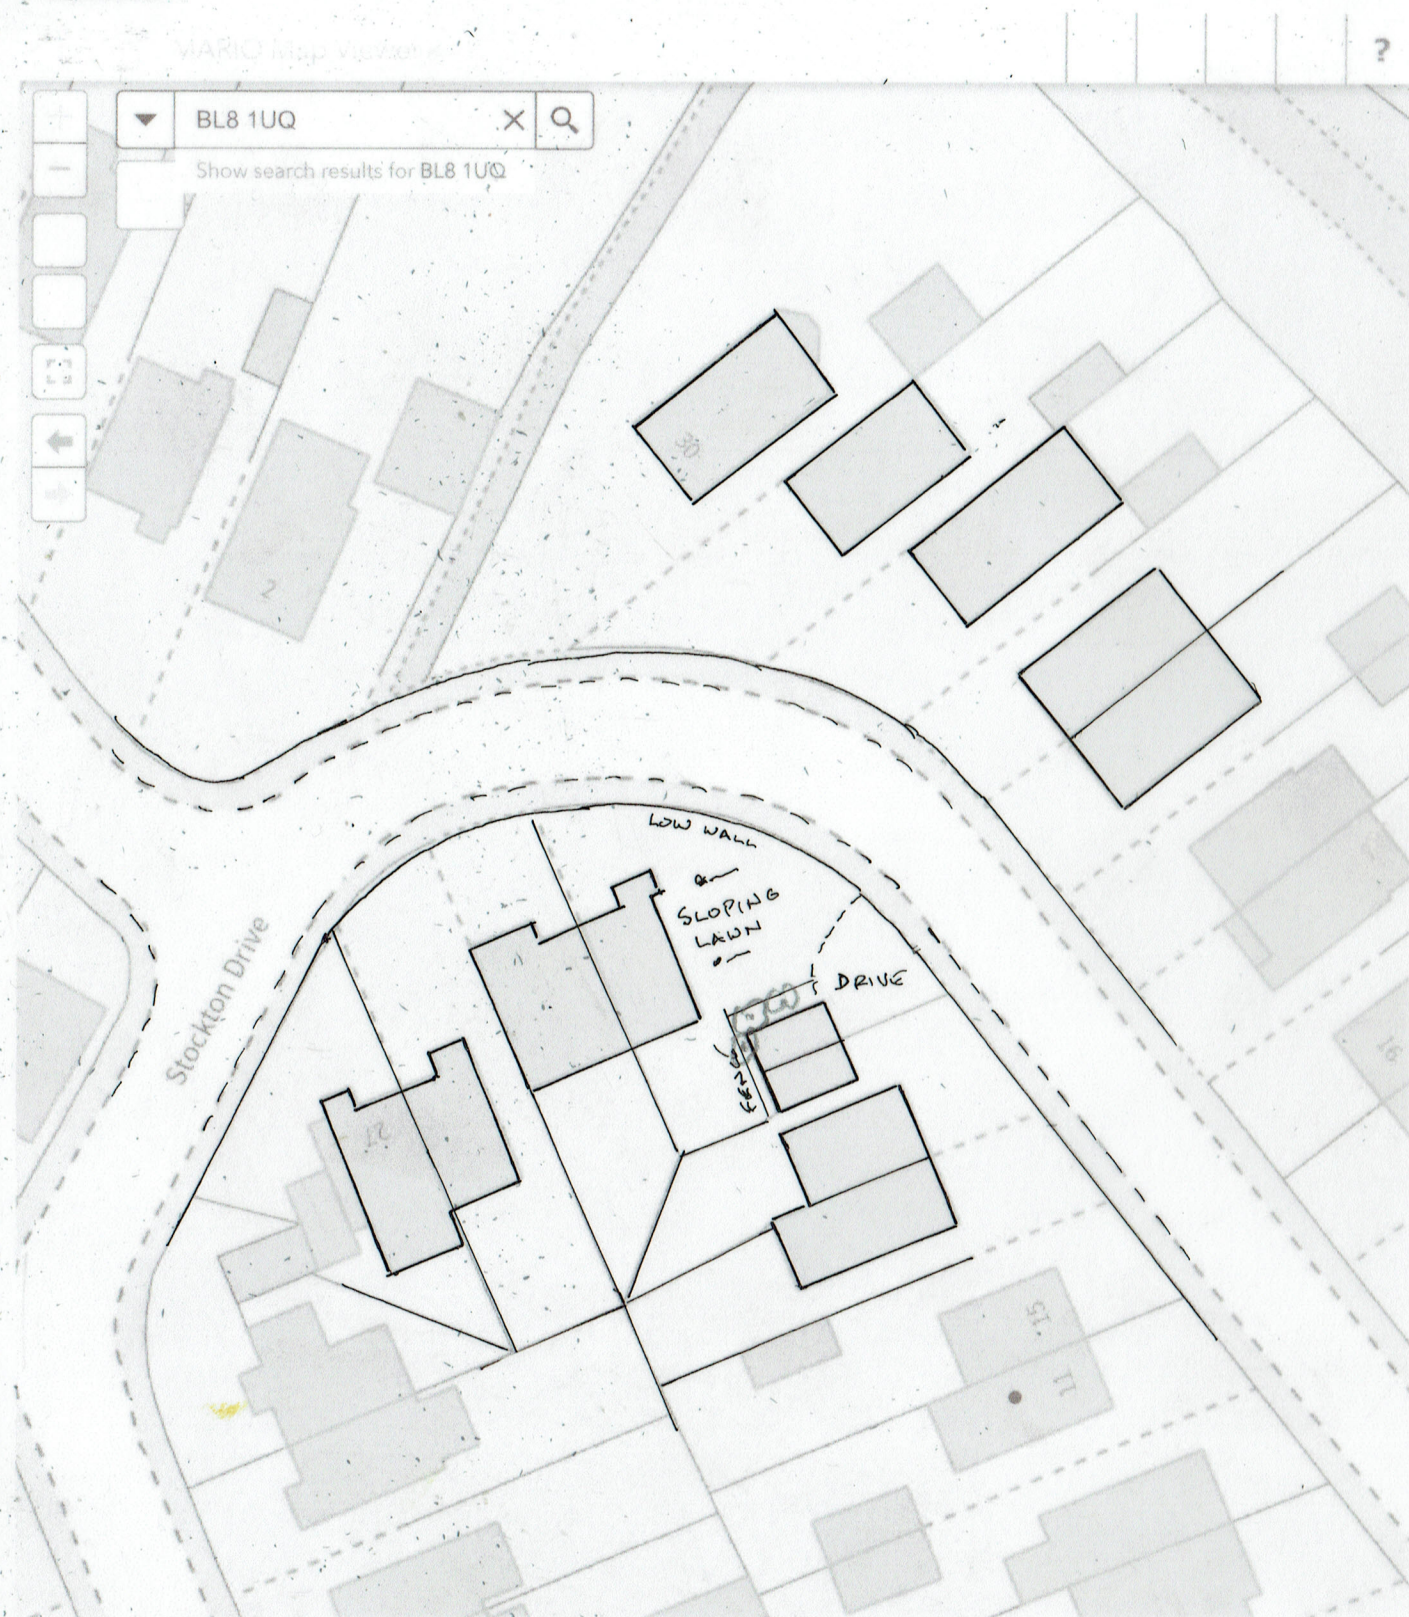

EXISTING SITE PLAN
1:500

10m
40ft

379004 412187 Grid Ref

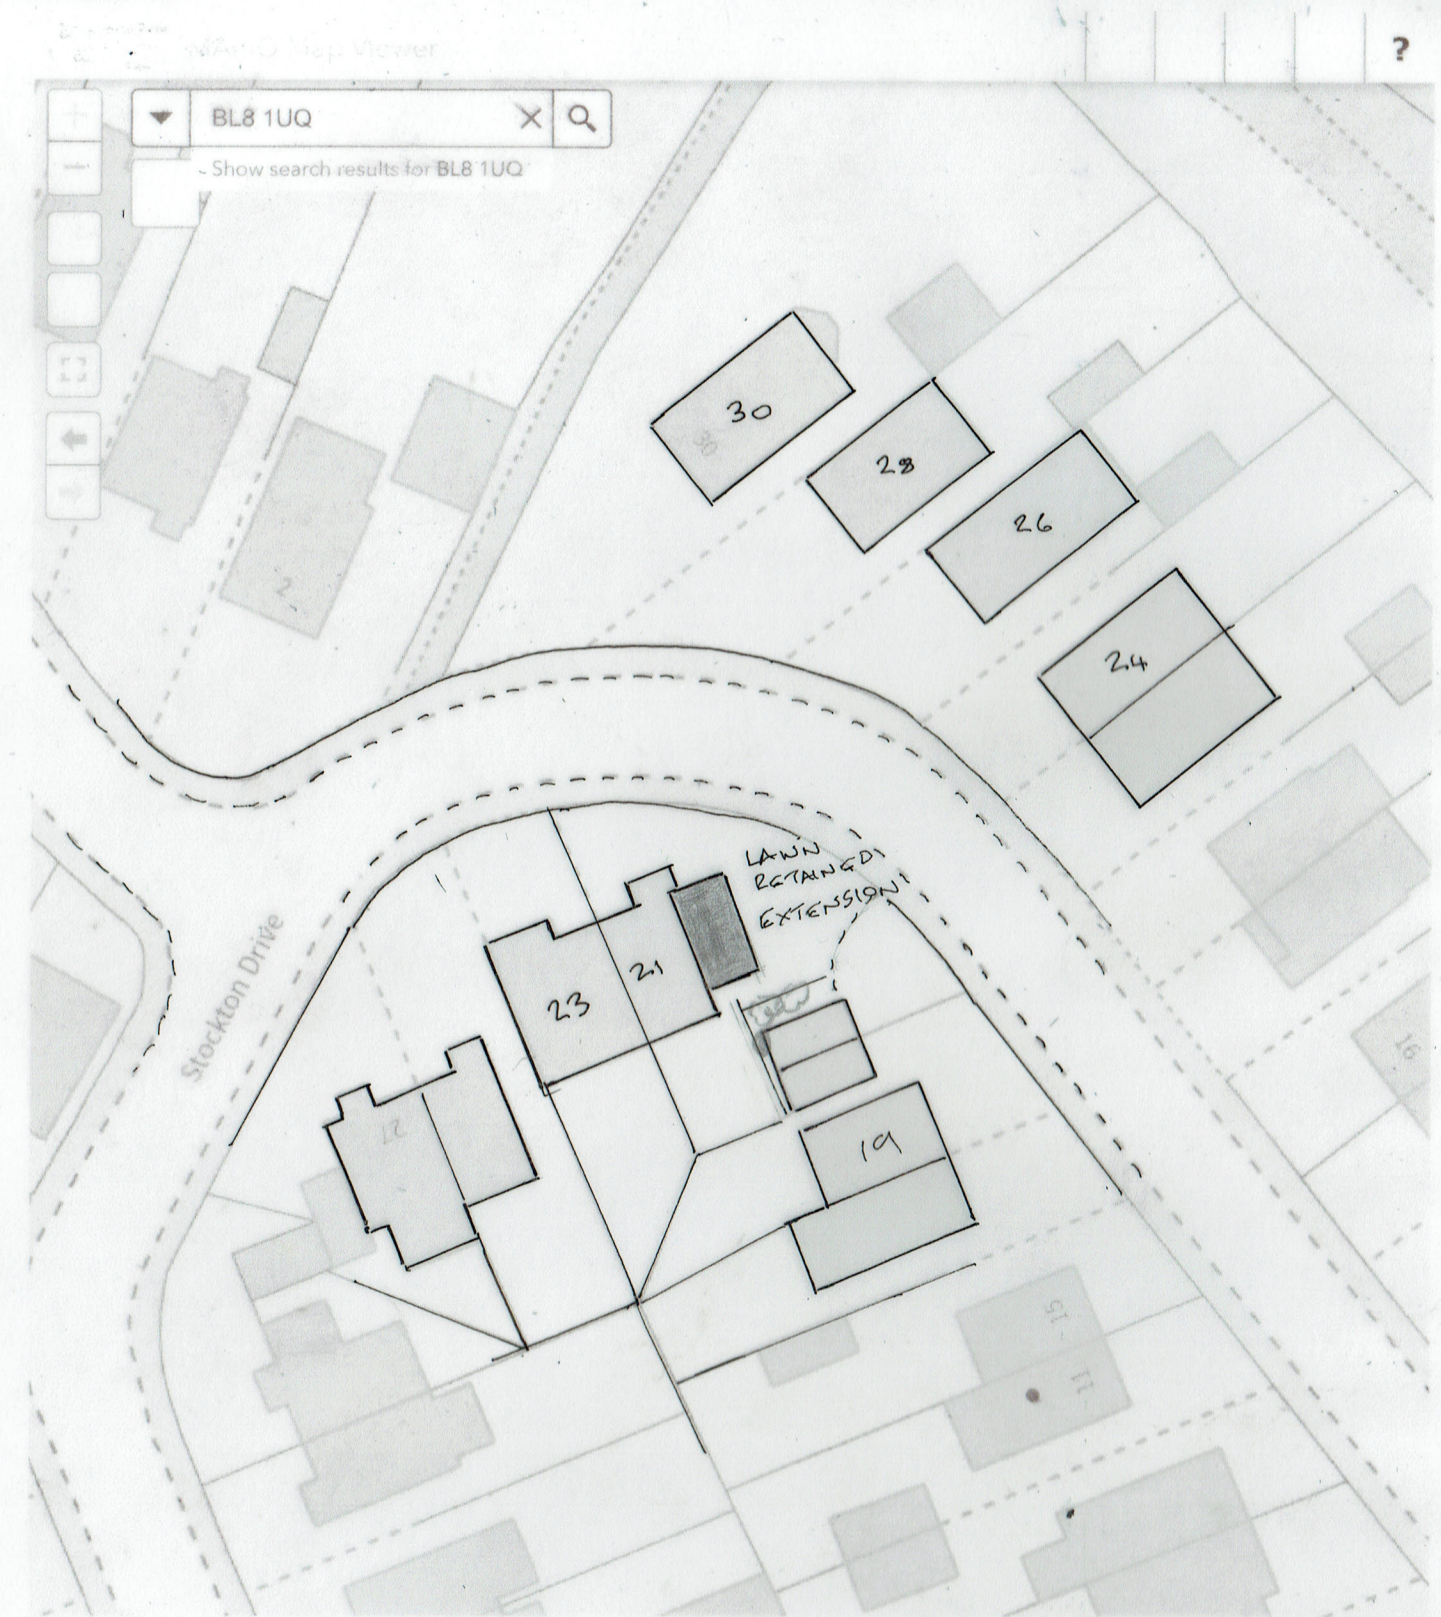

PROPOSED SITE PLAN
1:500

10m
40ft

379004 412187 Grid Ref