




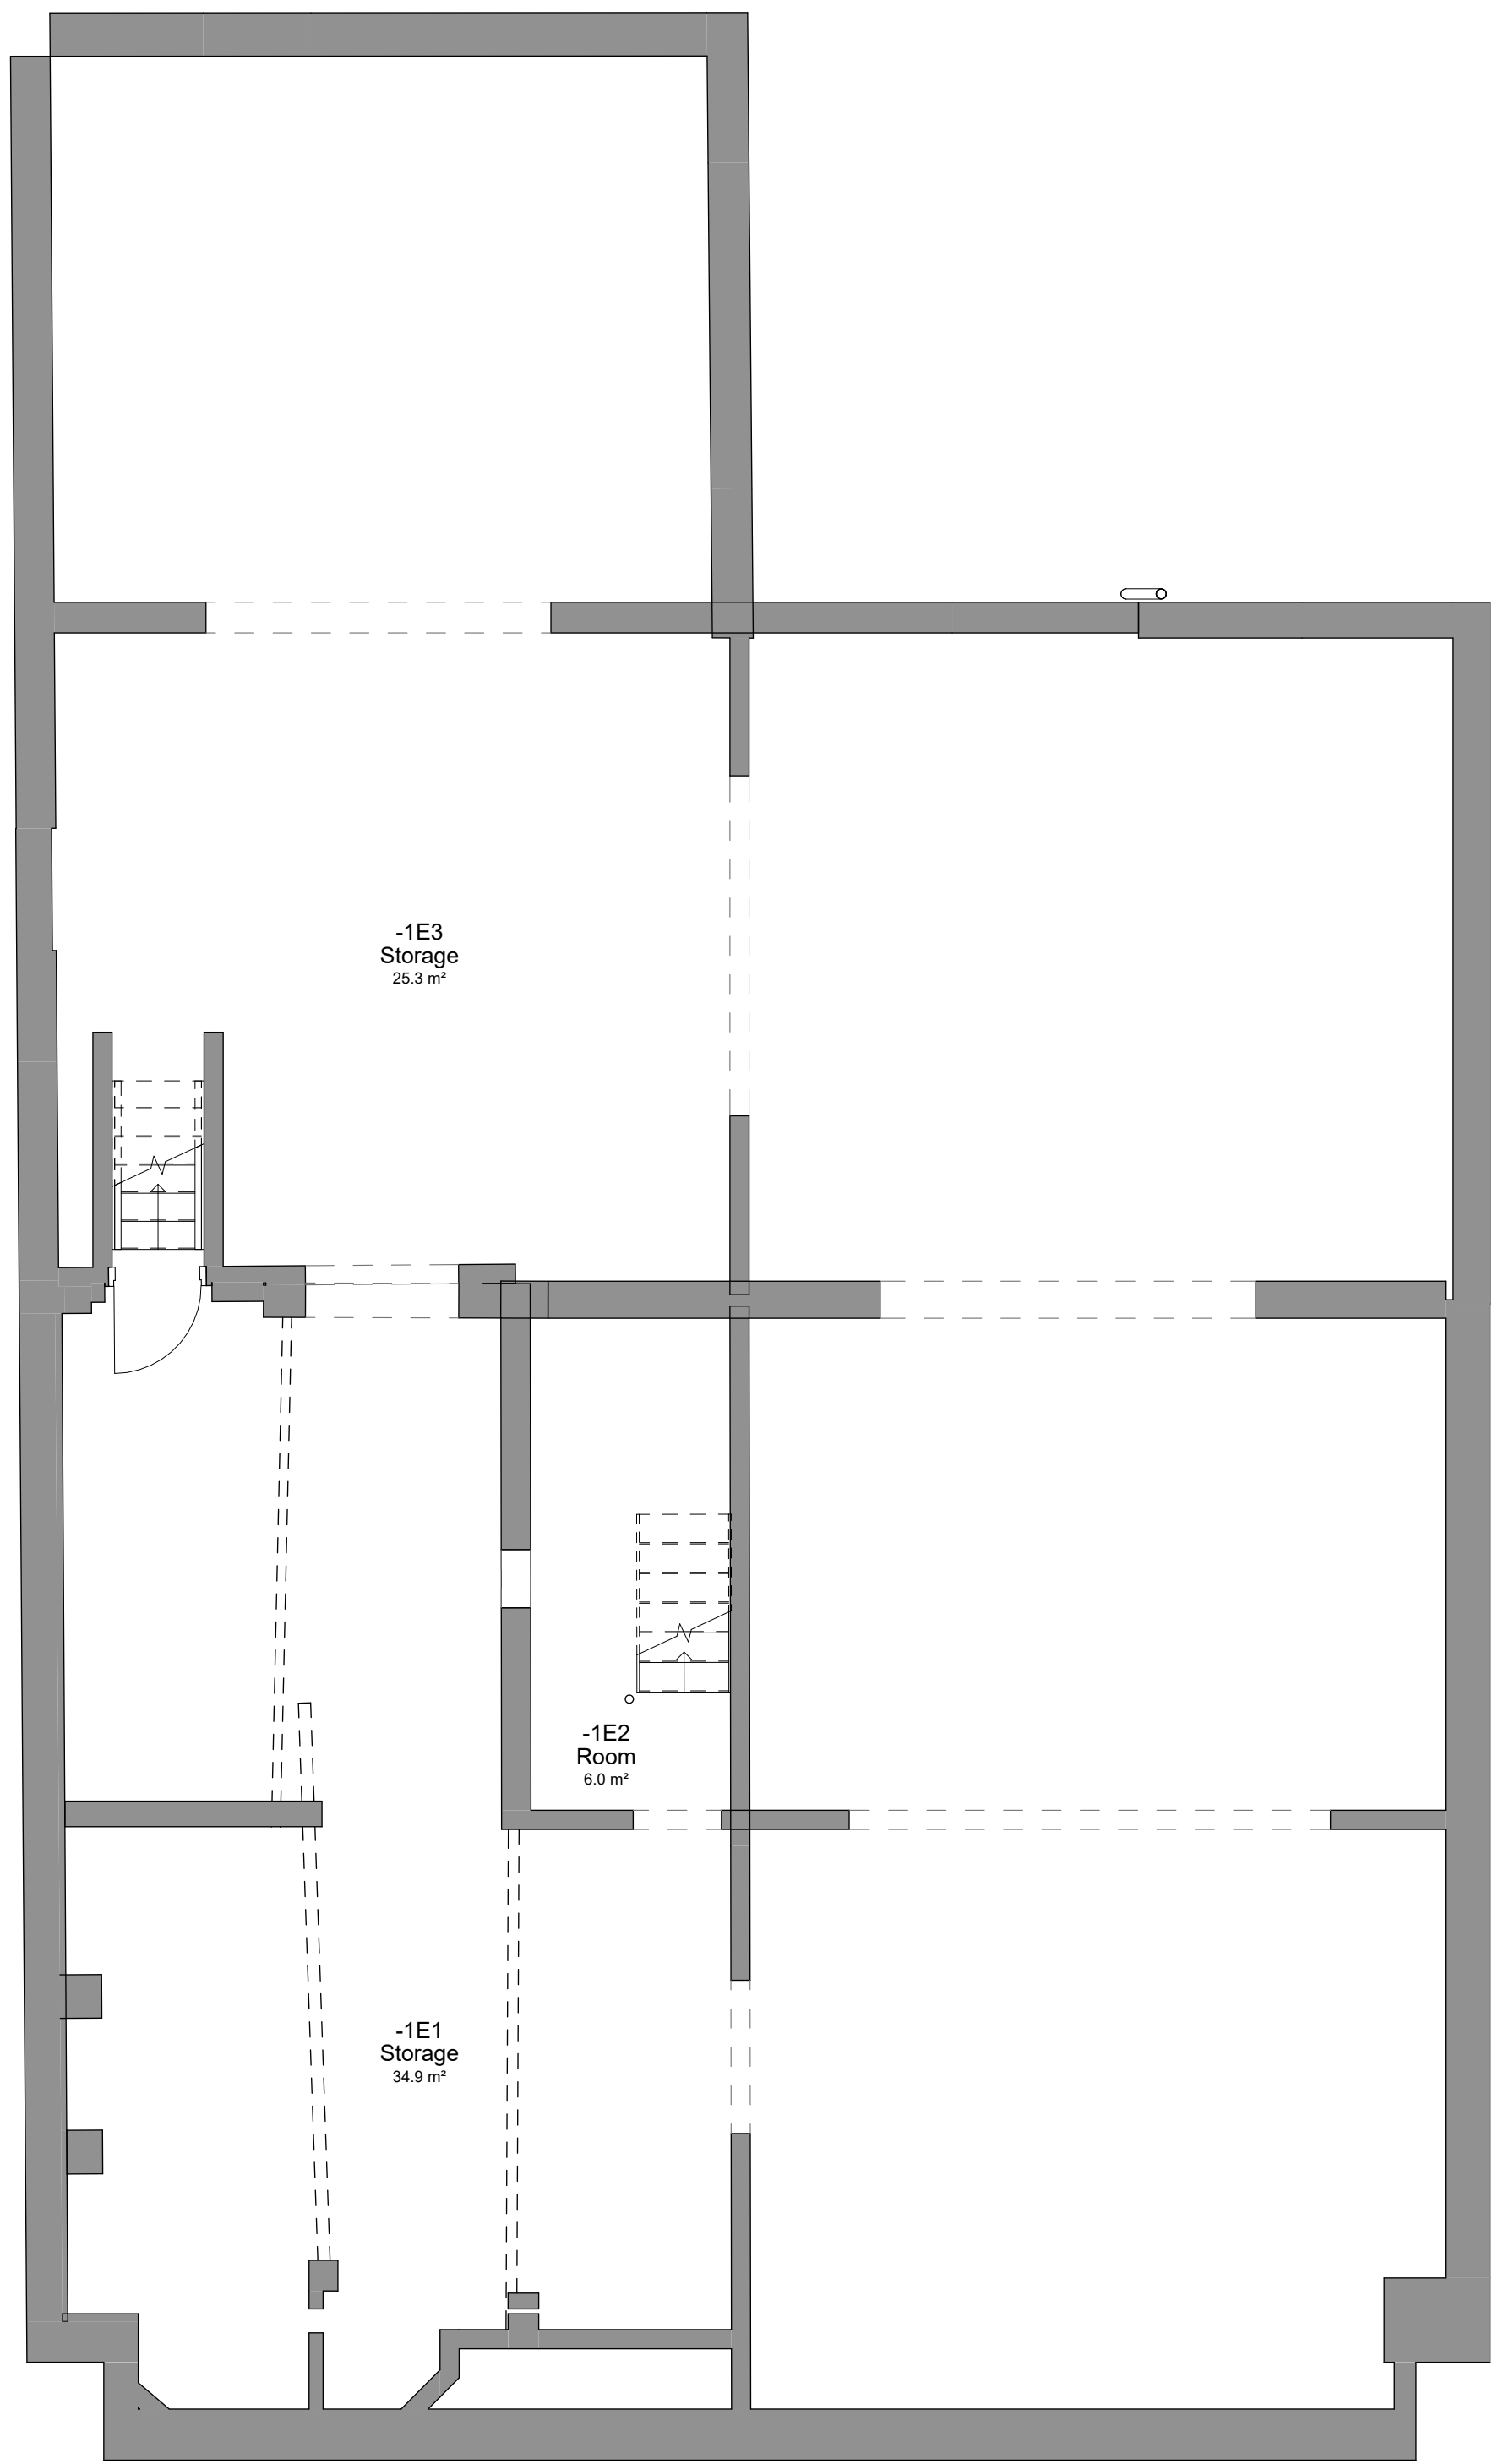


1 Level B1 - Existing
1 : 50

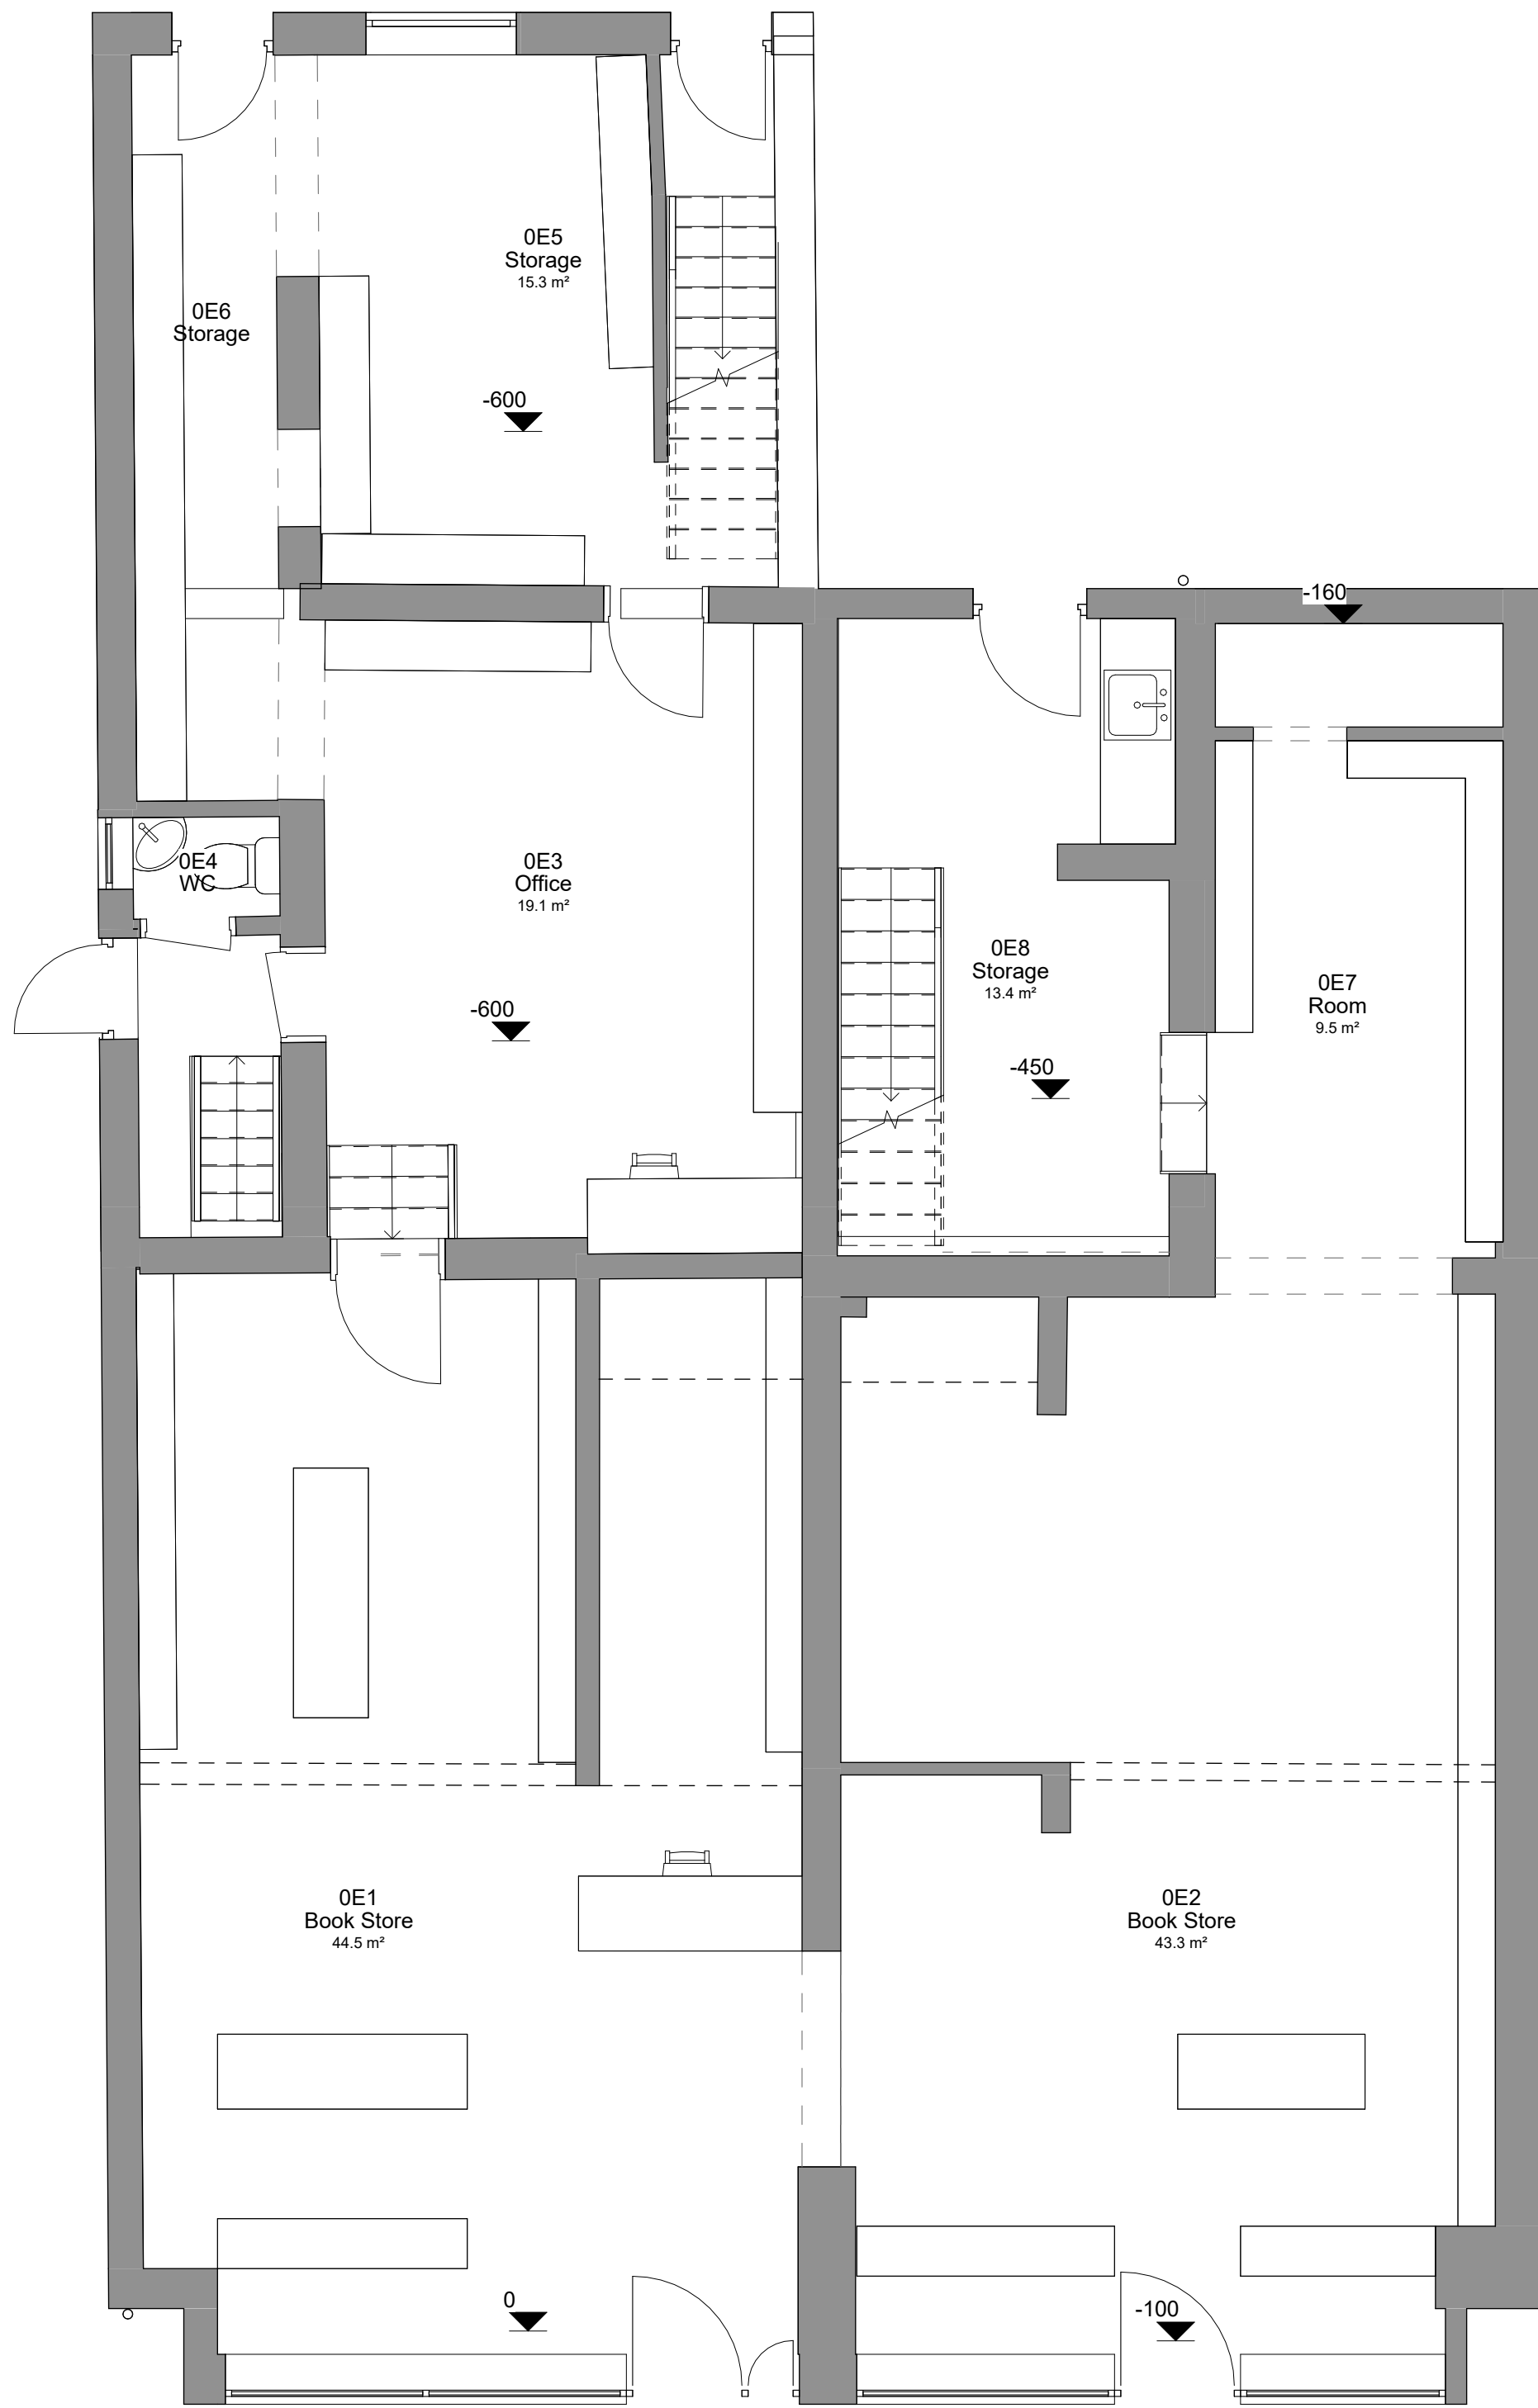

2 Level 0 - Existing
1 : 50

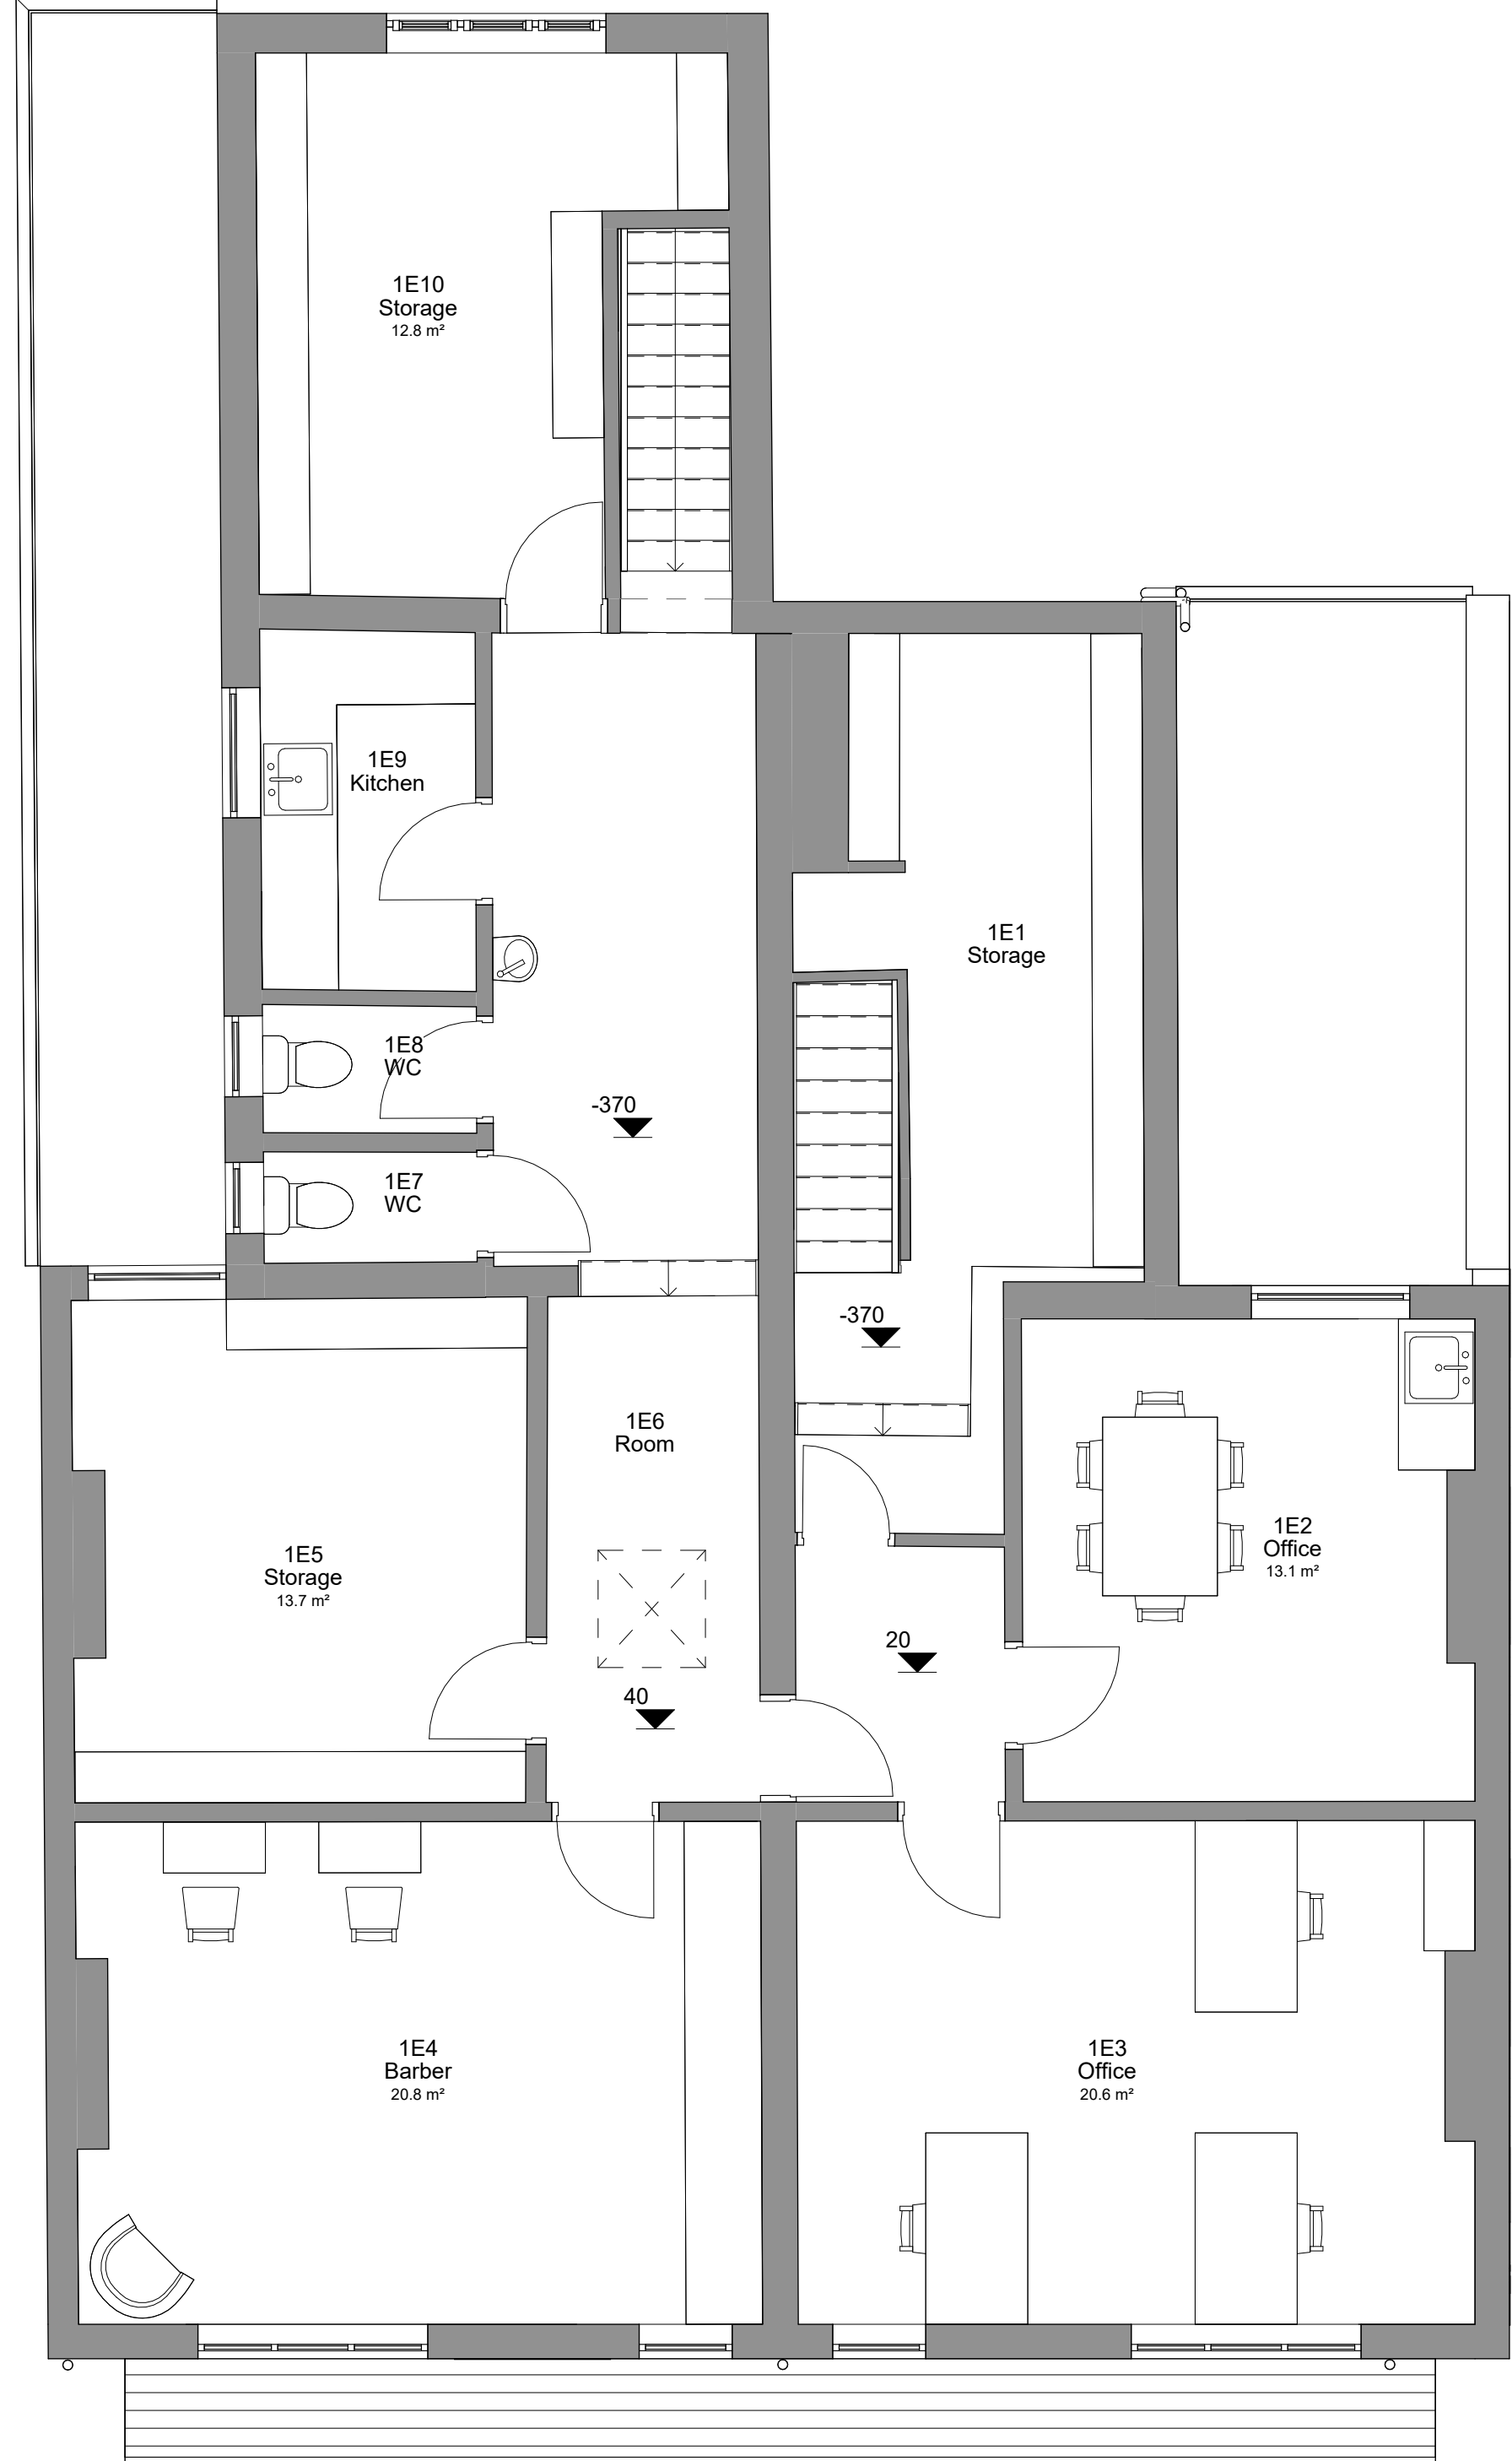

3 Level 1 - Existing
1 : 50

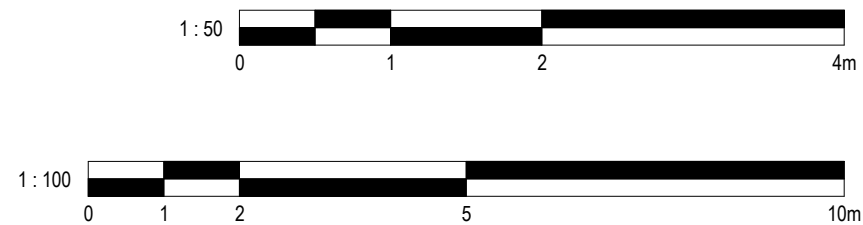

No. Description Date Initial

PROJECT 2-4 Kings Road

TITLE Existing Plans

STATUS DESIGN

DRAWN BY JB DATE 15/09/2025 SCALE (@ A1) 1 : 50

PROJECT NUMBER GSS24172 DRAWING NUMBER 002A REV

GOLD SKETCH
S T U D I O S
www.goldsketch.co.uk info@goldsketch.co.uk 0161 792 9595

NOTES:
© COPYRIGHT - ALL RIGHTS RESERVED.
THIS DRAWING AND ANY PARTS HEREIN ARE NOT TO BE REPRODUCED OR TRANSMITTED IN ANY FORM OR BY ANY MEANS, ELECTRONIC OR MECHANICAL, WITHOUT PRIOR WRITTEN PERMISSION FROM GOLD SKETCH STUDIO.
DRAWING TO BE USED FOR THE STATUS INDICATED ONLY.
ALL DIMENSIONS ARE GIVEN TO FACE UNLESS OTHERWISE SPECIFIED AND TO BE IN ACCORDANCE WITH CURRENT BUILDING REGULATIONS AND THE CONSTRUCTION OF ANY WORK. ALL WORK AND MATERIALS TO BE IN ACCORDANCE WITH CURRENT BUILDING REGULATIONS AND THE CONSTRUCTION OF ANY WORK. ALL DIMENSIONS ON THIS DRAWING ARE IN MILLIMETRES UNLESS OTHERWISE STATED.