




1 Front - Existing
1 : 100




2 Left Side - Existing
1 : 100



3 Rear - Existing
1 : 100

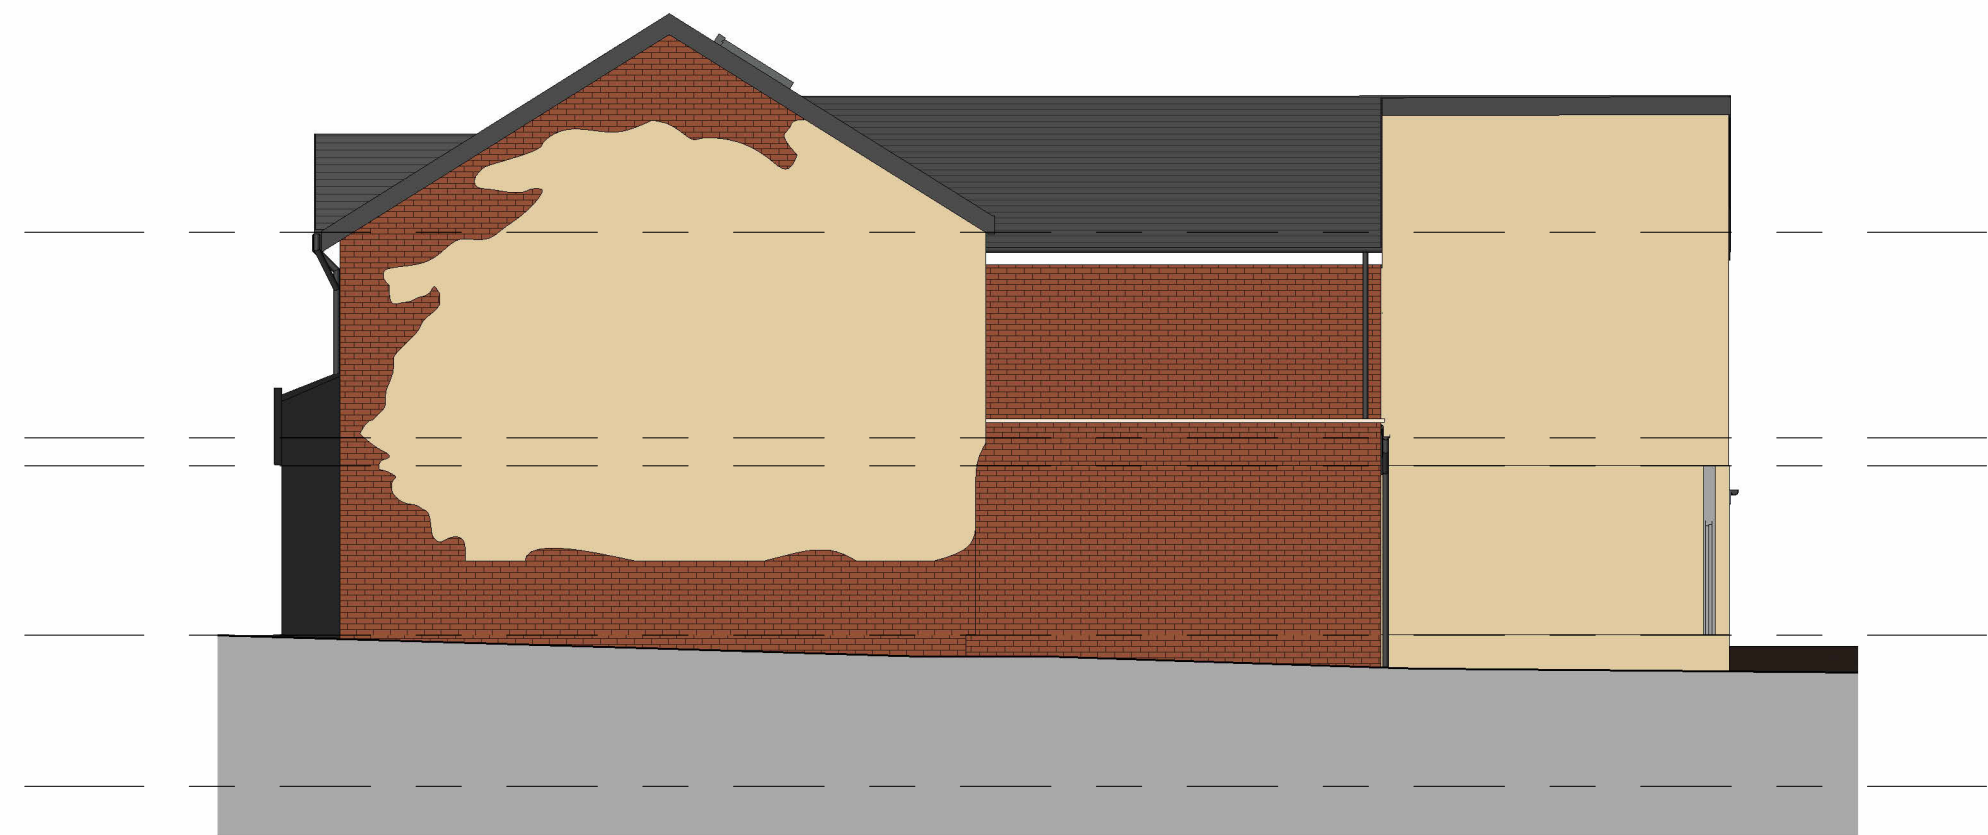

4 Right Side - Existing
1 : 100

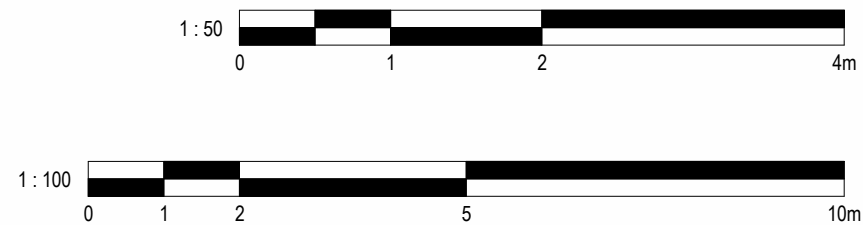

No. Description		Date	Initial
PROJECT		2-4 Kings Road	
TITLE		Existing Elevations	
STATUS		DESIGN	
DRAWN BY	DATE	SCALE (@ A1)	
JB	09/01/2025	1 : 100	
PROJECT NUMBER		DRAWING NUMBER	REV
GSS24172		002B	
GOLD SKETCH S T U D I O S www.goldsketch.co.uk info@goldsketch.co.uk 0161 792 9595			
NOTES: © COPYRIGHT - ALL RIGHTS RESERVED. THIS DRAWING SHALL NOT BE REPRODUCED WITHOUT PRIOR WRITTEN CONSENT. DRAWING TO BE USED FOR THE STATUS INDICATED ONLY. ALL DIMENSIONS AND SETTING OUT SHALL BE CHECKED AND CONFIRMED ON SITE. ANY DISCREPANCIES TO BE REPORTED TO THE DESIGNER PRIOR TO THE COMMENCEMENT OF ANY WORK. ALL WORK AND MATERIALS TO BE IN ACCORDANCE WITH CURRENT BUILDING LEGISLATION, RELEVANT CODES OF PRACTICE AND BRITISH STANDARDS. ALL DIMENSIONS ON THIS DRAWING ARE IN MILLIMETRES UNLESS OTHERWISE STATED.			