




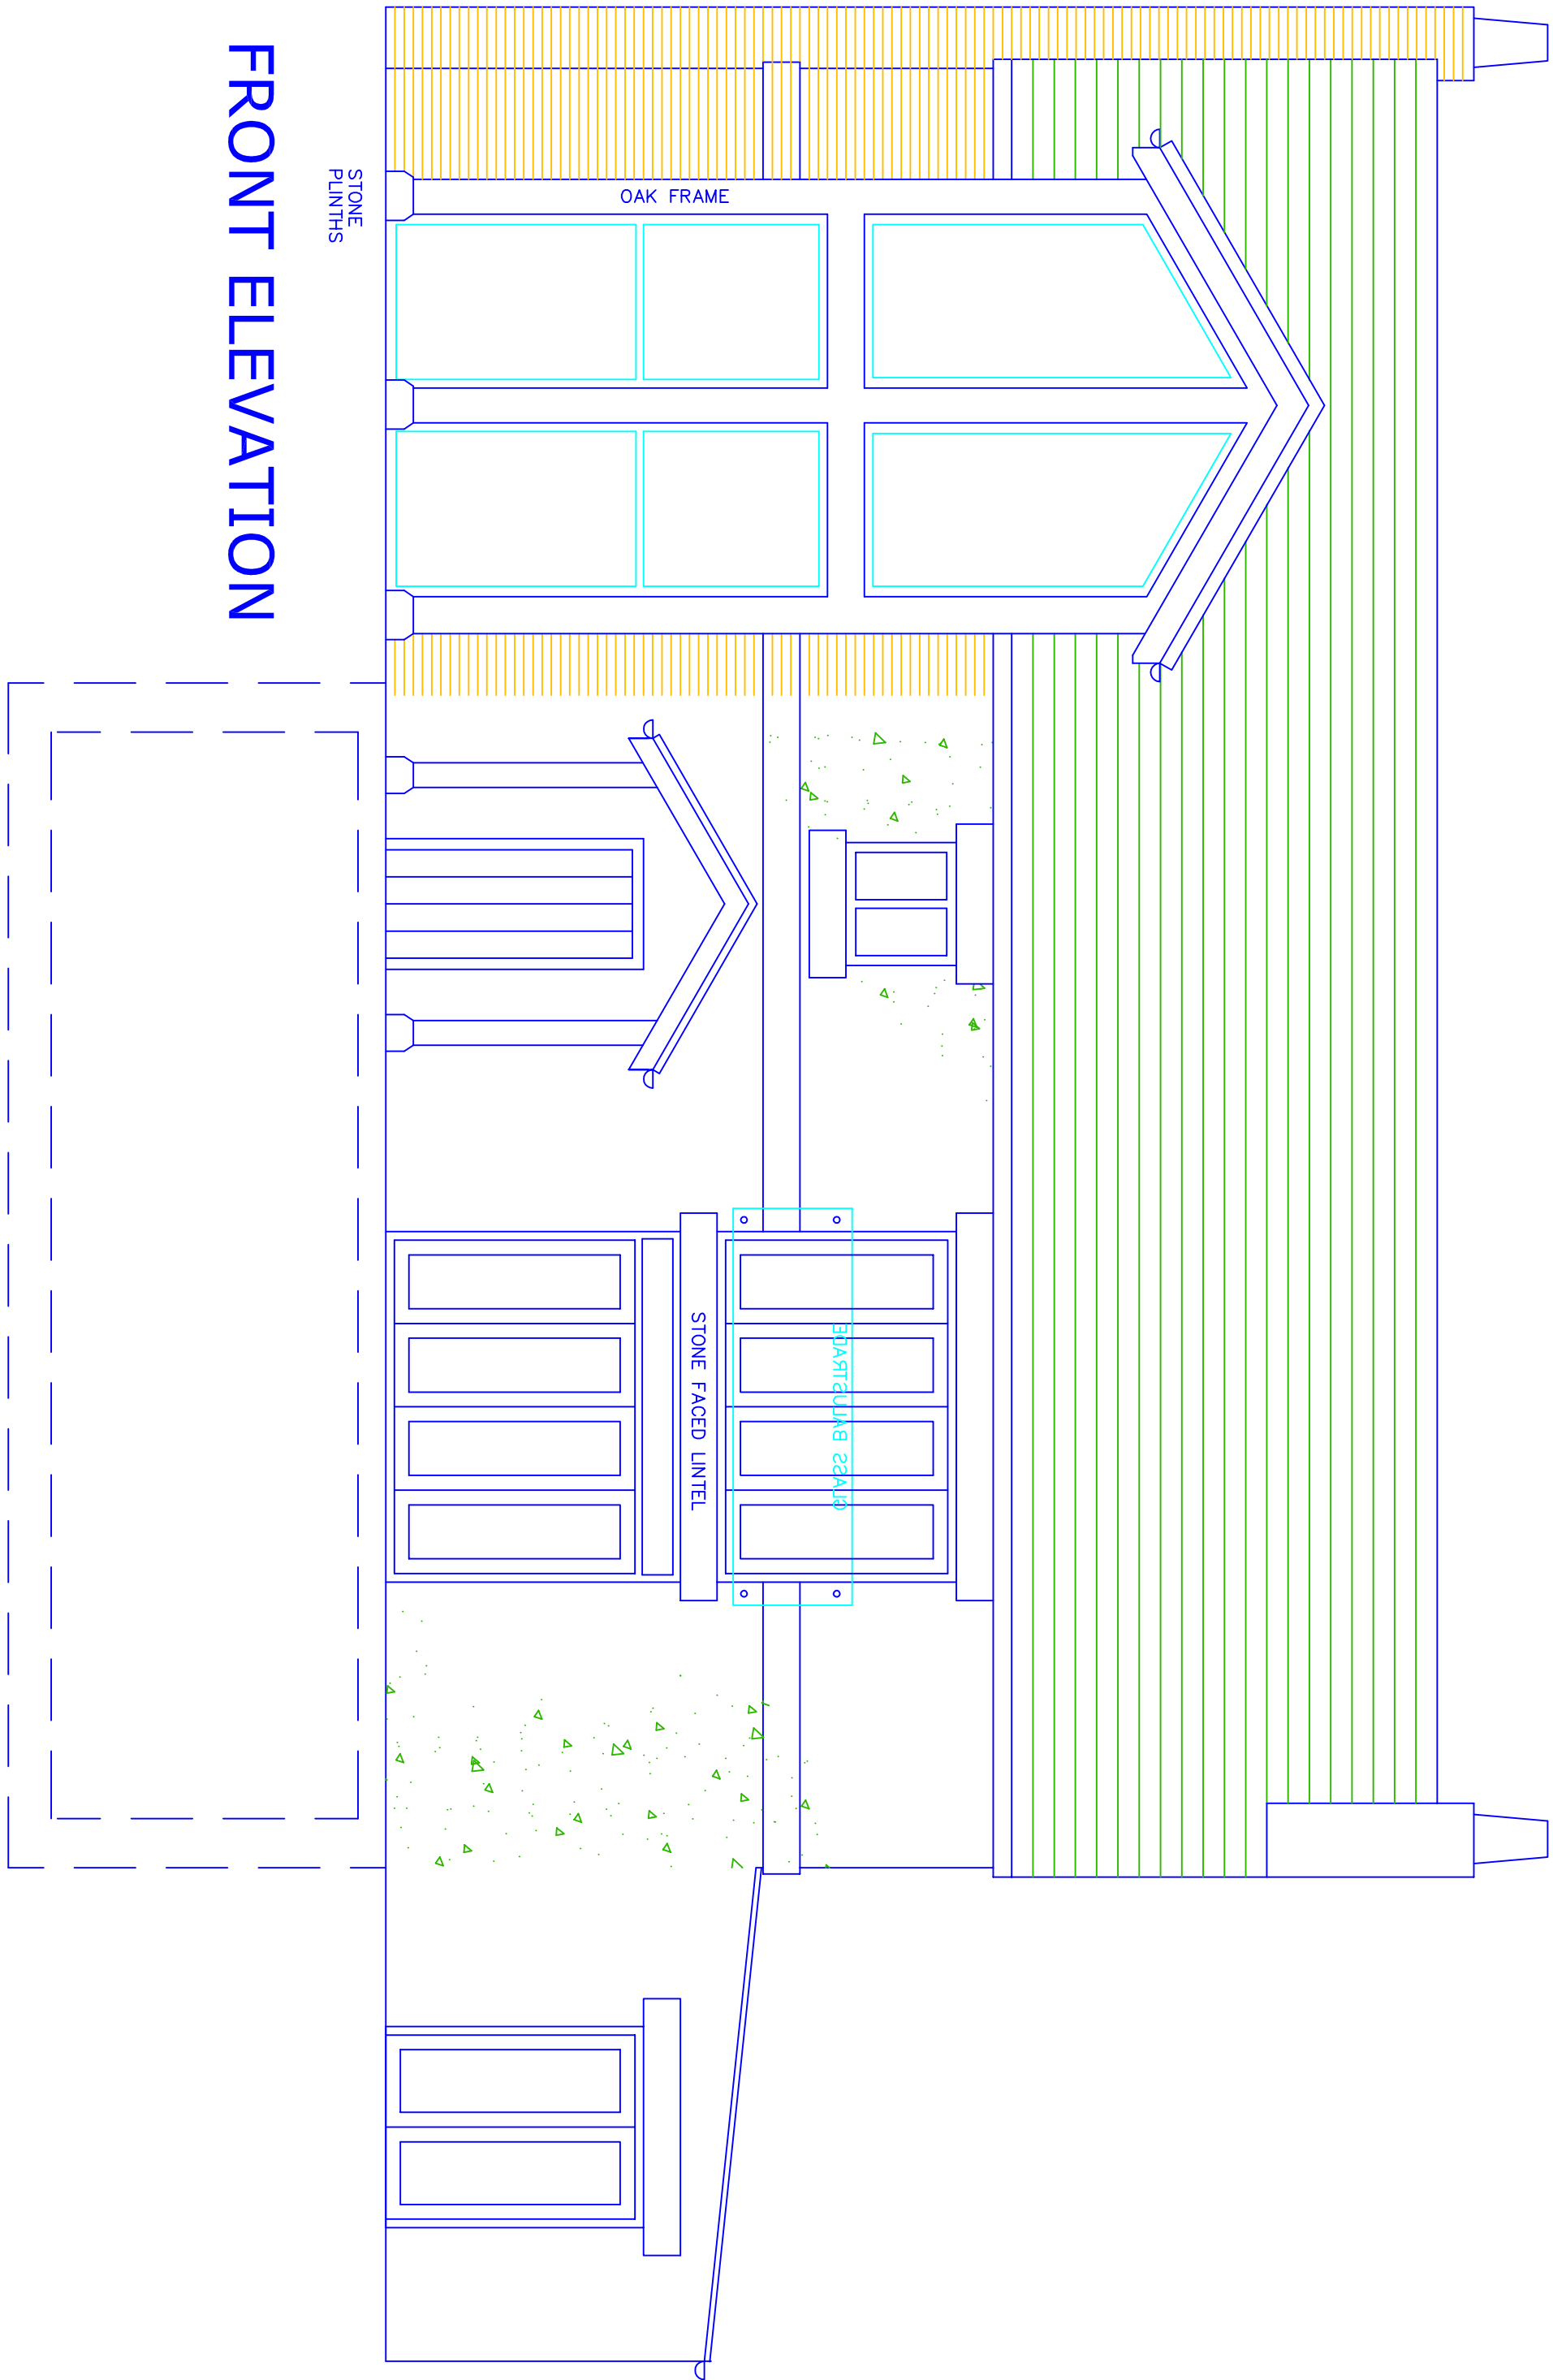


FRONT ELEVATION

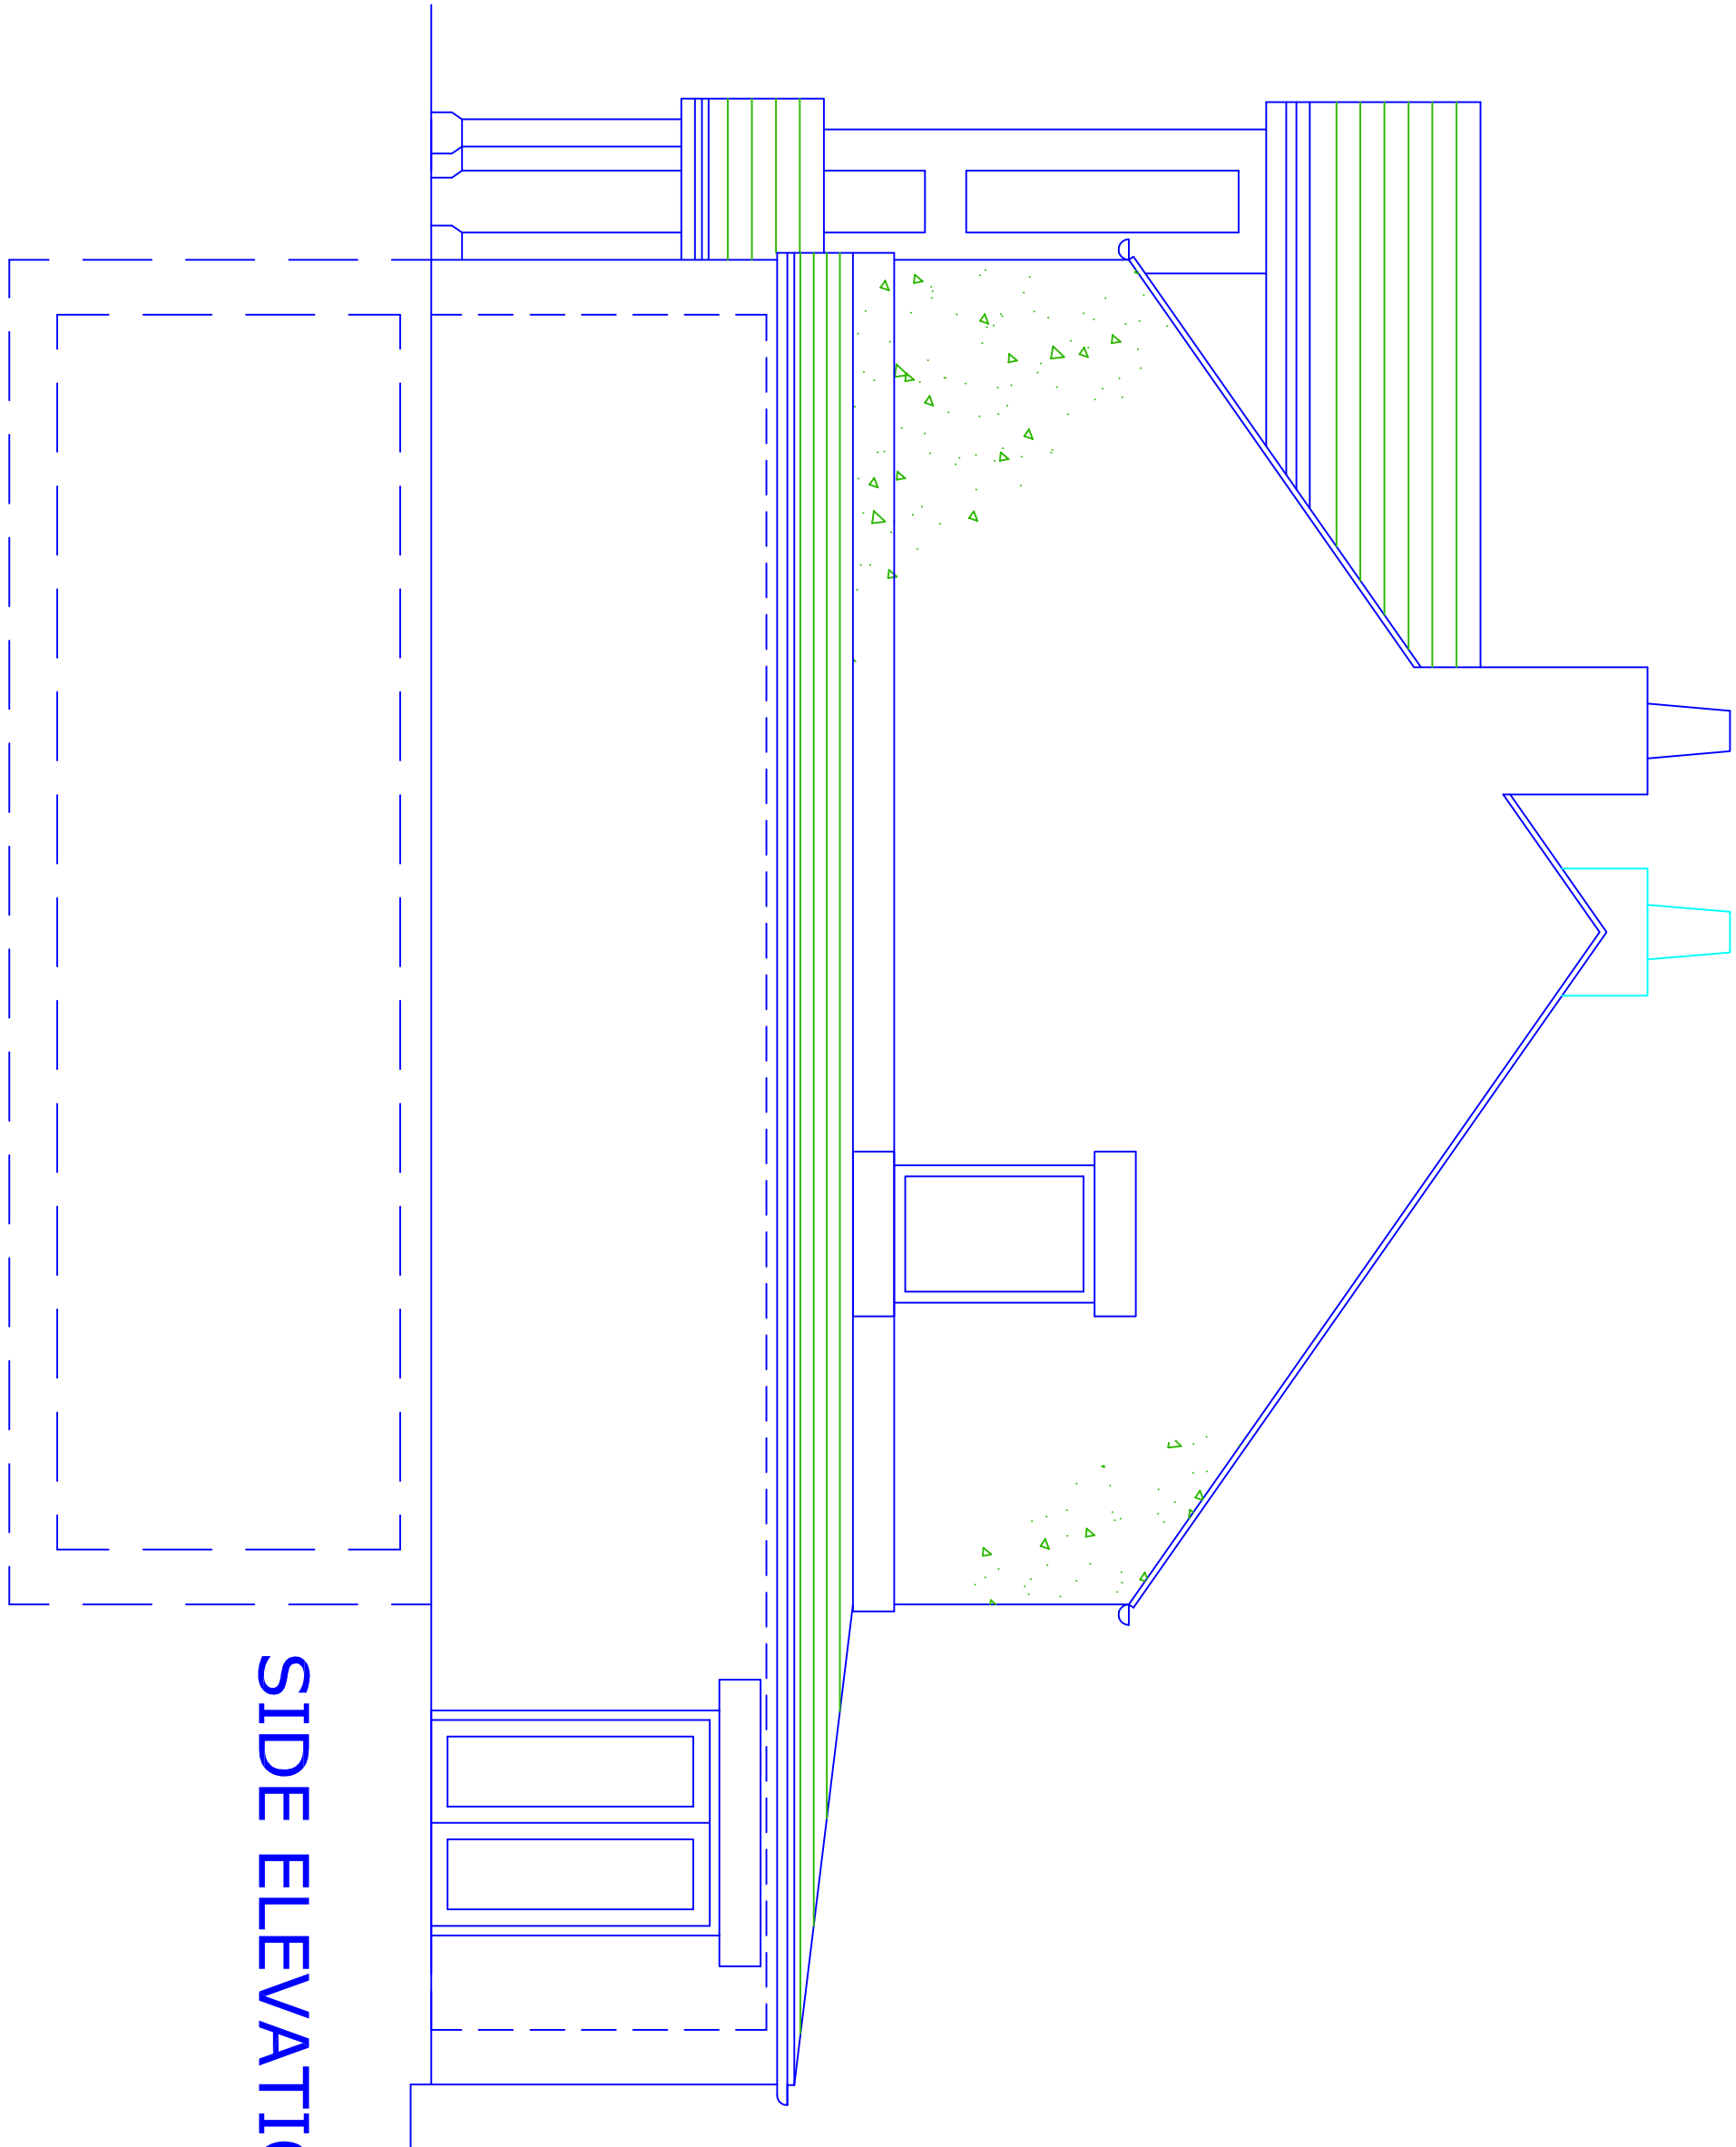

SIDE ELEVATION

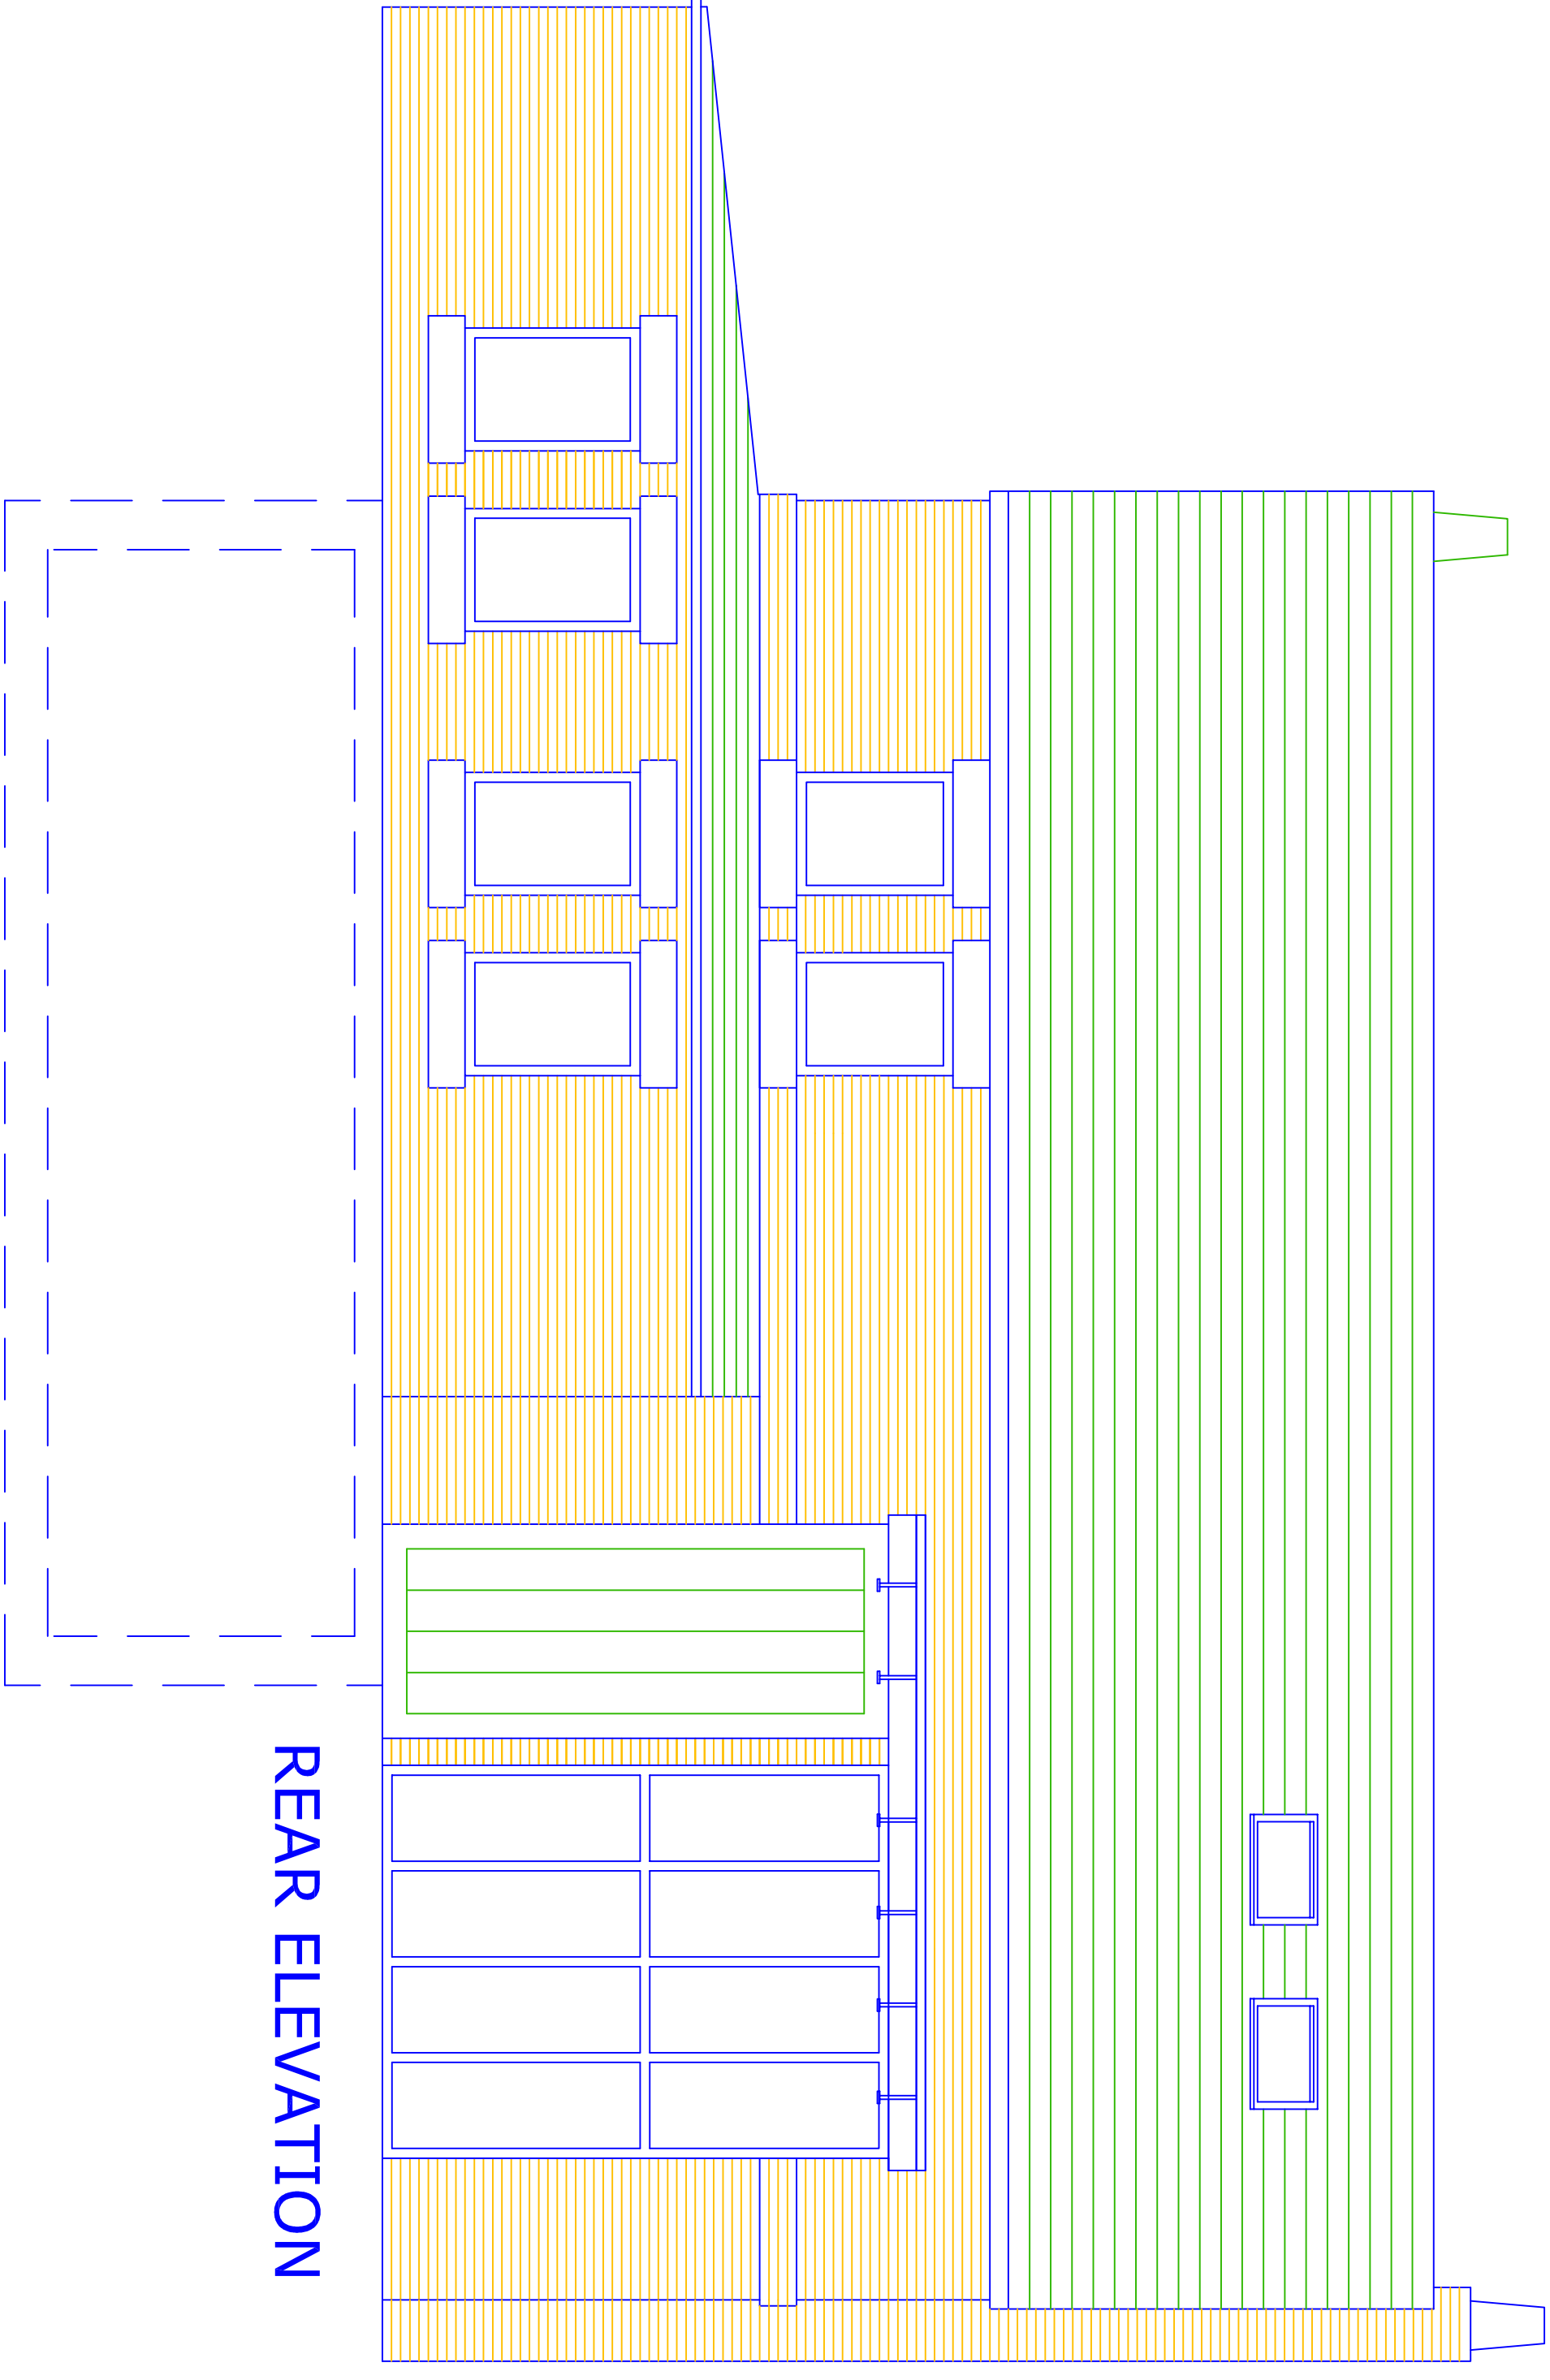

REAR ELEVATION

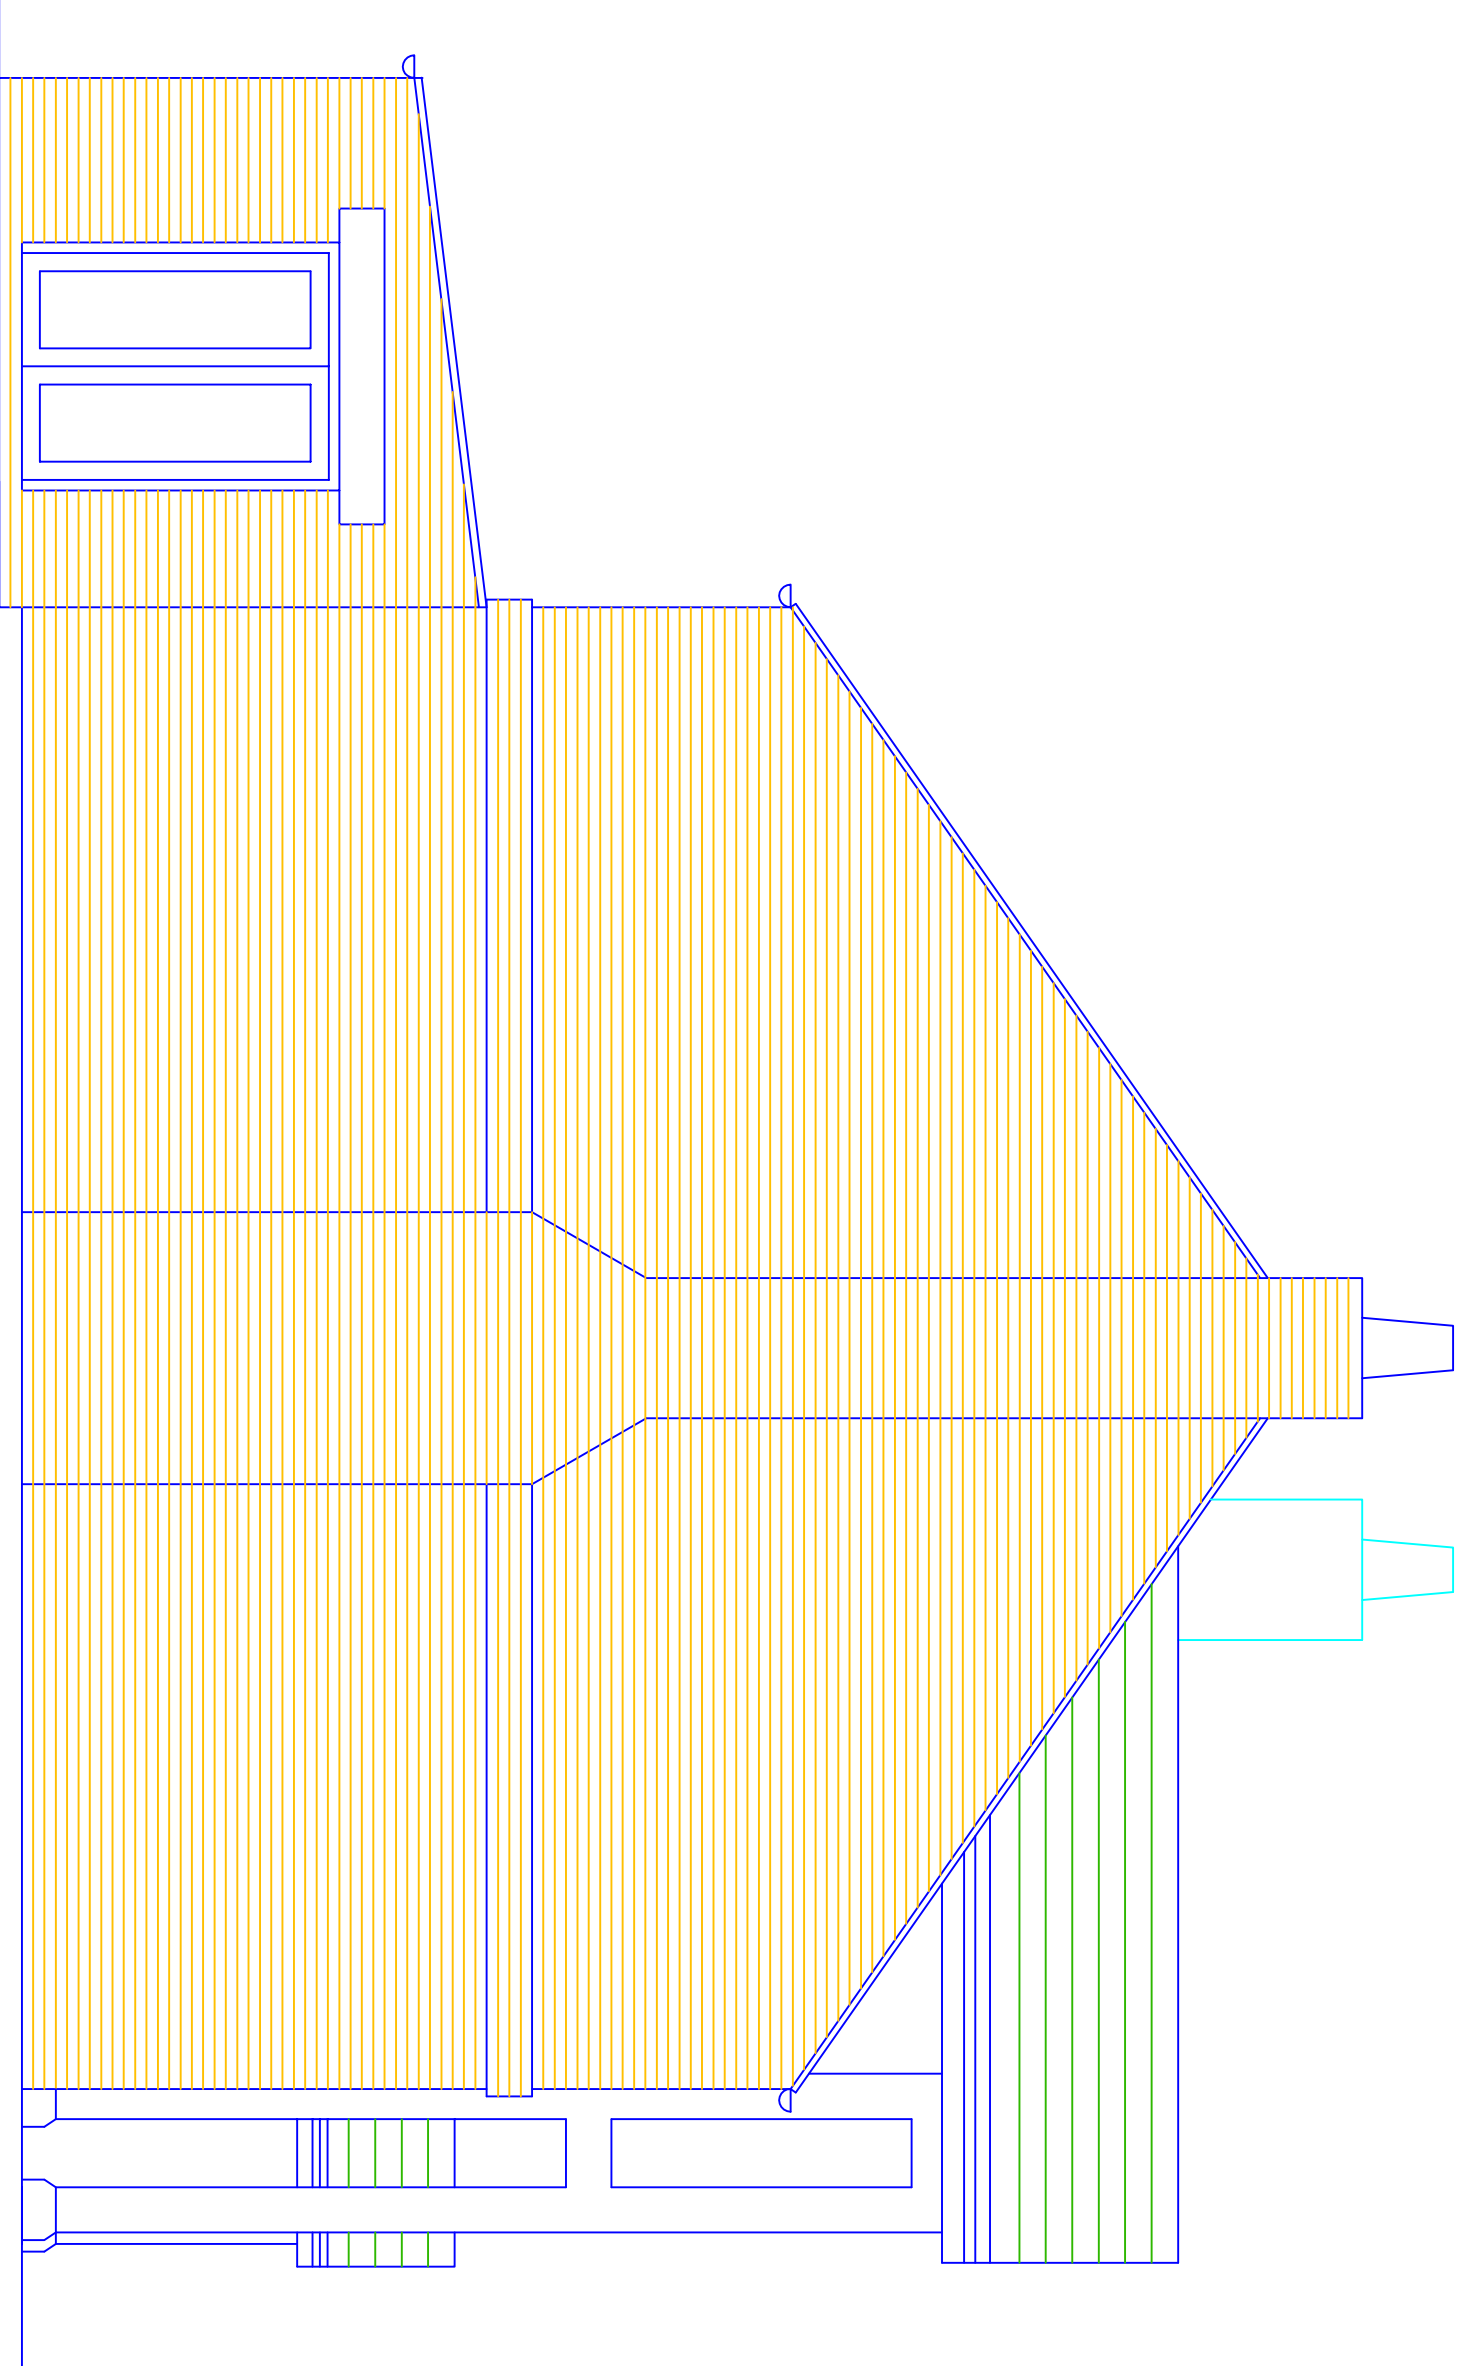

SIDE ELEVATION

This drawing and design concept is the property of PPV design. It should not be reproduced without written permission

2 Helmsford Road, Holcombe Village
Ramsbottom, Lancashire BL8 4PA
Gary Dearden (BAK) (ons) Diphych RIBA
garr@ppv-design.co.uk www.ppv-design.co.uk
T. 01706 822751 M. 07112 669482