




1 Existing Front Elevation
1:50


Carefully take down the existing conservatory for resale - as instructed by the client.



2 Existing Side Elevation
1:50

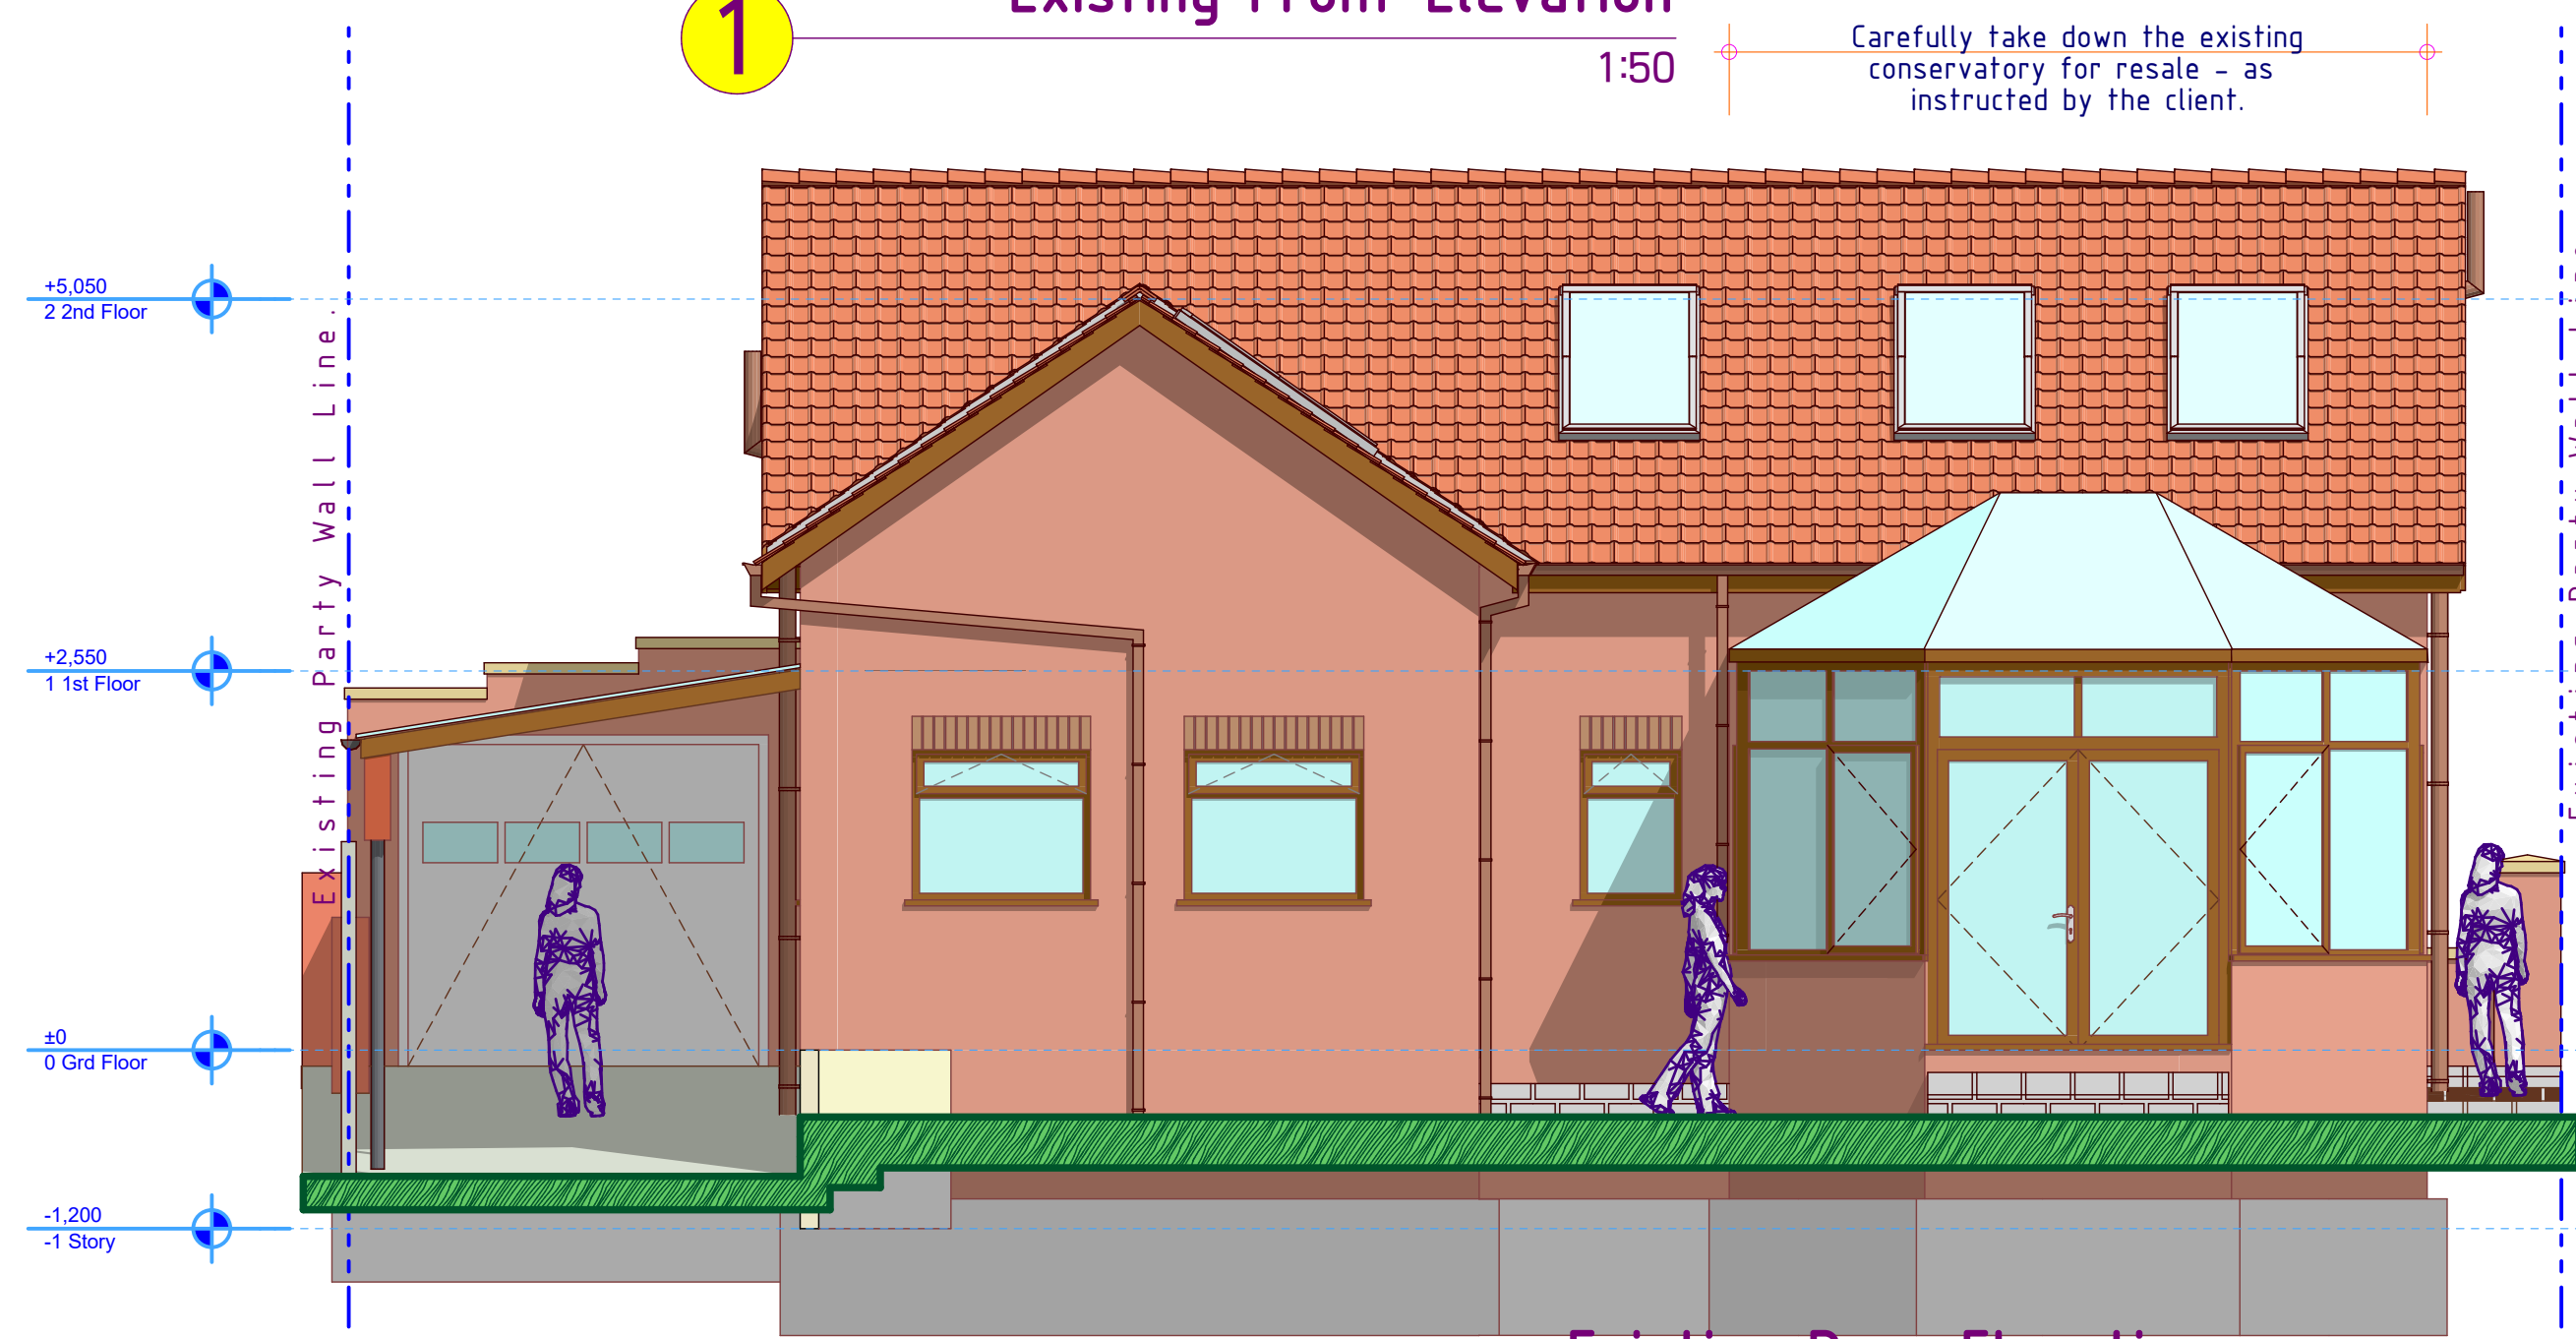

3 Existing Rear Elevation
1:50

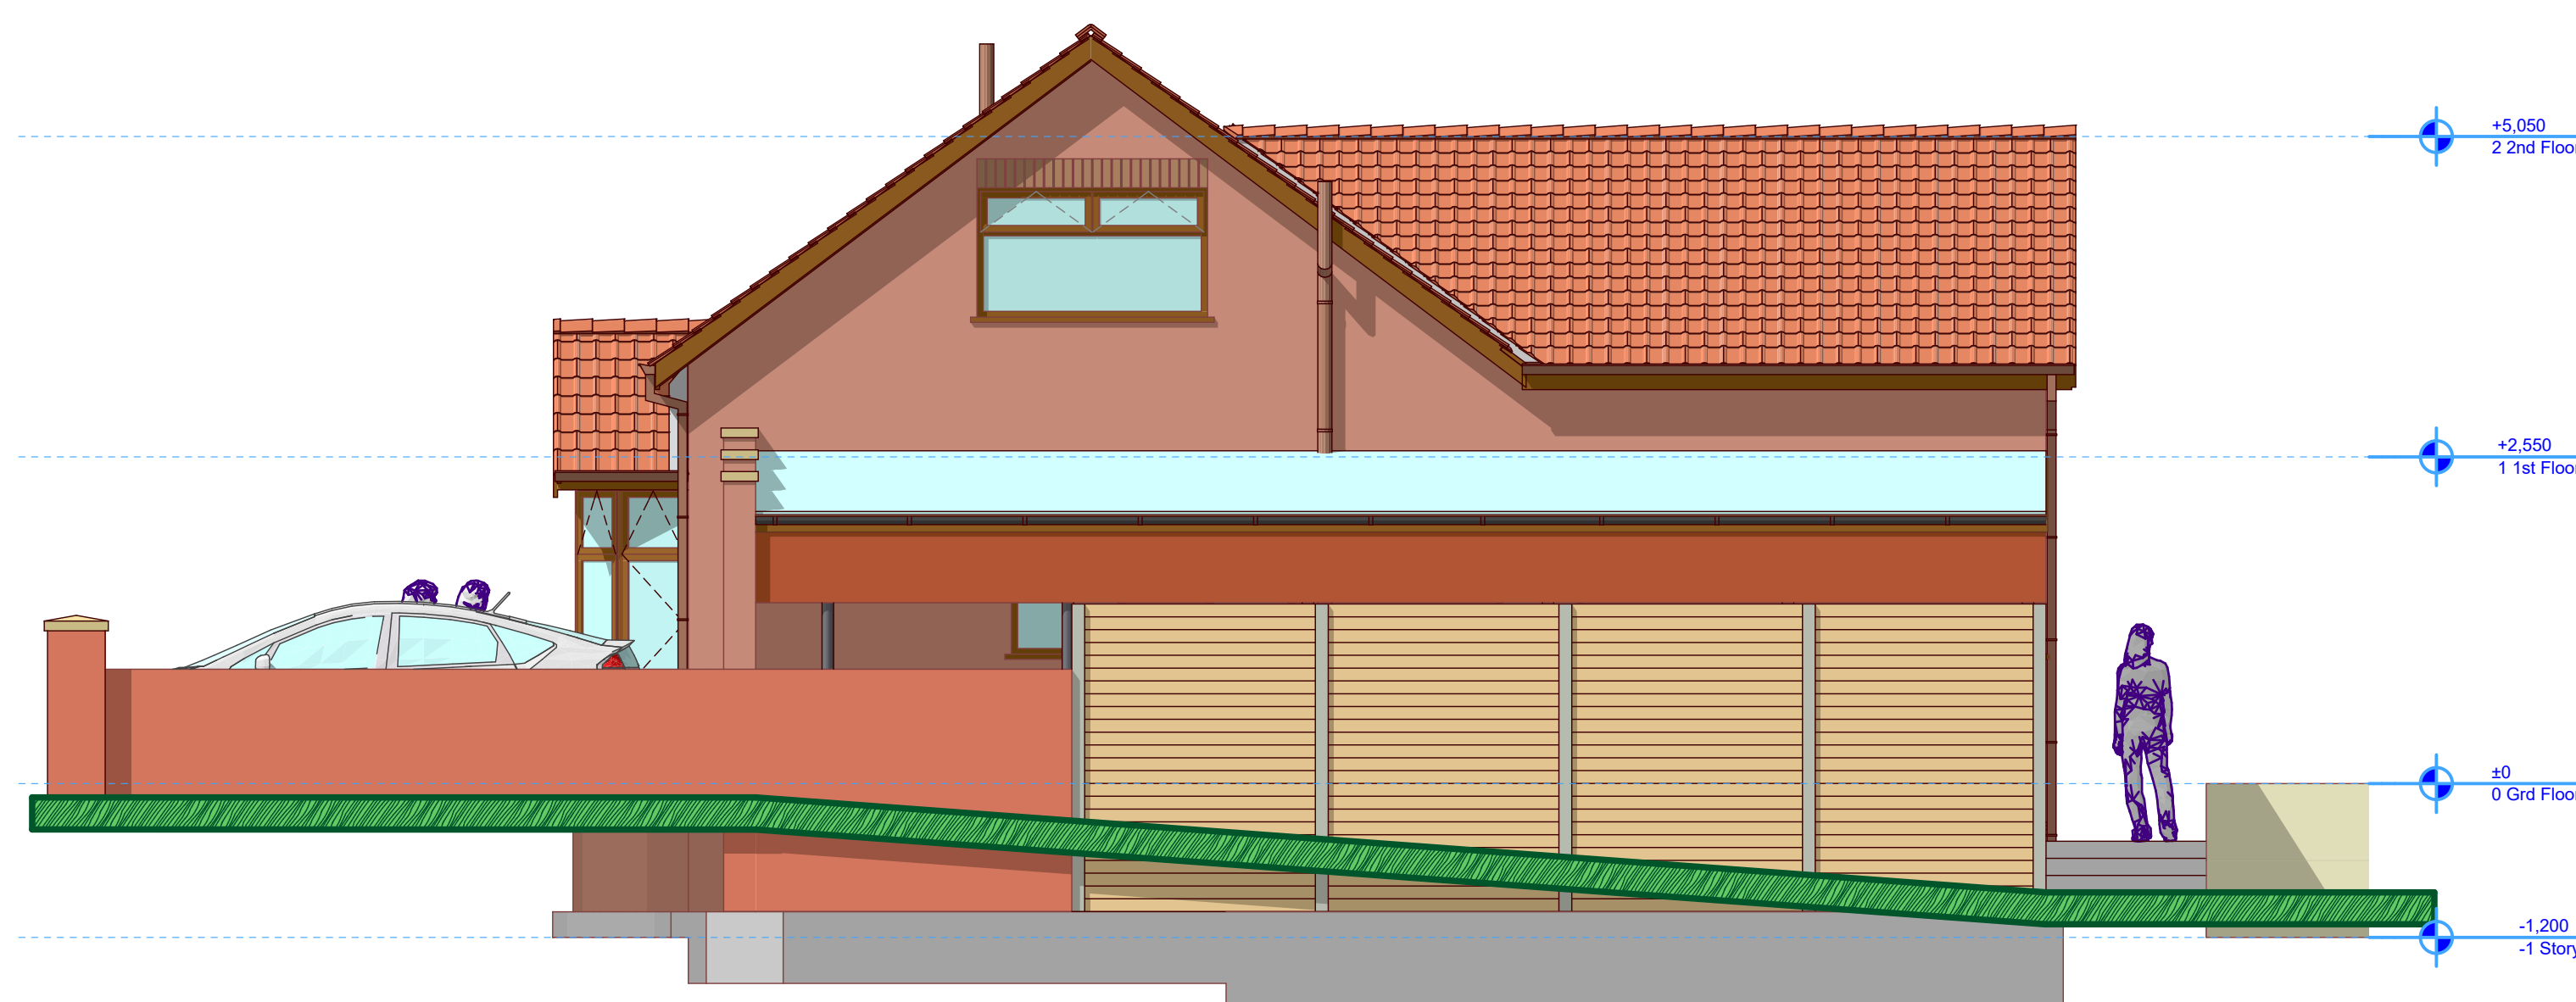

4 Existing Side Elevation
1:50



5 Existing Front 3D View
1:50



6 Existing Rear 3D View
1:50



CLIENT:
Mr Schwarz
72a Albert Avenue,
Prestwich, M25 0LX
**THE CONSTRUCTION OF
A SINGLE STOREY AT
THE SIDE AND REAR
OF THE EXISTING
BUNGALOW +
INTERNAL AND
EXTERNAL
ALTERATIONS.**